


NOTES:

Dimensions to be checked on site before commencing work. Any discrepancies shall be reported to the architect immediately.

Do not scale from these drawings except for planning purposes. Use figured dimensions only.

Where applicable this drawing is to be read in conjunction with other consultants' drawings.

This drawing is the copyright of Harrington Design + Bloomfield

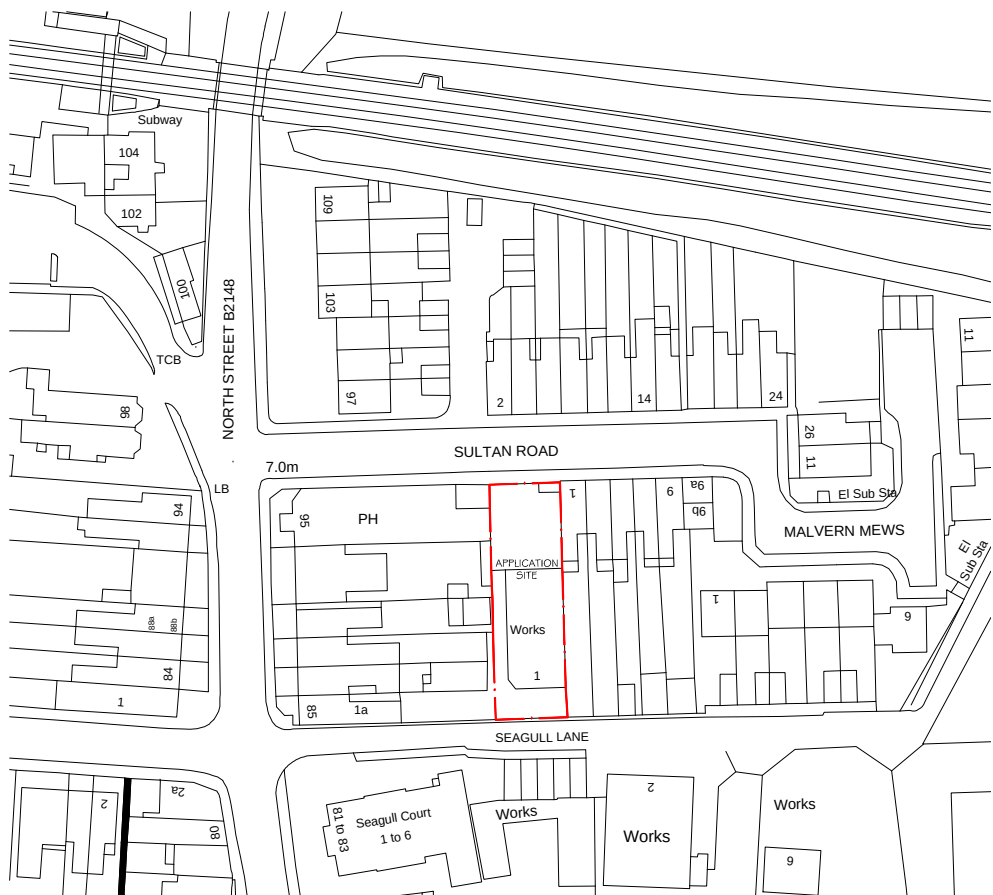

Ordnance Survey, (c) Crown Copyright 2014. All rights reserved. Licence number 100022432

APPLICATION SITE LOCATION PLAN
1:1250 @ A1

Materials Schedule:

Plot 4.
Walls; Brickwork; Hampshire stock ATR facing by Michelmarsh
Roof; Thrutone slate; 500 x 250 by Marley
Fenestration; UPVC - colour white
Rainwater good; UPVC by Marley; circular downpipes colour white
Facia and Soffit; UPVC by Swish, colour white
Front Door painted HW

Plots 1-3
Walls; Front elevation; Painted brick; Chalk hill; Sandex; Smooth
Walls; Rear; Brickwork; Hampshire stock ATR facing by Michelmarsh
Roof; concrete interlocking tiles to match existing
Fenestration; UPVC - colour white
Rainwater good; UPVC by Marley; circular downpipes colour white
Facia and Soffit; UPVC by Swish, colour white

B	28/06/15	Materials Schedule added	CJB
A	20/11/14	Seagull lane street elevation amended	CJB
Rev	Date	Amendment	Checked

harrington design + bloomfield
ARCHITECTS


6 The Old Flour Mill, Queen Street, Emsworth, Hants, PO10 7BT
Tel: 44 (0) 1243 373855
Fax: 44 (0) 1243 373245
e-mail: info@harringtonbloomfield.co.uk

For
Tealwood & Co. Ltd.



Project
**Proposed Residential Development at
Tealwood & Co. Sultan Road /
Works Site Seagull Lane
Emsworth PO10 7PP**

Title
**Proposed Plans & Elevations
Plot 4 - New Build**

Date	Drawn	Scale	Checked
14/11/14	CG	1:100 @A1	CJB
Job Number	Prefix	Drawing Number	Revision
14007	PL	112	B

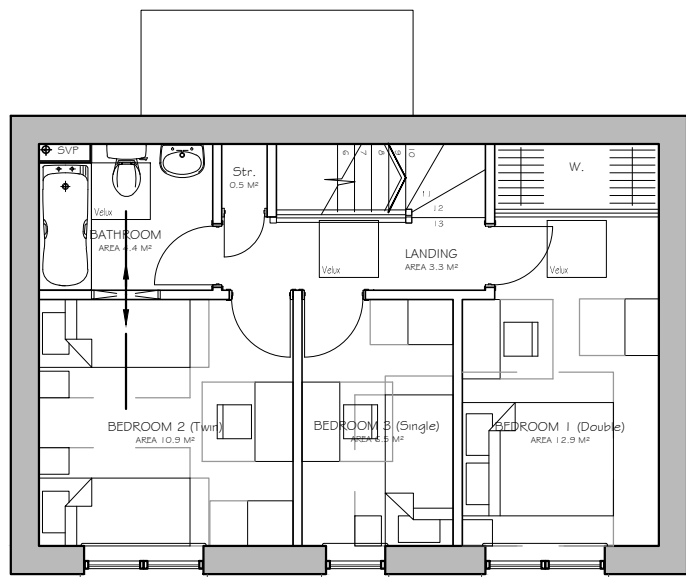


PLOT 4 - FIRST FLOOR
5 Person, 3 Bedroom House

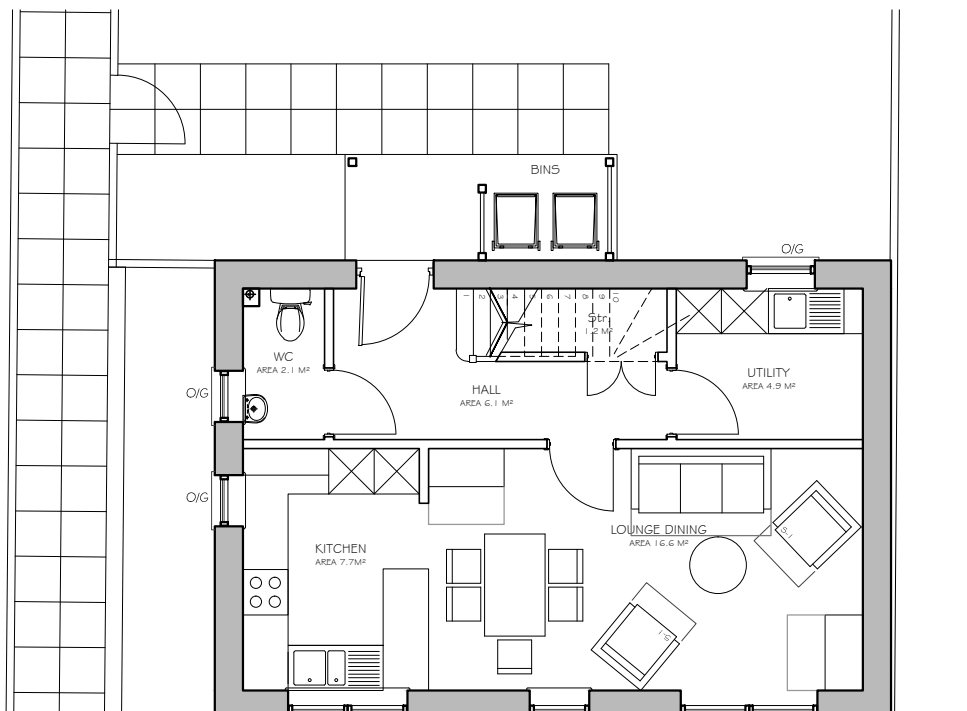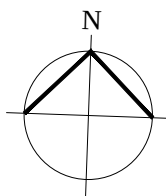

PLOT 4 - GROUND FLOOR
5 Person, 3 Bedroom House
Total Floor Area (GIA) - 67.2m²


Scale in meters 1:100 @A1

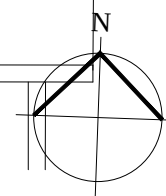


PLOT 4
NORTH ELEVATION 1:100 @ A1




PLOT 4
WEST ELEVATION 1:100 @ A1

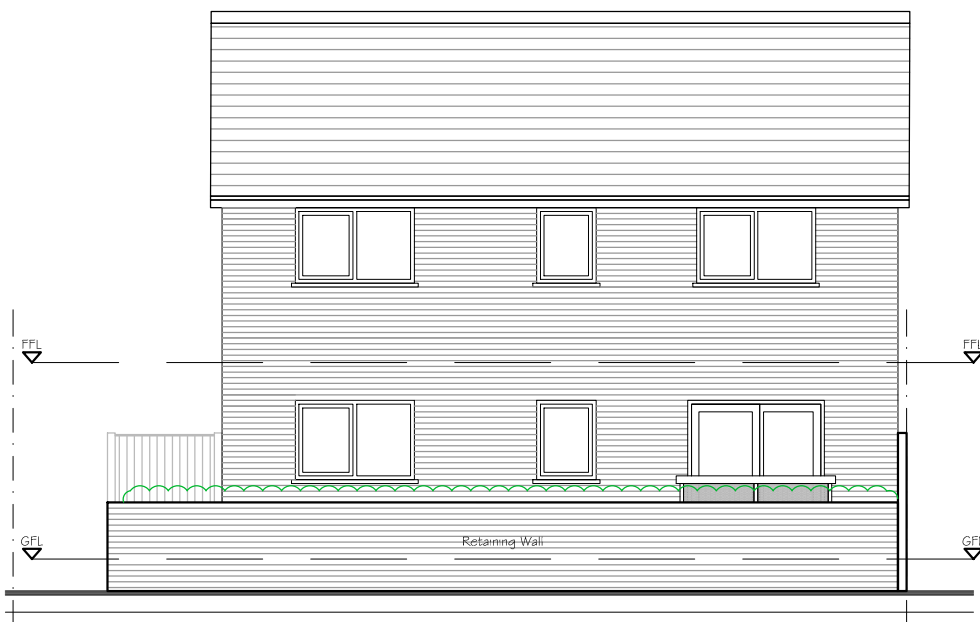

PLOT 4
SOUTH ELEVATION 1:100 @ A1

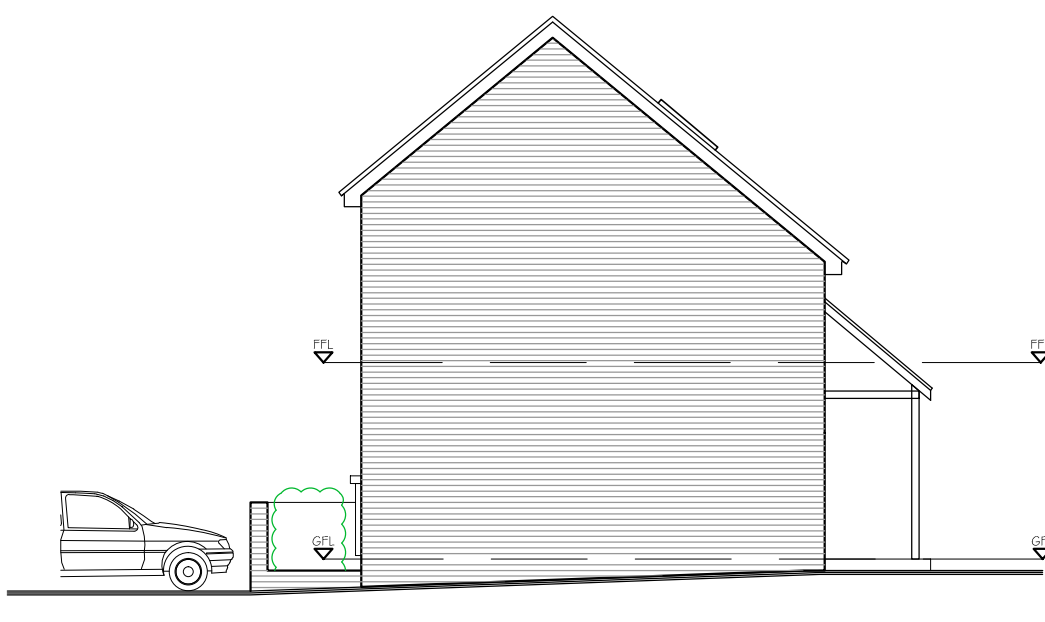

PLOT 4
EAST ELEVATION 1:100 @ A1

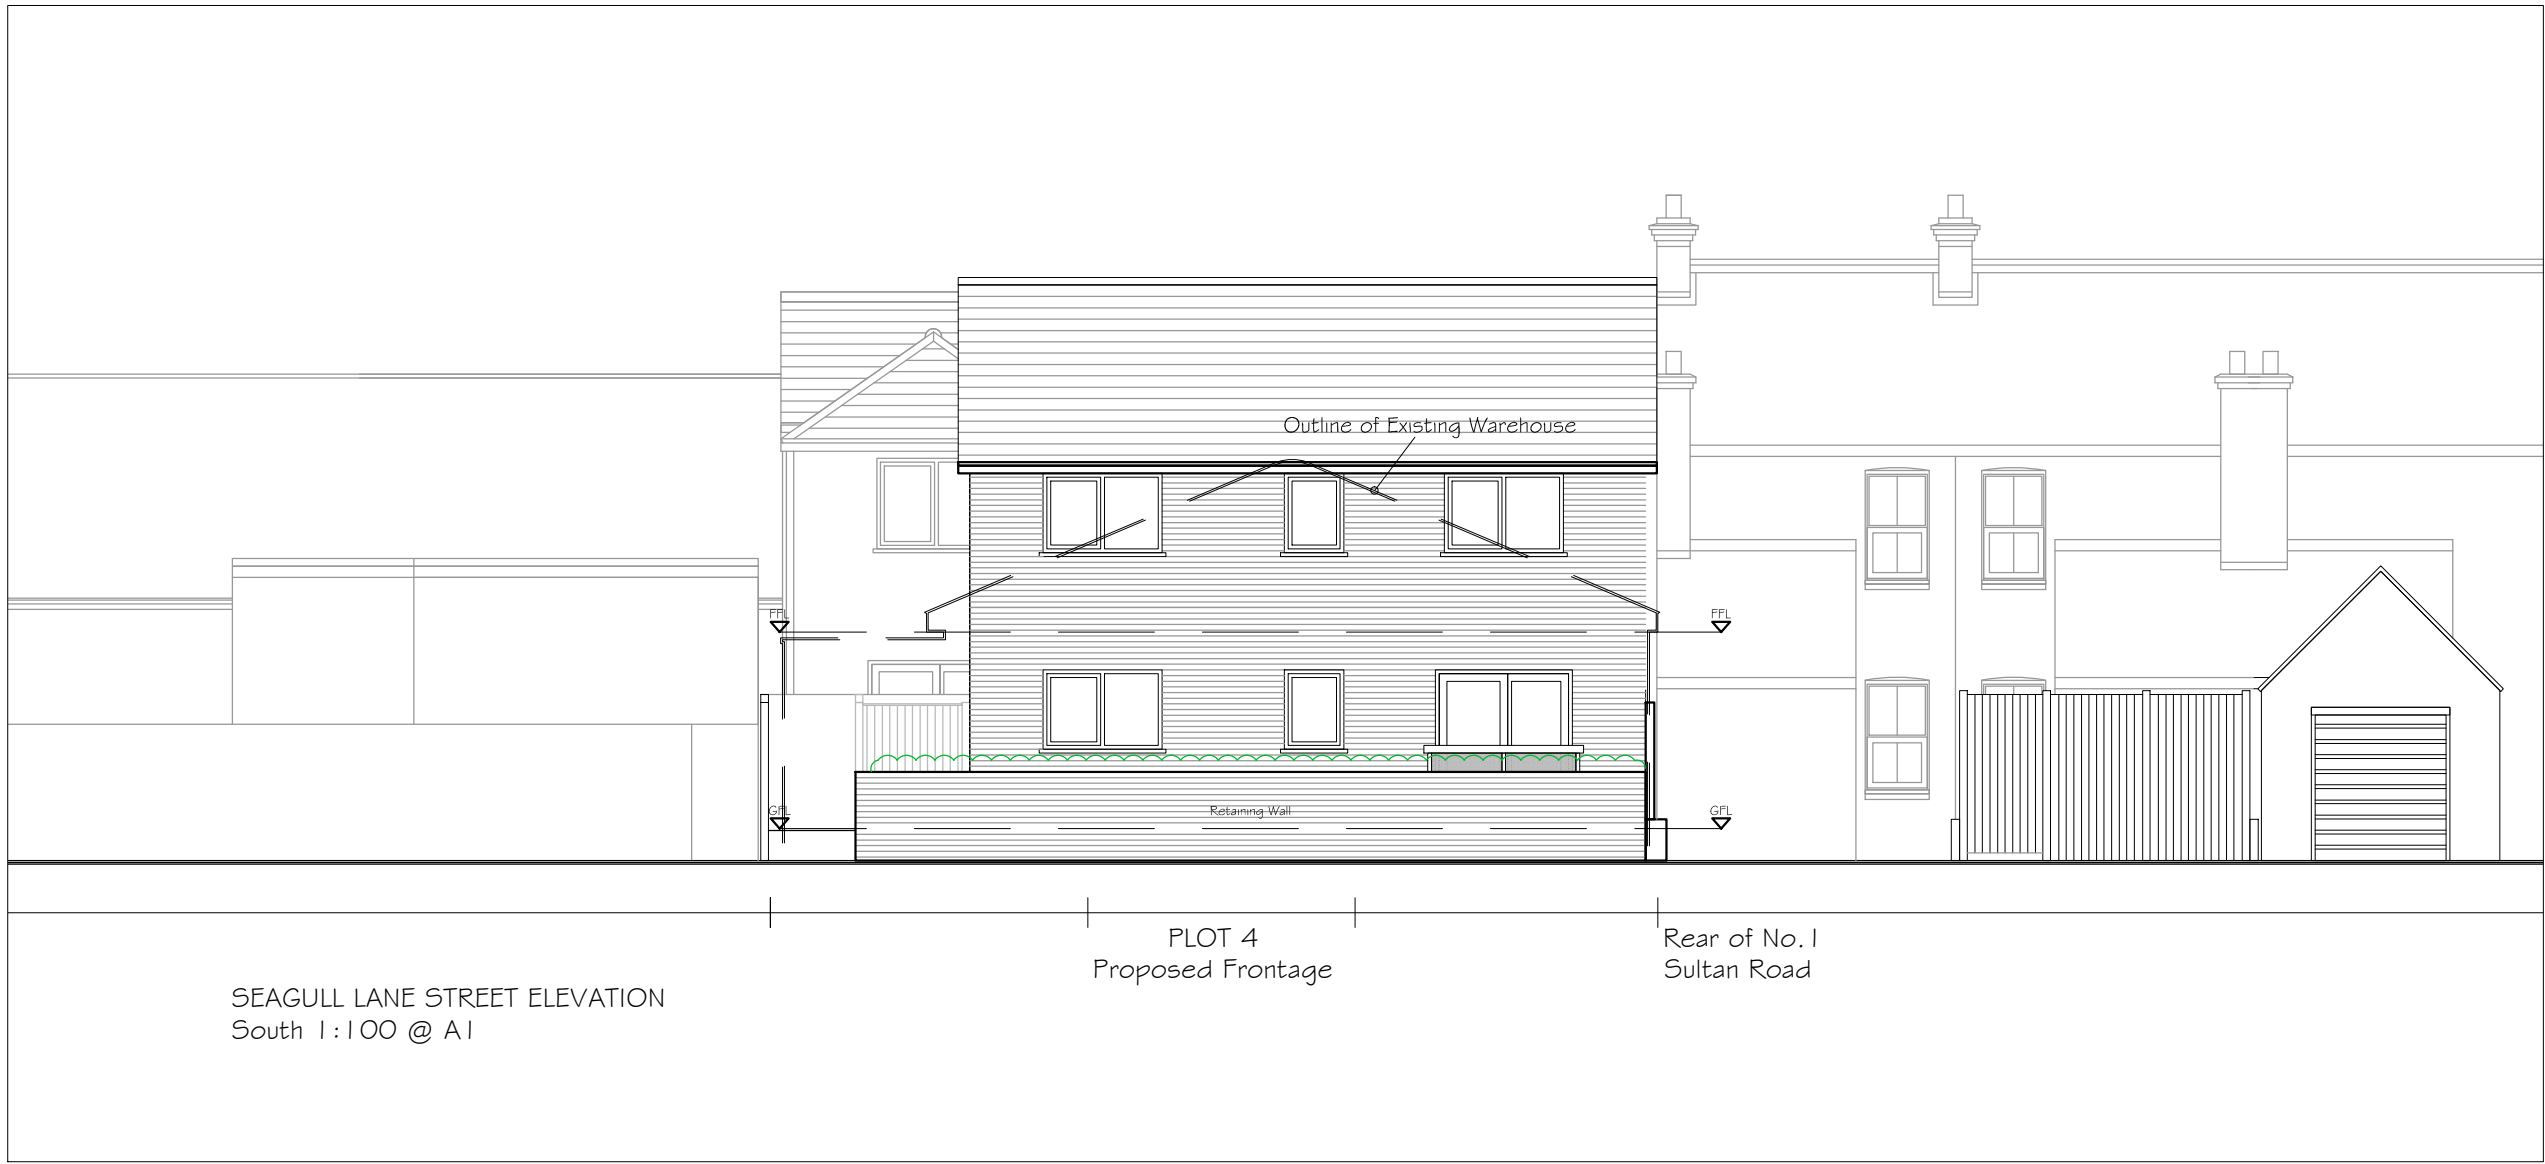

SEAGULL LANE STREET ELEVATION
South 1:100 @ A1

PLOT 4
Proposed Frontage

Rear of No. 1
Sultan Road