



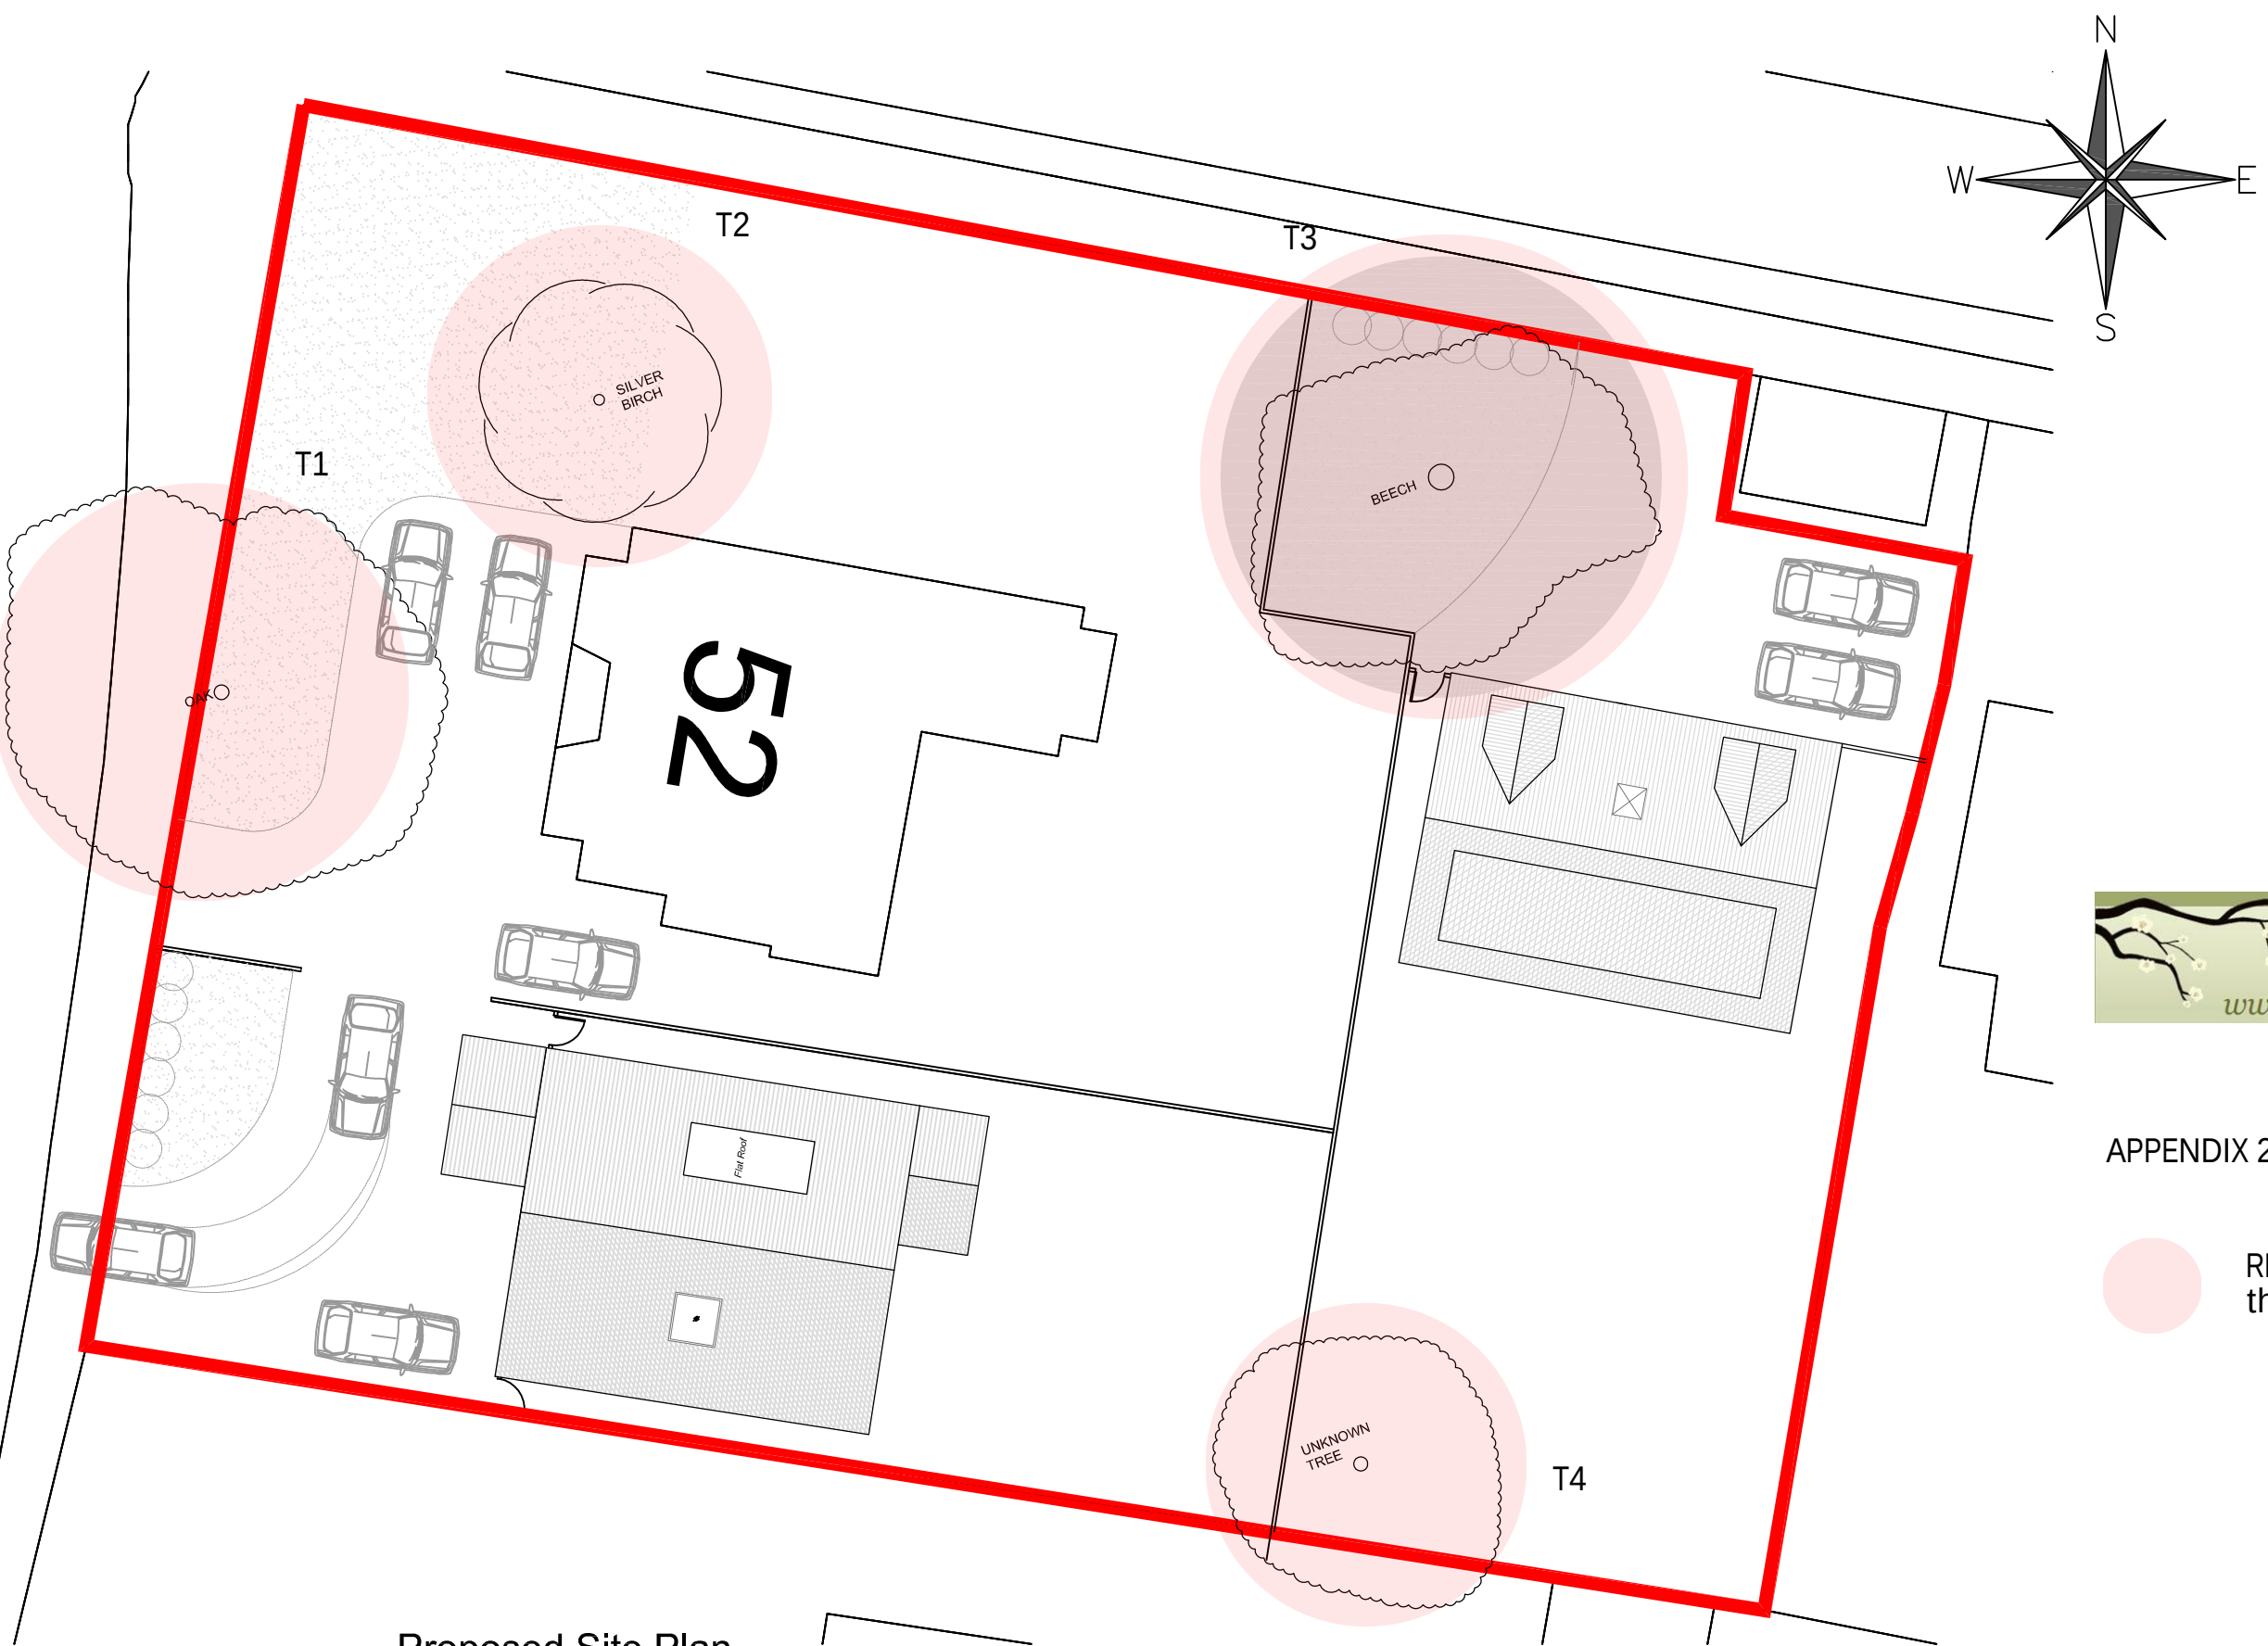

Proposed Site Plan
1:200

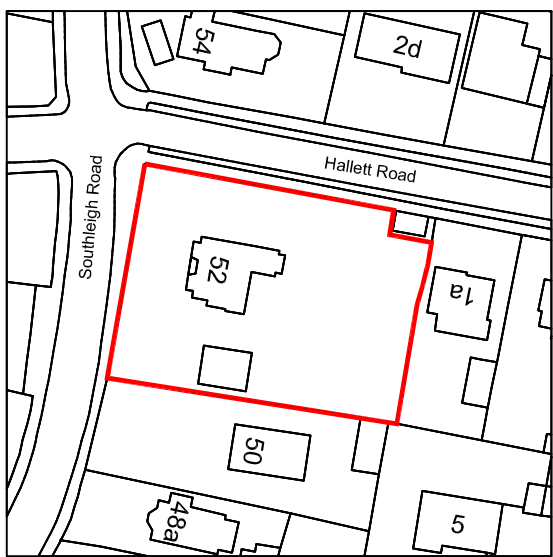


Location Plan
1:1250



APPENDIX 2 REV 2- ROOT PROTECTION AREA PLAN

 RPA in meters radially from the centre of the stem

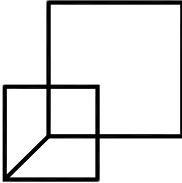 Design & Development Associates Ltd	info@design-develop.co.uk www.design-develop.co.uk 01202 233435	Site Address:	Drawing Title:	Client Name:		DWG No.	General Notes The contents of this drawing are copyright to Design & Development Associates and may not be altered, copied or reproduced without written consent. Contractor must verify all dimensions and report any discrepancies before putting work in hand. Drawings for PLANNING purpose only and hence do not scale from this drawing.
		52 Southleigh Road Havant PO9 2QH	Site & Location Plans	Mr Philip Cook		004	
				Scale:	Revision	Date	
				A3	G	Jan-15	