


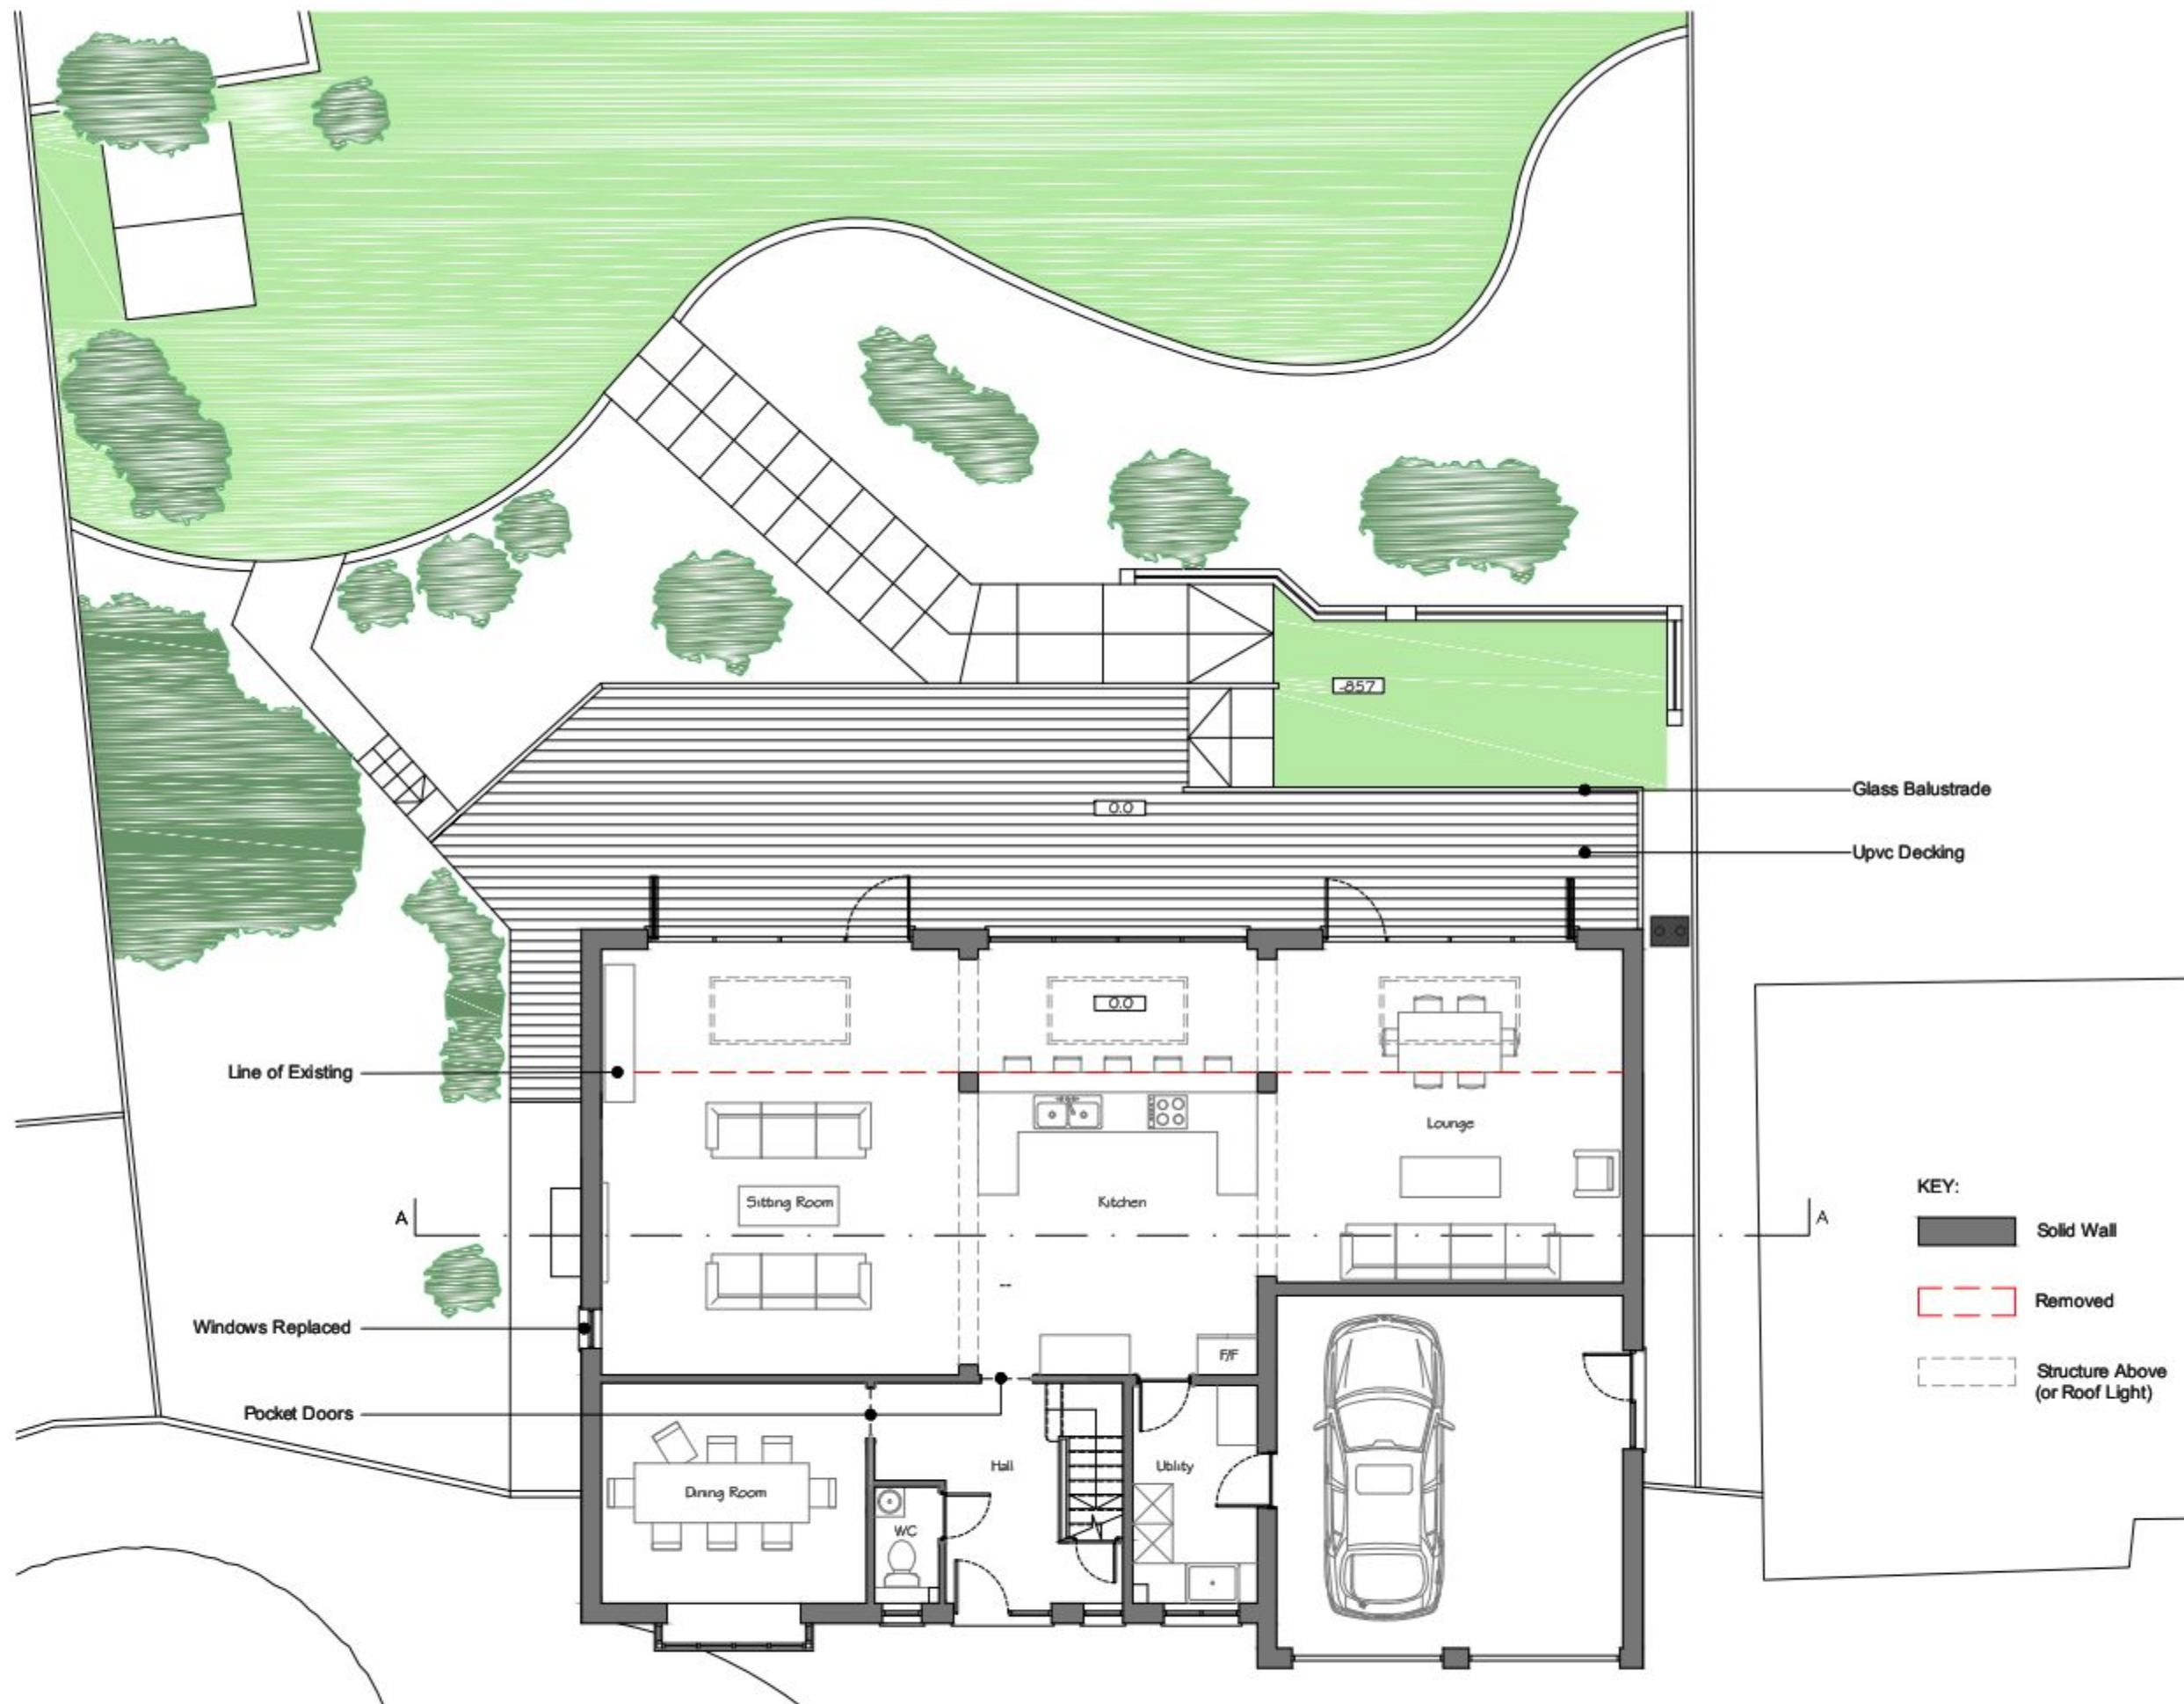

Line of Existing

A

Windows Replaced

Pocket Doors

Sitting Room

Kitchen

Lounge

Dining Room

Hall

Utility

WC

F/F

Glass Balustrade

Upvc Decking

KEY:

Solid Wall

Removed

Structure Above (or Roof Light)

Proposed Ground Floor Plan
Scale 1:100

PROJECT
Extension and Alterations to
11 Tamar Down, Waterlooville
CLIENT
Una and Bill Allan

DRAWING TITLE
Proposed Ground Floor Plan

Design Team
Studios
City Office (Design Drawn)
The Clock Tower, Great Southsea Street at Castle Road
Southsea, Portsmouth, Hants, PO5 3BY
Tel: 02392 837149

Rev	Date	Description	By	PSH
A	24.11.15	Issued for Planning	CJ	JM



Design Team Studios LLP
Copyright Reserved
Check Dimensions on Site
© Crown copyright and database rights (2015)
Ordnance Survey 010001673
© Local Government Information House Limited copyright and database rights (2015) 0100031673

DRAWING STATUS:
Planning

REVISION:
A

Scale @ A3: 1:100
Date: Nov 2015

Drawn by: CJ
Checked by: JM

DRAWING NUMBER:
226.P101_A



E: info@designteamstudios.com
W: www.designteamstudios.com