


22 FOREST AVENUE COWPLAIN
proposed elevations
raised timber deck patio
scale 1:100



proposed rear elevation west

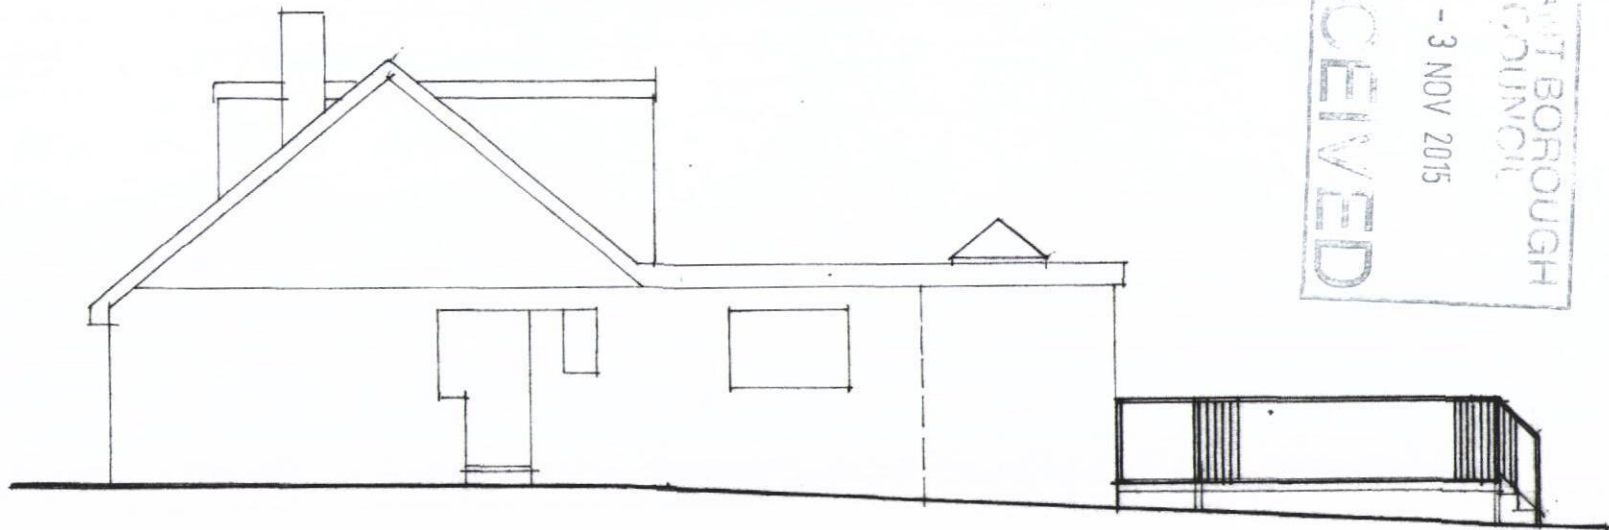

proposed side elevation north



drawing 184/6/15