



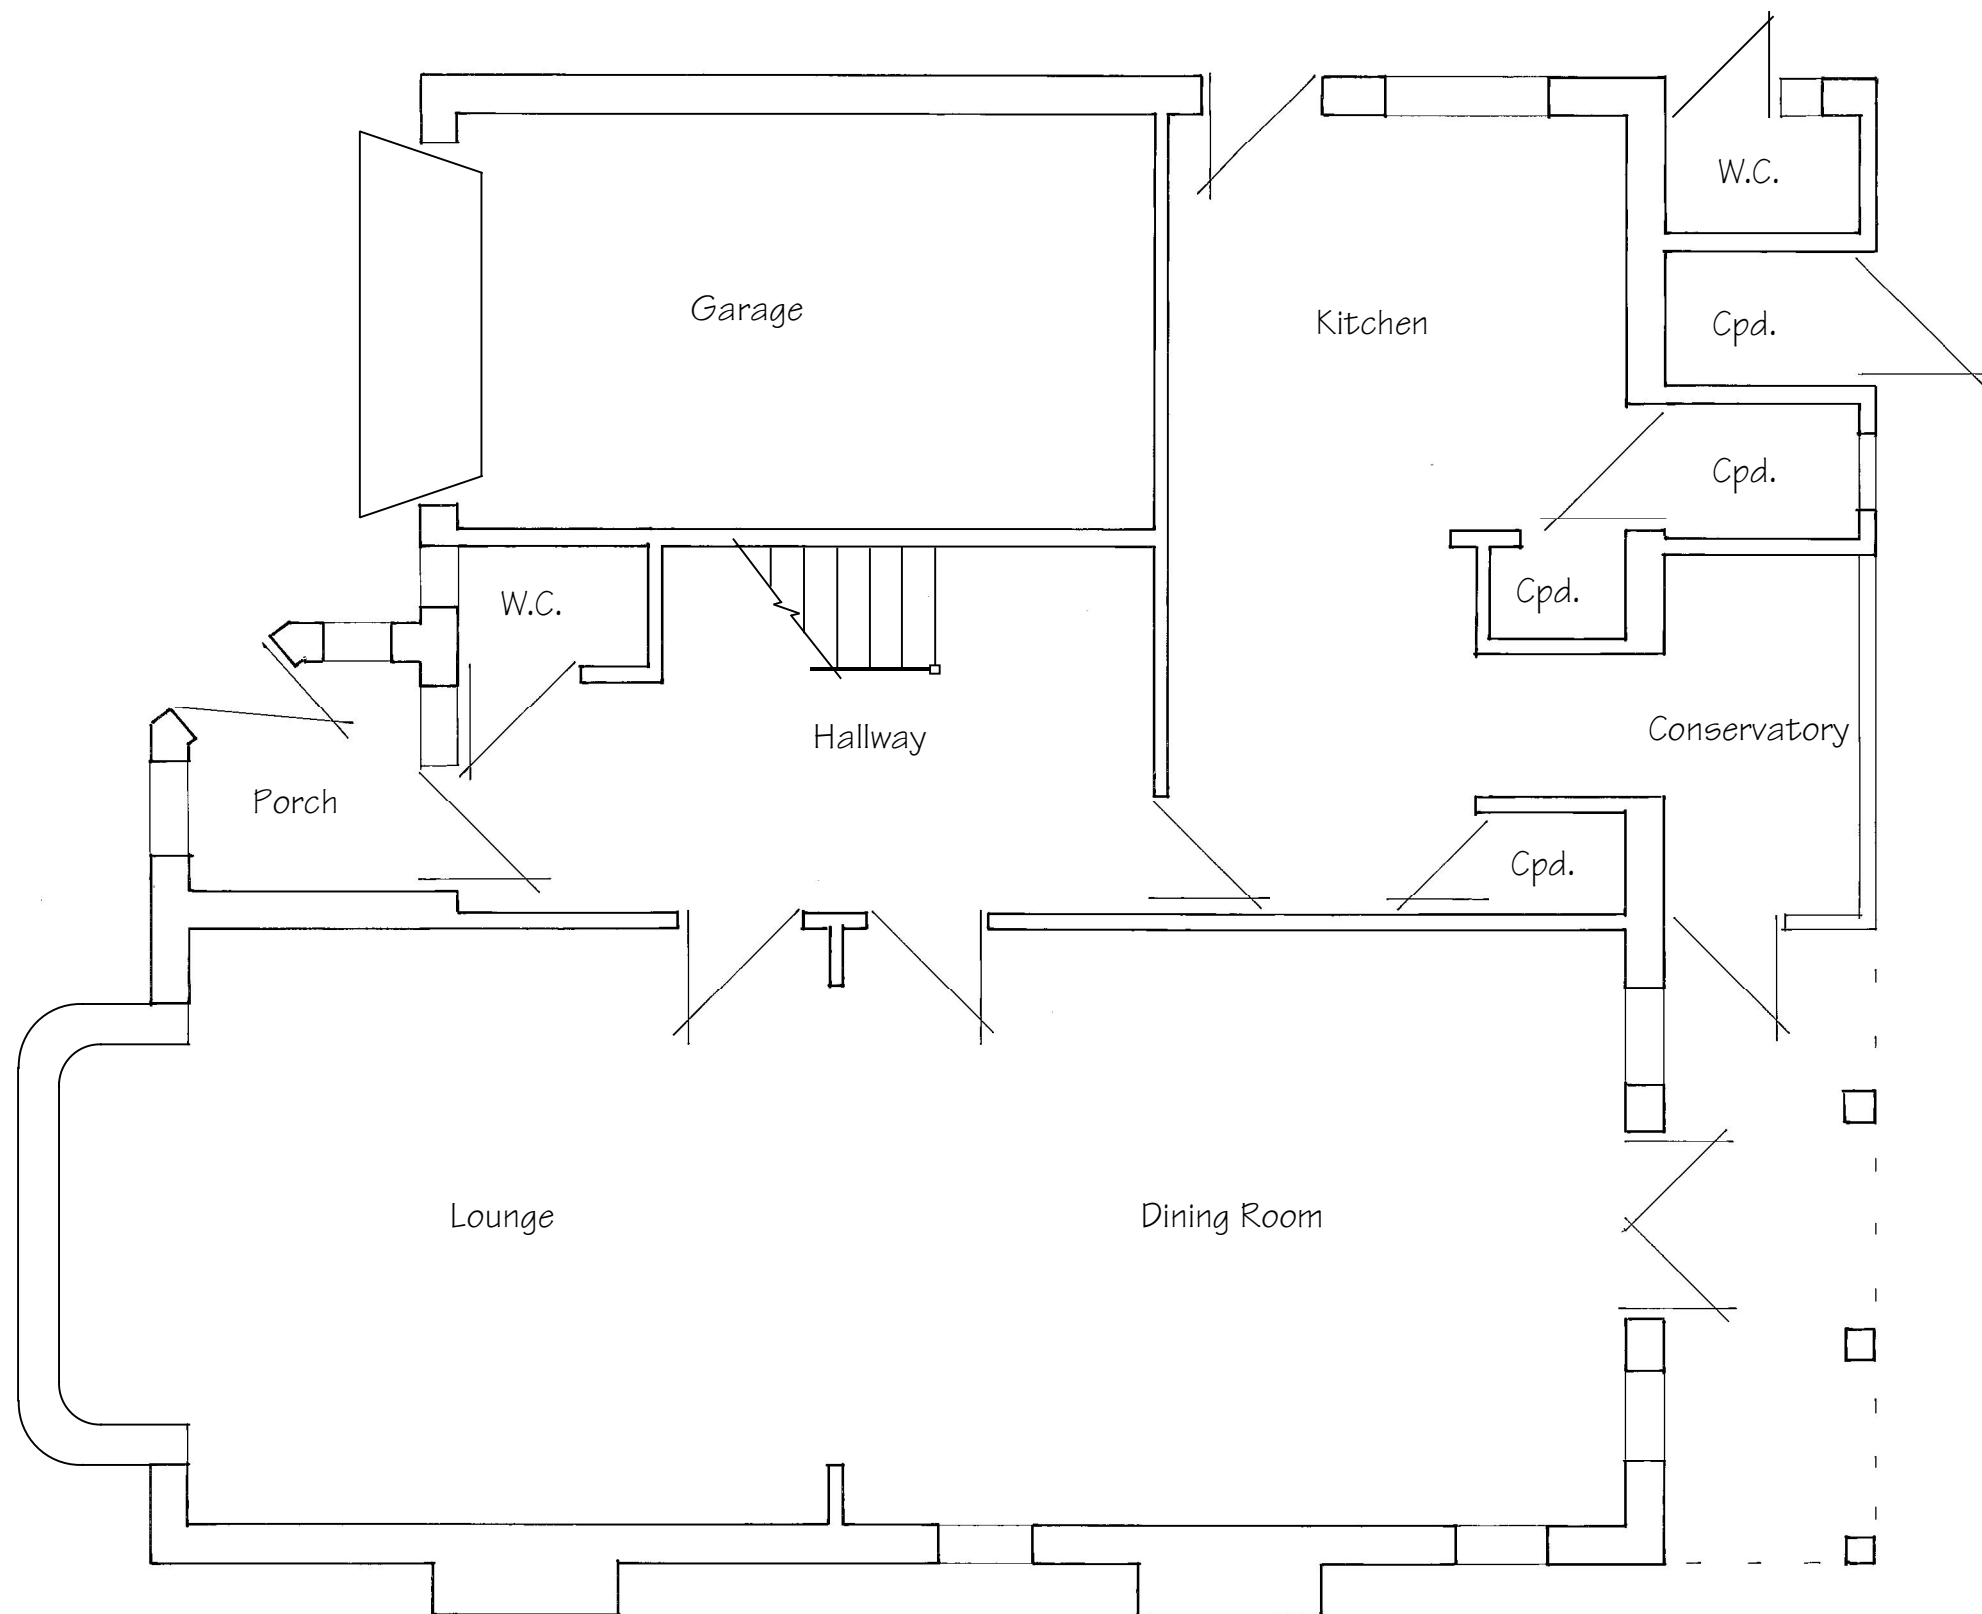

Existing Ground Floor Plan

 

These Plans have been prepared for the purpose of obtaining Planning Permission and/or Building Regulation Approval for the work shown thereon only and should not be used for any other purpose.

© These Plans remain the copyright of the architect and must not be copied or reproduced in any way without written permission with the exception of Local Authorities for Planning Purposes



**Andrew R Dunks**

BSc(Hons) MRICS MBEng

Chartered Surveyor and Building Engineer

Unit 1, Basepoint, Waterberry Drive  
Waterlooville, Hants, PO7 7TH  
Tel: (023) 9225 3034  
e-mail: plans@dunks.freemove.co.uk

Proposed Extension & Loft Conversion  
24 Southleigh Road  
Havant

For Mrs N Hussey

Scale - 1:50 at Page Size A3

Date - April 2015

Drawing No. 4214/1