



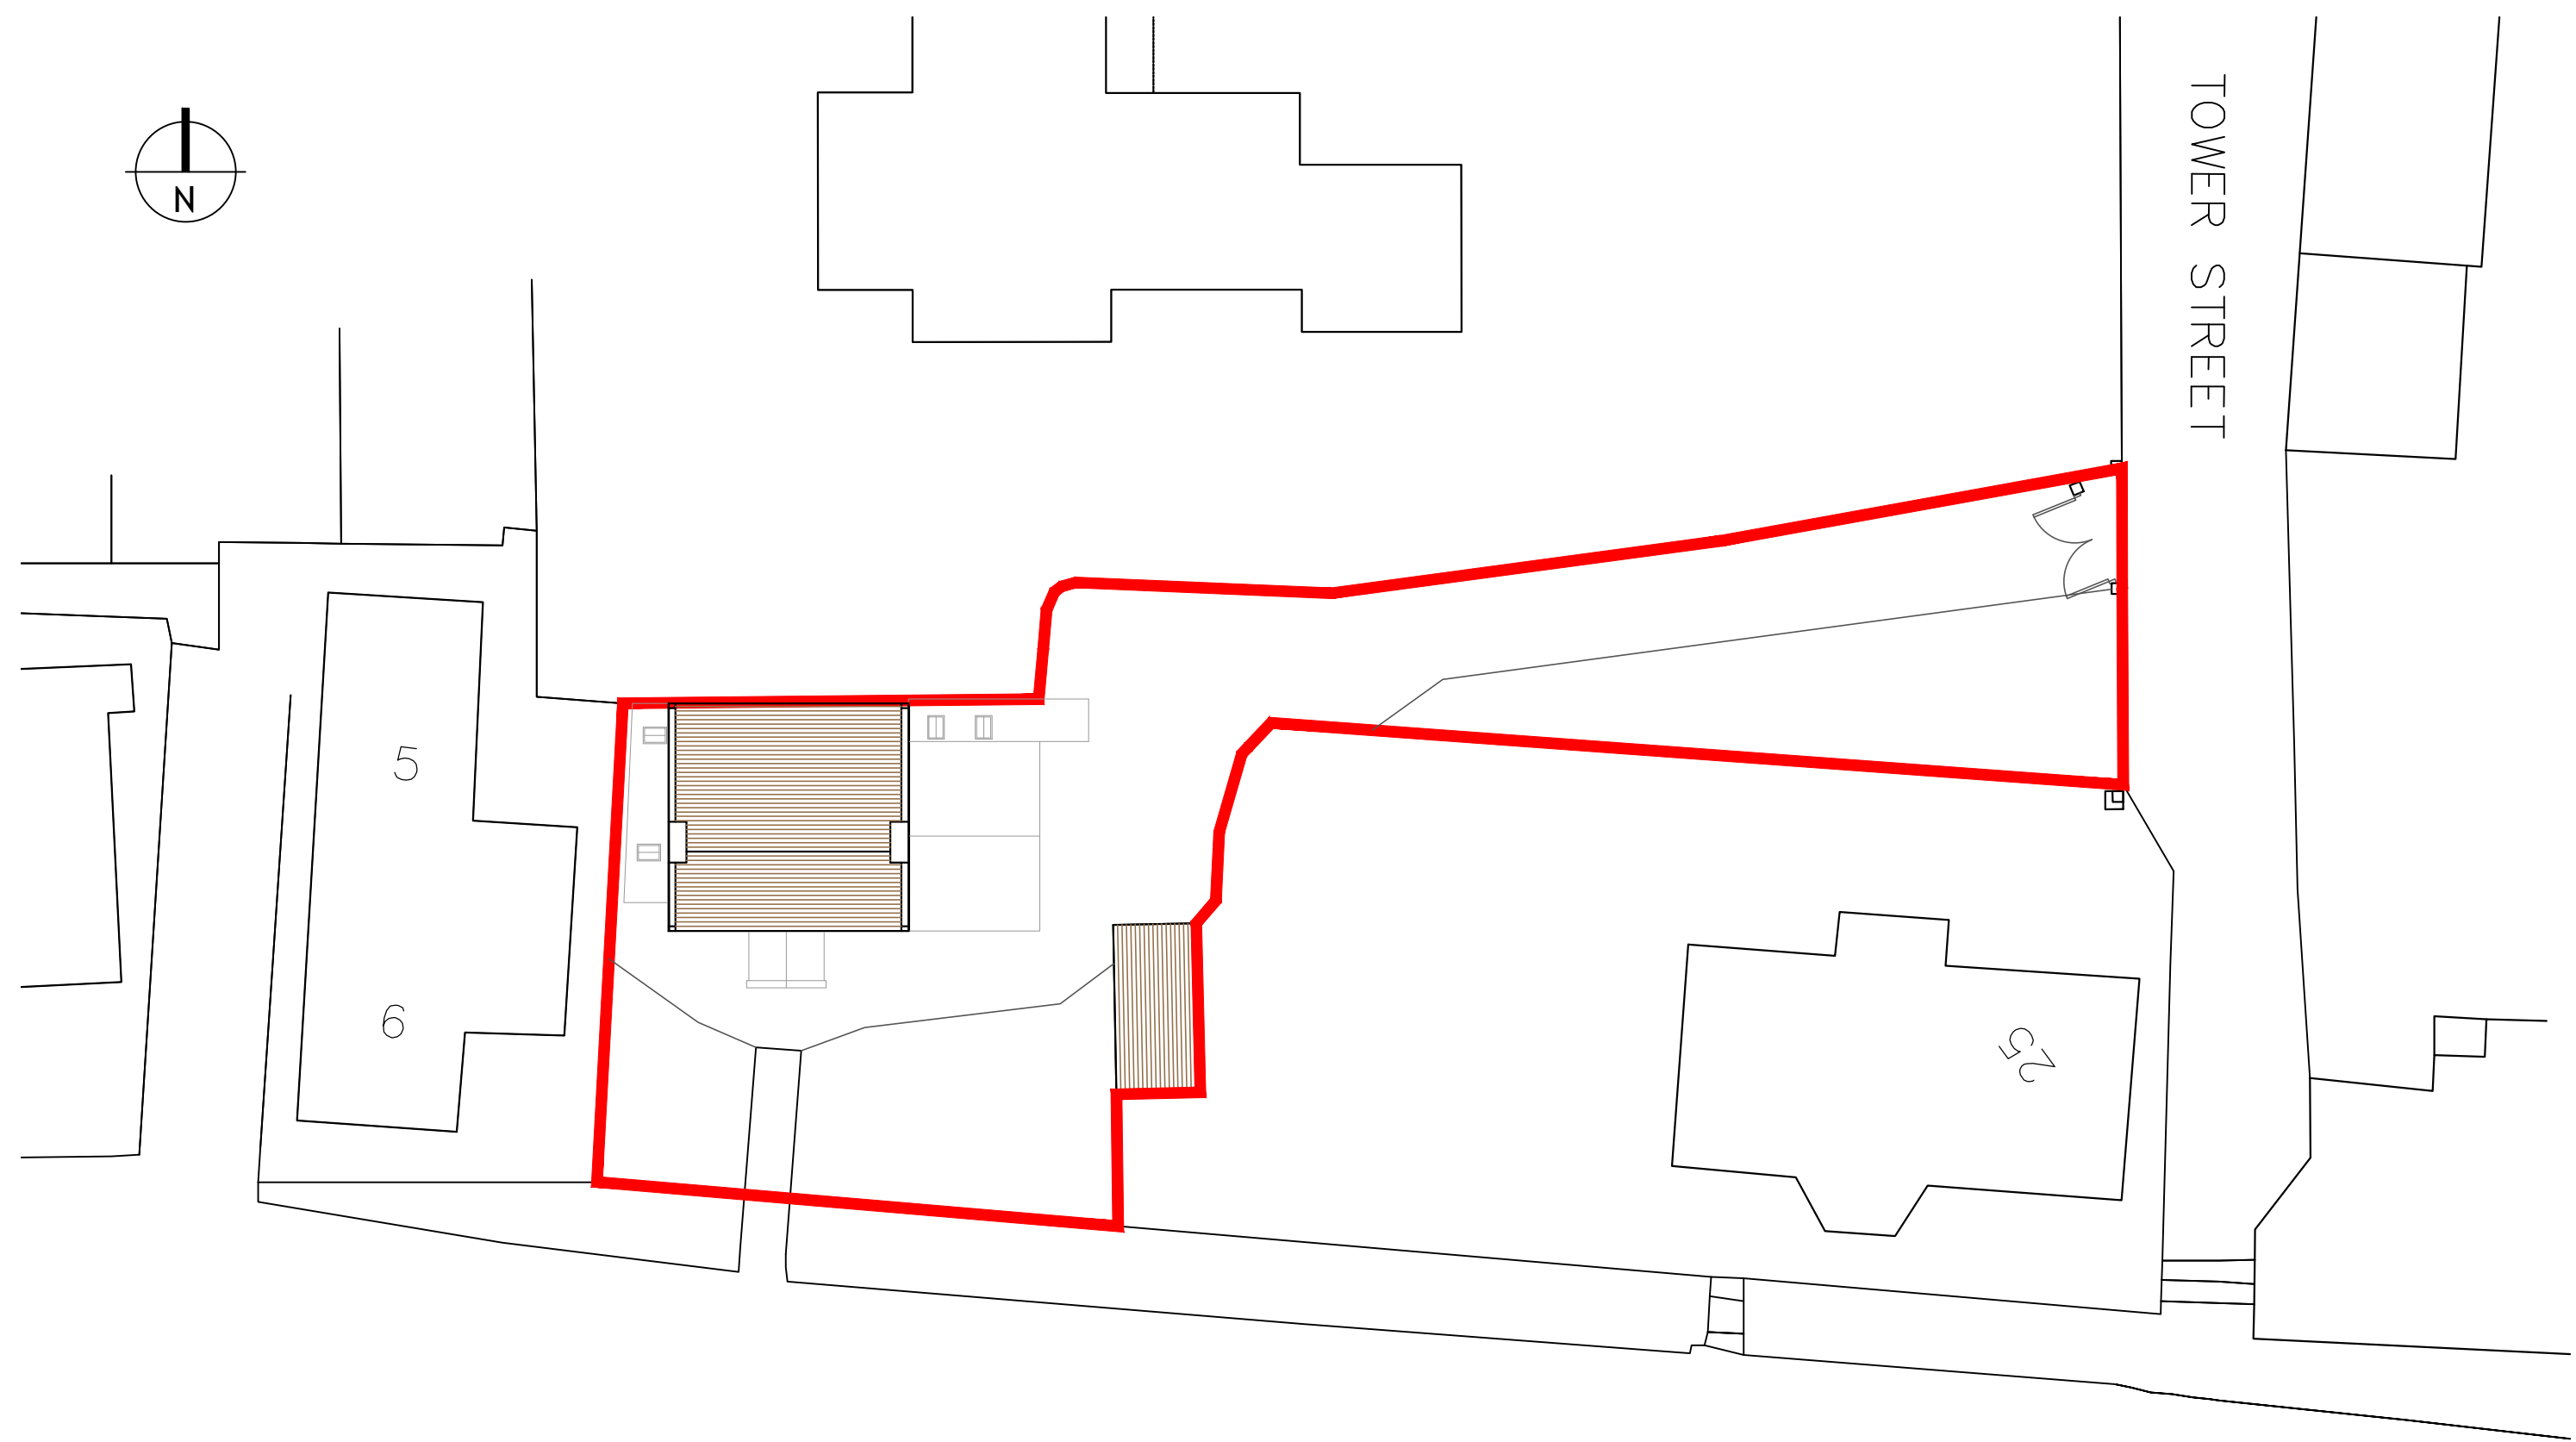


Proposed Site Plan @ 1:200
Ordnance Survey, (c) Crown Copyright 2016. All rights reserved.
Licence number 100022432

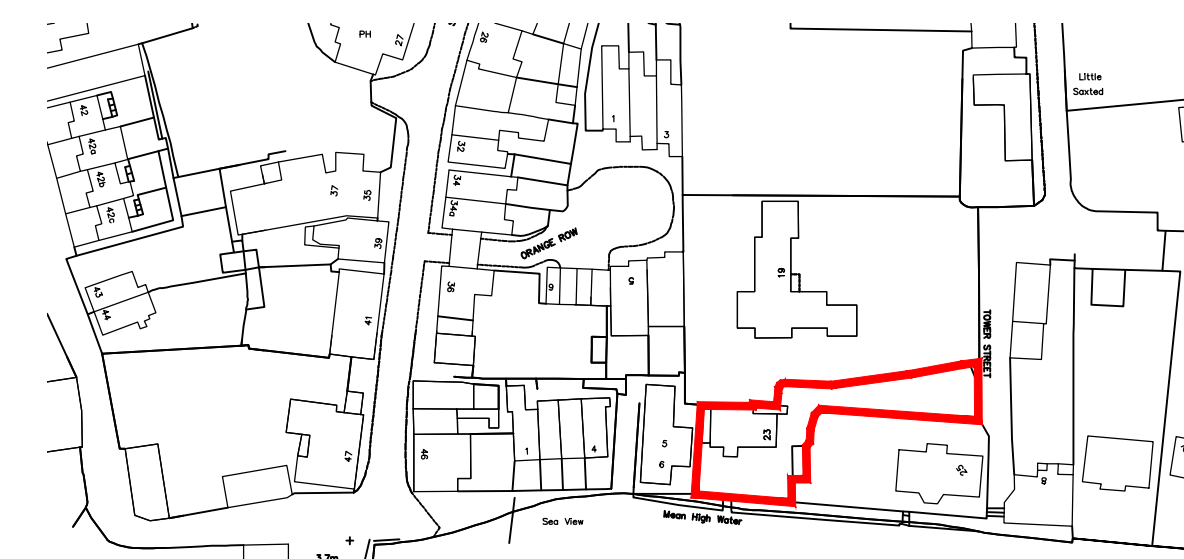

Site Location Plan @ 1:1250
Ordnance Survey, (c) Crown Copyright 2016. All rights reserved.
Licence number 100022432

NOTES:
Dimensions to be checked on site before commencing work.
Any discrepancies shall be reported to the architect immediately.
Do not scale from these drawings except for planning purposes.
Use figured dimensions only.
Where applicable this drawing is to be read in conjunction with other consultants' drawings.
All drawings to be read in conjunction with specification and all other drawings including structural engineer and mechanical and electrical drawings / specification

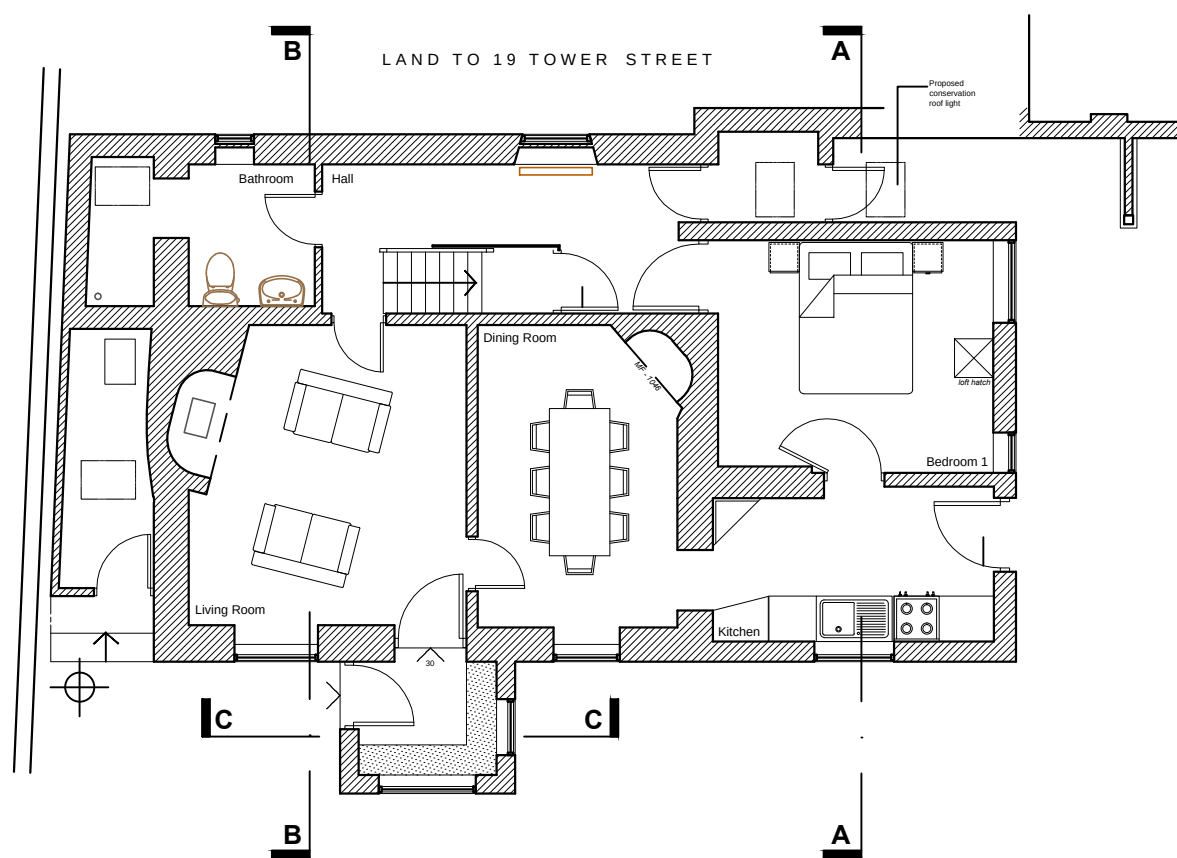

Proposed Ground Floor Plan @ 1:100




Proposed South Elevation @ 1:100




Proposed East Elevation @ 1:100




Proposed Section AA @ 1:100

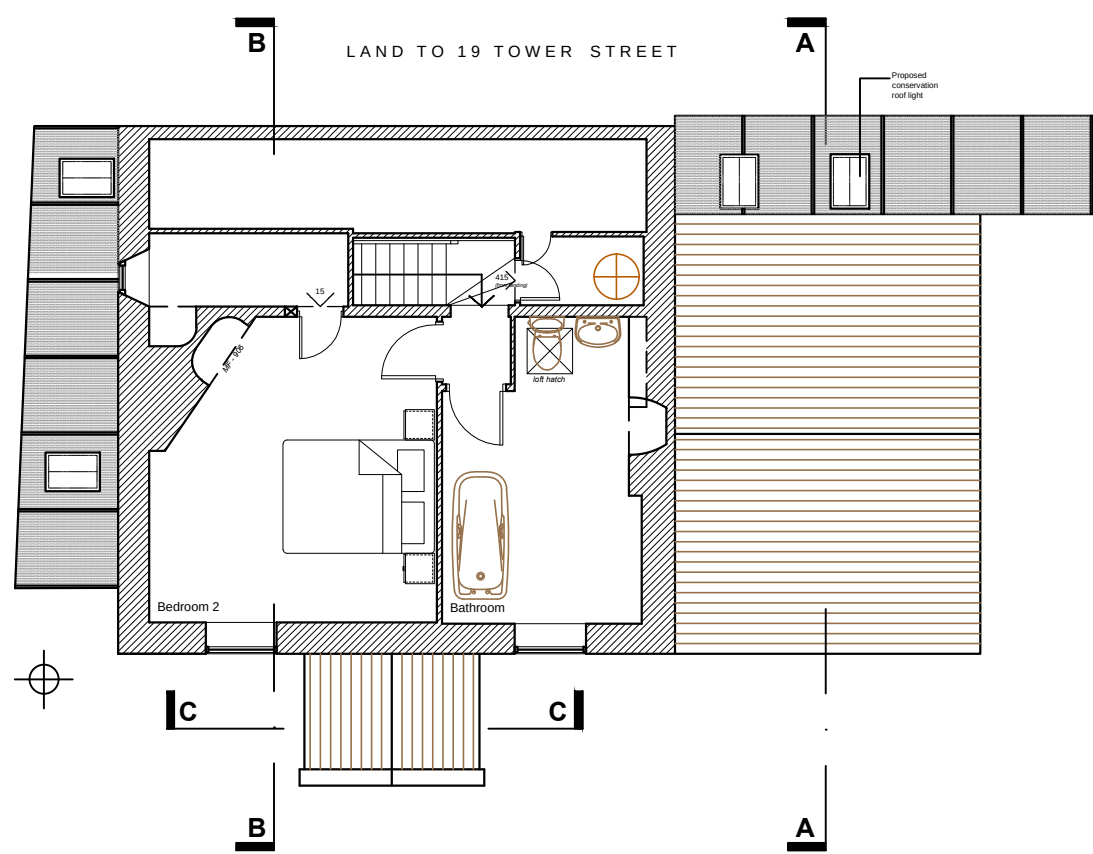


Proposed First Floor Plan @ 1:100

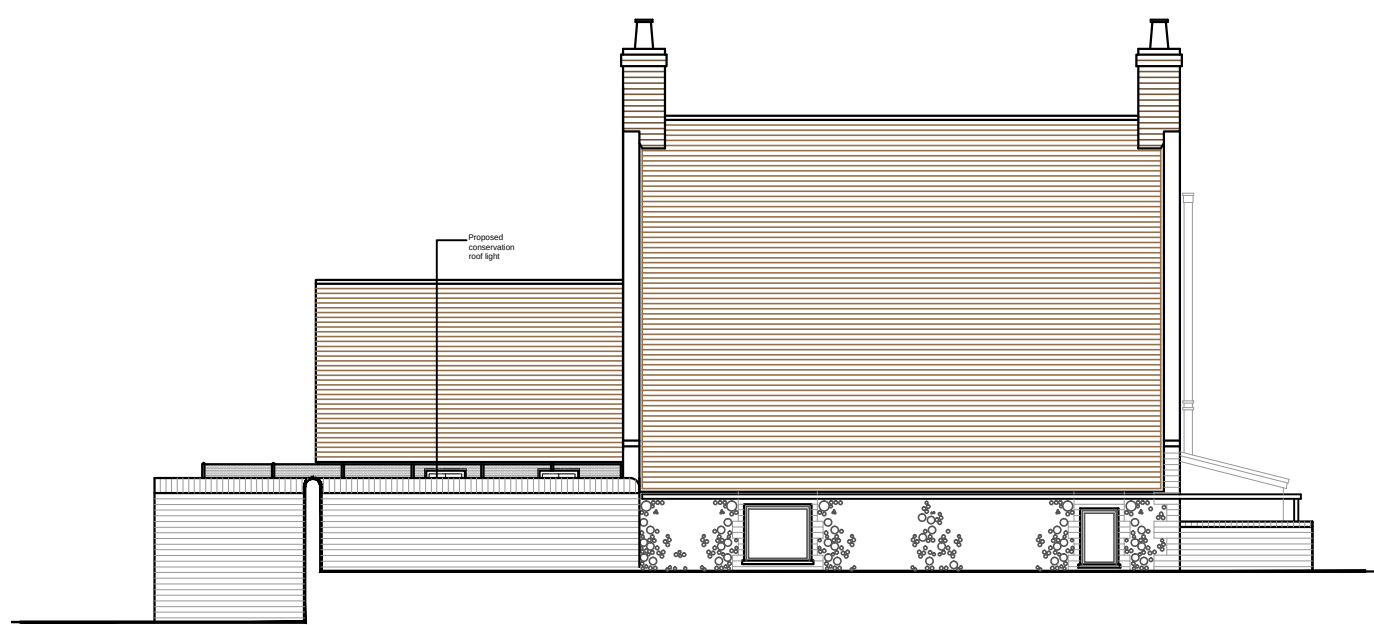

Proposed North Elevation @ 1:100

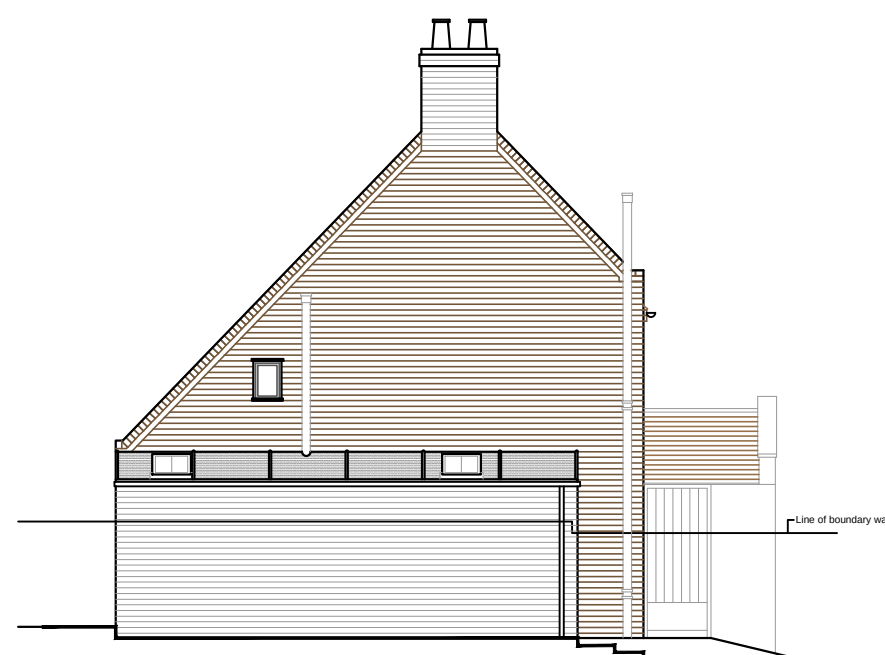

Proposed West Elevation @ 1:100

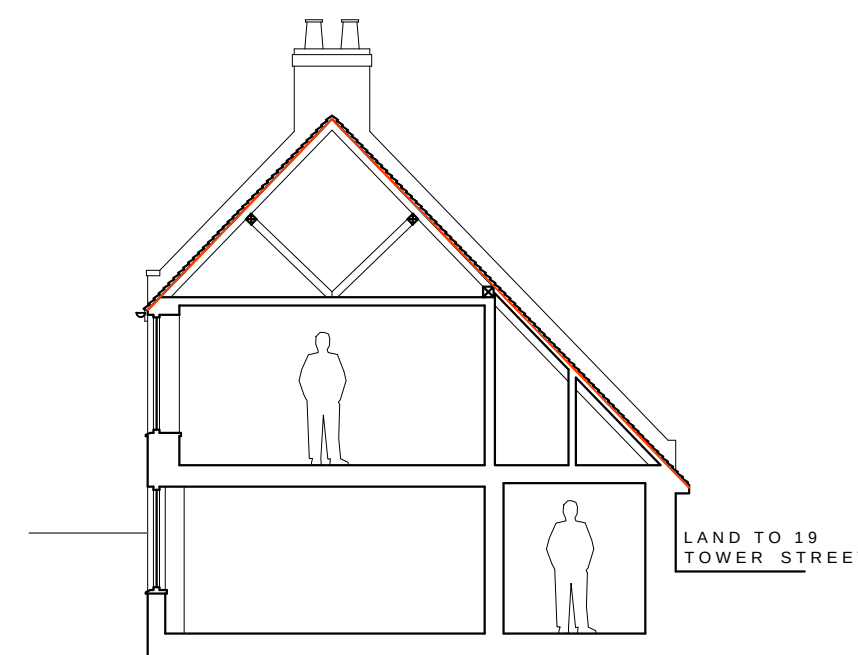

Proposed Section BB @ 1:100

REV	DATE	AMENDMENT	DRAWN
hd architects Helver Davies Architects Ltd 1 The Old Flour Mill, Emsworth, PO10 7BT 01243 370 715 www.hdarchitects.co.uk mail@hdarchitects.co.uk			
CLIENT			
PROJECT 23 Tower Street Emsworth			
DRAWING Proposed Drawings		SCALE as noted @A1	
DATE	April 2016	DRAWN	TD/TW
DRAWING NUMBER	14169-02	REVISION	