


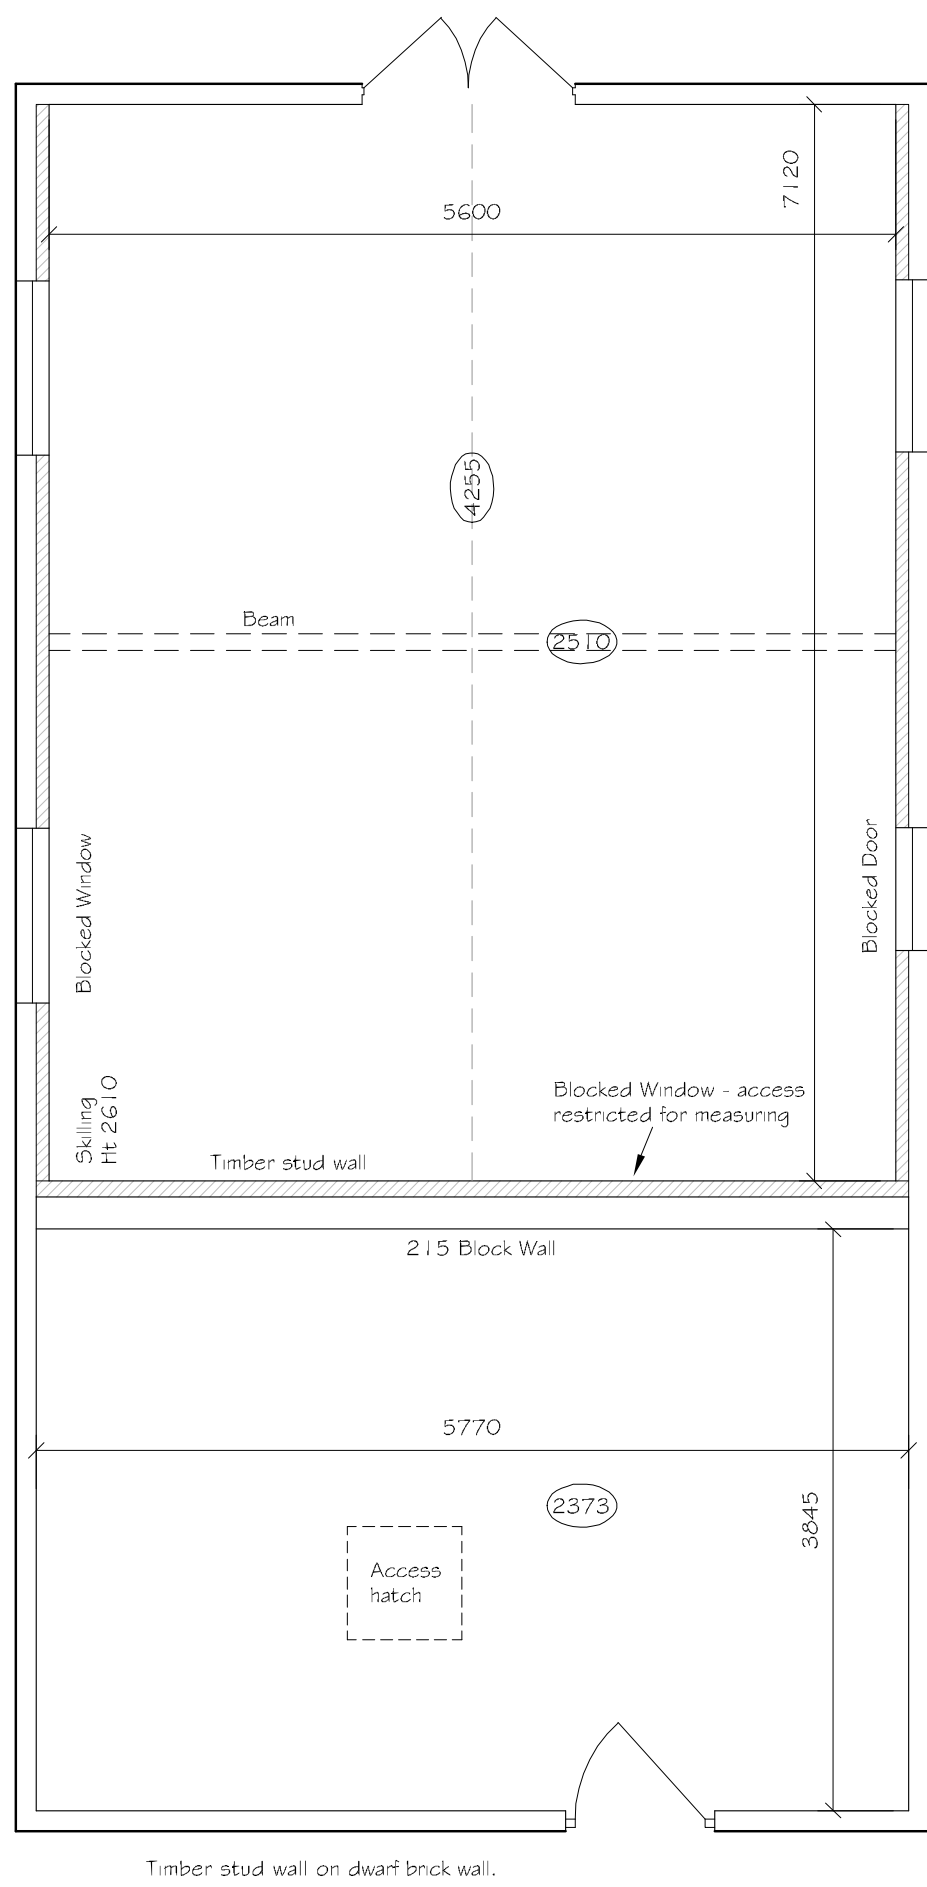

FLOOR PLAN

General Notes :

- 1. Levels are approx only.
- 2. Dimensions not to be scaled from this drawing. Existing construction & dimensions to be checked on site.

This drawing is not to be copied or reproduced without the permission of BHP Surveys Limited.

Project :

Scheme: Unit 5A

Location: The Wren Centre

Title: Existing Floor Plan

Client : The Wren Centre Ltd
Westbourne Road
Emsworth
Hampshire
PO10 7SU

Scale :	1:50	Drawn :	JEP
Dwg No:	BHP/1182	Checked :	BHP
Sheet No:	1	Date :	12 Aug 2015
Revision :			

