



EXISTING FRONT ELEVATION
SCALE 1:100

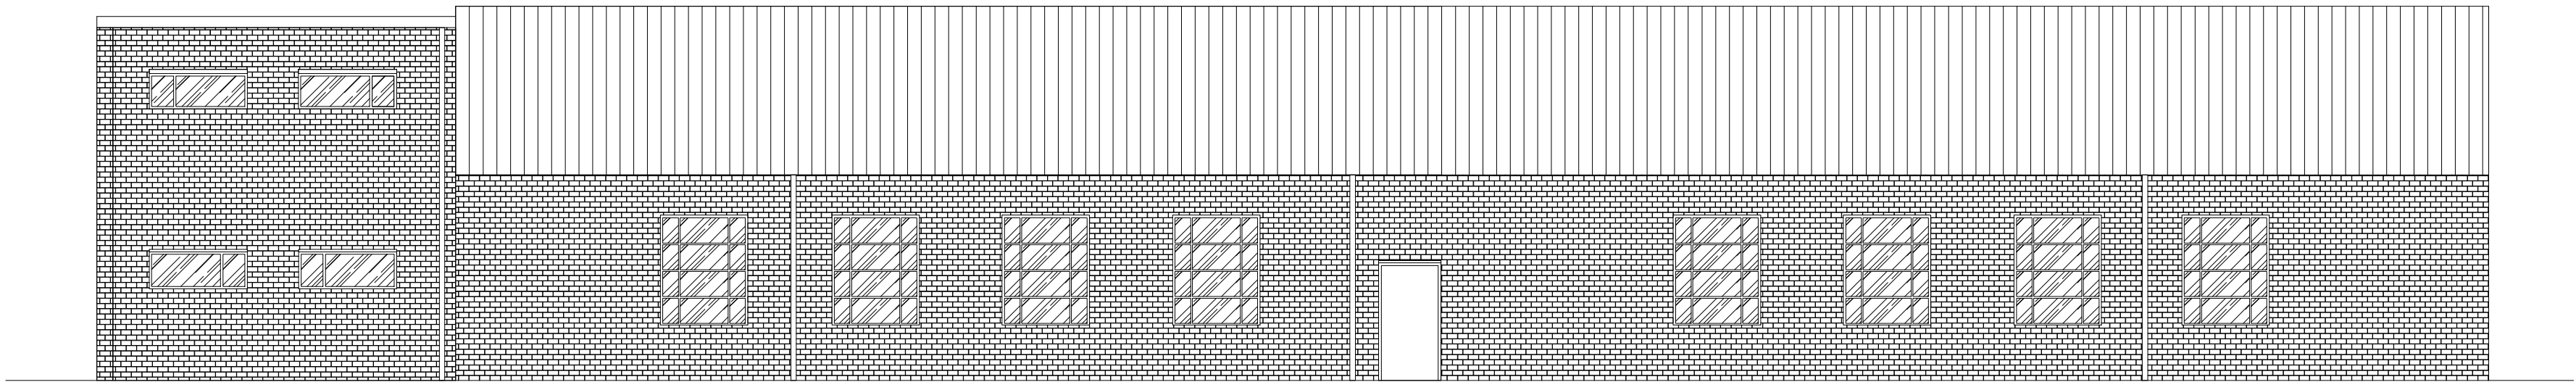

EXISTING REAR ELEVATION
SCALE 1:100



EXISTING SIDE ELEVATION A-A
SCALE 1:100

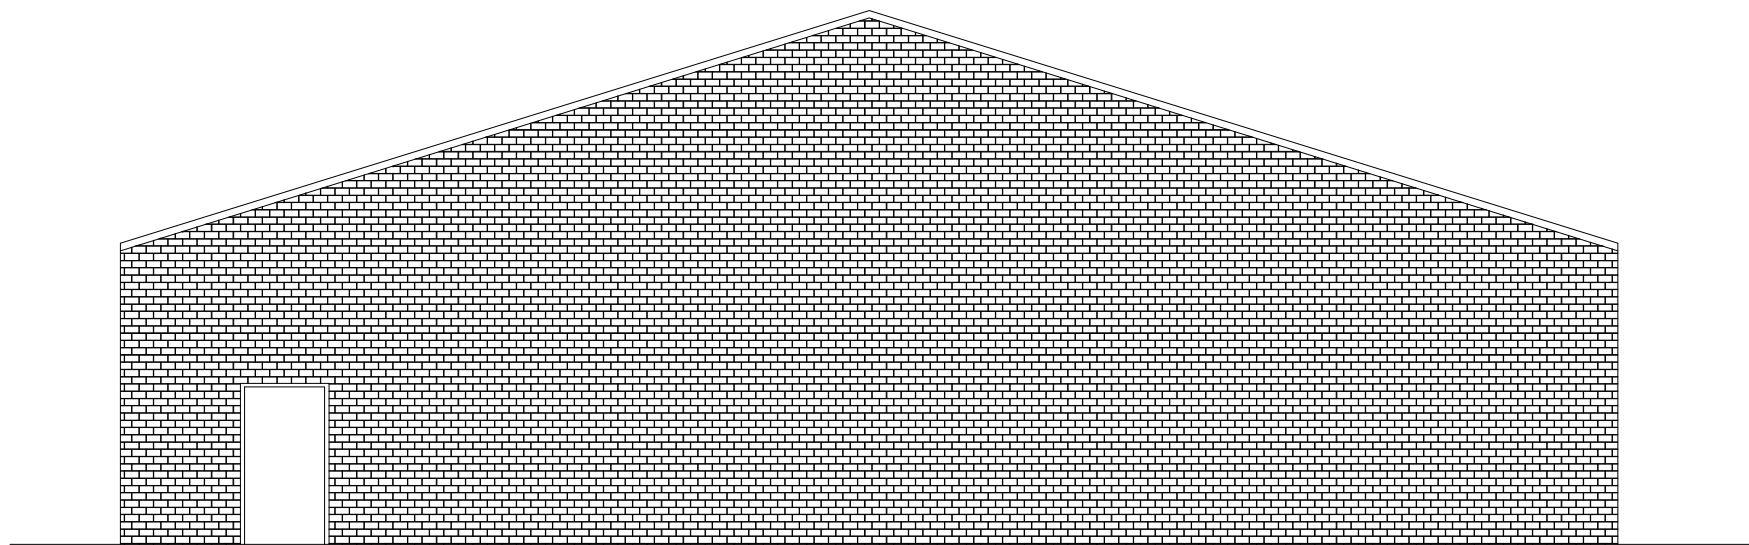

EXISTING SIDE ELEVATION B-B
SCALE 1:100

REVISIONS DATE INIT

Issued for
PLANNING

Drawing project
**7 ARNSIDE ROAD,
WATERLOOVILLE**

Drawing title
**FOR PLANNING
EXISTING ELEVATIONS**

Client
SCREWFIX

Drawn by AF	Checked by EF	Scale 1:100@ A1	Date 09.02.2016
-----------------------	-------------------------	---------------------------	---------------------------

Drawing number
1485 - 103 - 03

Scale bar @ 1:100
0 1m 5m 10m



Company Registration No. 3678965. VAT Registration No. 723652245.
Registered in England & Wales. Copyright of this drawing is reserved
by Resolution Interiors. The drawing is issued on the condition that it is
not copied, reproduced or disclosed to a third party without consent.
Luton: 2000 Business Park, Yeovil,
Somerset, BA22 8JH
Call +44 1935 422700
Fax +44 1935 422704
Email - design@resolutioninteriors.com
Website - www.resolutioninteriors.com