
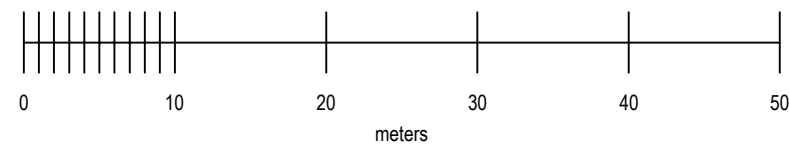
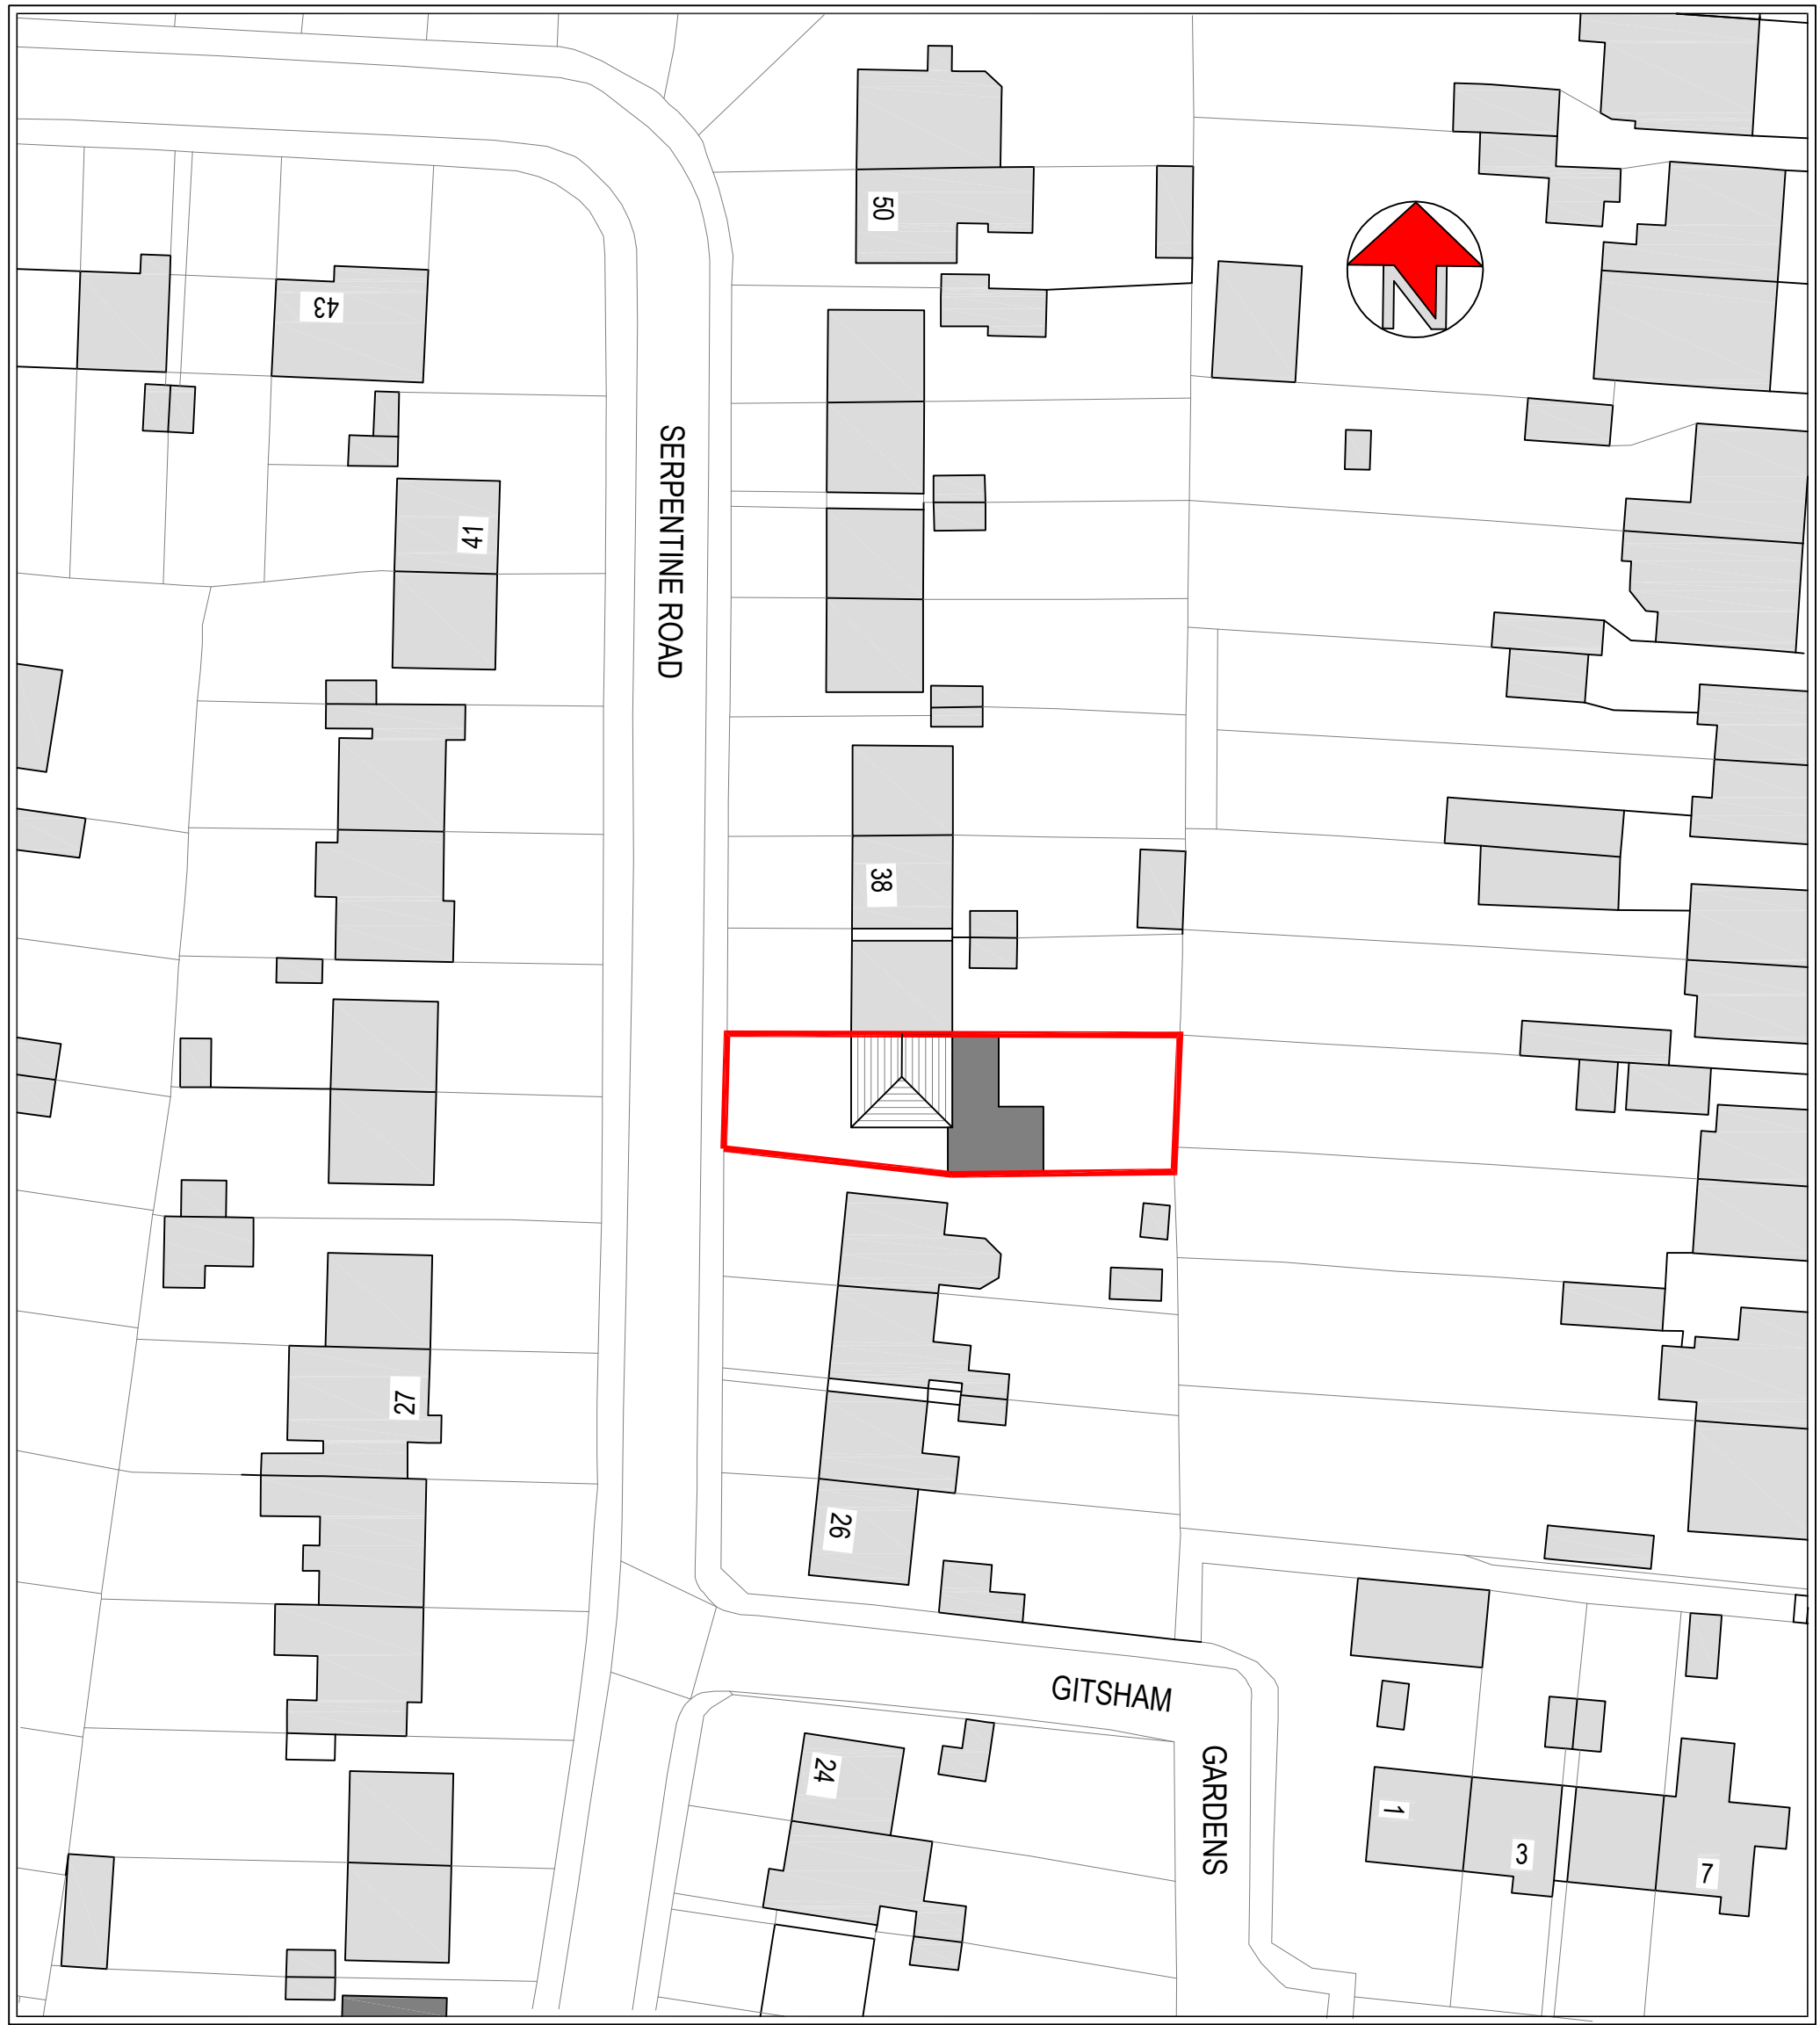


NOTE: DO NOT SCALE FROM THIS DRAWING, (EXCEPT FOR PLANNING PURPOSES). THIS DRAWING IS FOR IDENTIFICATION PURPOSES ONLY. IT IS INDICATIVE AND SOLELY INTENDED TO ILLUSTRATE THE GENERAL TYPE AND APPROXIMATE LOCATIONS OF THE VARIOUS BUILDING ELEMENTS.
© Richardsons (Nyewood) Ltd.

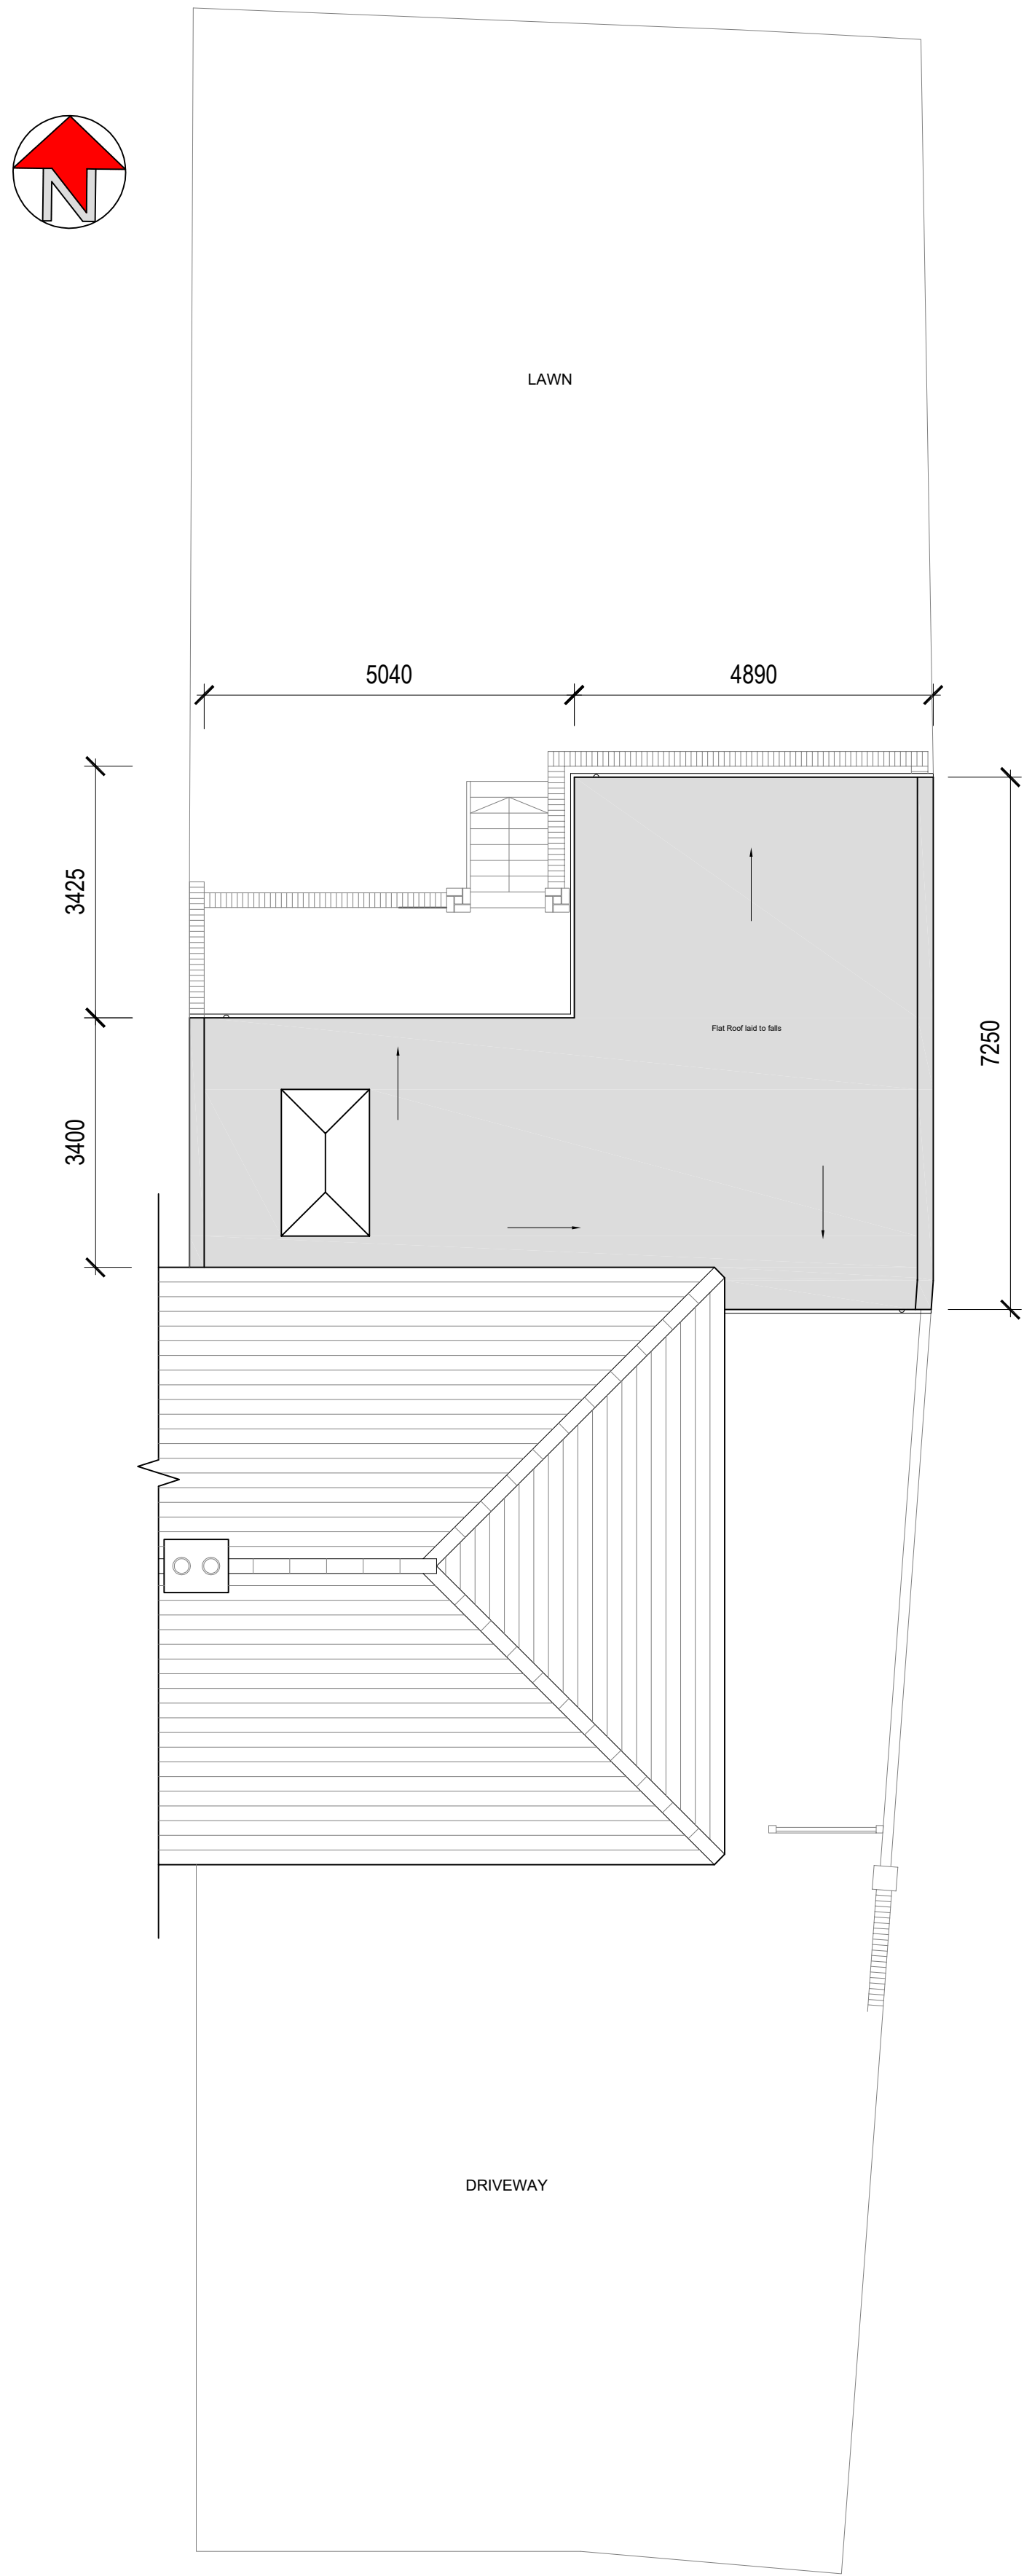


© Crown copyright 2016. Supplied by mapserve.co.uk a licensed Ordnance Survey partner number 100053143
Reproduction in whole or part is prohibited without the prior permission of Ordnance Survey.

1 LOCATION PLAN
G201 SITE AND LOCATION PLANS SCALE @1:500

1 SITE PLAN
G201 SITE AND LOCATION PLANS SCALE @1:75

Rev.	Date.	Description	Dm. By?	Ck'd By?

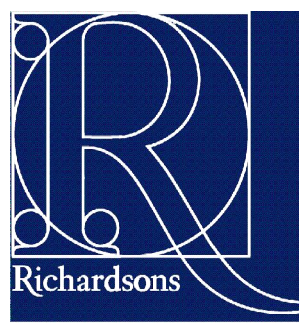

**Richardsons
(Nyewood) Ltd**
Station House - Nyewood - Petersfield
Hampshire - GU31 5HX
Tel: 01730 821771 - Fax: 01730 821834
Email: drawings@r-nl.co.uk
Website: richardsons-nyewood.co.uk

Client:

Contract Title:
**34 SERPENTINE ROAD
PORTSMOUTH**

Clients Approval: Date:.....

Signed:..... Name:.....

Status:
FOR APPROVAL

Drawing Title:
SITE AND LOCATION PLANS

Scale: 1:75/500
Drawn: A.D. Date: Jul 15
Approved: Date:

Contract No. Dwg No. Rev.
G201