

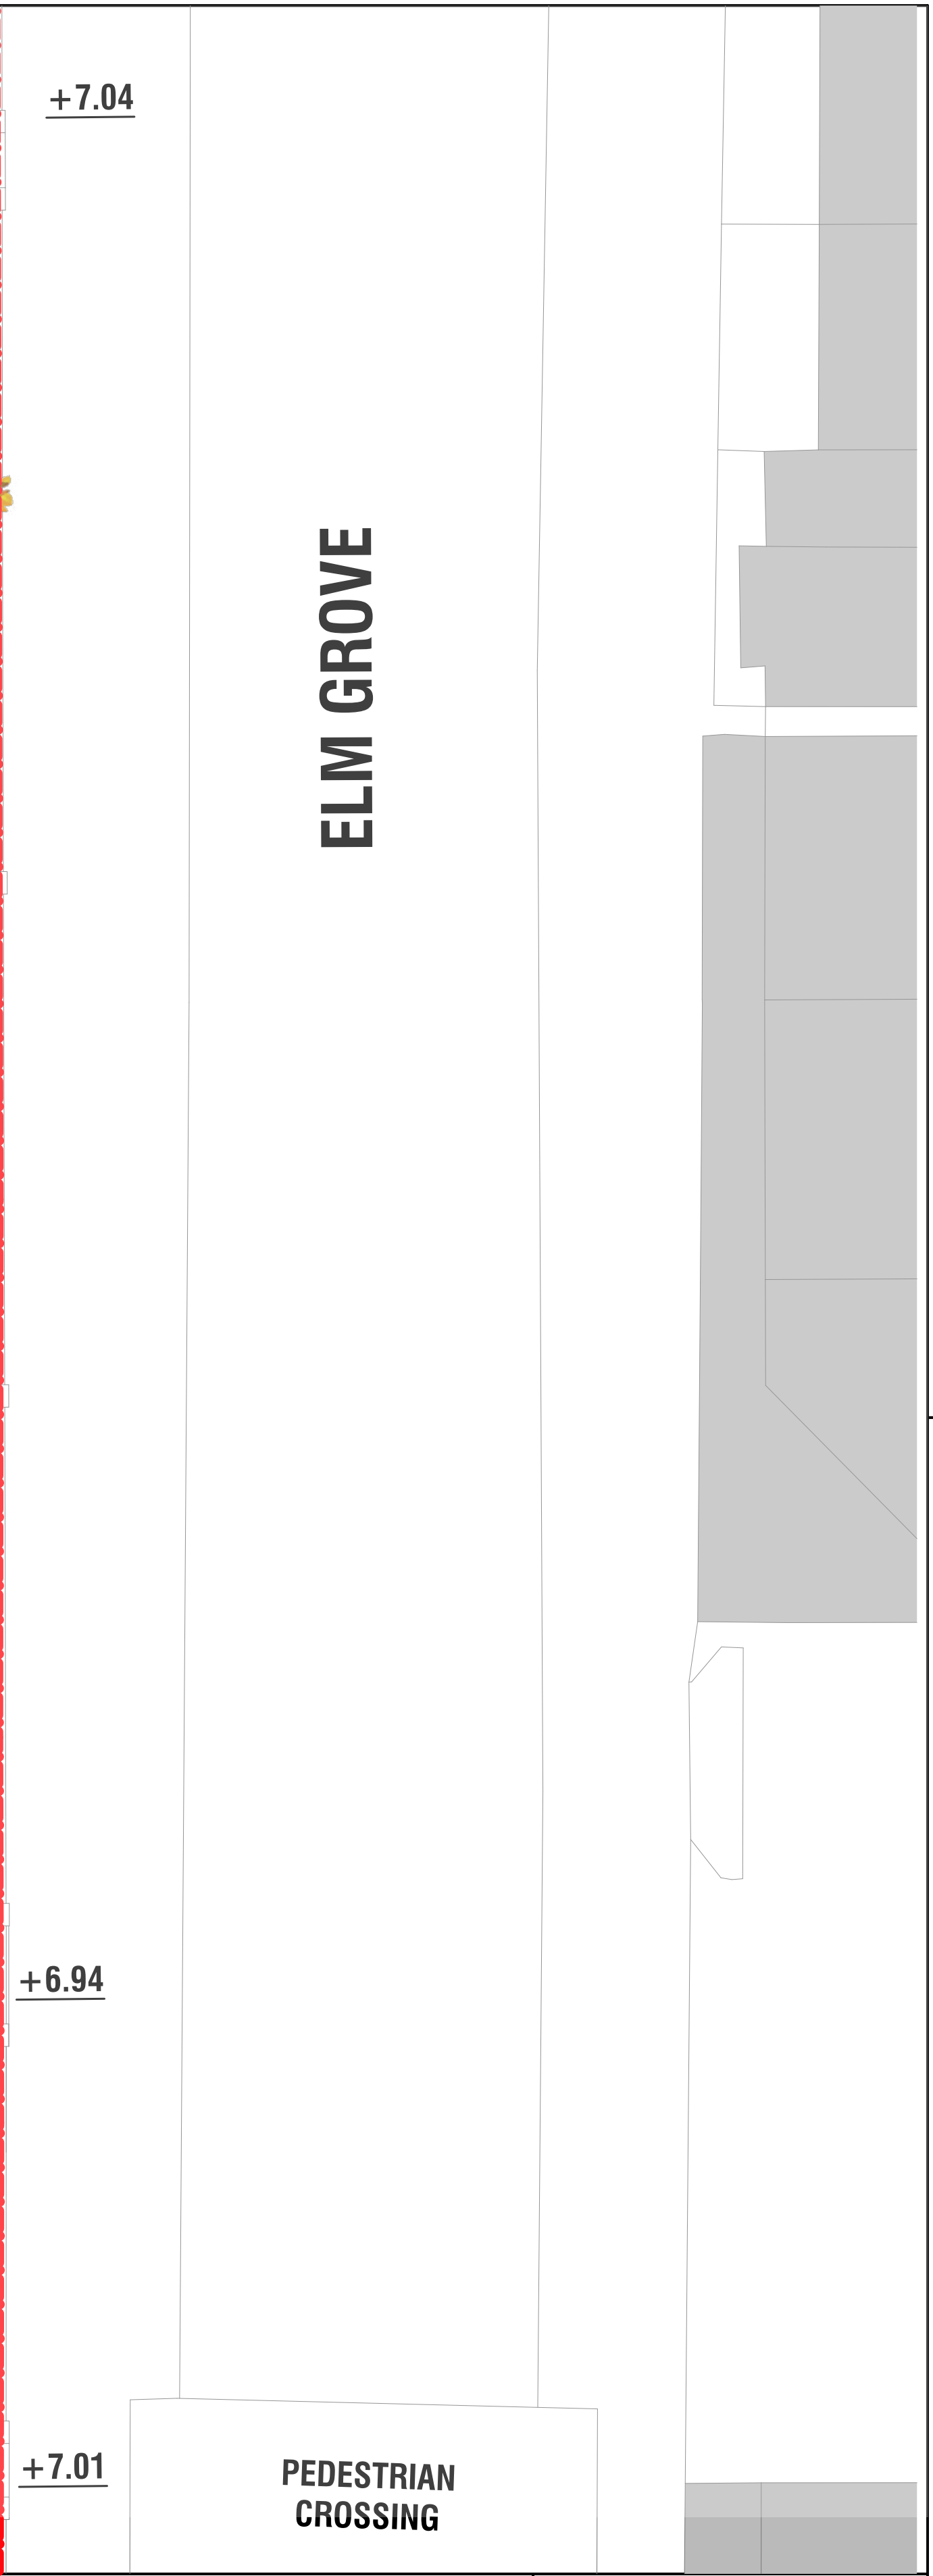


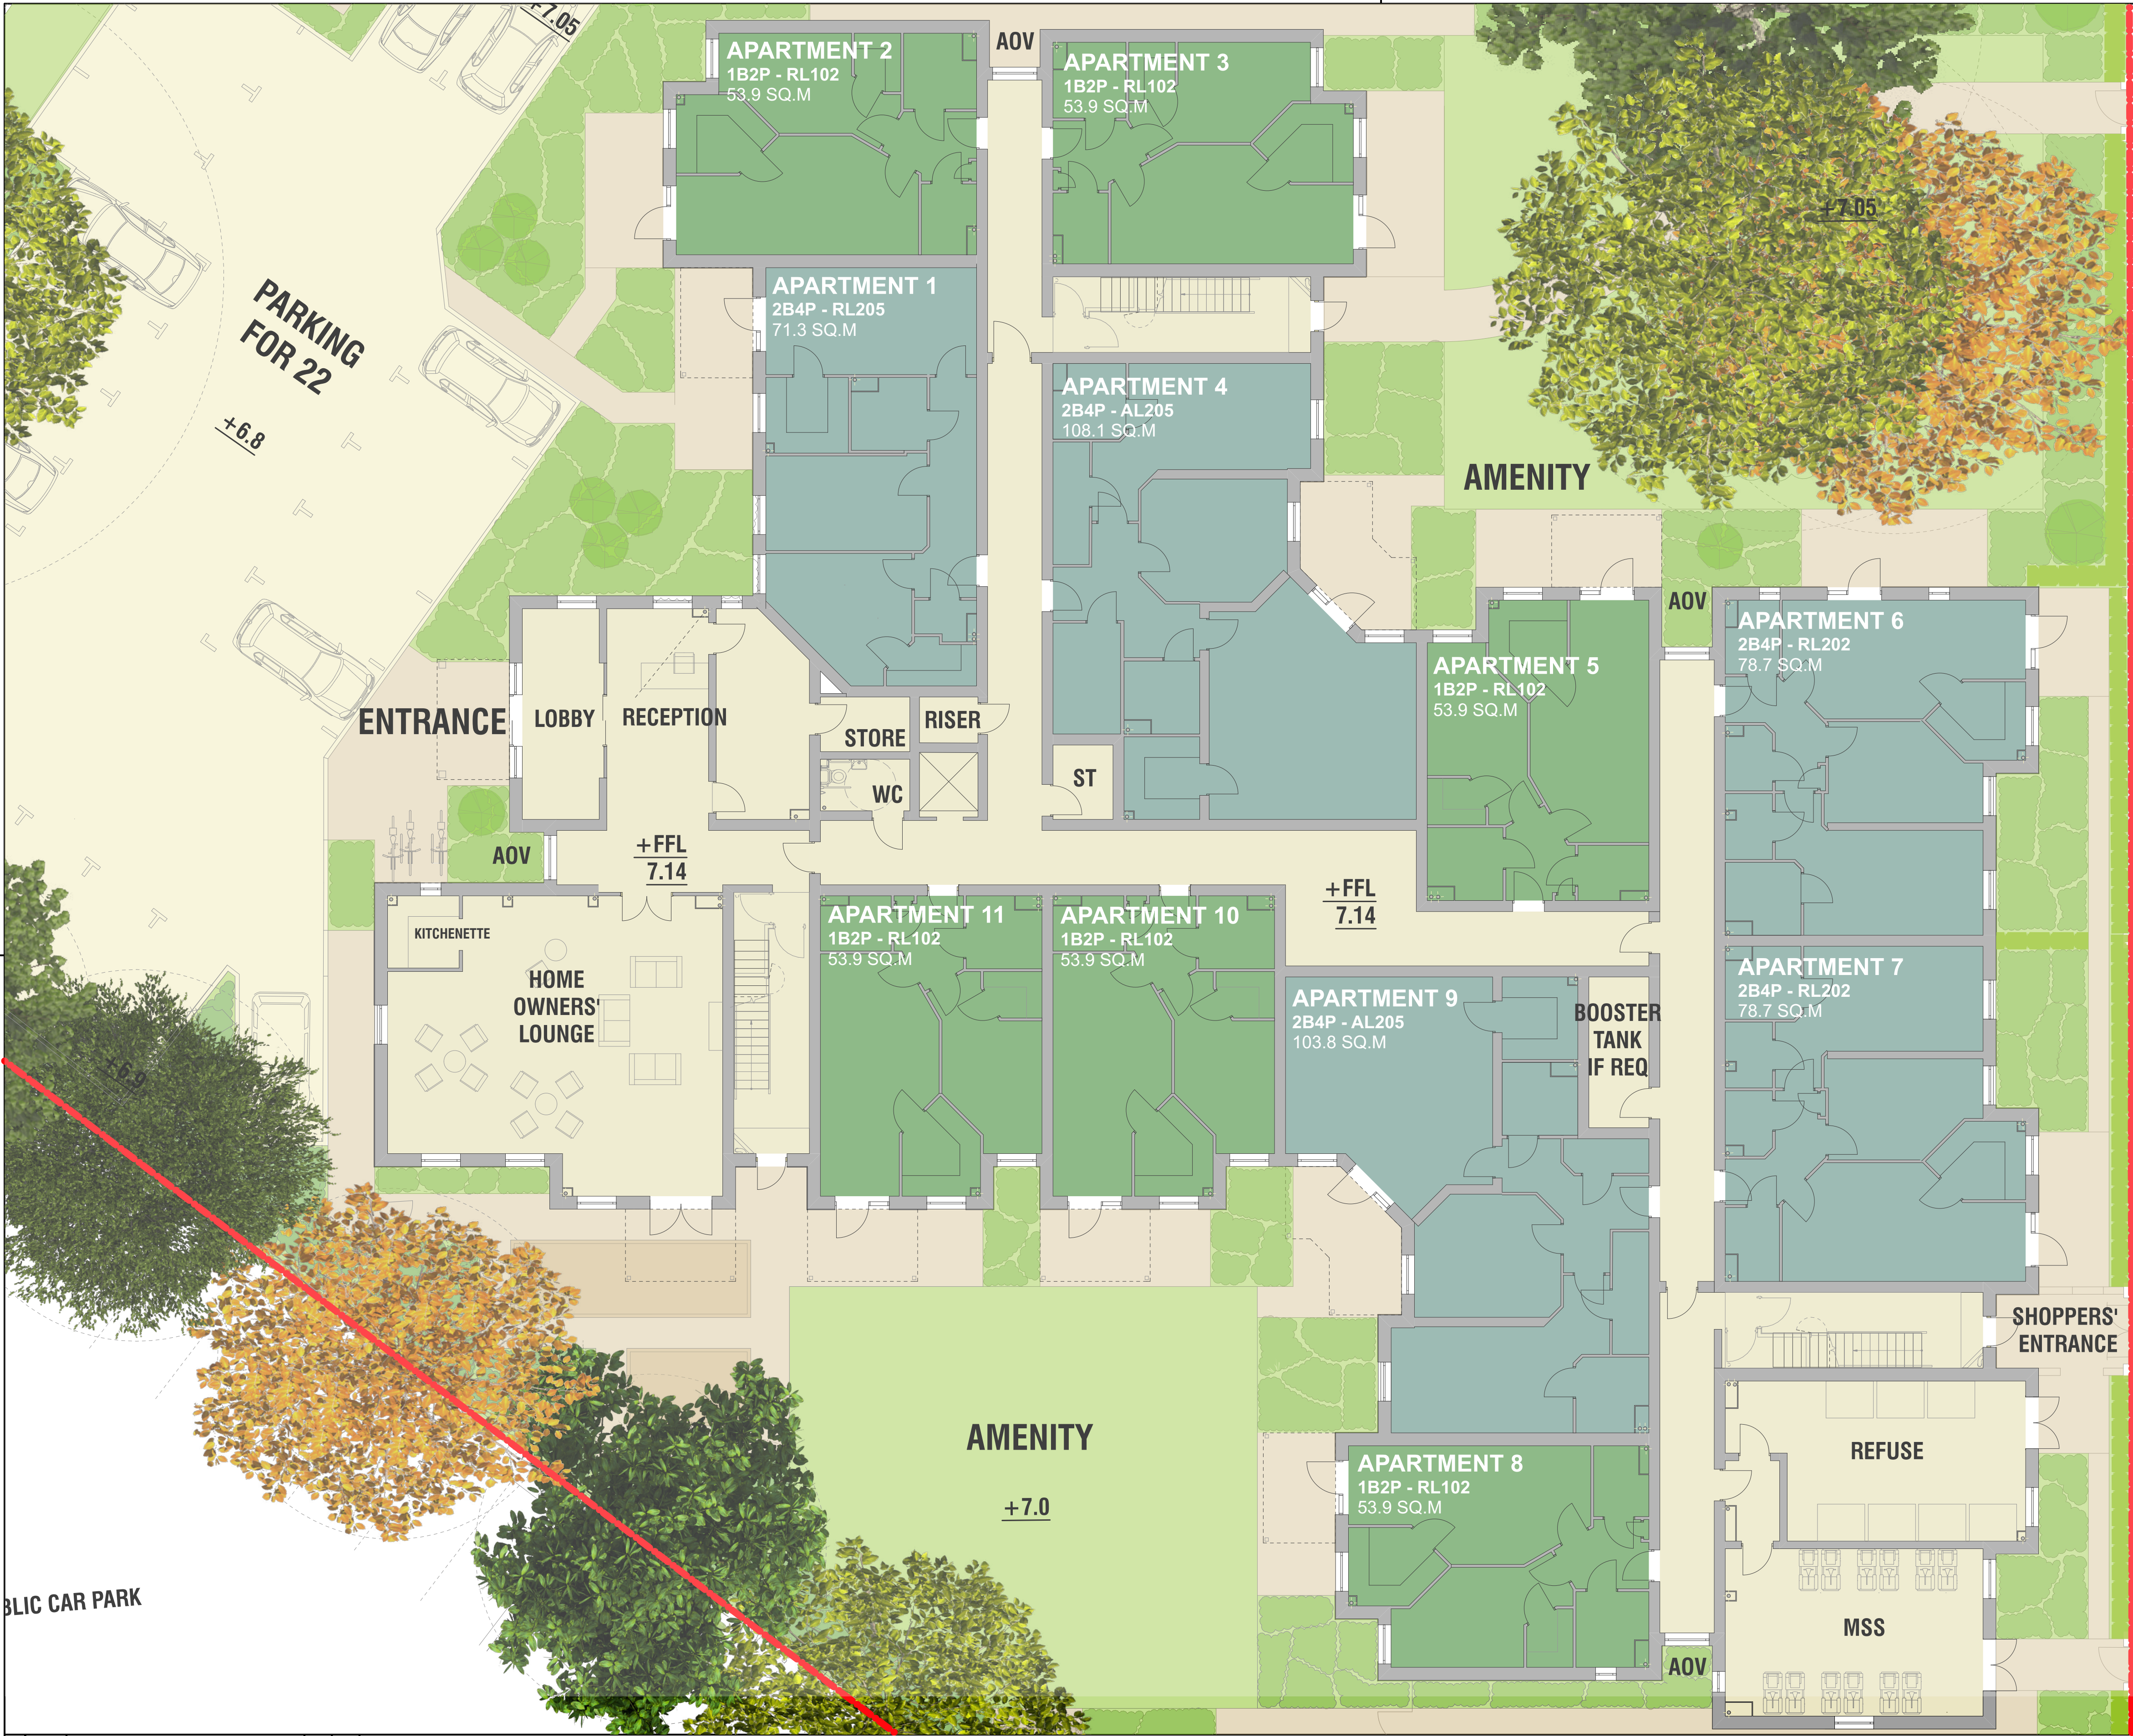

REVISIONS		NOTES	
E	080916	WALL HATCH WHICH COVERED OCCASIONAL WINDOWS REMOVED	CK CK
D	050916	ROOF PLAN UPDATED. GRAPHICS IMPROVED	CK CK
C	180716	CAR PARKING UPDATED	CK CK
B	050716	DOUBLE DOORS ADDED TO LOUNGE. FLATS 4&9 UPDATED	CK CK
A	040716	UPDATED LAYOUT	CK CK

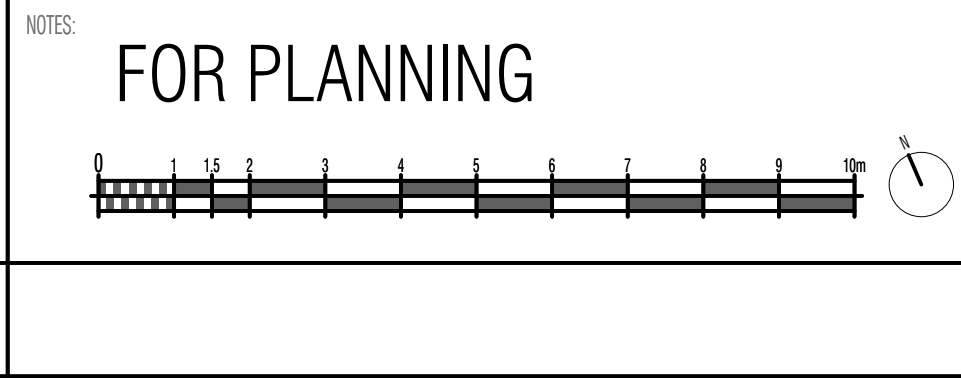

McCarthy & Stone

Scale @ A1: 1/100
Date: SEPTEMBER 2016

Drawn by: CK
Checked by: GG

Drawing No: SO_2267_03_AC_020

Revision: E

TITLE
ELM GROVE, HAYLING ISLAND
PROPOSED GROUND FLOOR PLAN

HGP ARCHITECTS
FURZEHALL FARM, WICKHAM ROAD
FARHAM, HAMPSHIRE, PO16 7JH
T: 01329 283 225
F: 01329 237 004
E: EMAIL@HGP-ARCHITECTS.CO.UK
W: WWW.HGP-ARCHITECTS.CO.UK

HGP Architects Ltd.
Copyright Reserved.
Check dims. on site.