


Site Plan_existing signage

PLAN
SCALE 1:1000 @ A3

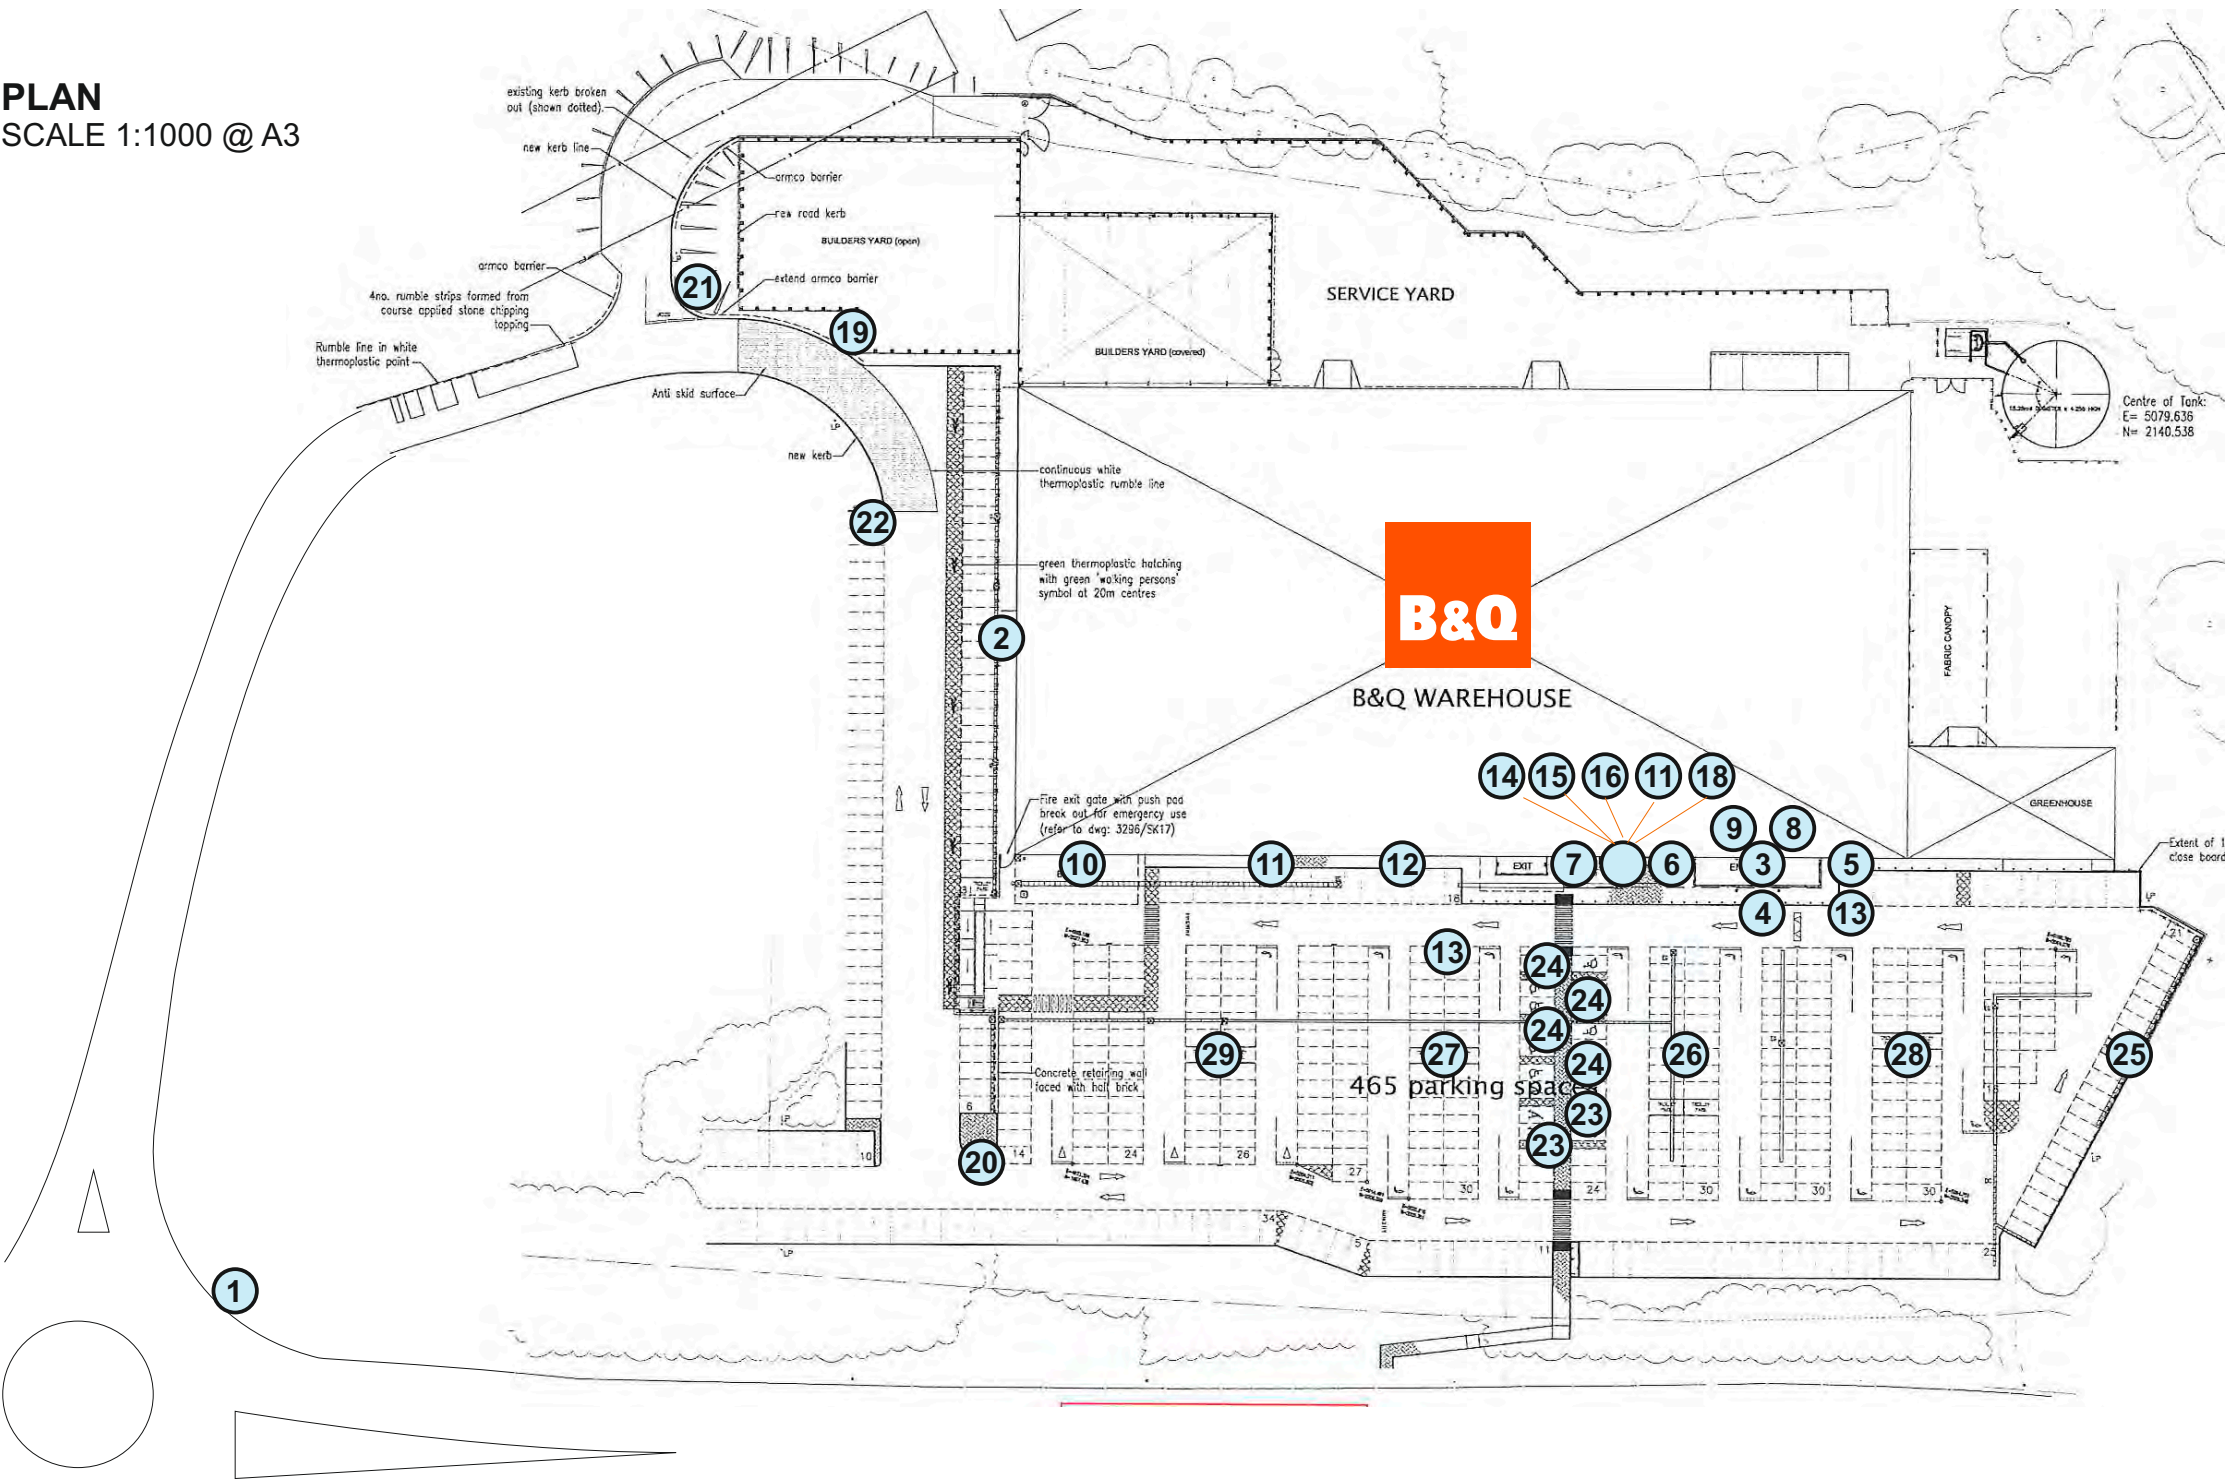

Sign 1
Signage Main Entrance Totem Sign
3 metre tall totem sign at main entrance



Sign 2
Signage Main Left Hand Elevation Sign
Approx 1500mm tall illuminated letters



Sign 3
Signage Main Front Elevation Sign
Approx 3500mm illuminated letters



Sign 4
Secondary Message
Sign To Main Entrance



Sign 5
Signage Entrance Letters
To right hand side of entrance



Sign 10
Signage Main Trade point
Entrance Sign



Signs 15 / 16 / 17 / 18
Signage Secondary Signage
Sign 15 - 1 x safety notice
Sign 16 - 1 x choose the right trolley
Sign 17 - 1 x customer notice
Sign 18 - 1 x opening times



Sign 23
Signage Family Parking Post Signs
2no double sided signs



Sign 28
Signage Double Sided Trolley
Park Sign 3



Sign 6
Signage Entrance Letters
To left hand side of entrance



Sign 11
Signage Customer Notice Sign




Sign 19
Signage Welcome Sign



Sign 24
Signage Disabled Parking
Post Signs
4no doubled sided signs



Sign 29
Signage Double Sided
Trolley Park Sign 4

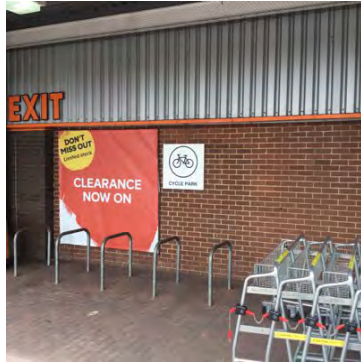

Sign 7
Signage Exit Letters
To right hand side of exit




Sign 12
Signage Customer Notice Sign



Sign 20
Signage Car Park Entrance Sign



Sign 25
Signage Single Sided Trolley Park Sign

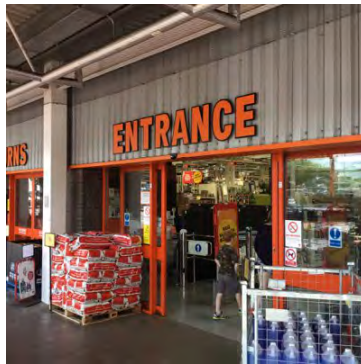

Sign 8
Signage Entrance Letters
Within lobby over entrance



Sign 13
Signage Customer Notice Sign



Sign 21
Signage Deliveries Sign



Sign 26
Signage Double Sided Trolley Park Sign 1



Sign 9
Signage Returns Letters
Within lobby over returns entrance



Sign 14
Signage Cycle Park Sign



Sign 22
Signage Thank You Sign



Sign 27
Signage Double Sided Trolley Park Sign 2

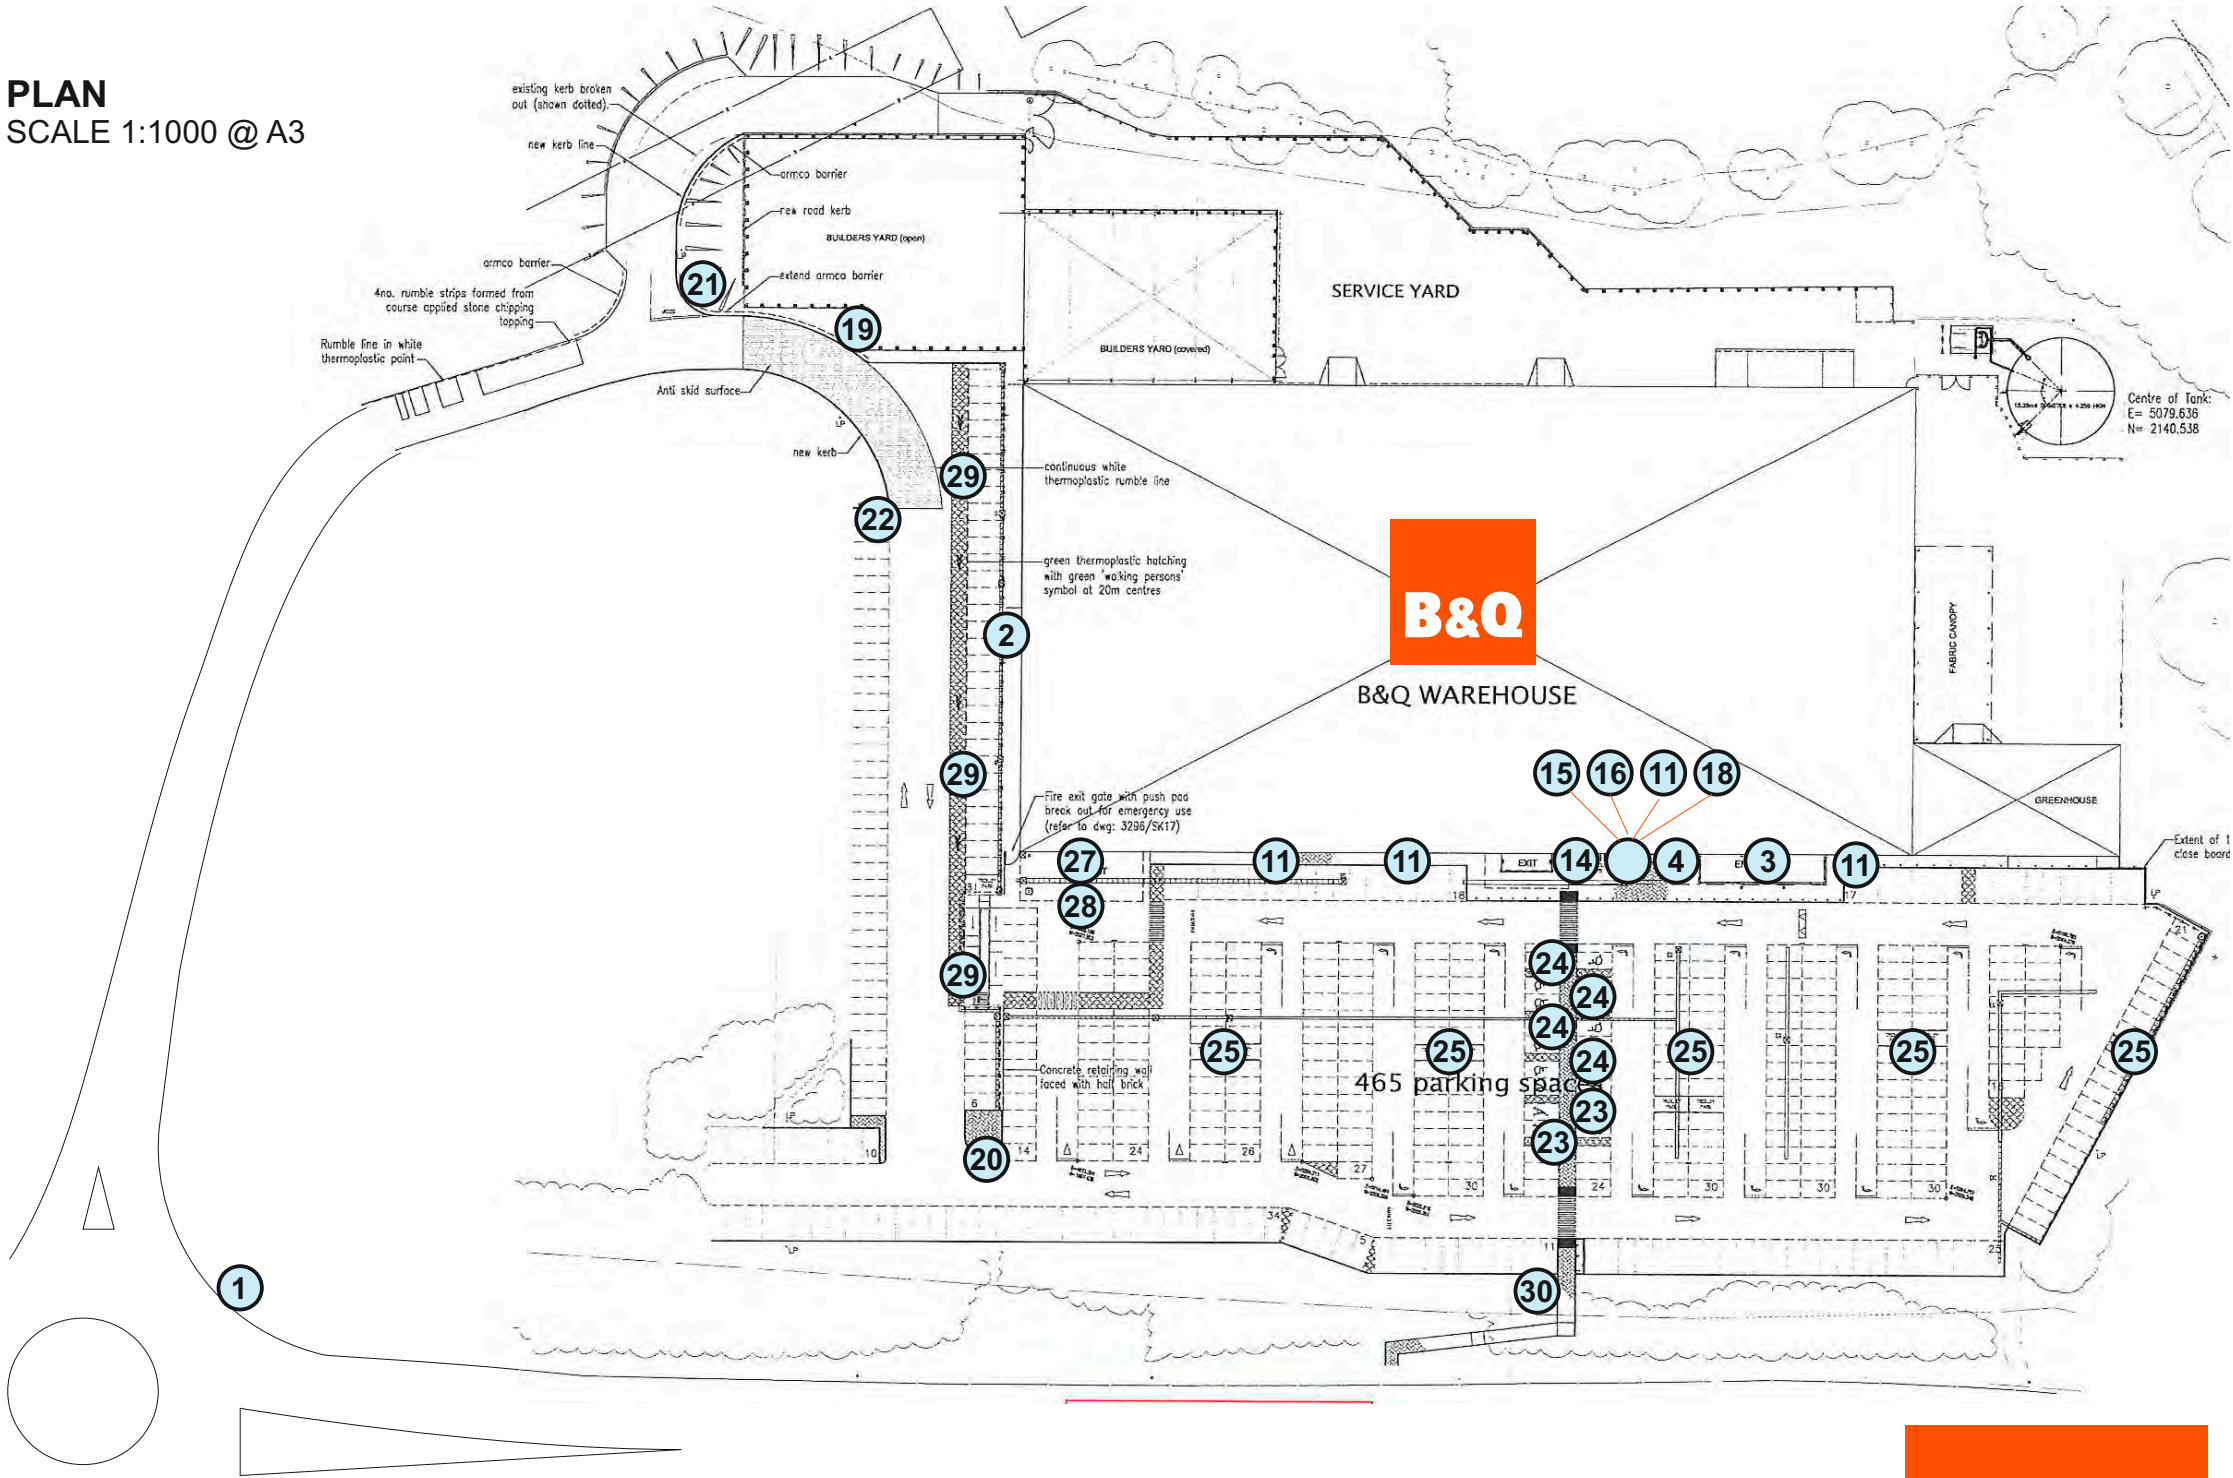


Image Technique Ltd.
Saxon Business Park
Stoke Prior, Bromsgrove,
Worcestershire. B60 4AD
Tel: +44 (0)1527 578 533
www.imagetechnique.co.uk

Drawing Title: signage proposal scheme				Job No.: proposal	Drawing No.: B&Q\2016\Havant\Havant_proposal scheme			Client: B&Q	
Date: 27-07-2016	Scale: 1:1000 @ A3	Drawn By: Royston	Checked By:	Revision Details: Rev D - SIZES & SCALES ADDED Rev C: Temporary banner frame removed Rev b_trolley bay signage amended, banner sign qty changed. van hire sign removed.			Rev: D	Date: 23-08-2016	Site Address: Havant

Site Plan_proposed signage

PLAN
SCALE 1:1000 @ A3



SIGN DETAILS
SCALE 1:50 @ A3

- ENTRANCE

4

1900 x 2271mm
1-off wall mounted entrance sign
- 19

CUSTOMER CAR PARK

2000 x 700mm
1-off s/sided fence mounted ali car park sign
- 27

B&Q

1-off 2000mm square flex-face sign without keyline
- 11

CUSTOMER NOTICE

600 x 350mm
4-off Wall mounted ali customer notice signs
- 20

CUSTOMER CAR PARK

2000 x 700mm
1-off s/sided post mounted ali car park sign
- 28

TRADE POINT
Trade Building Supplies

2000 x 645mm
1-off wall mounted trade point sign
- 21

DELIVERIES

1000 x 700mm
1-off post mounted ali delivery sign
- 14

CYCLES

900 x 900mm
6-off wall mounted ali cycle sign
- 22

SEE YOU AGAIN SOON
We're always open at diy.com

2000 x 700mm
1-off s/sided post mounted ali see you again soon signs
- 29

4000 x 2000mm
4-off free standing banner frames
- 15

TROLLEY PARK
SAFETY NOTICE

1-off 1000 x 1200mm wall mounted ali trolley park safety sign
- 23

PARENT & CHILD

450 x 450mm
2-off post mounted ali family parking signs
- 16

CHOOSE THE RIGHT TROLLEY

1000 x 800mm
1-off wall mounted ali choose the right trolley sign
- 24

DISABLED

450 x 675mm
4-off Wall mounted all disabled parking signs
- 18

OPENING HOURS

Wall mounted opening hours clip frame
- 25

TROLLEY PARK

5-off trolley bay sign packs - each consisting
2-off 2000 x 700mm digitally printed contravention vinyls - trolley park
1-off 2000 X 500mm ali panel - choose the right trolley
- 30

B&Q
WELCOME
We're always open at diy.com

2000 x 7000mm
1-off d/sided totem sign with illuminated logo & text.
- 3

B&Q
SEE YOU AGAIN SOON
We're always open at diy.com

2000 x 7000mm
1-off d/sided totem sign with illuminated logo & text.
- 1

B&Q
WELCOME
We're always open at diy.com

1400 x 4200mm
1-off totem sign with illuminated logo & text.
- 2

B&Q

1-off 3000mm square flex-face sign without keyline
- 3


B&Q

1-off 5000mm square flex-face sign with white perimeter keyline


Image Technique Ltd.
Saxon Business Park
Stoke Prior, Bromsgrove,
Worcestershire. B60 4AD
Tel: +44 (0)1527 578 533
www.imagetechnique.co.uk

Drawing Title: signage proposal scheme				Job No.: proposal	Drawing No.: B&Q\2016\Havant\Havant_proposal scheme			Client: B&Q
Date: 27-07-2016	Scale: 1:1000 @ A3 1:50 @ A3	Drawn By: Royston	Checked By:	Revision Details: Rev D - SIZES & SCALES ADDED Rev C: Temporary banner frame removed Rev b_trolley bay signage amended, banner sign qty changed. van hire sign removed.			Rev: D	Date: 23-08-2016
							Site Address: Havant	


ELEVATIONS
SCALE 1:300 @ A3

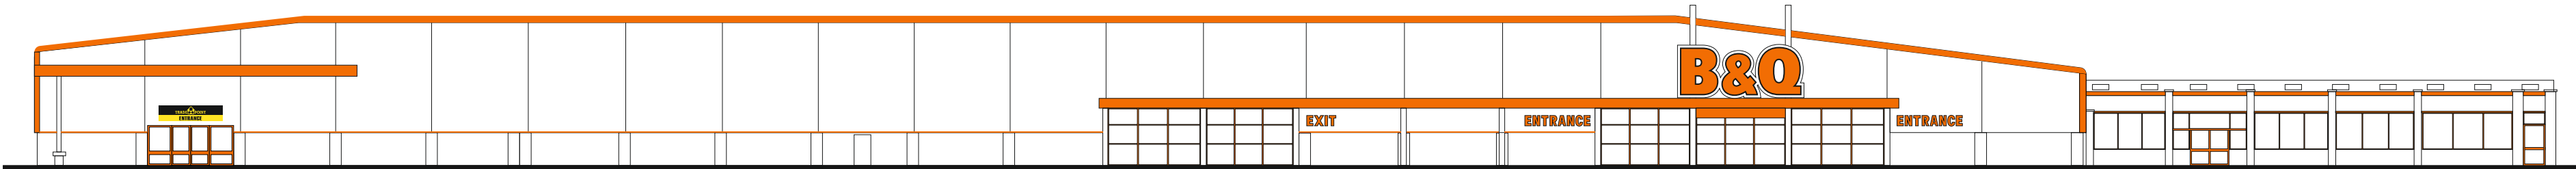


South Elevation

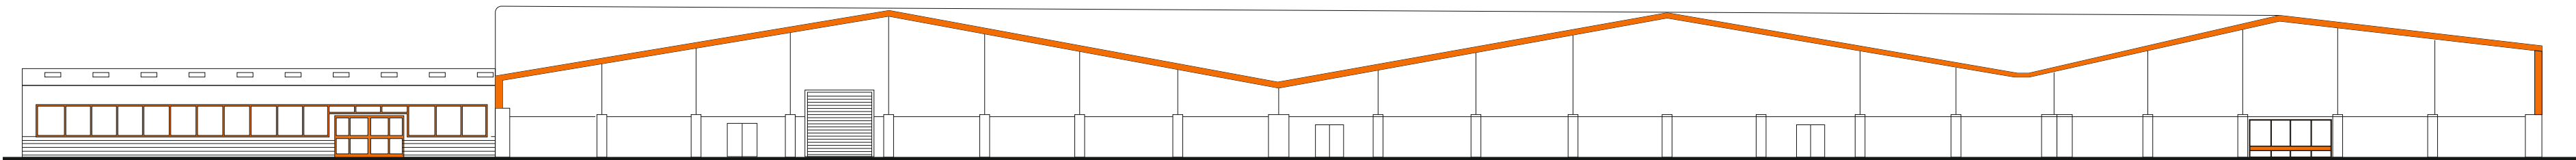

North Elevation

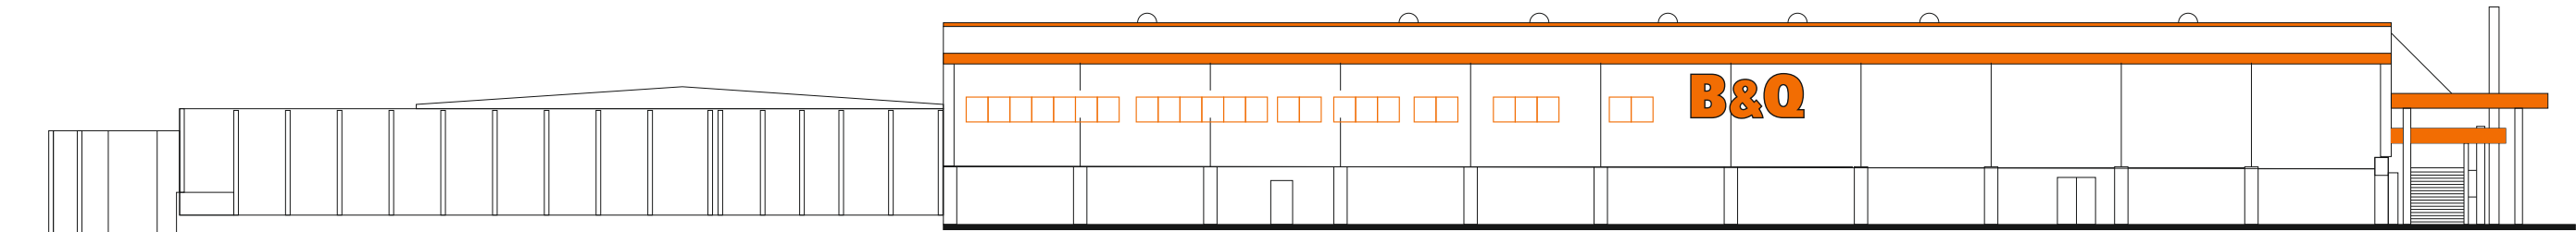

West Elevation

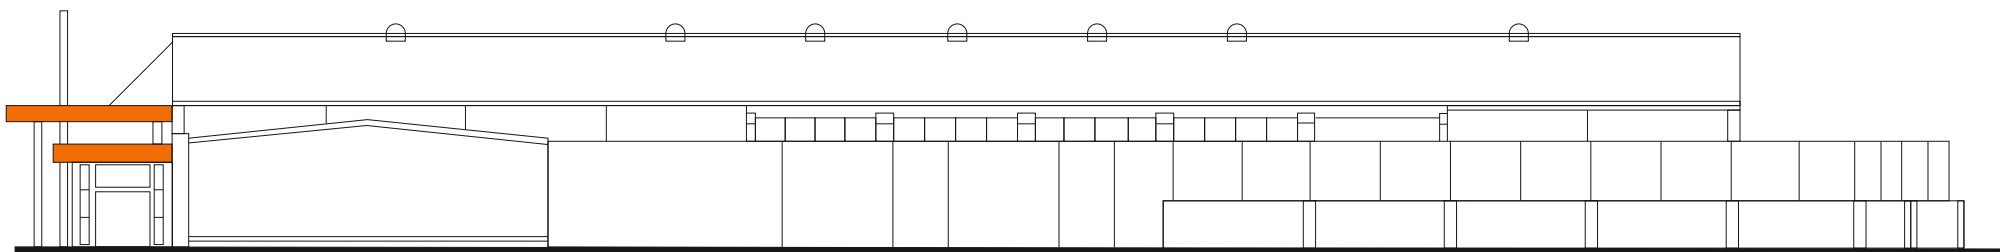

East Elevation

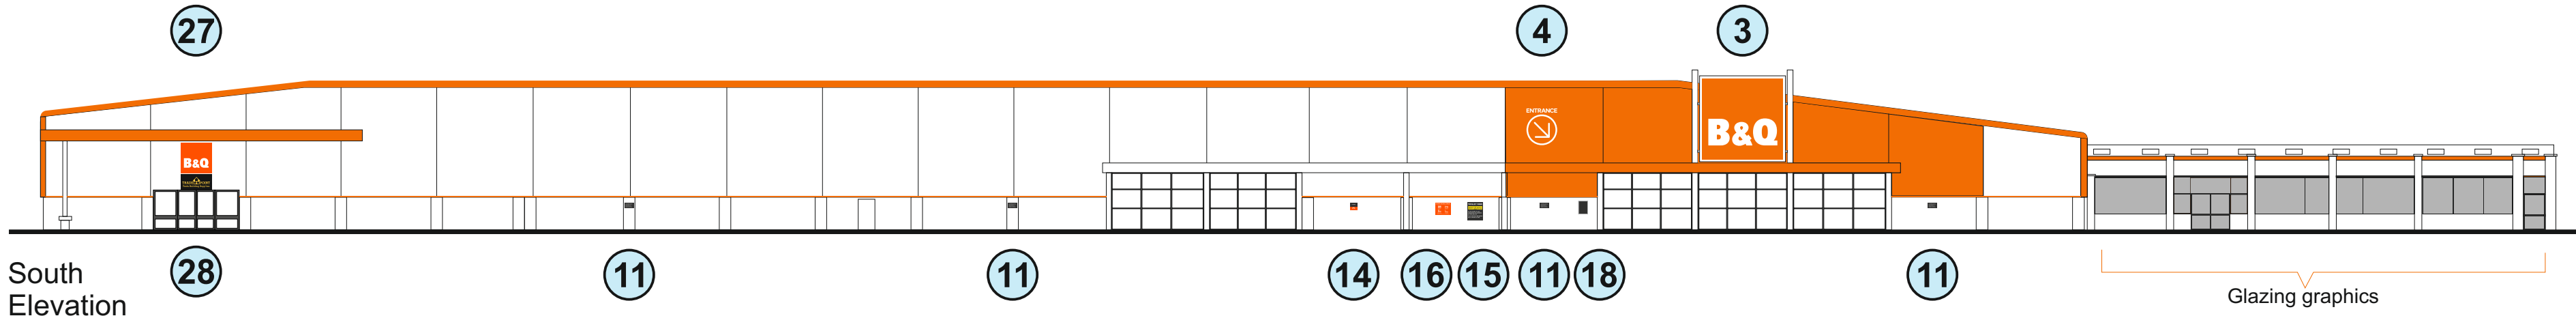


Image Technique Ltd.
Saxon Business Park
Stoke Prior, Bromsgrove,
Worcestershire. B60 4AD
Tel: +44 (0)1527 578 533
www.imagetechnique.co.uk


Drawing Title: signage proposal scheme				Job No.: proposal	Drawing No.: B&Q\2016\Havant\Havant_proposal scheme			Client: B&Q	
Date: 27-07-2016	Scale: 1:300 @ A3	Drawn By: Royston	Checked By:	Revision Details: Rev D - SIZES & SCALES ADDED Rev C: Temporary banner frame removed Rev b_trolley bay signage amended, banner sign qty changed. van hire sign removed.			Rev: D	Date: 23-08-2016	Site Address: Havant

ELEVATIONS


SCALE 1:300 @ A3




South
Elevation

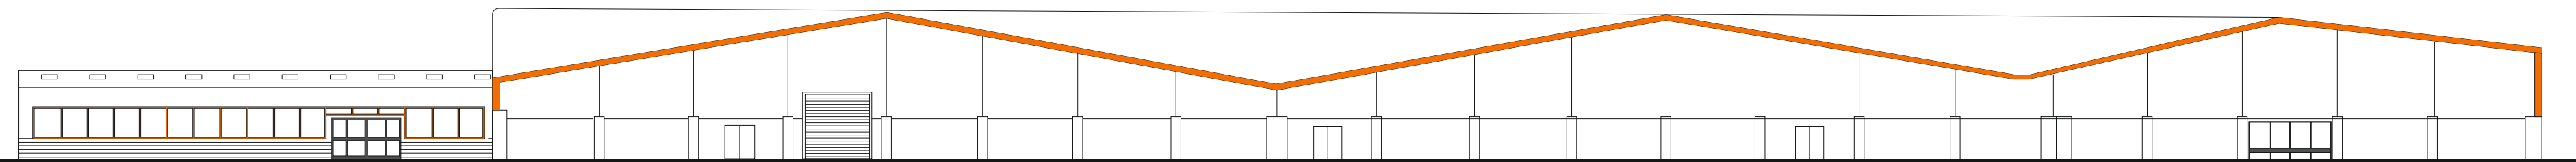

North Elevation

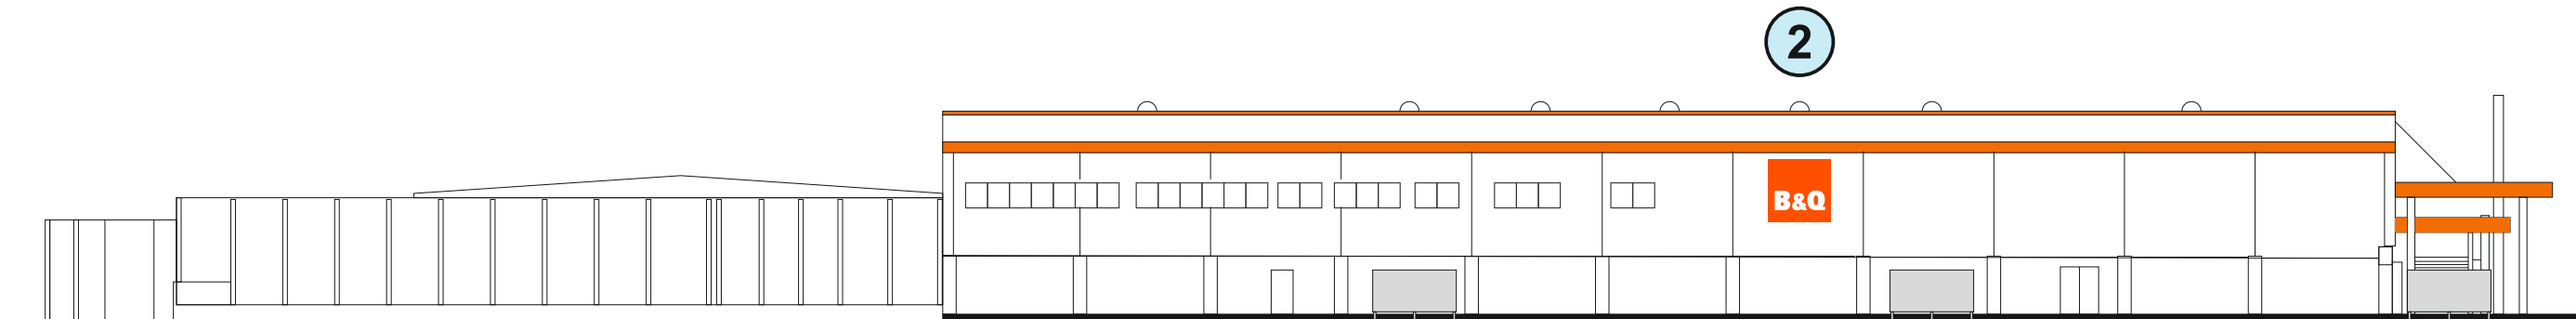

West Elevation

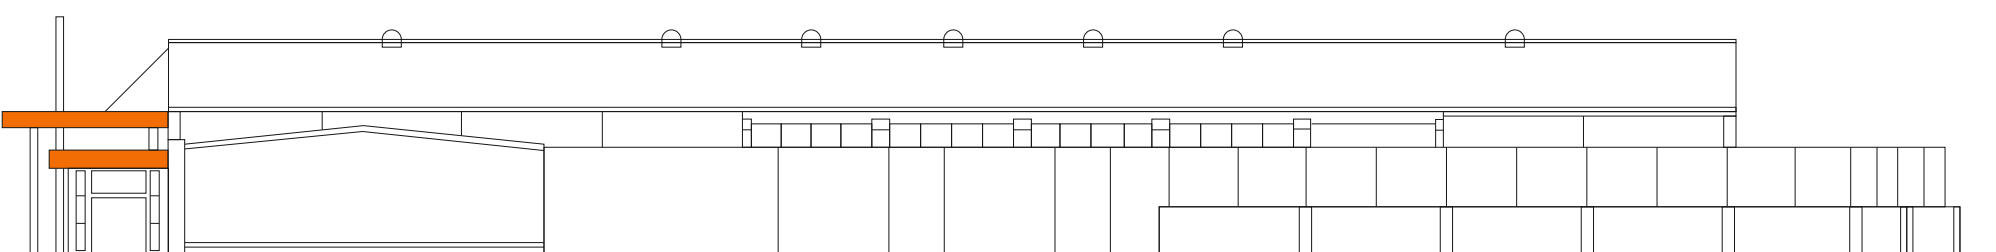


East Elevation

Image Technique Ltd.
Saxon Business Park
Stoke Prior, Bromsgrove,
Worcestershire. B60 4AD
Tel: +44 (0)1527 578 533
www.imagetechnique.co.uk

Drawing Title: signage proposal scheme				Job No.: proposal	Drawing No.: B&Q\2016\Havant\Havant_proposal scheme			Client: B&Q
Date: 27-07-2016	Scale: 1:300 @ A3	Drawn By: Royston	Checked By:	Revision Details: Rev D - SIZES & SCALES ADDED Rev C: Temporary banner frame removed Rev b_trolley bay signage amended, banner sign qty changed, van hire sign removed.			Rev: D	Date: 23-08-2016 Site Address: Havant

Existing & Proposed visuals

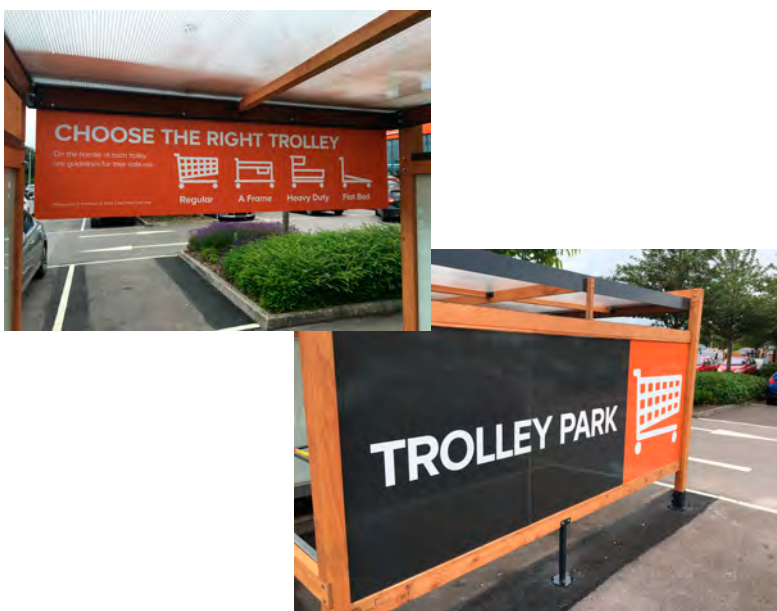

Note: Trees shown cut back to enhance views of totem

Image Technique Ltd.
Saxon Business Park
Stoke Prior, Bromsgrove,
Worcestershire. B60 4AD
Tel: +44 (0)1527 578 533
www.imagetechnique.co.uk

Drawing Title: signage proposal scheme				Job No.: proposal	Drawing No.: B&Q\2016\Havant\Havant_proposal scheme			Client: B&Q
Date: 27-07-2016	Scale:	Drawn By: Royston	Checked By:	Revision Details: Rev D - SIZES & SCALES ADDED Rev C: Temporary banner frame removed Rev b_trolley bay signage amended, banner sign qty changed. van hire sign removed.			Rev: D	Date: 23-08-2016
							Site Address: Havant	