

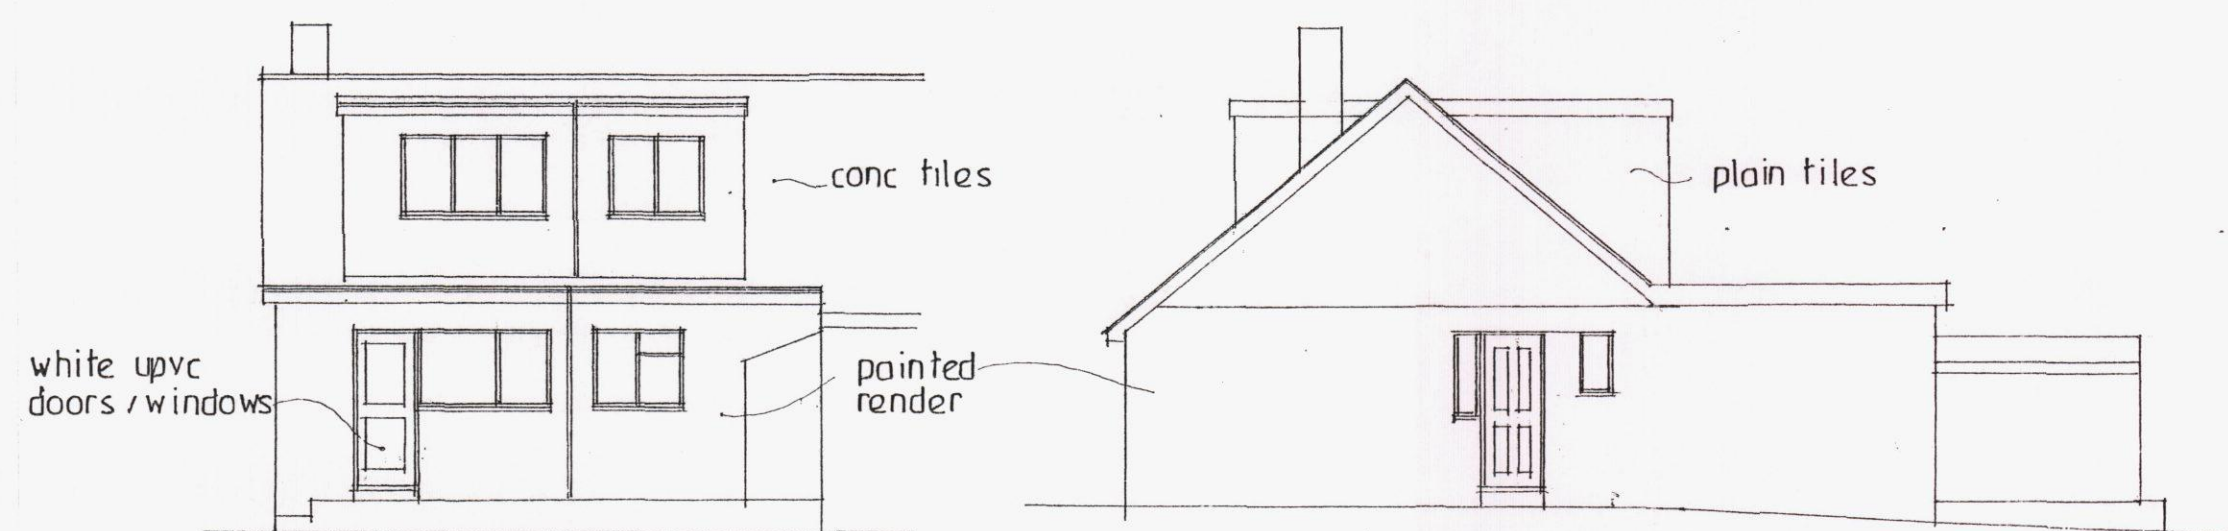


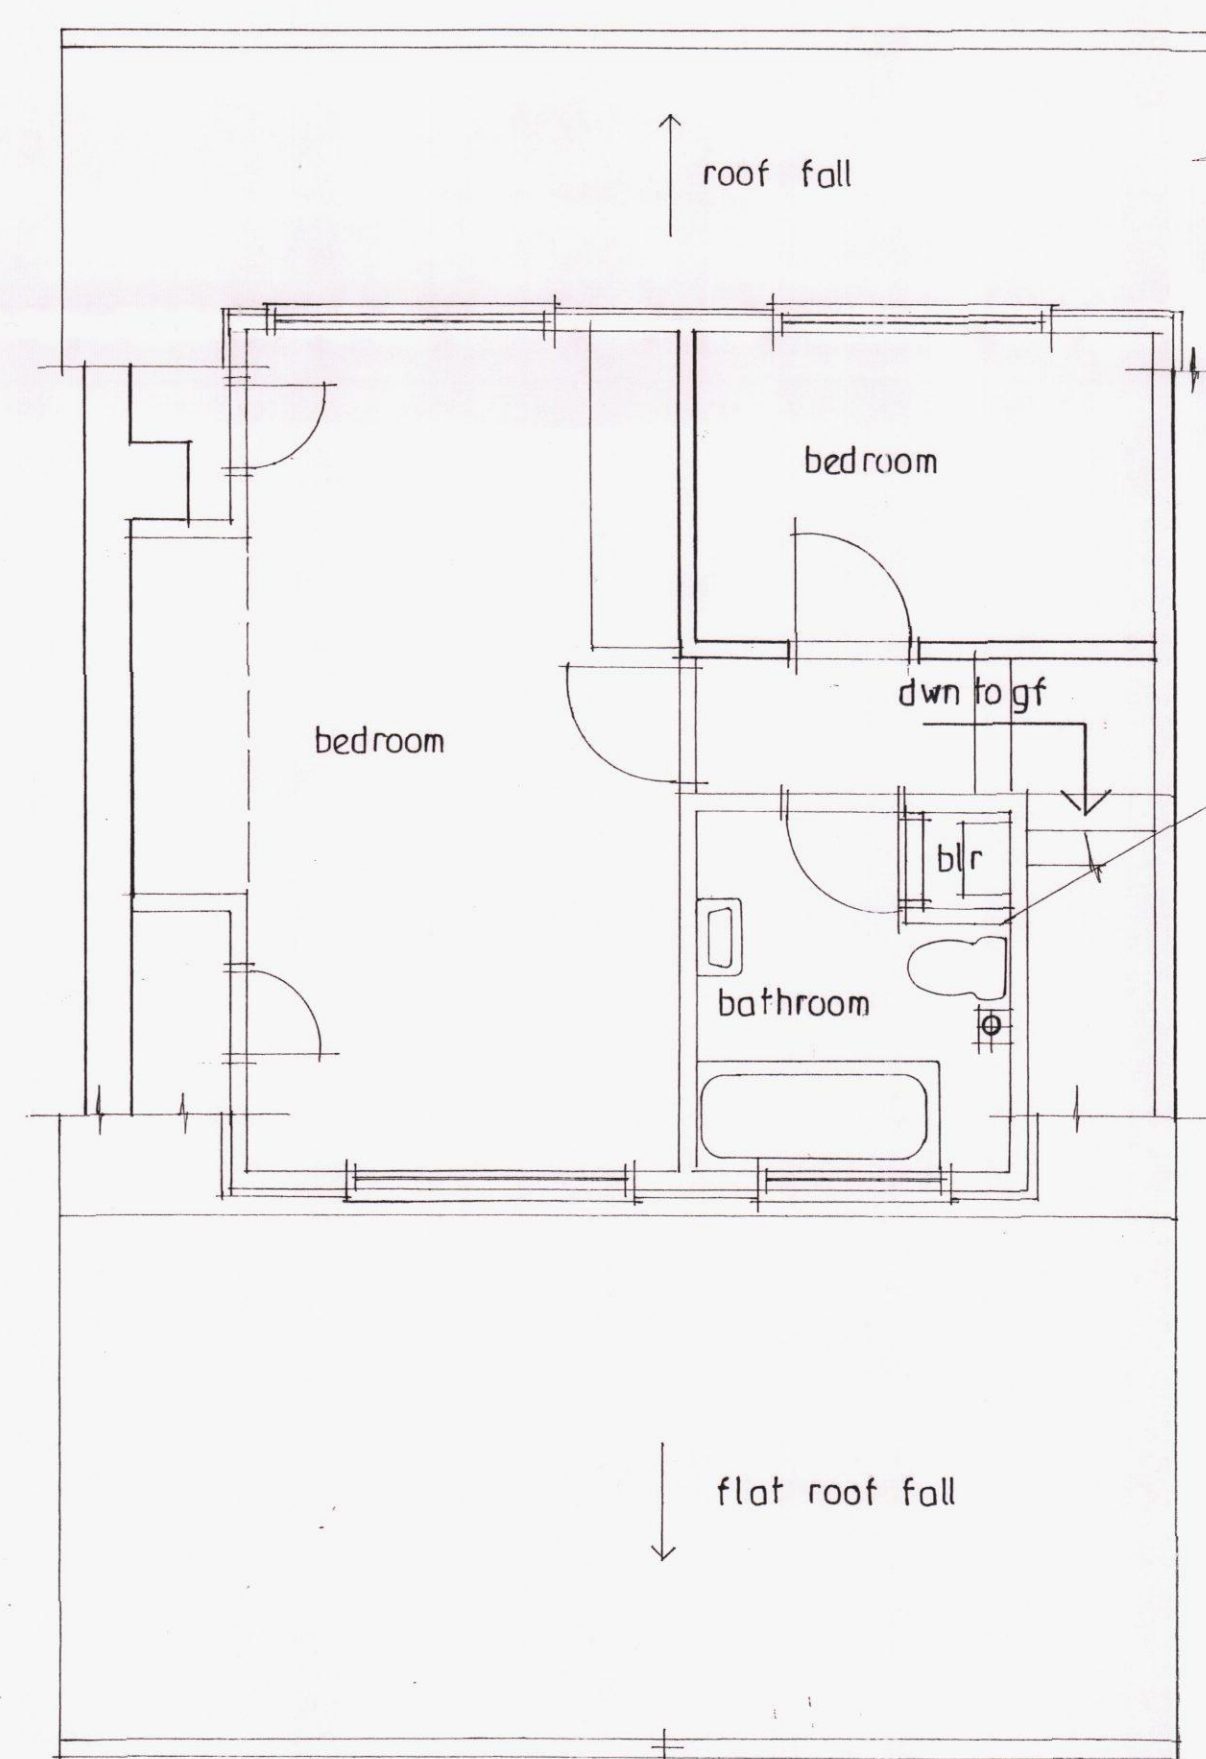


existing rear elevation west
elevations scale 1:100

existing side elevation north

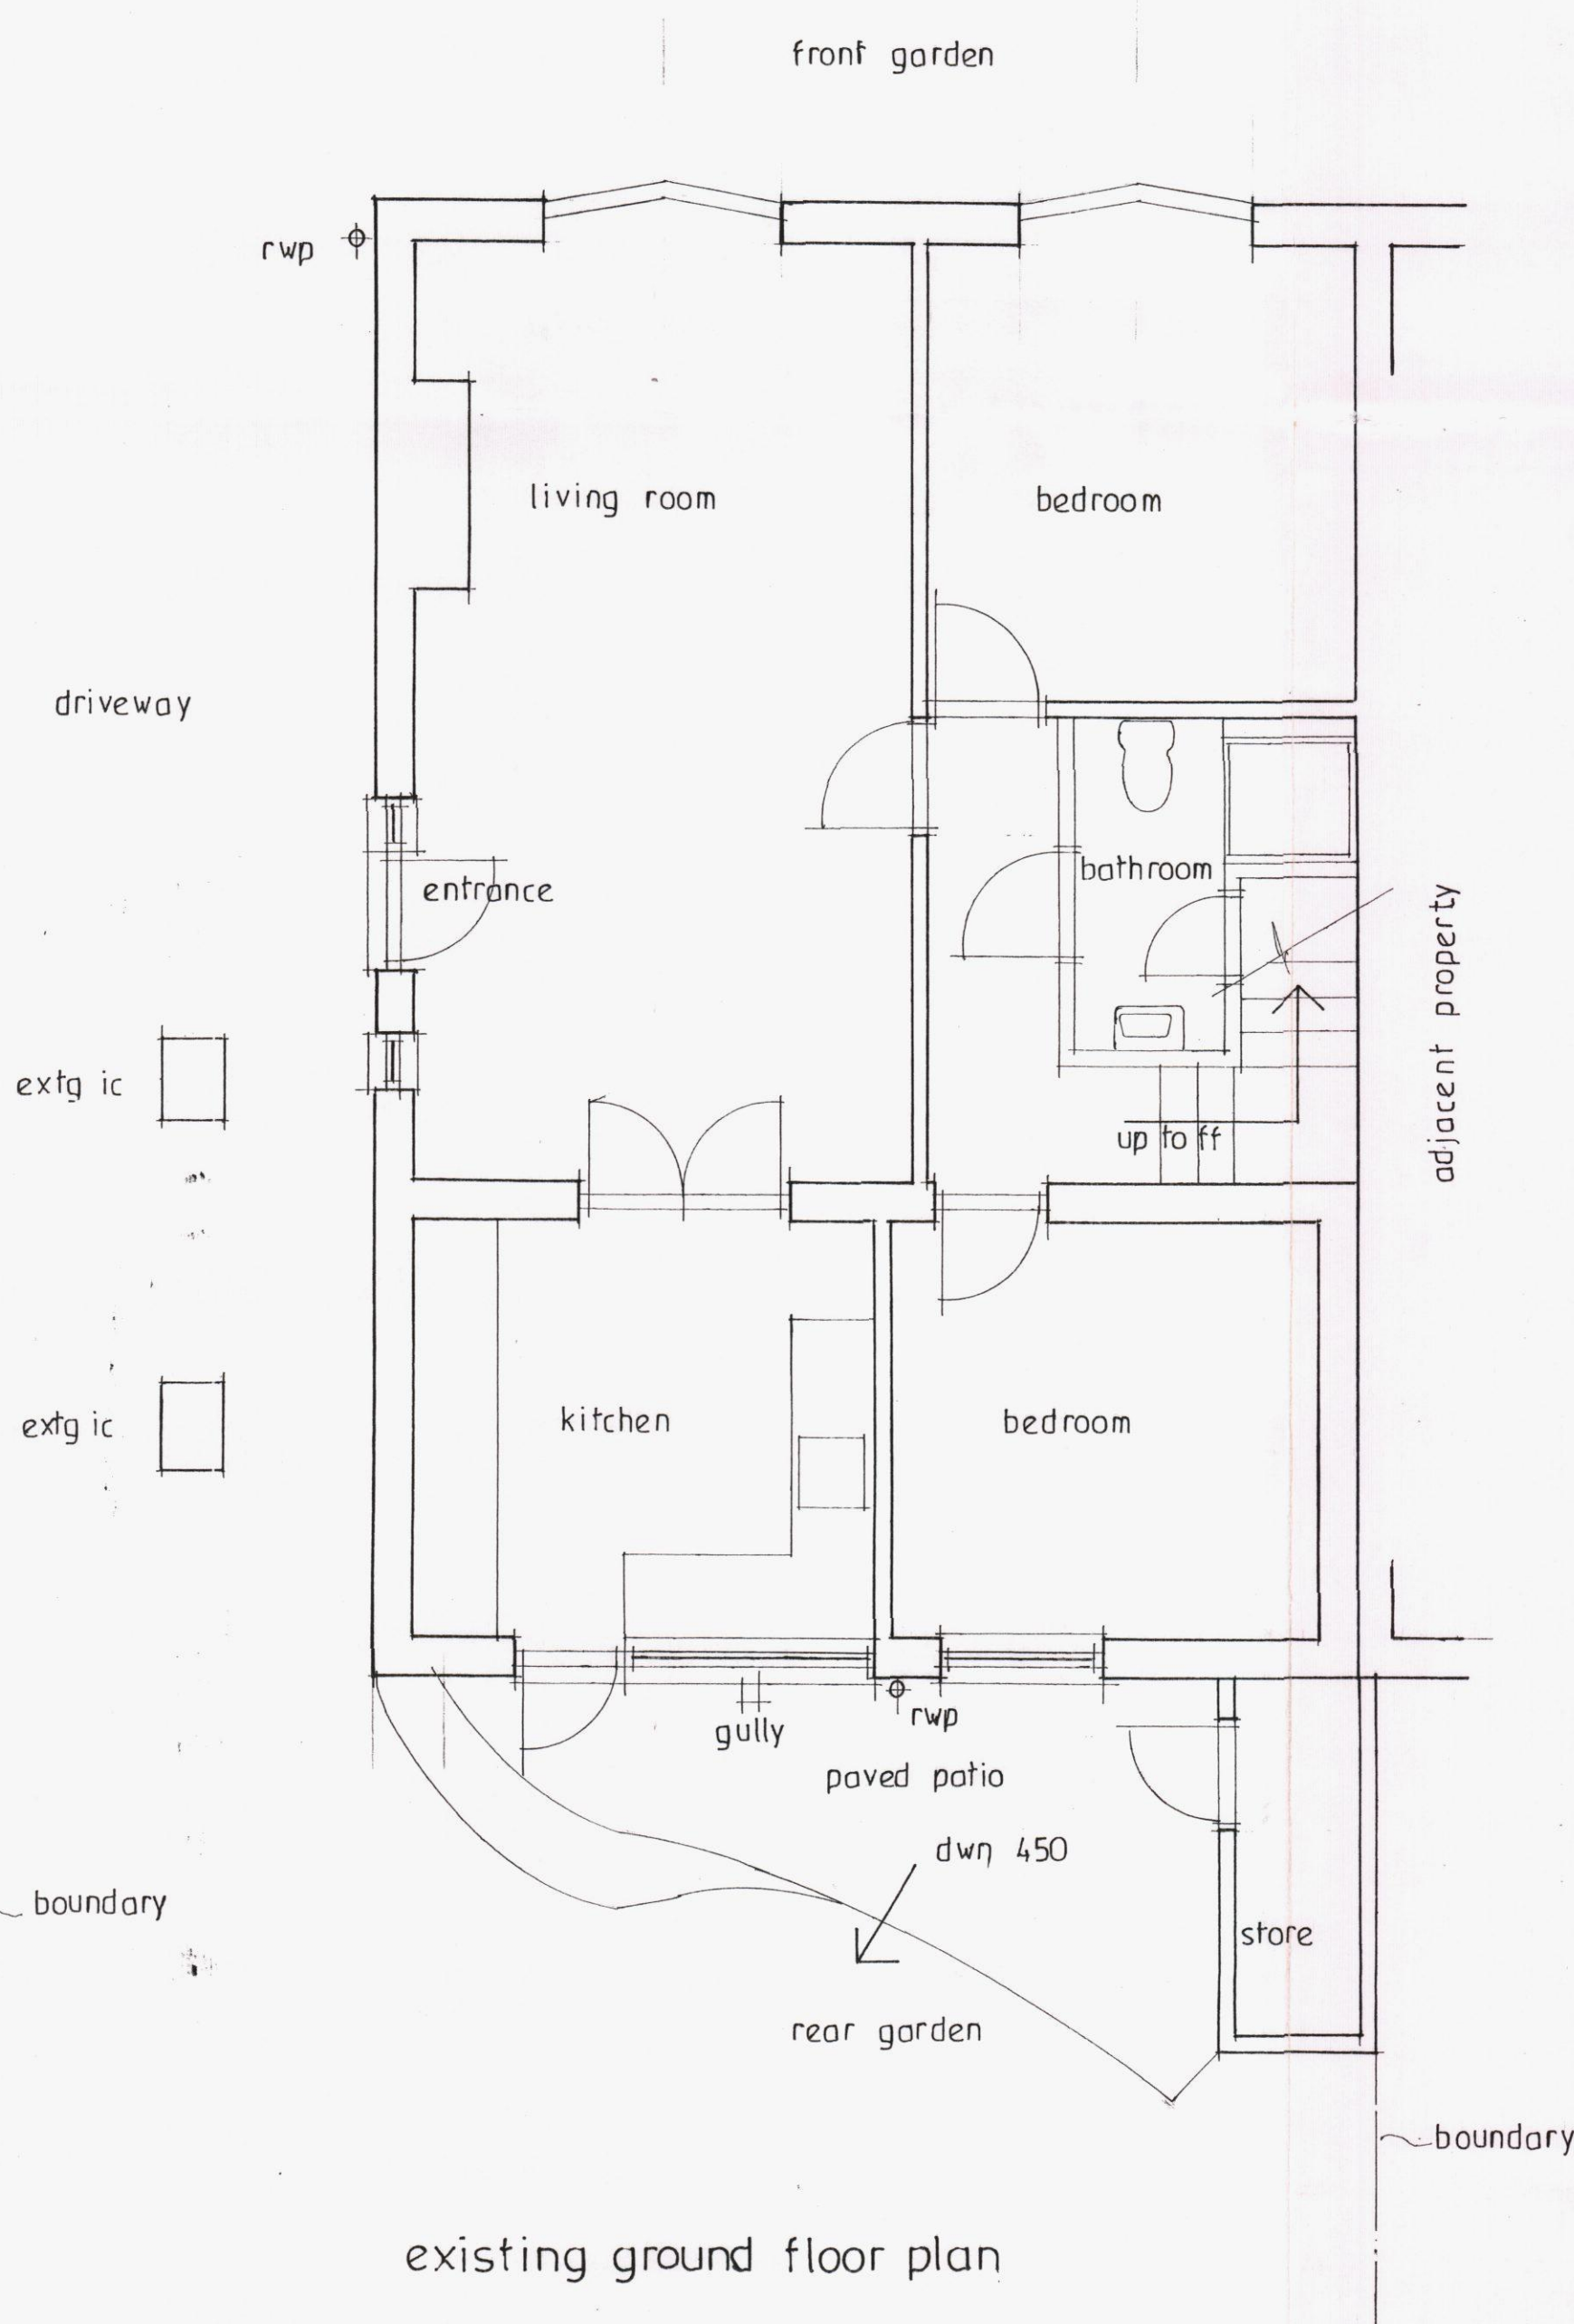

existing first floor plan

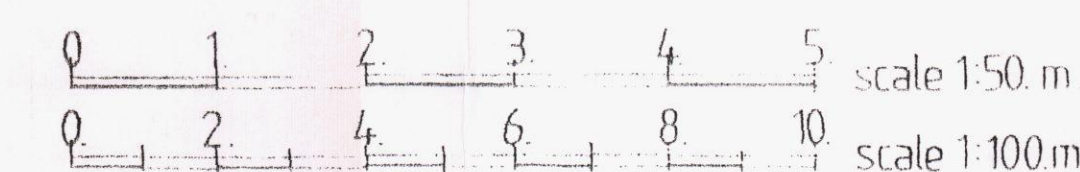

A	Date	Revision
© copyright		
DAVID YOUNG ARCHITECTURAL David Young ARCHITECT		
18 Walker Road Petersmouth PO2 8PD Tel: 02392 677275 Email: info@davidyoung.co.uk www.davidyoung.co.uk		
Client MR AND MRS BROWN		
Job Title 22 FOREST AVENUE COWPLAIN HANTS		
Drawing Title EXISTING PLANS AND ELEVATIONS		
Scale 1:100 1:50 at A1		
Date	Oct 2015	Drawn by D.F.Young
Org. No.	184/1/15	Rev.