


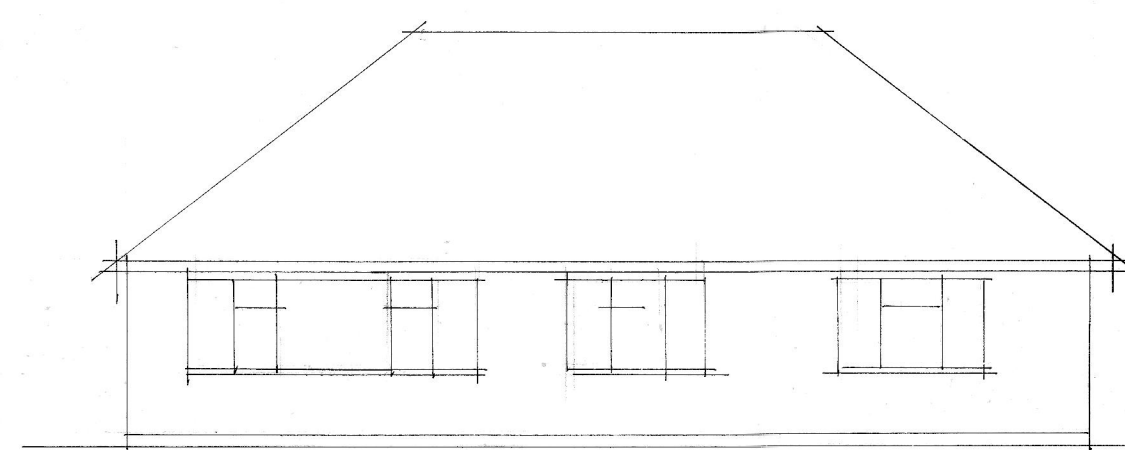
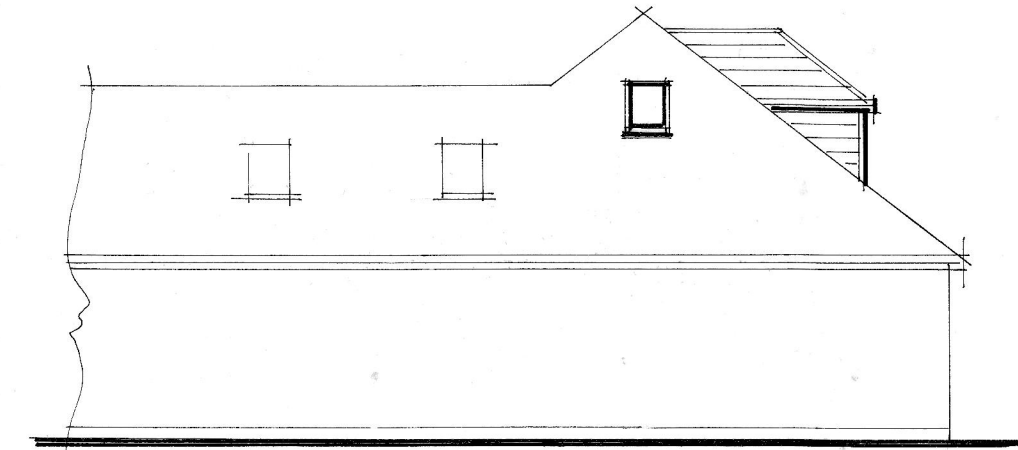
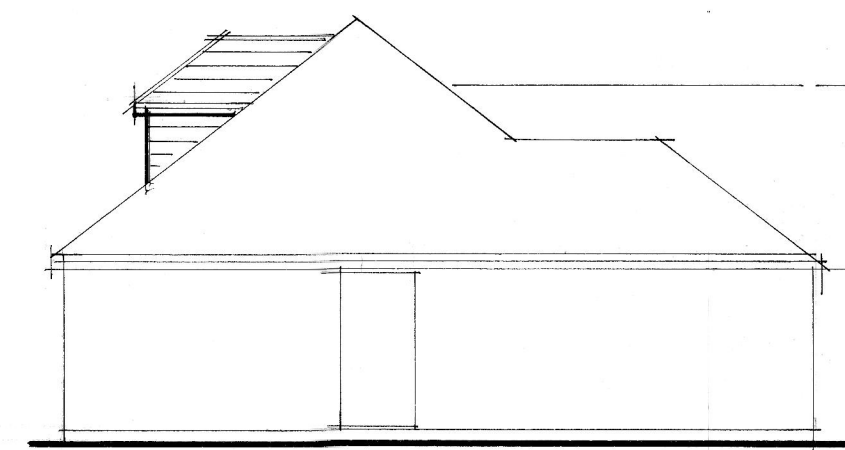


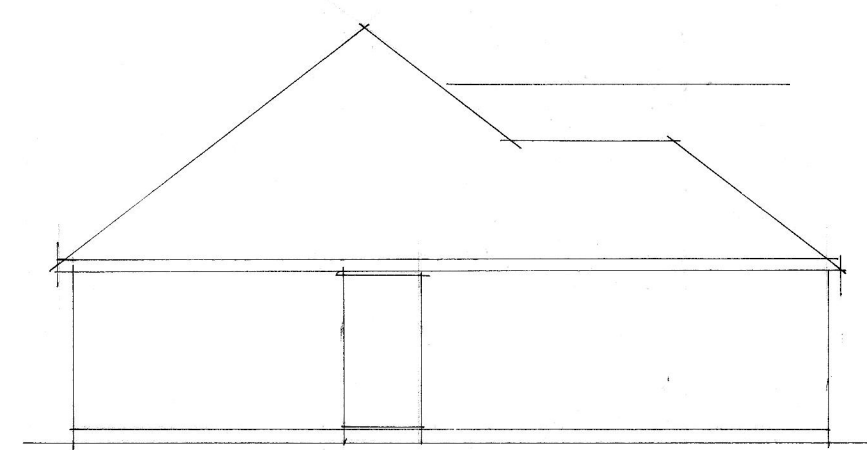


existing front & side elevations.

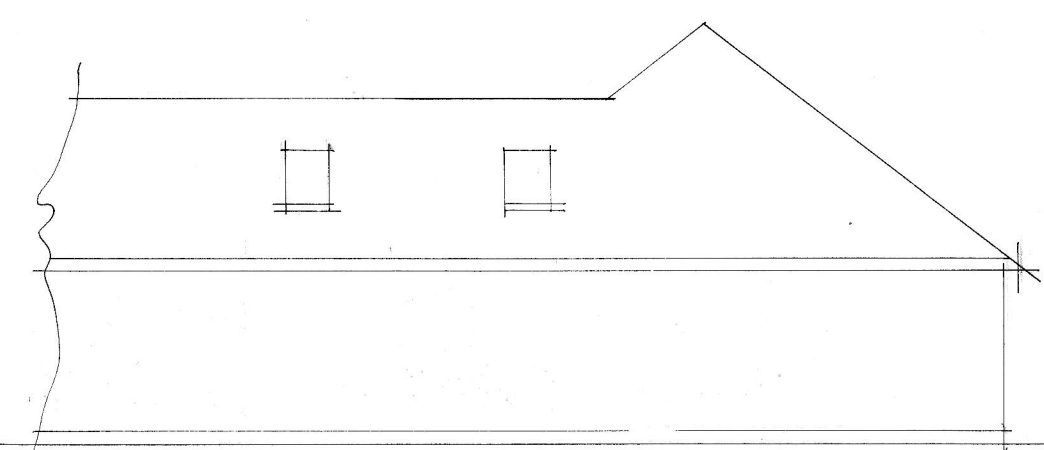


proposed side elevations.

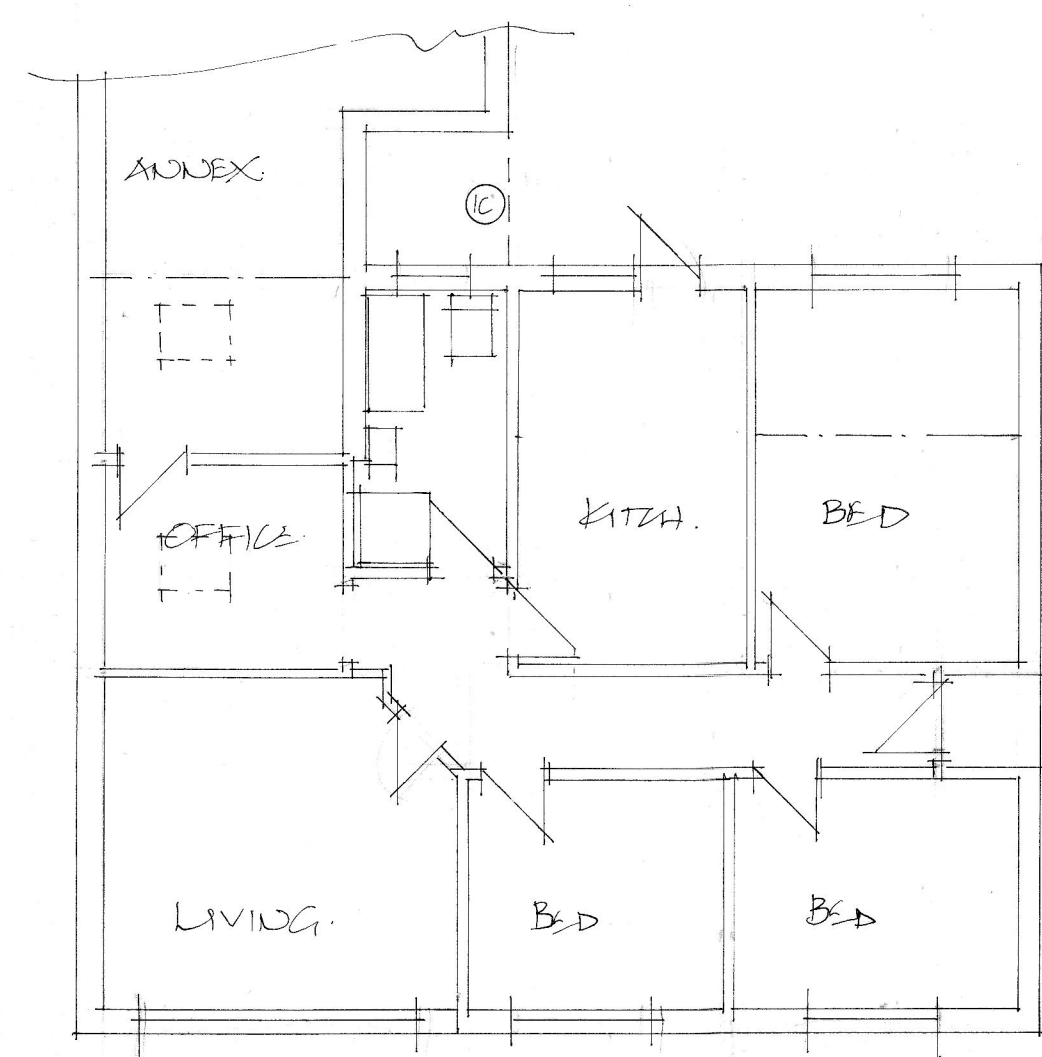

existing floor plan.

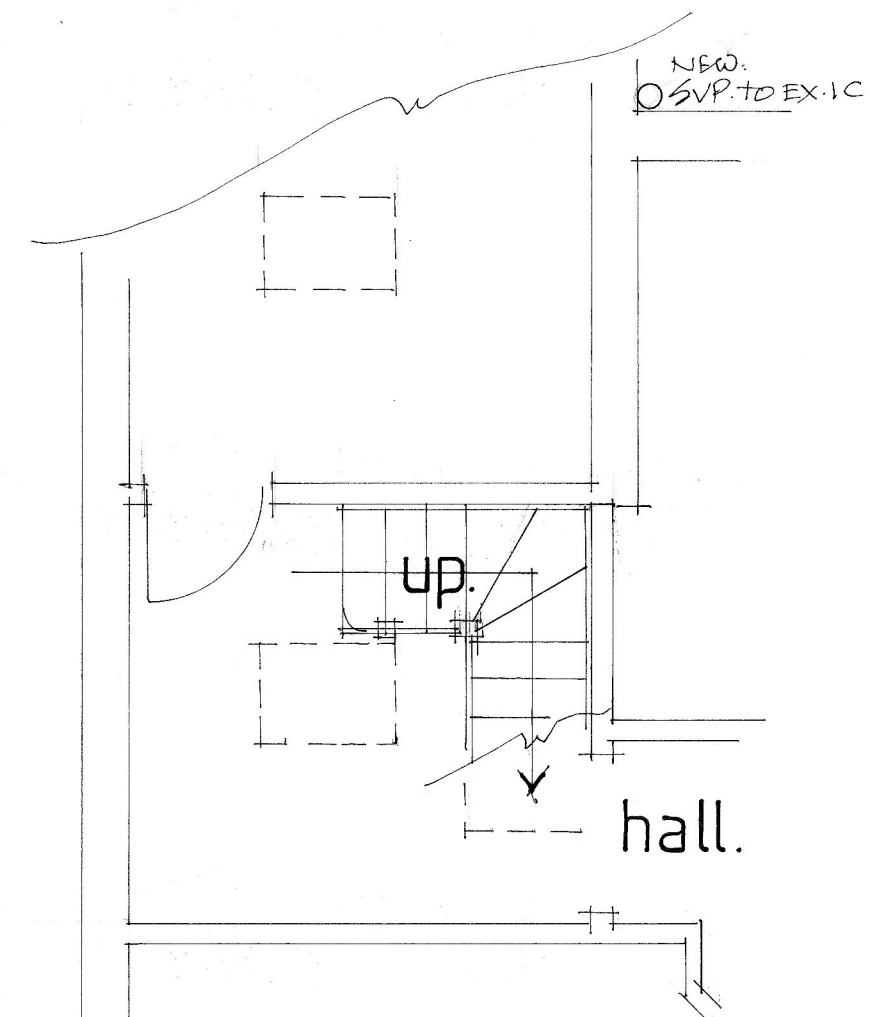


part proposed g.f. plan.

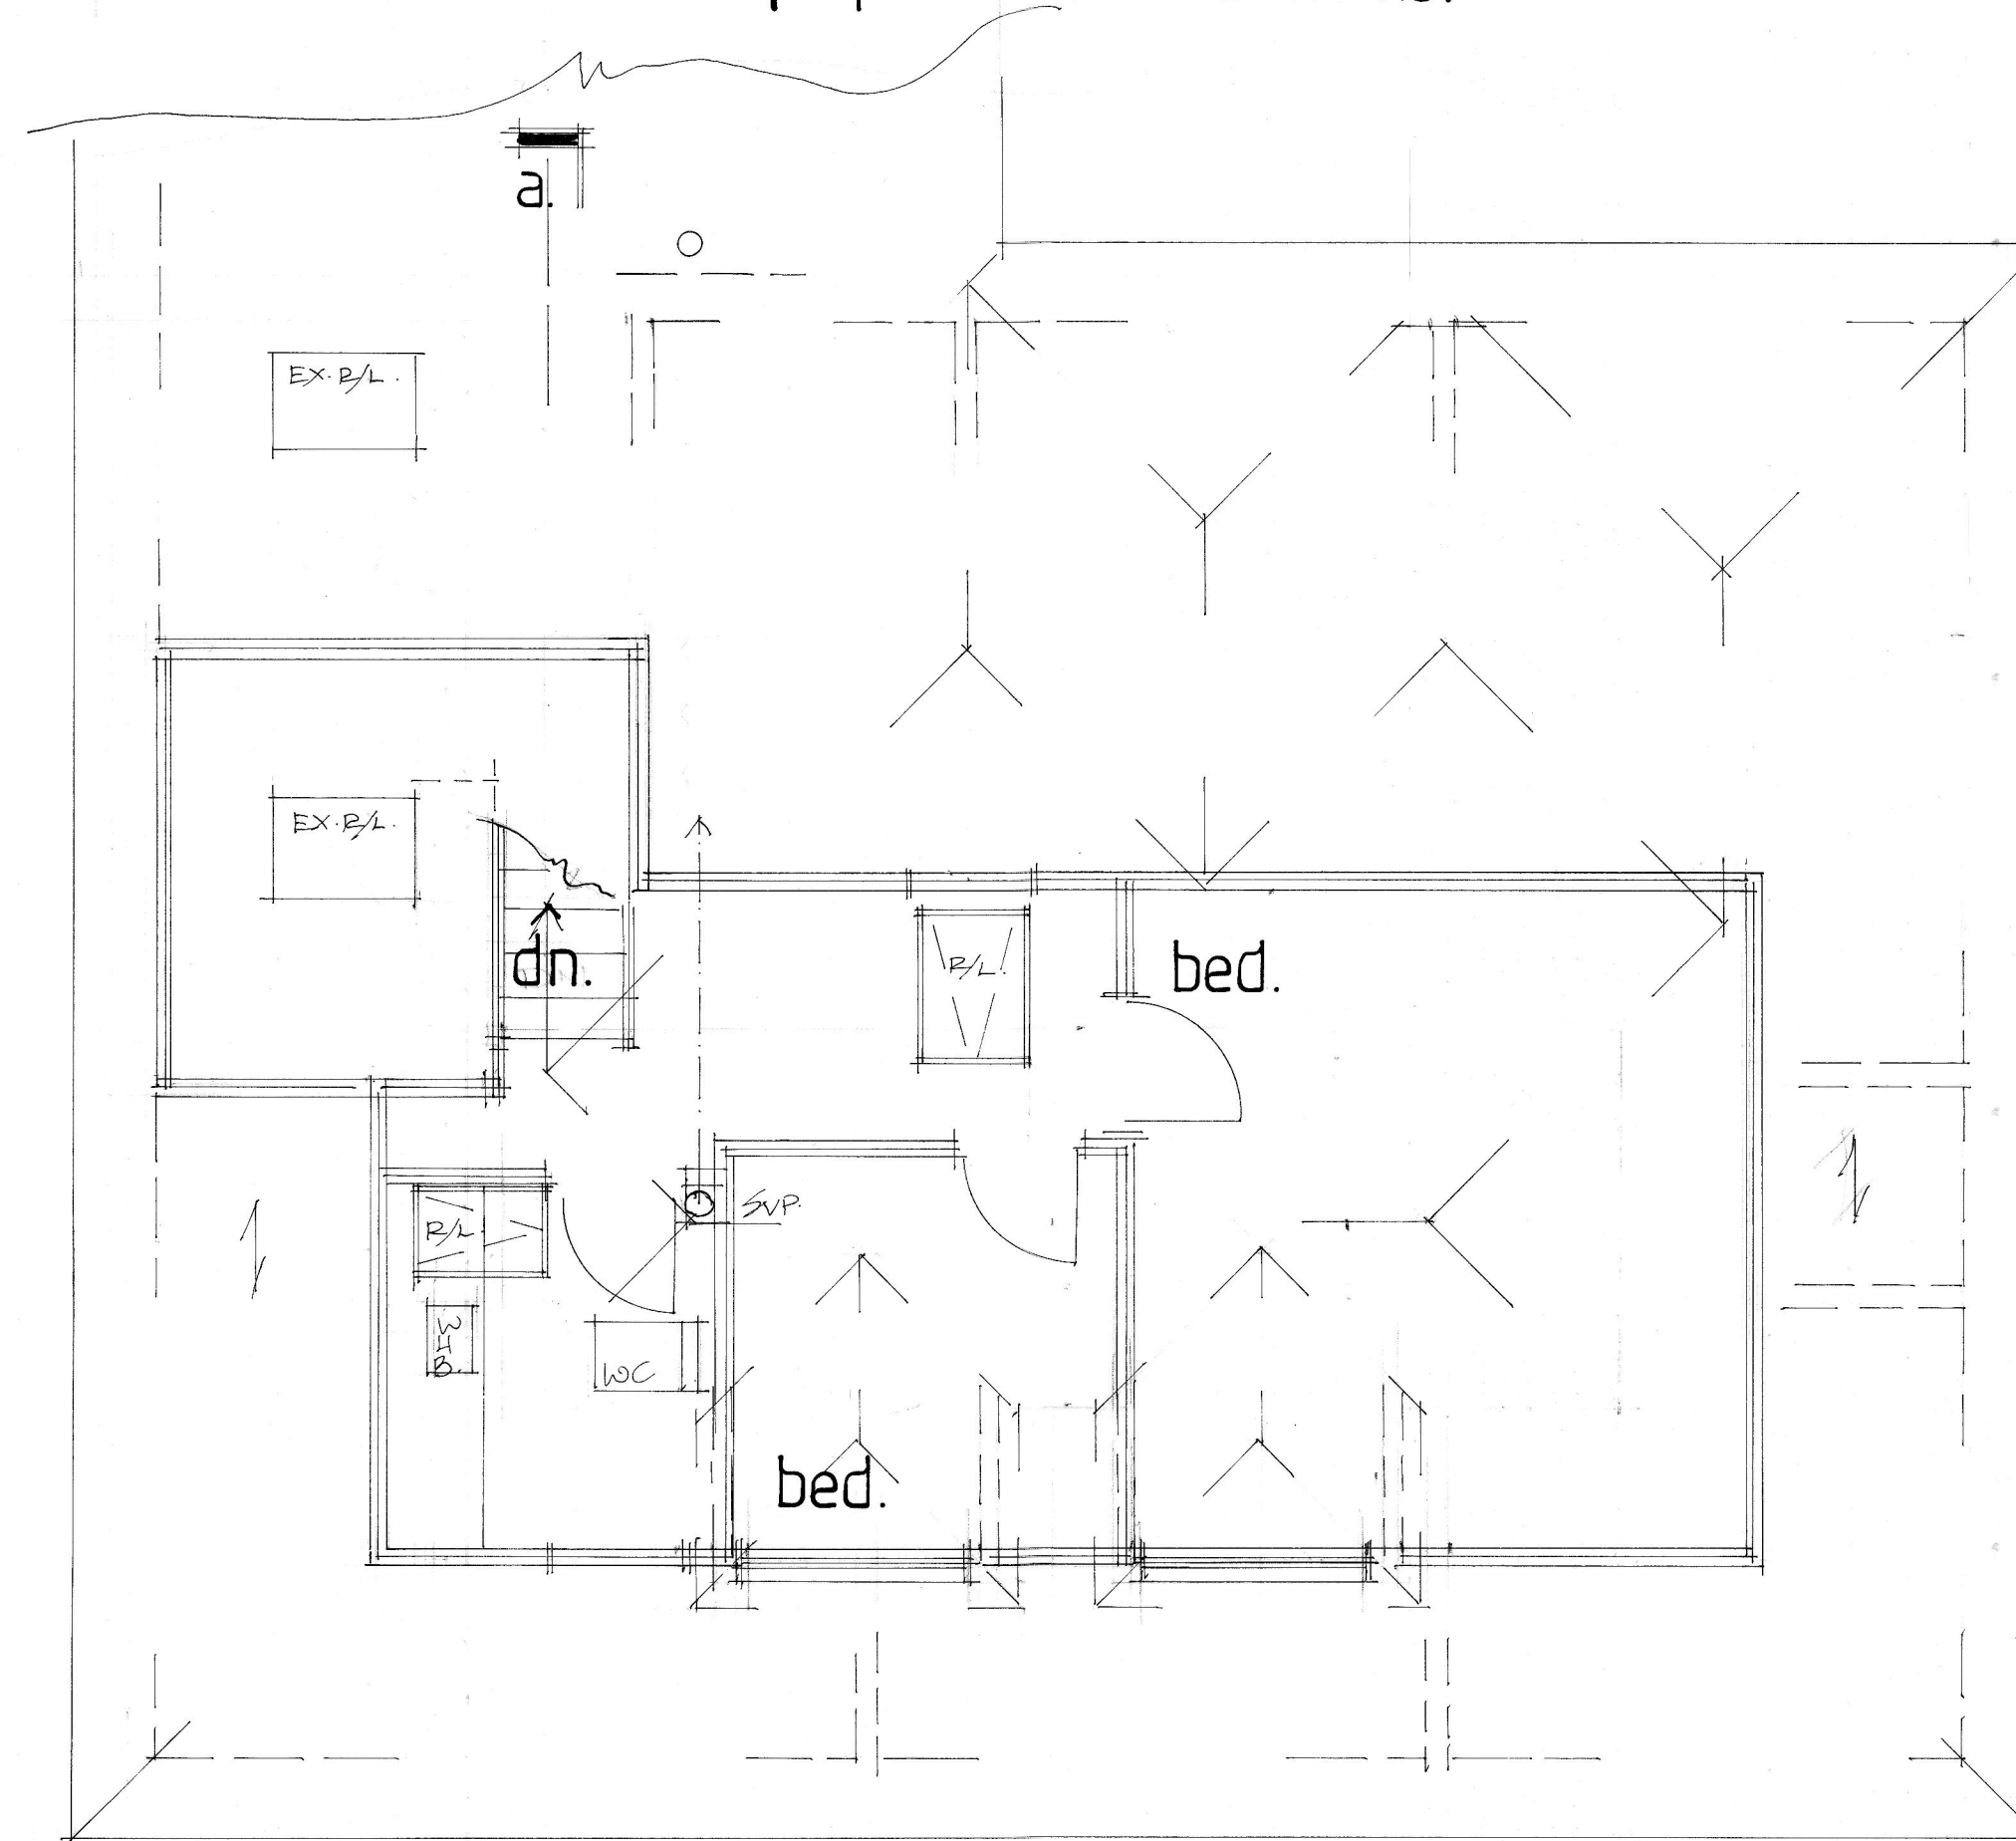


proposed first floor.


a.

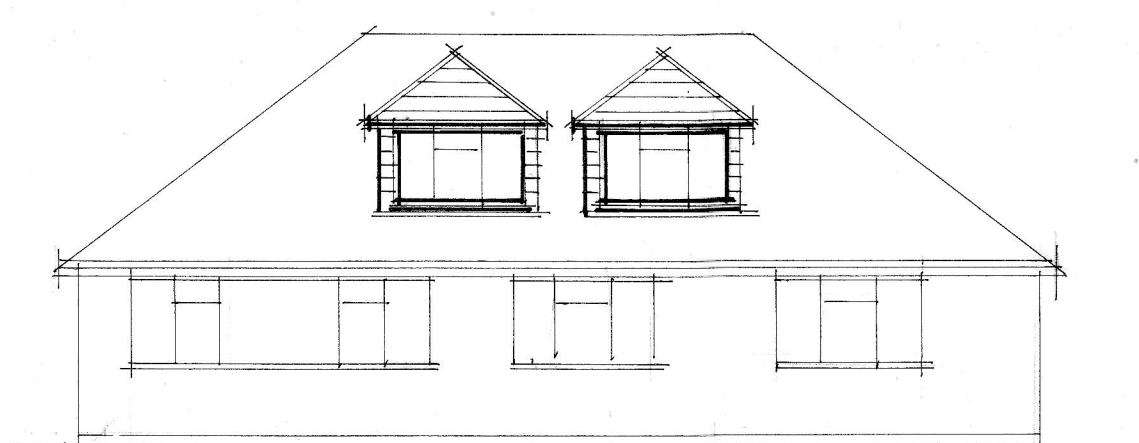


proposed front elevation.

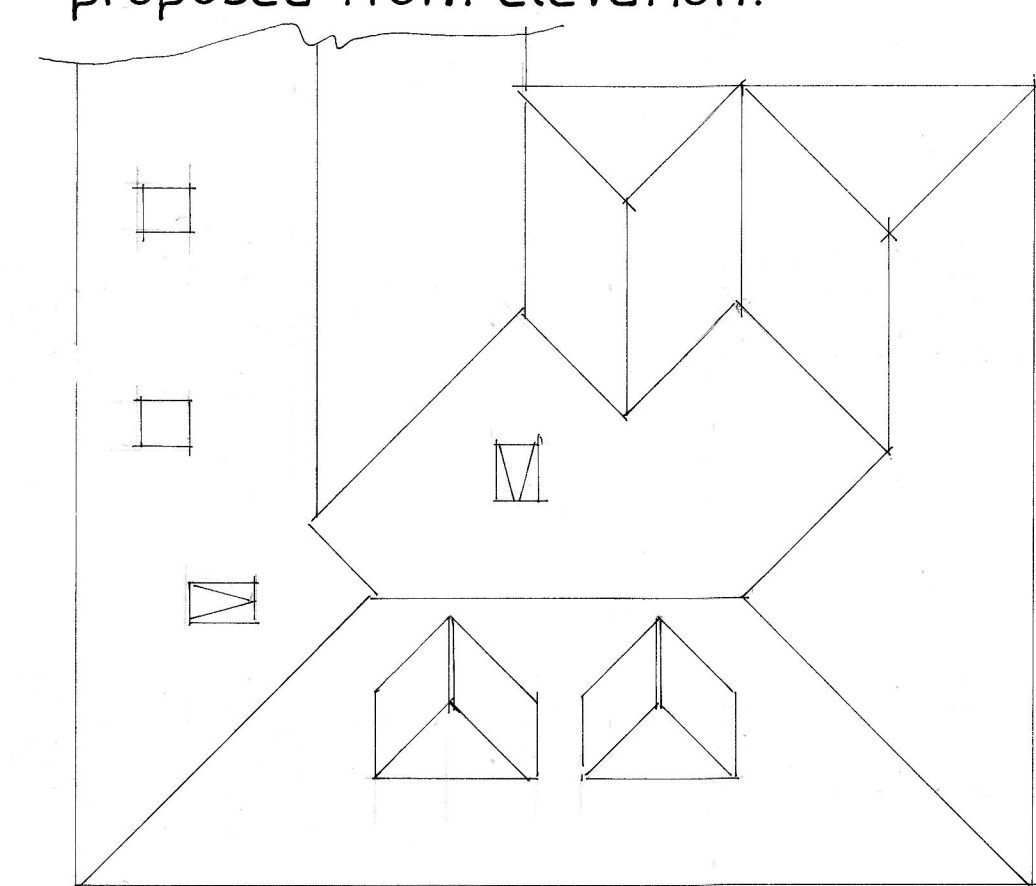

roof plan.

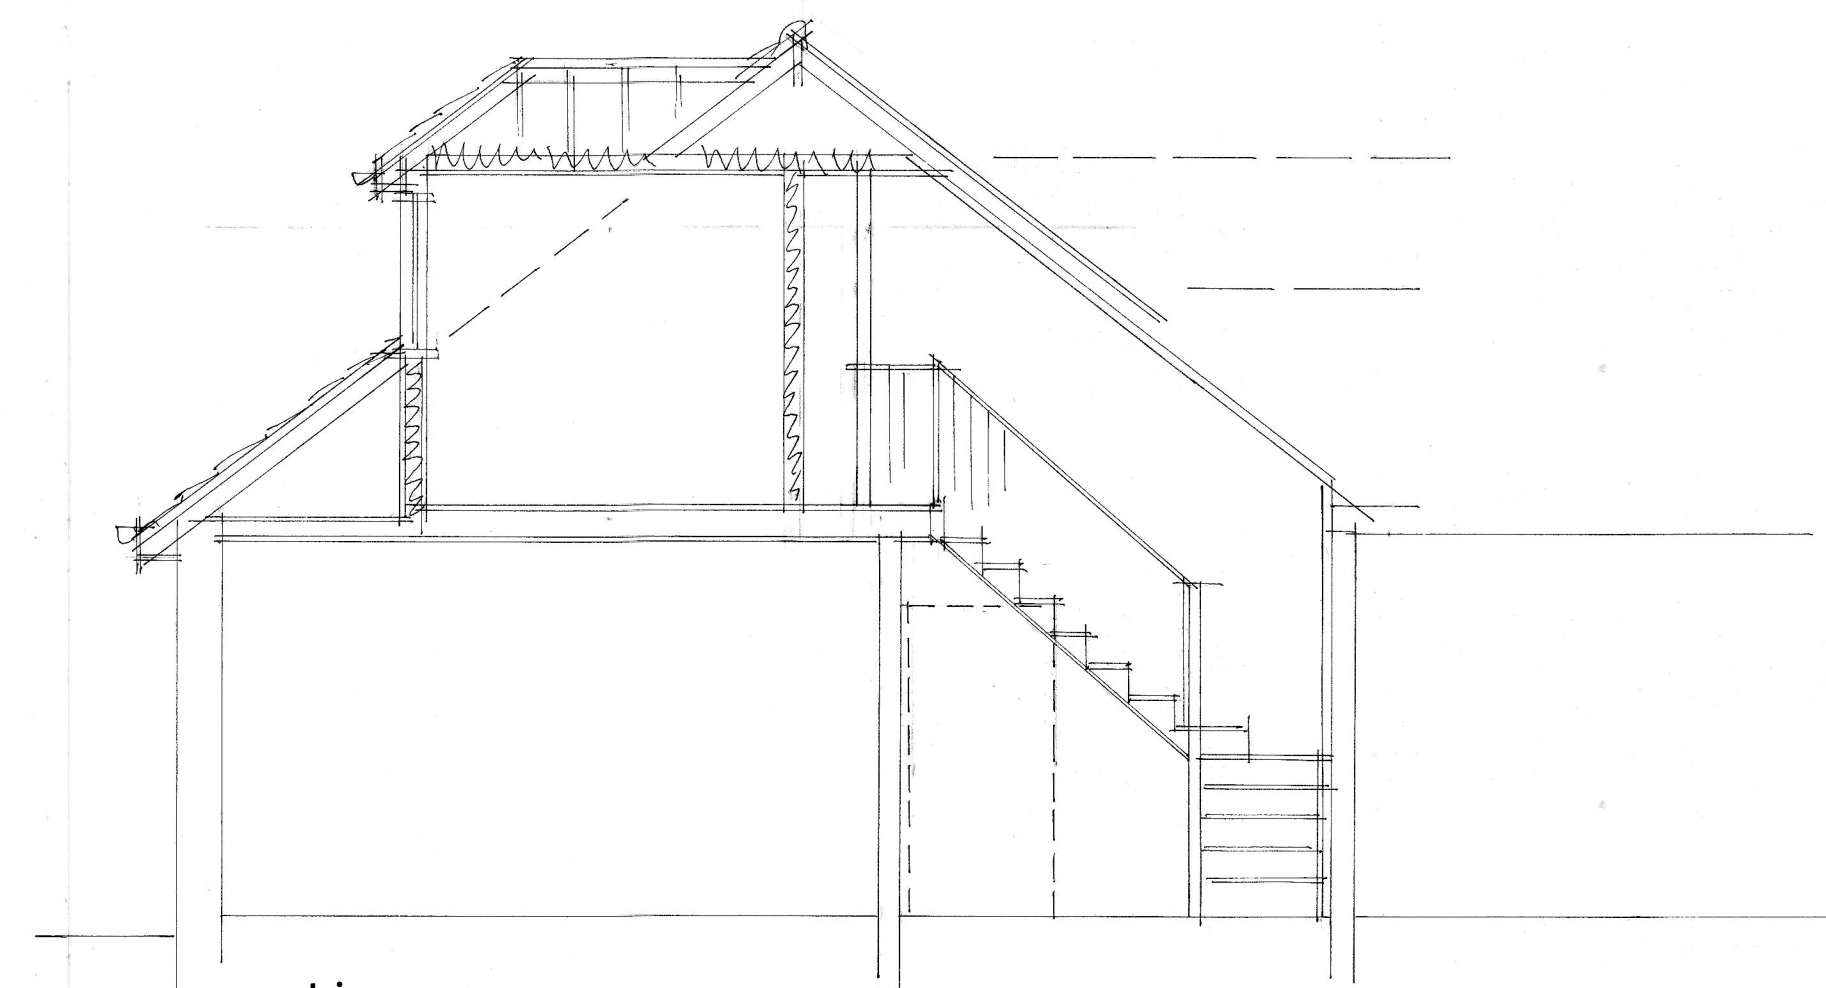

section a.a

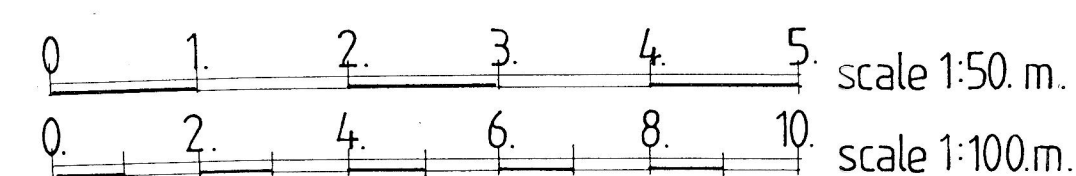

A	Date	Revision
© copyright		
THORNS-YOUNG ARCHITECTURAL		
THORNS-YOUNG LTD CHARTERED BUILDING CONSULTANTS 232 London Road, North End, Portsmouth PO2 9JQ Tel: (023) 9267 2883 Fax: (023) 9266 3457 Website: www.thornsyounge.co.uk		
Client	MR & MRS J. SADLER	
Job Title	14 GLADYS AVENUE COUPHAM.	
Drawing Title	PROPOSED ROOMS IN ROOFSpace	
Scale	1:100 & 1:50 AT A1.	
Date	AUG. 15.	Drawn by BT.
Drg. No.	8163.15.	Rev.