

PLOTS 11, 12, 13 & 174


Drawn by : RKDB Checked by :SJC

Date: JUNE 2016

This drawing and the works depicted
are the copyright of Simon Cooper
Associates Ltd, and may not be
reproduced or amended except by written permission.
No liability will be accepted for amendments made by
other persons.

Revisions


Rev	Date	Drawn	Checked
-----	------	-------	---------

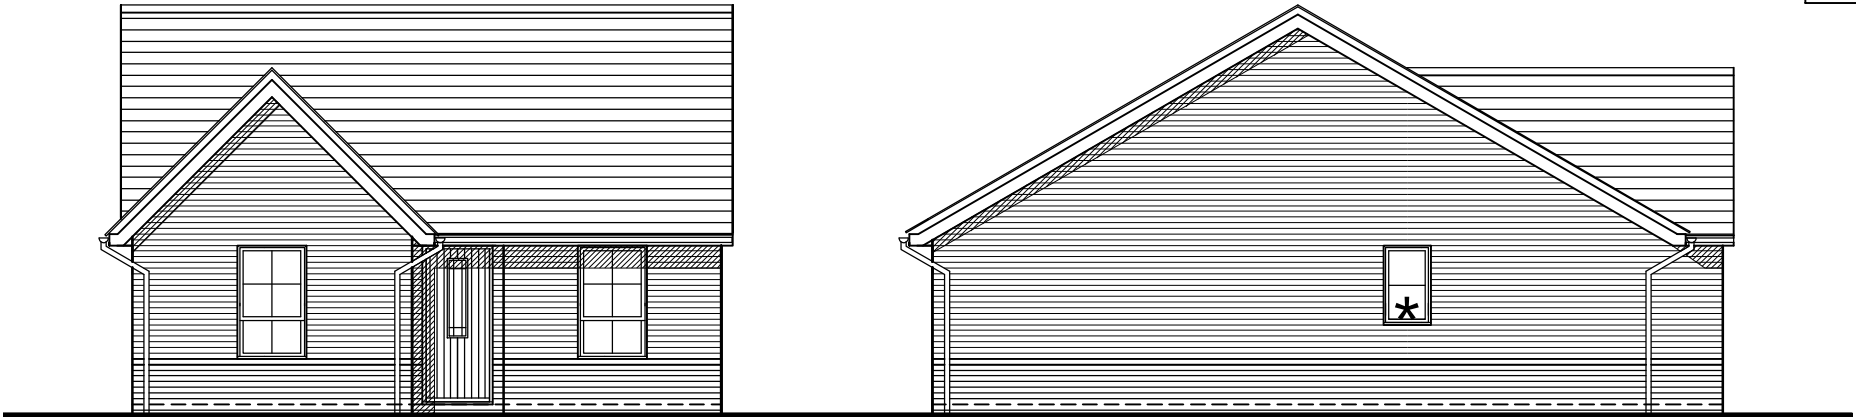

Front Elevation

Side Elevation

★ Obscure Glazed Window

 

Scale 1:100

Project:

HAVANT ROAD,
EMSWORTH, HAMPSHIRE


Drawing Title:

B3 (BUNGALOW 3)
ELEVATIONS

Client:




BARRATT
HOMES

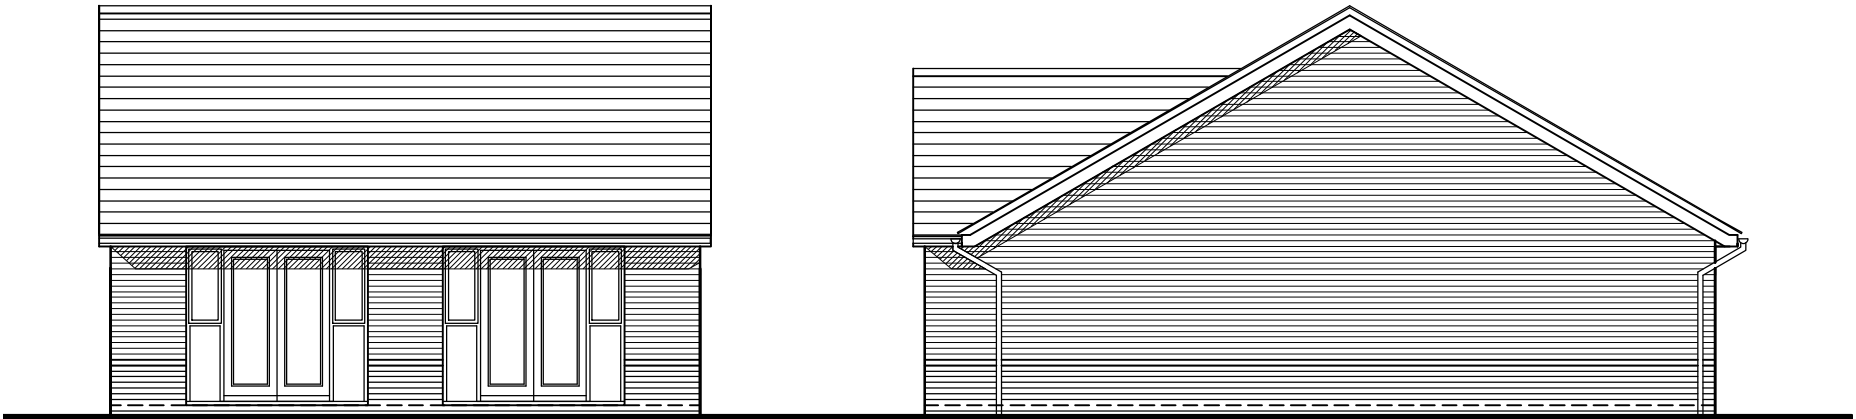

Rear Elevation

Side Elevation

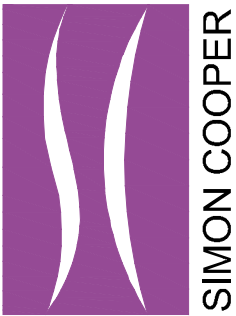

Simon Cooper Associates Limited,
Connaught House, 22/24 Guildford Road, Bagshot, GU19 5JN
Telephone 01276 450039
info@simoncooper.net www.simoncooper.net

Drg No: 18-2059-B3-001

Scale @ A3: 1:100

Rev: