

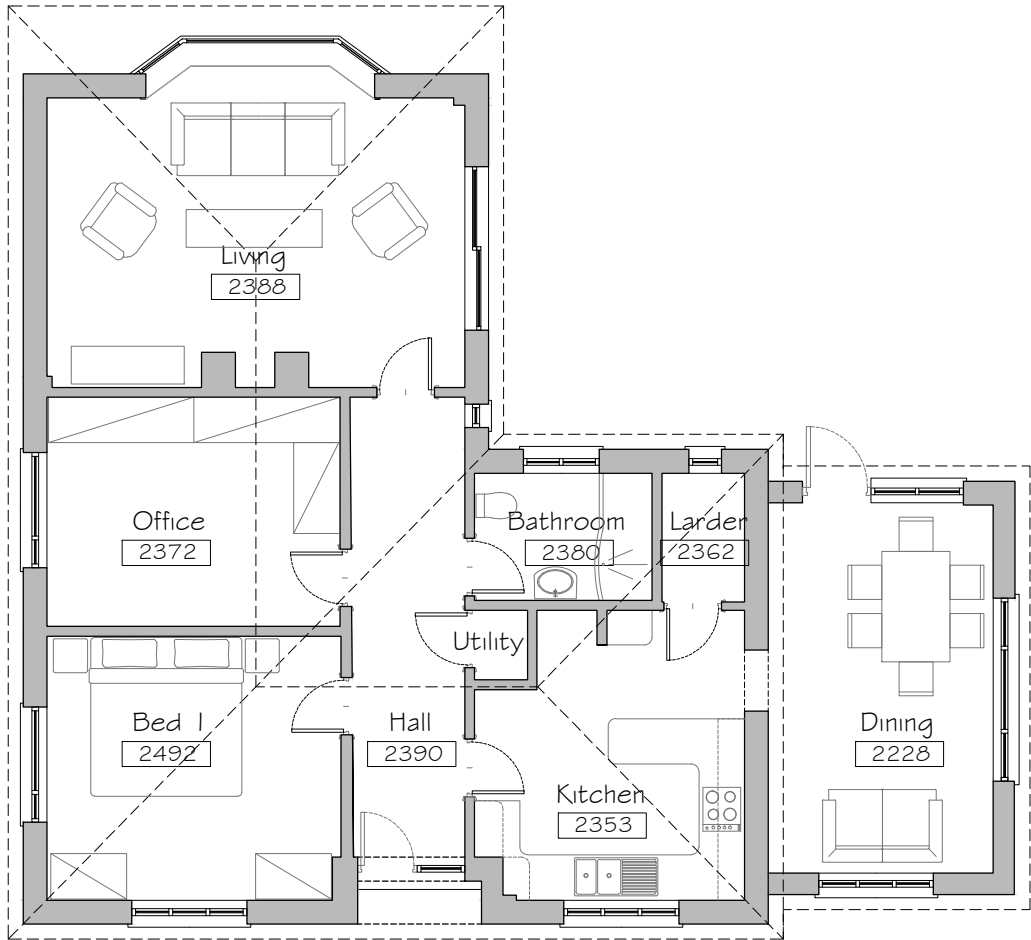


 


Existing Ground Floor Plan  
Scale 1:100

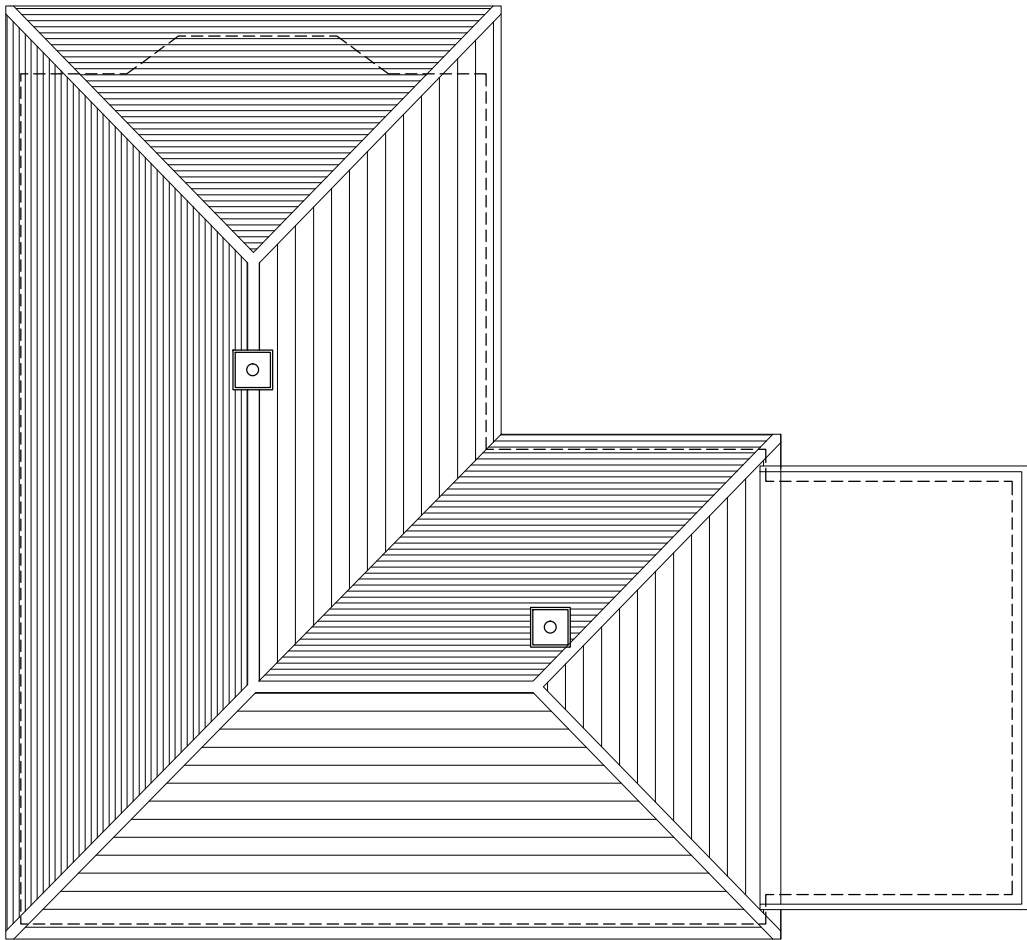

Existing Roof Plan  
Scale 1:100

| Rev | Date     | Description | By | PM |
|-----|----------|-------------|----|----|
| A   | 27.01.15 | First Issue | FB | MD |

REVISIONS

 

Design Team Studios LLP  
Copyright Reserved  
Check Dimensions on Site

© Crown copyright and database rights (2015)  
Ordnance Survey 0100031673  
© Local Government Information House Limited copyright and database rights (2015) 0100031673

DRAWING STATUS:  
Existing

REVISION:  
A

PROJECT  
Extension and alterations to  
32 South Road, Hayling Island  
CLIENT  
David & Lea Friend

Scale @ A3: 1:100  
Date : © Jan 2015

Drawn by : FB  
Checked by : MD

DRAWING TITLE  
Existing Ground Floor Plan  
Existing Roof Plan

DRAWING NUMBER:  
202.E100\_A



City Office (Design Drawn)  
The Clock Tower, Great Southsea Street at Castle Road  
Southsea, Portsmouth, Hants, PO5 3BY  
Tel: 02392 837149

South Downs Office (iDraw)  
51 Catherington Lane, Horndean, Hants, PO8 9HT.  
Tel: 02392 346 530



E: info@designteamstudios.com  
W: www.designteamstudios.com