

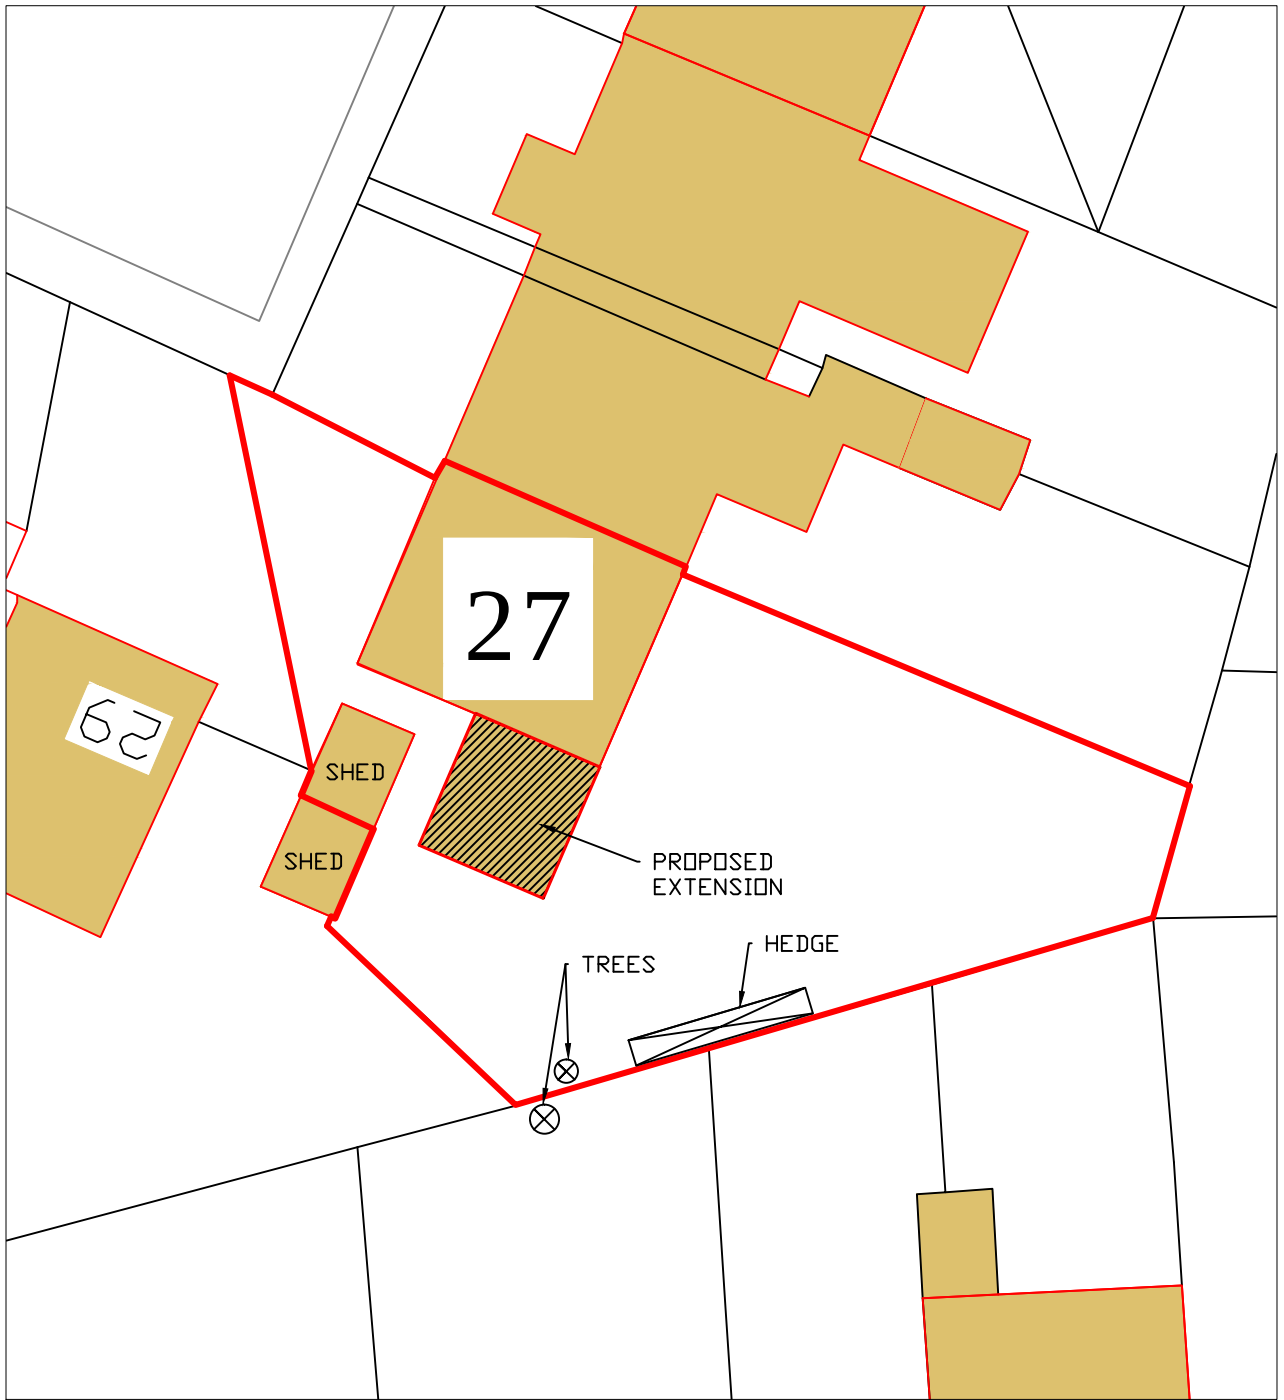


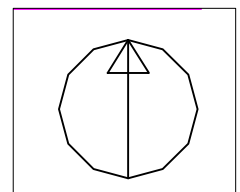

1:200 @ A4

Serial number: 84561
© Crown copyright and database right 2016
Ordnance Survey licence 100048957
Reproduction in whole or in part is prohibited
without the prior permission of Ordnance Survey

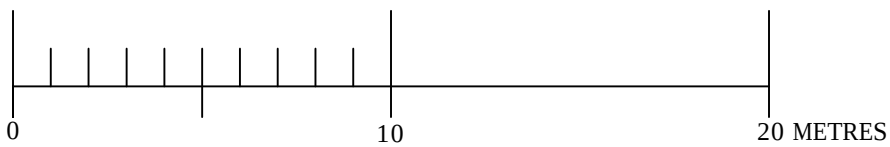

Designed by Ben Waterhouse	Checked by	Applicant Ben Waterhouse	SCALE 1:200	Date 21/01/2016	A4
FIRST FLOOR EXTENSION 27 ADHURST RD, HAVANT PO9 2HP			DRAWING REF - BWFFE27A		
			SITE PLAN	Edition 2	Sheet 5 / 5