


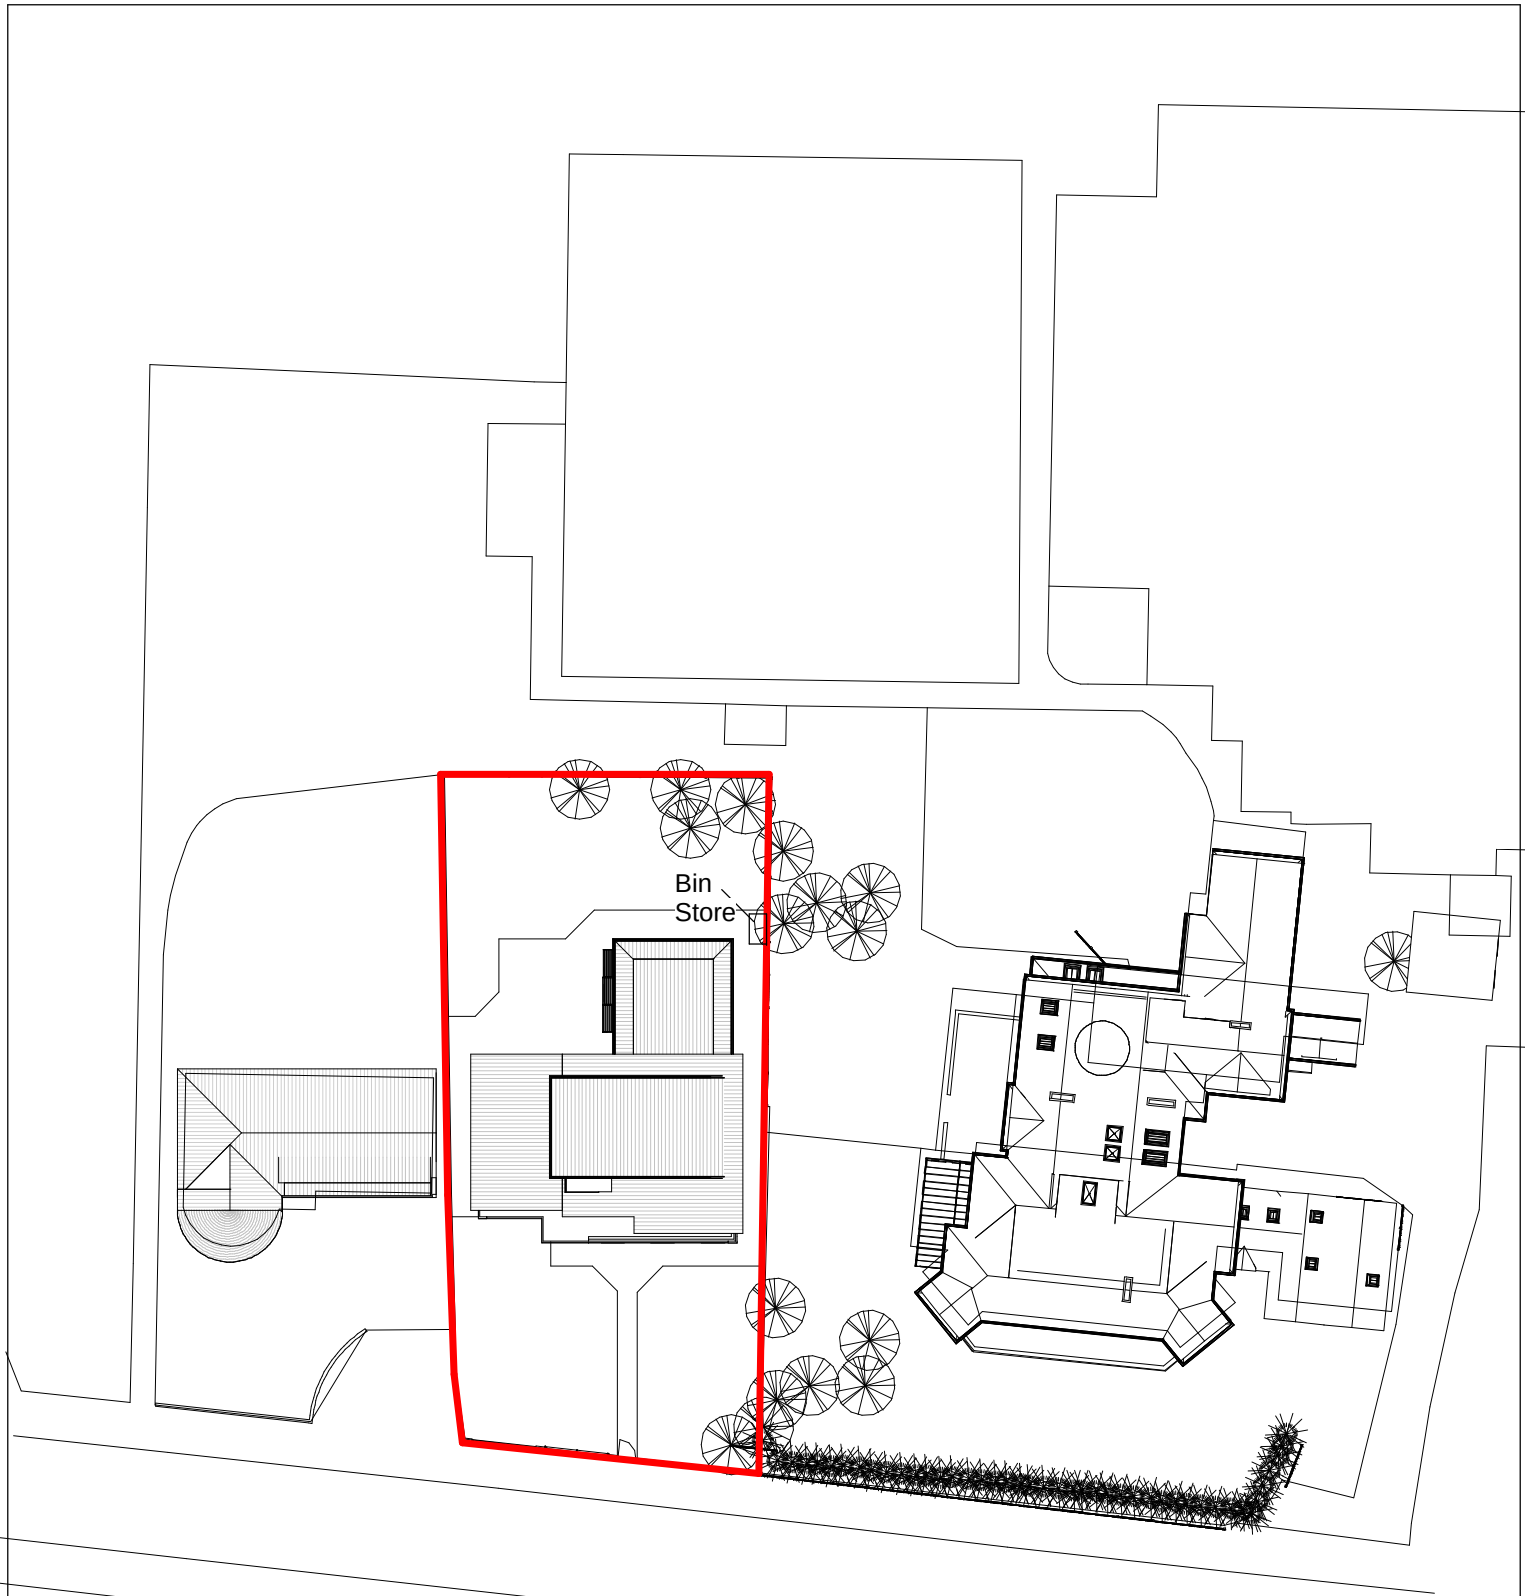

1

Site Plan

1 : 500

I J Murray
Associates

www.ijma.co.uk

Carole and Ian

200 Seafront HI

Site Plan

Project Number		A110
Project number	Issue Date	
Date	Author	Scale 1 : 500
Drawn by	Checker	
Checked by	Checker	