

PLOT 42


Drawn by : RKDB Checked by :SJC

Date: JUNE 2016

This drawing and the works depicted
are the copyright of Simon Cooper
Associates Ltd, and may not be
reproduced or amended except by written permission.
No liability will be accepted for amendments made by
other persons.


Revisions

Rev	Date	Drawn	Checked
-----	------	-------	---------

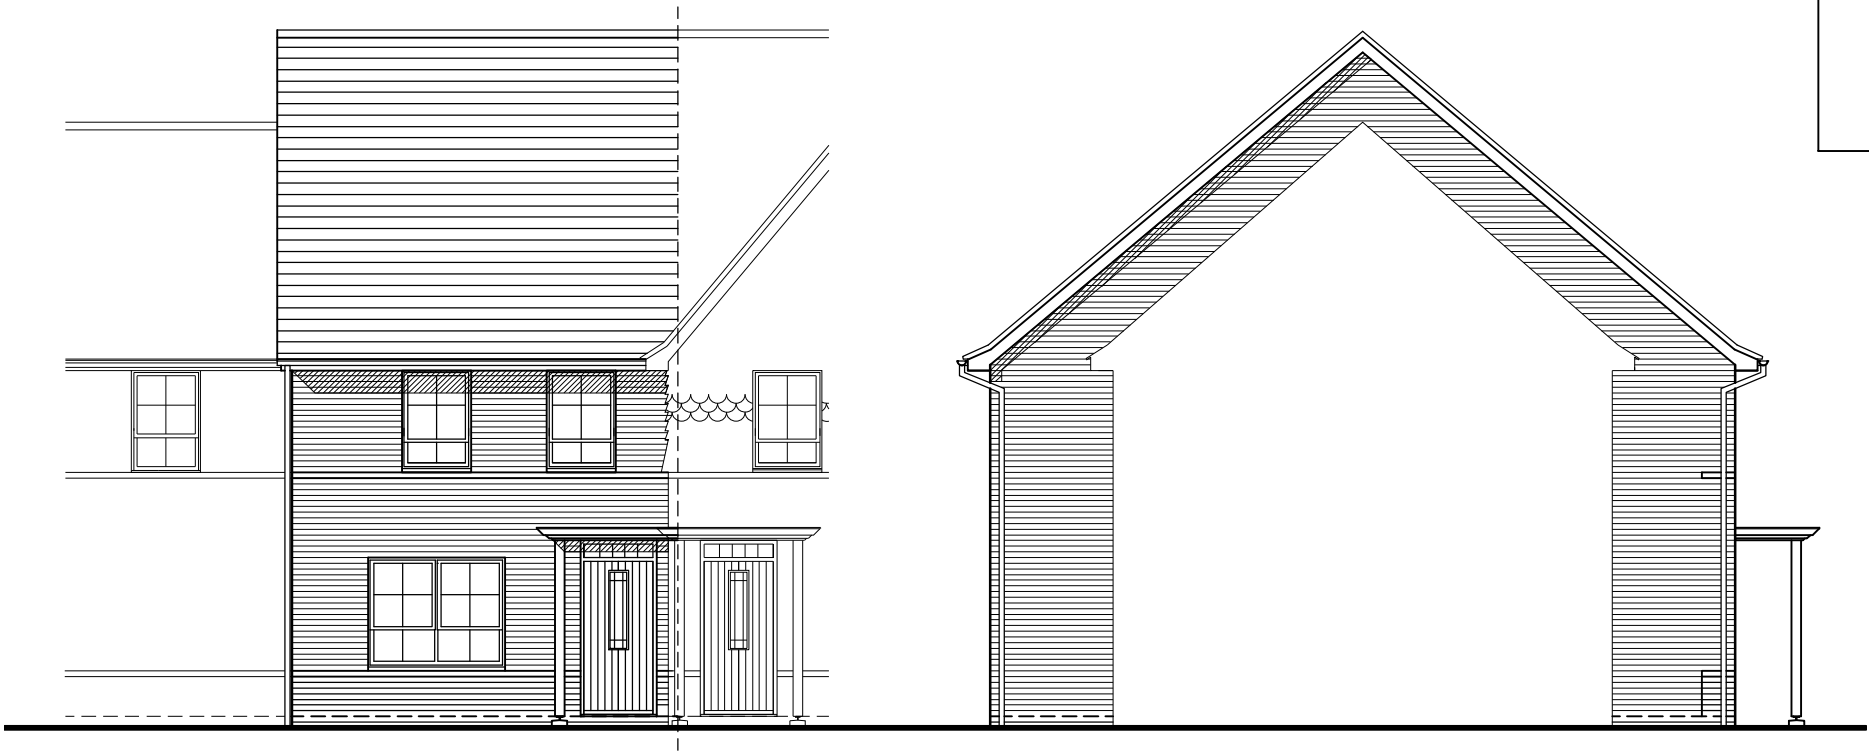

Front Elevation

Side Elevation

 


Project:

HAVANT ROAD,
EMSWORTH, HAMPSHIRE

Drawing Title:

TYPE 22 (322)
ELEVATIONS

Client:

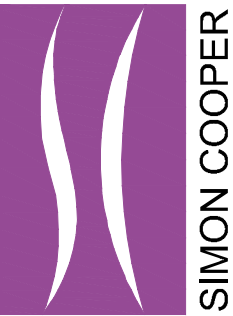

Simon Cooper Associates Limited,
Connaught House, 22/24 Guildford Road, Bagshot, GU19 5JN
Telephone 01276 450039
info@simoncooper.net www.simoncooper.net

Drg No: 18-2059-322-001

Scale @ A3: 1:100

Rev:



Rear Elevation