



PROPOSED


14 Bath Road, Emsworth.

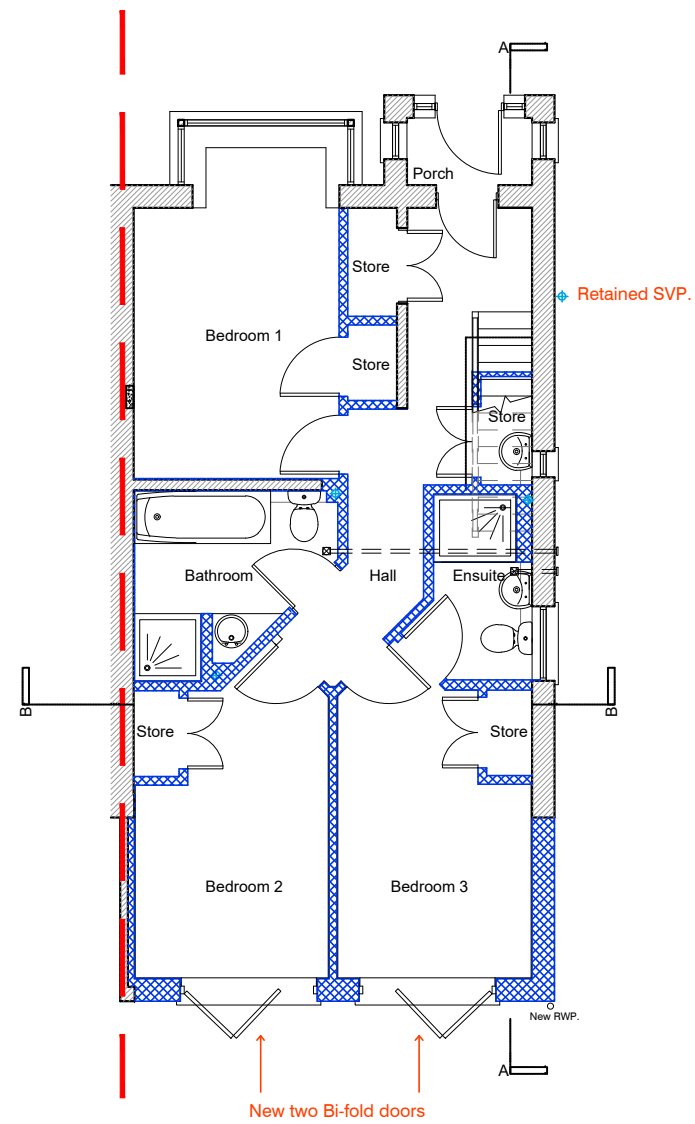

PROPOSED GROUND FLOOR
1:100

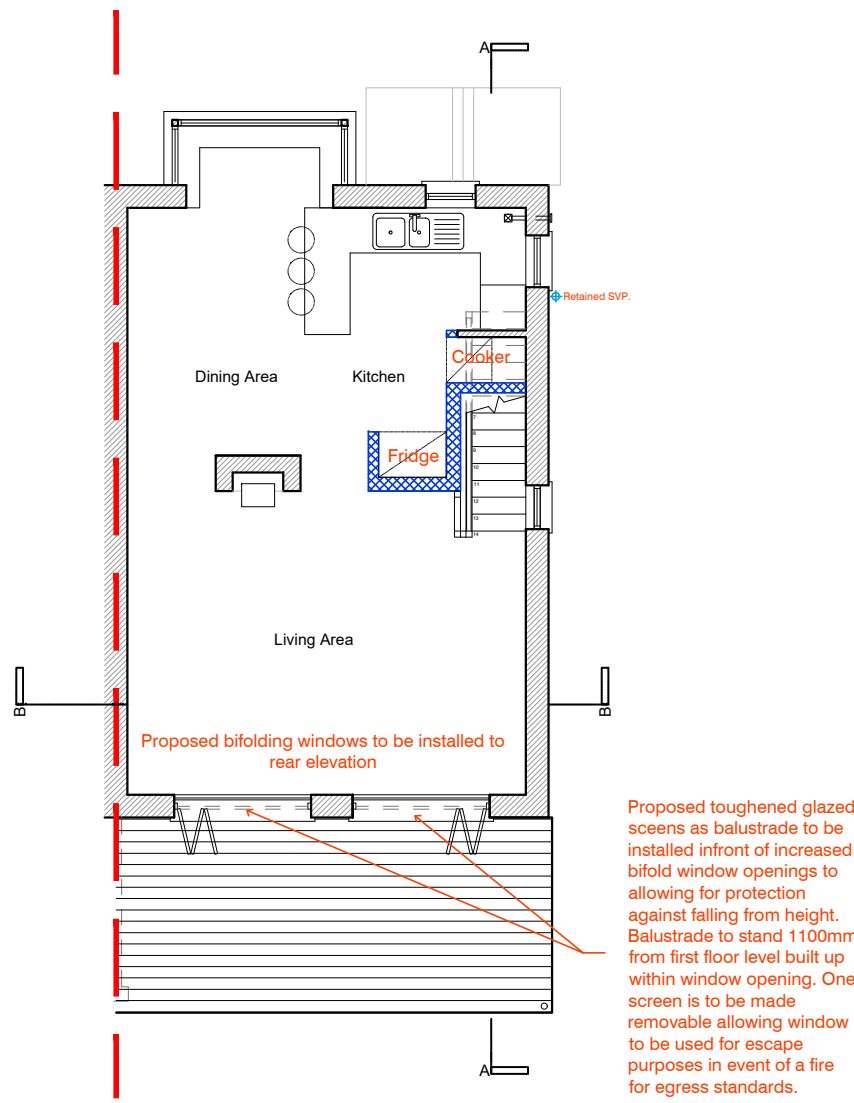

PROPOSED FIRST FLOOR
1:100

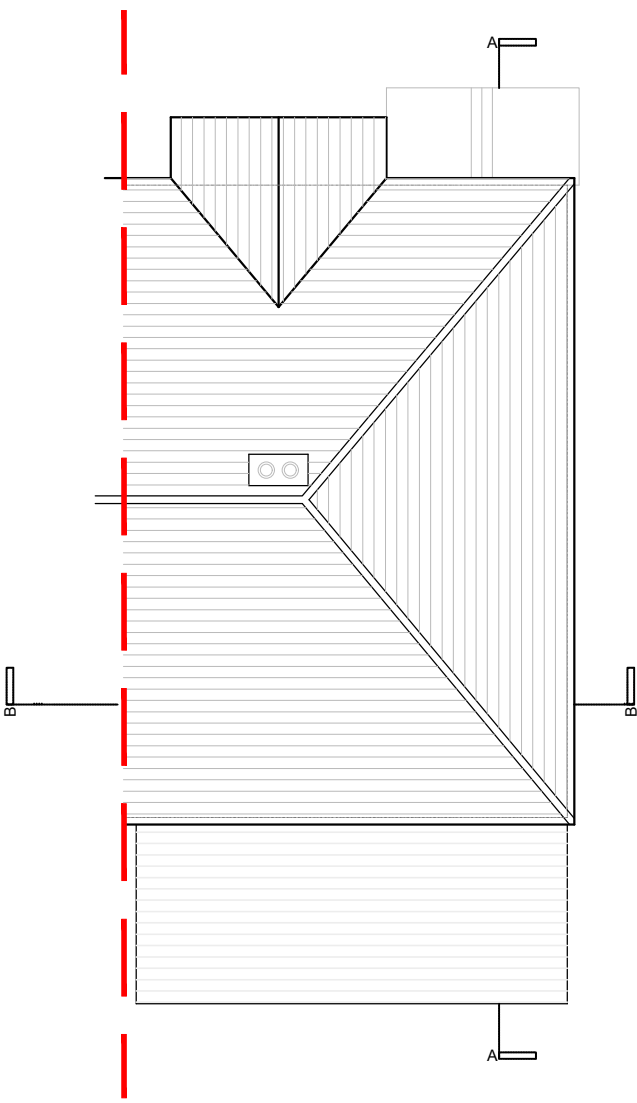


PROPOSED ROOF PLAN
1:100




WEST ELEVATION
1:100




EAST ELEVATION
1:100

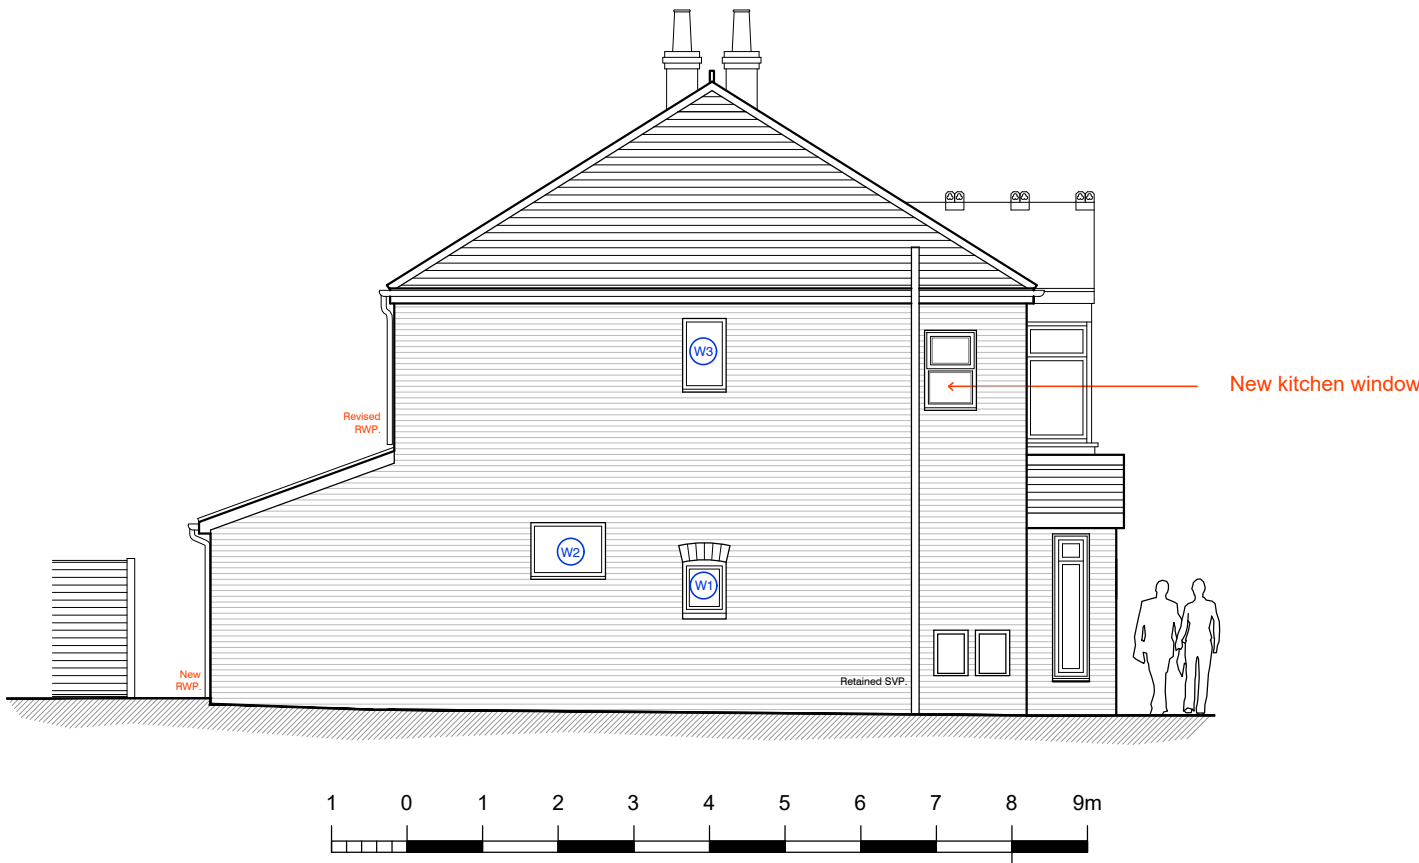

SOUTH ELEVATION
1:100

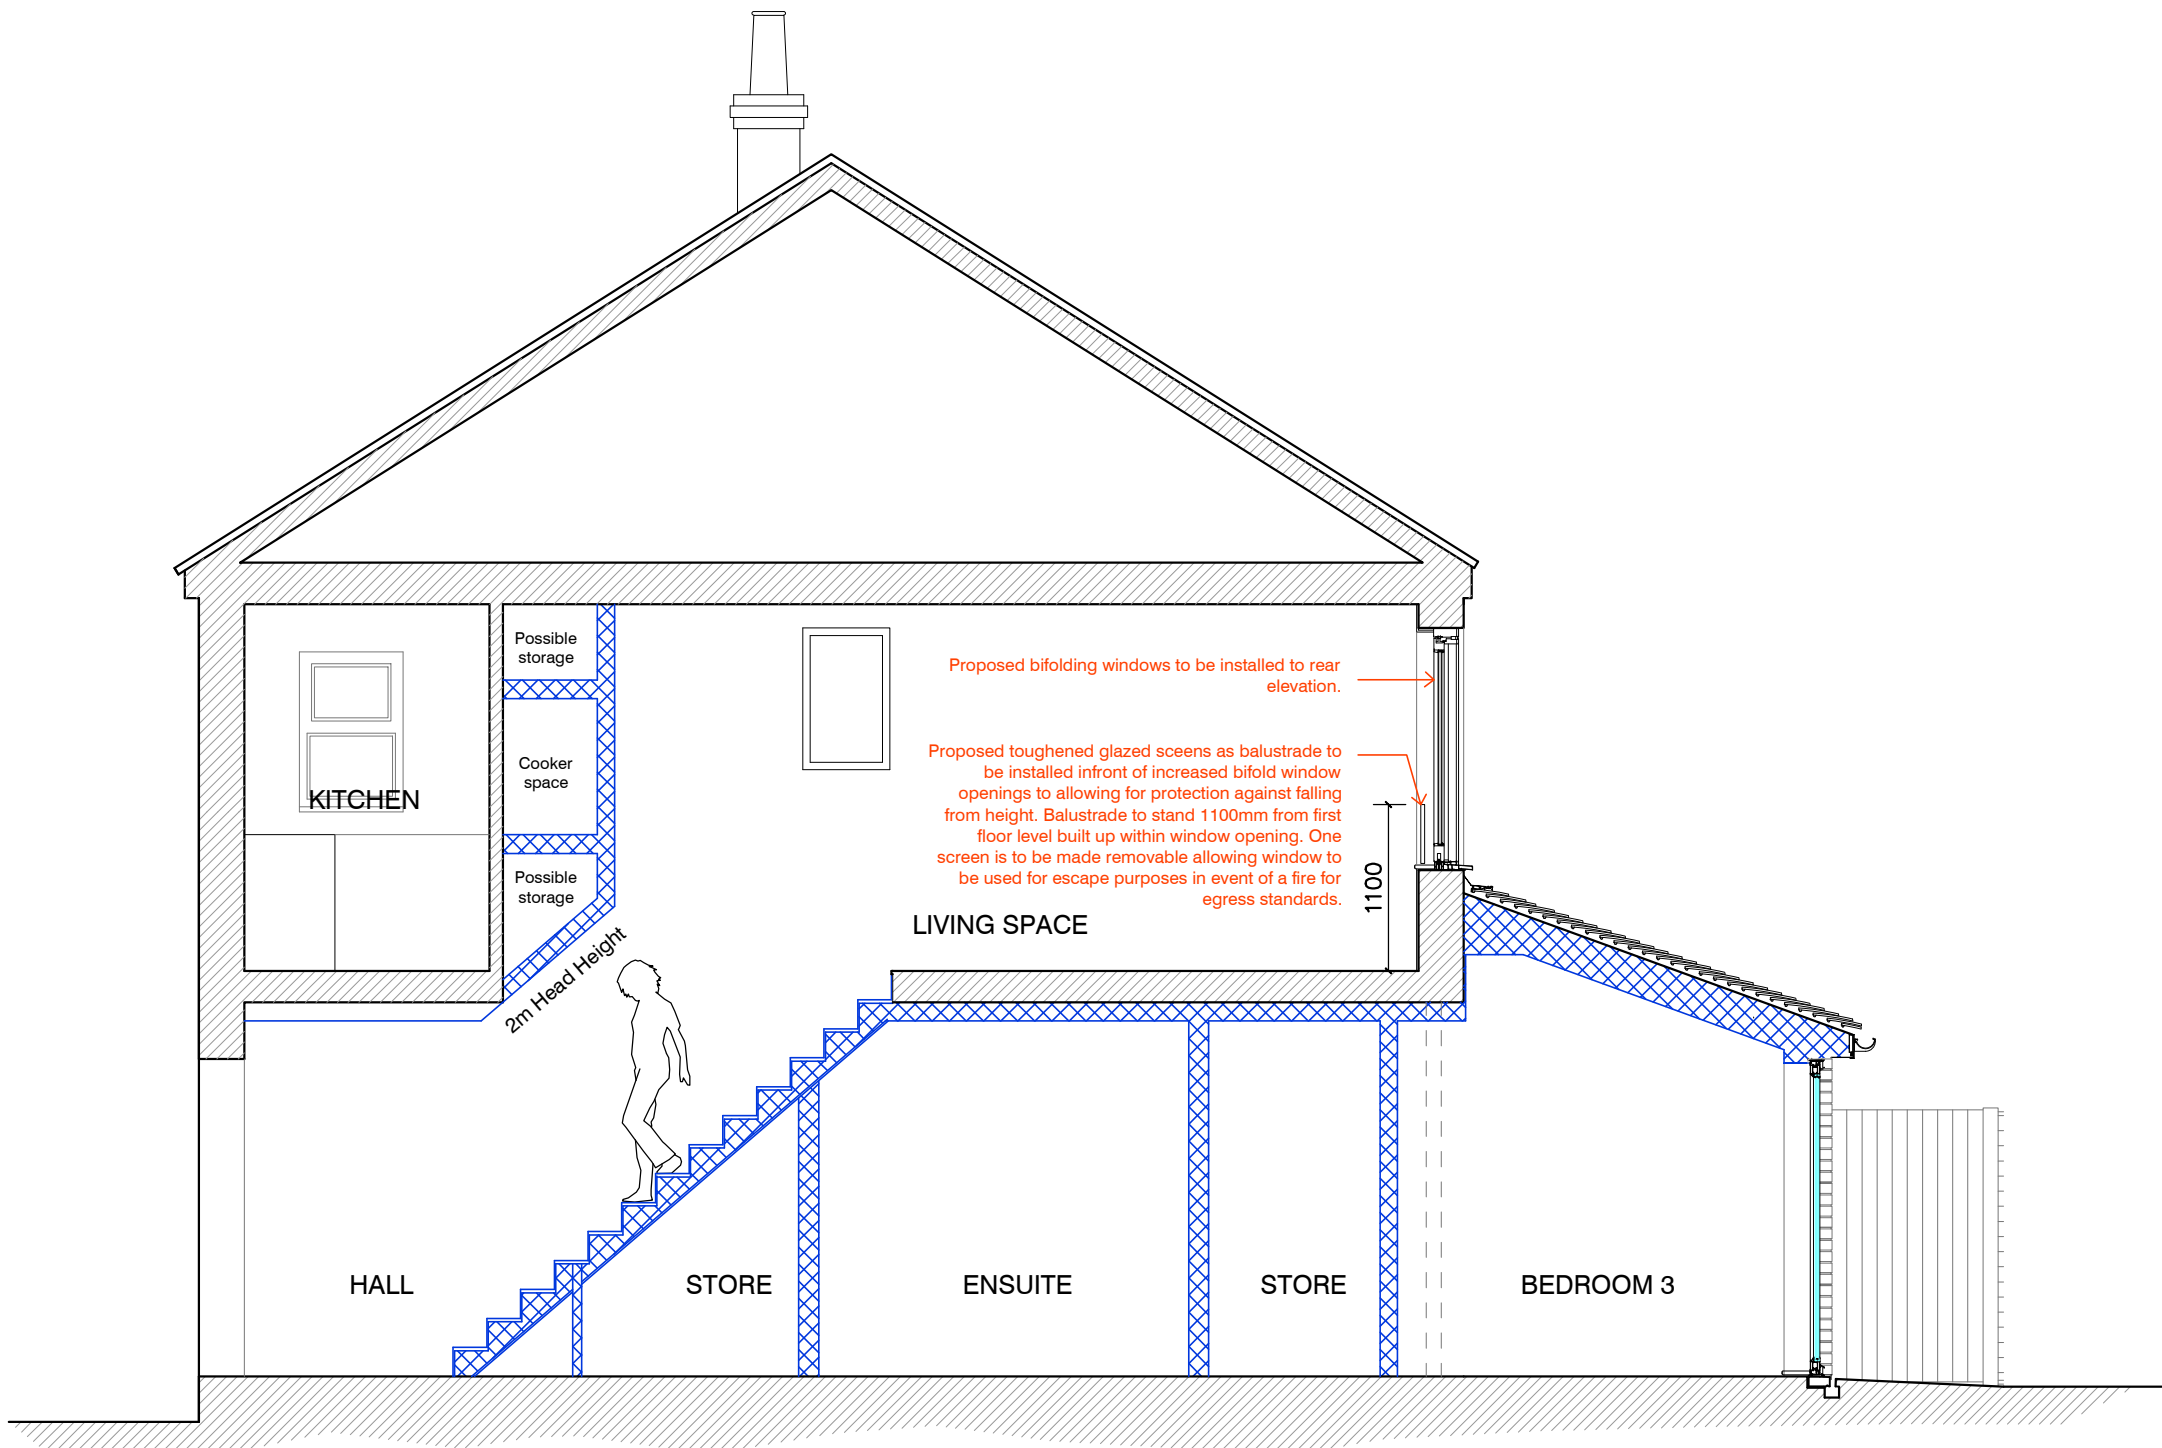


SECTION AA
1:100

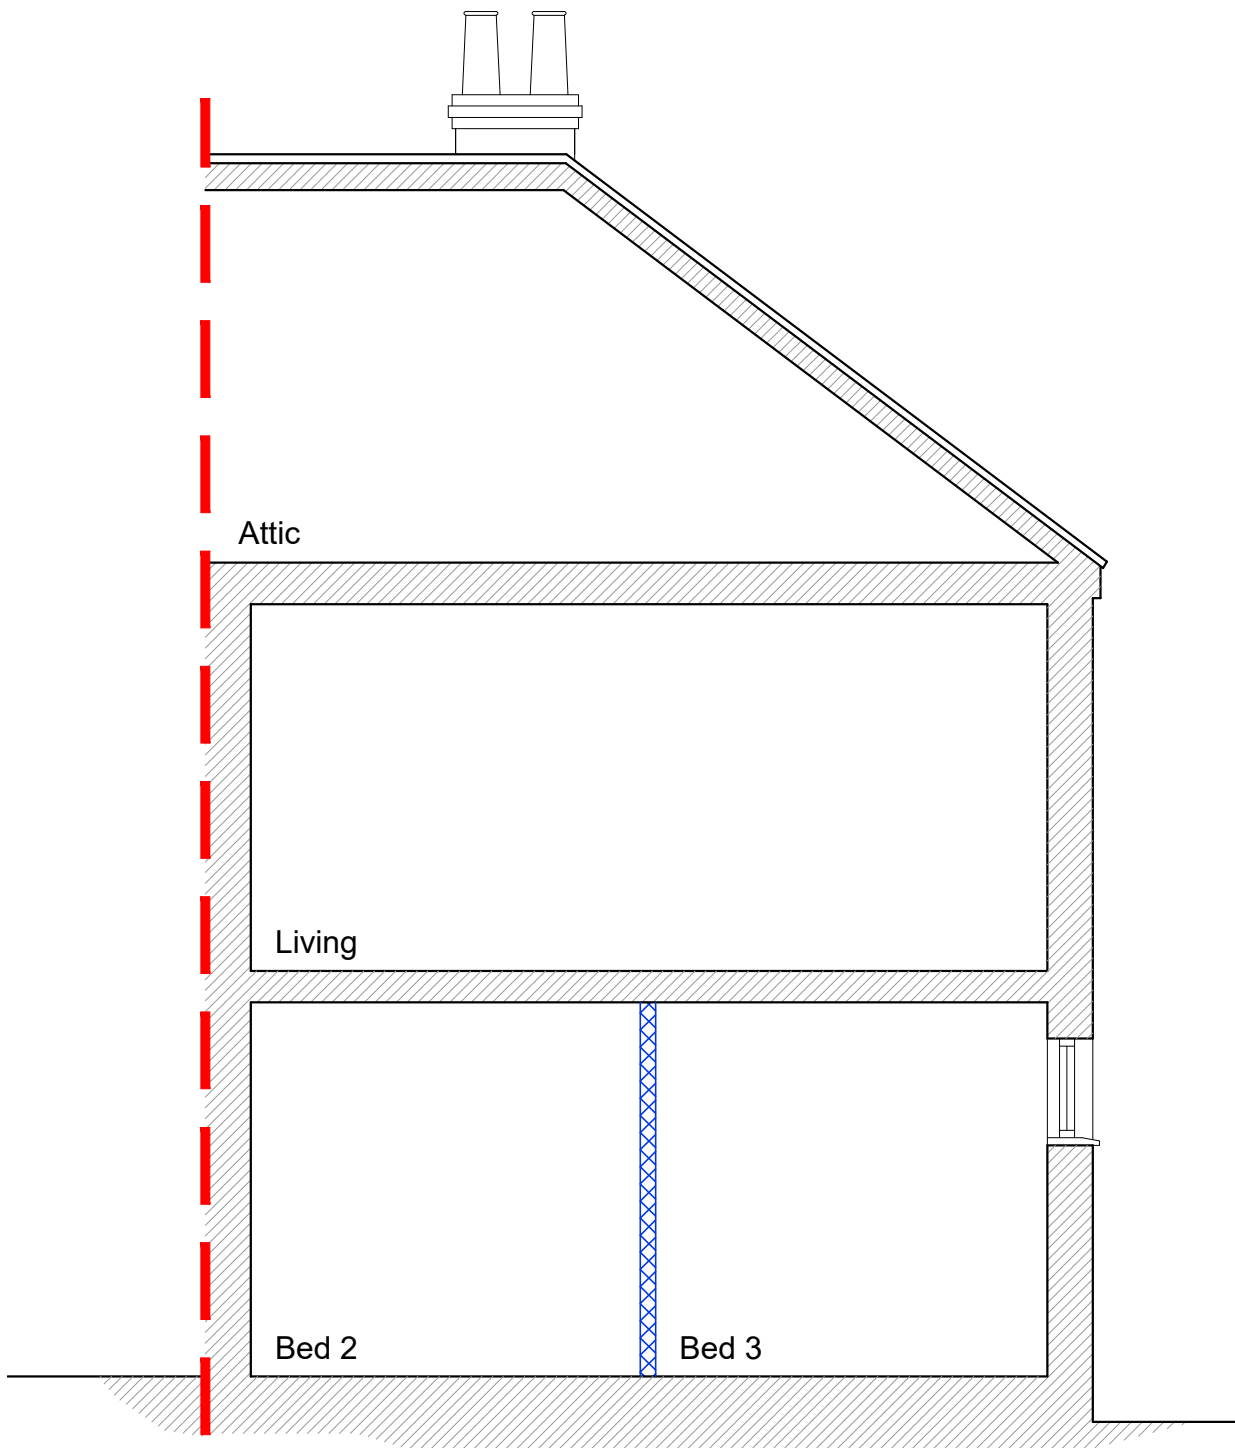


SECTION BB
1:100


NOTES:
Dimensions to be checked on site before commencing work.
Any discrepancies shall be reported to the architect immediately.
Do not scale from these drawings except for planning purposes.
Use figured dimensions only.
Where applicable this drawing is to be read in conjunction with other consultants' drawings.
All drawings to be read in conjunction with specification and all other drawings including structural engineer and mechanical and electrical drawings / specification

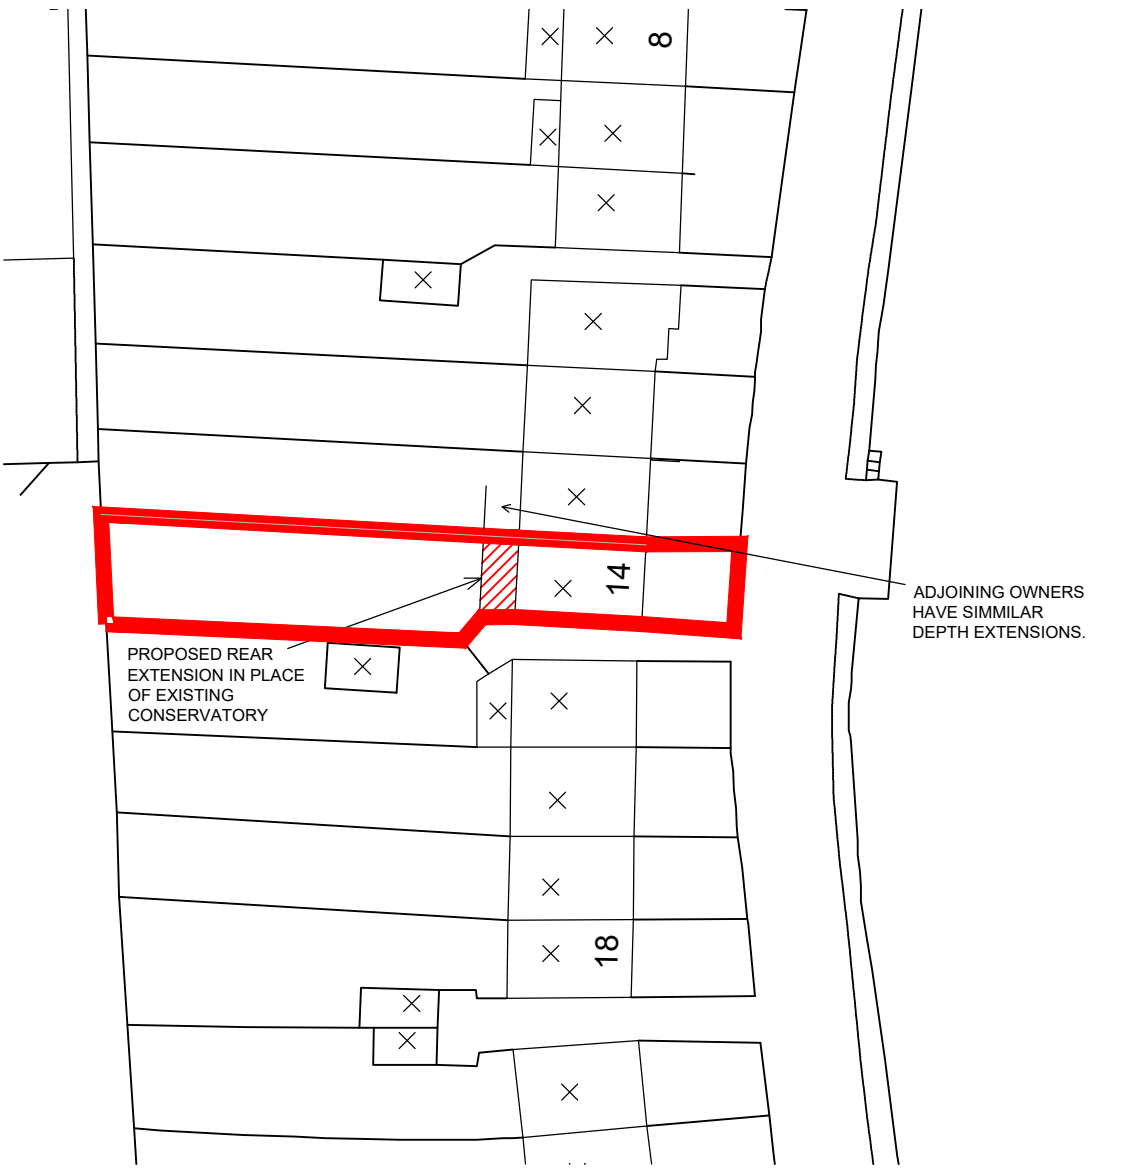


© Crown Copyright 2007. All rights reserved. Licence number 100020449

 

BLOCK PLAN
1:500

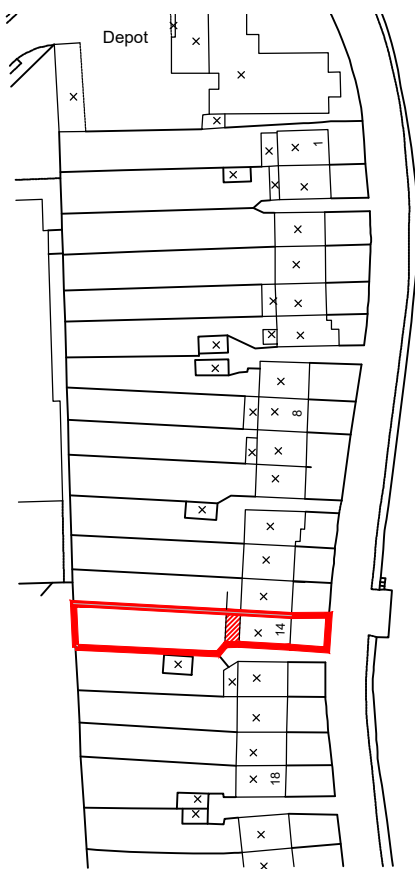

© Crown Copyright 2007. All rights reserved. Licence number 100020449

 

LOCATION PLAN
1:1250

REV	DATE	AMENDMENT	DRAWN

Helyer Davies Architects Ltd
1 The Old Flour Mill,
Emsworth, PO10 7BT
01243 370 715
www.hdarchitects.co.uk mail@hdarchitects.co.uk

CLIENT
Paul Bowden

PROJECT
14 Bath Road Emsworth PO10 7EP

DRAWING	SCALE
Proposed Plans	as noted @A1
Proposed Elevations	as noted @A1
Proposed Sections	as noted @A1
Proposed Plan	as noted @A1
Block Plan	as noted @A1

DATE	June 2016	DRAWN	JB
DRAWING NUMBER	16030_02b	REVISION	