


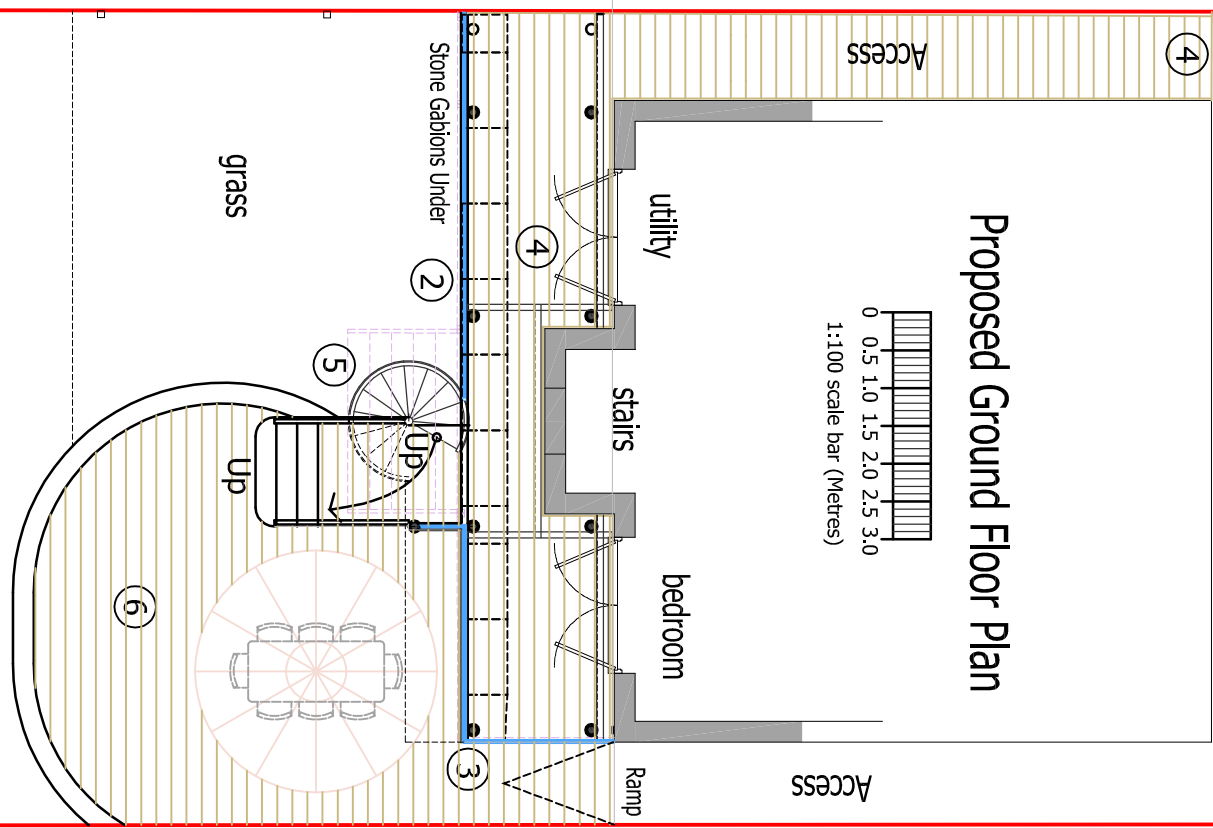

1:100 scale bar (Metres)

LEGEND


- ① Gray painted circular steel columns 114 φ with Steel RHS and PFC Channels forming framing to balcony.
 - ② Smoked frameless glass balcony (1100mm High) with full Height end screen (2.0m Ht)
 - ③ Stainless Steel mesh stone filled (large beach pebble) Gabions
 - ④ Textured floor decking to balcony and raised deck
 - ⑤ 1.5m φ Spiral stairs with metal treads and frameless smoked glass balustrade
 - ⑥ Existing Deck replaced with textured decking
- Demolished elements
- Site Boundary




Proposed First Floor Plan




1:100 scale bar (Metres)

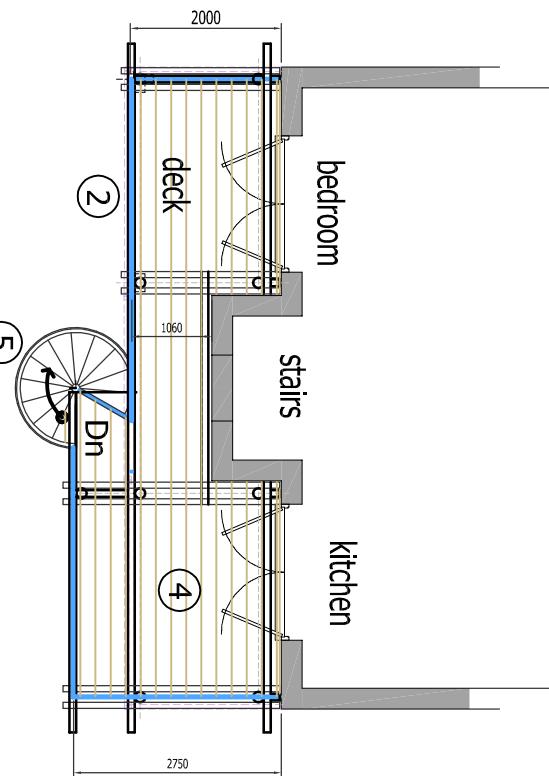

Side Elevation (Proposed)

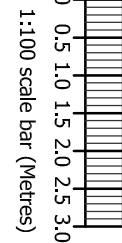


1:100 scale bar (Metres)

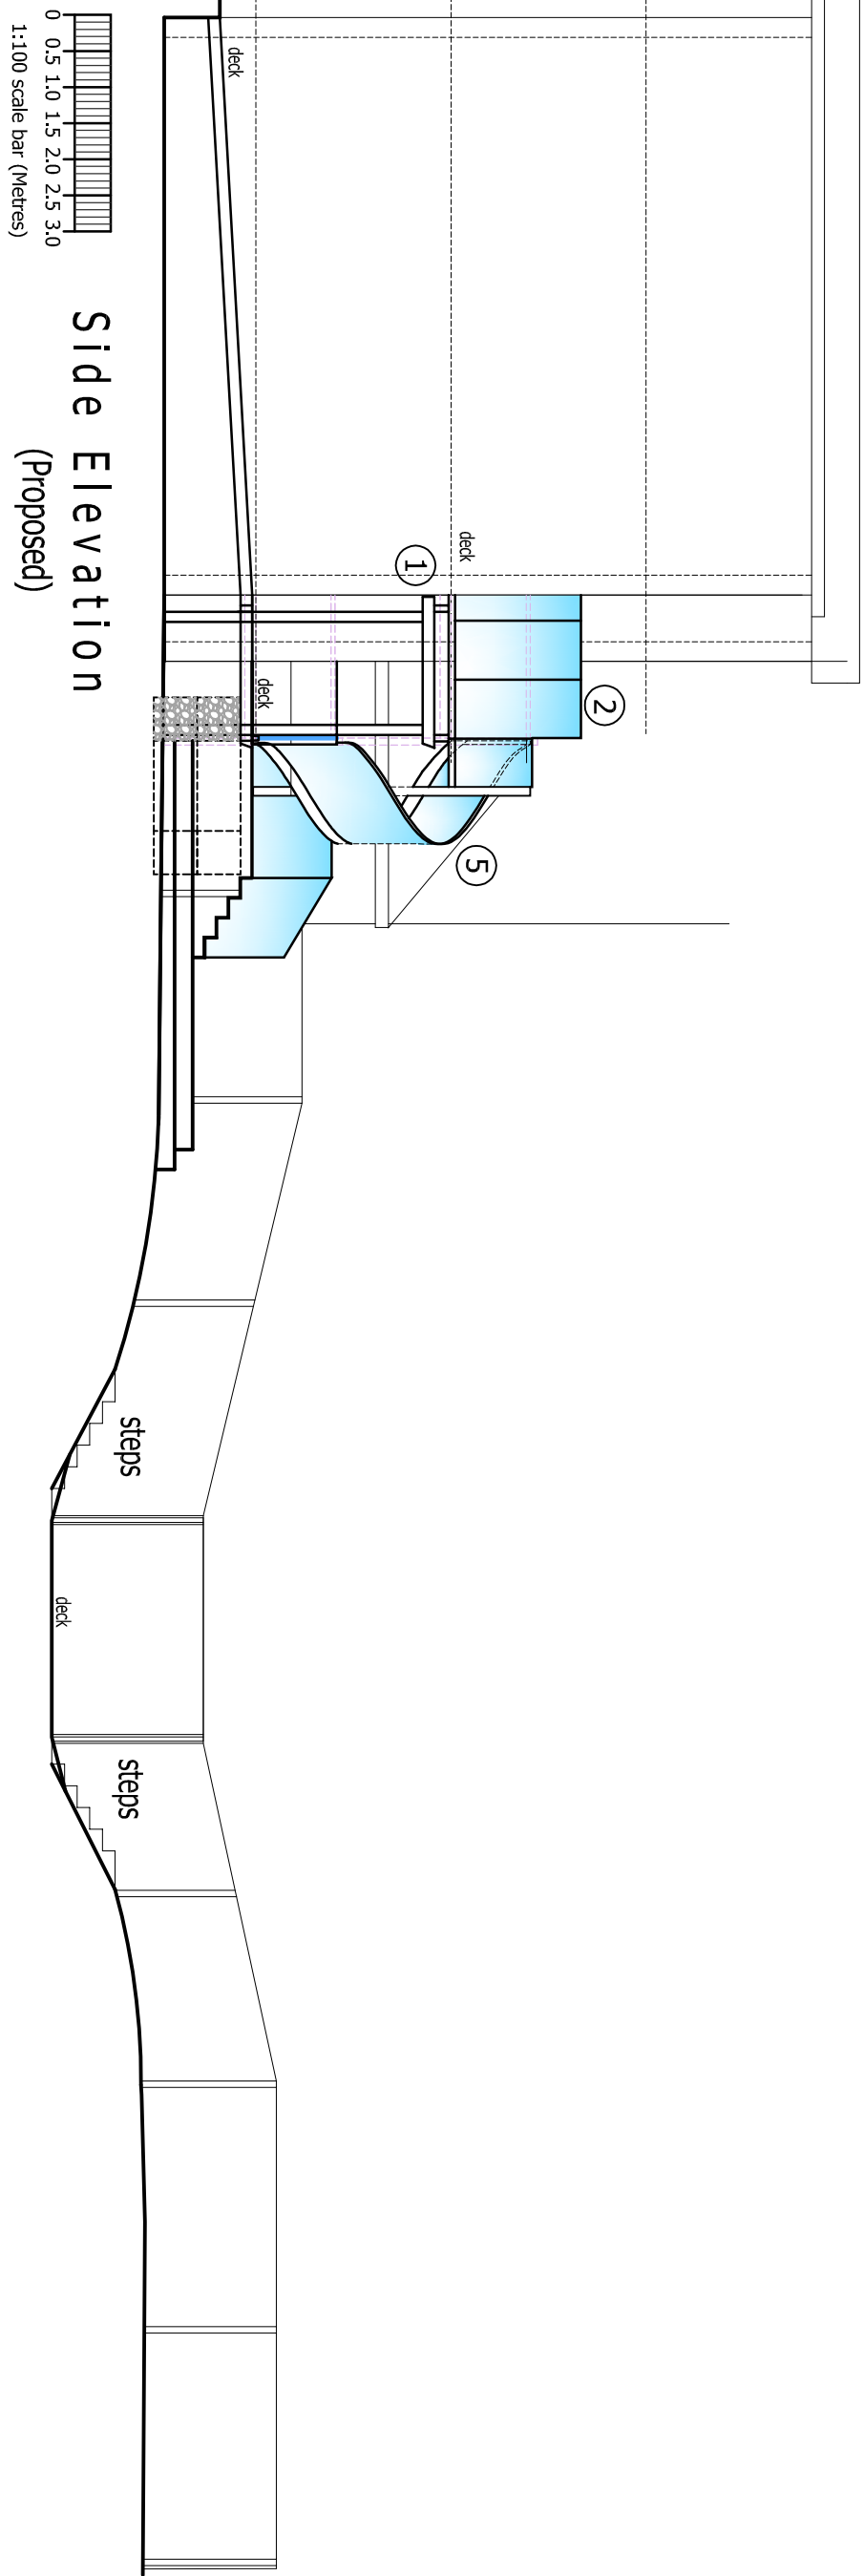

1:100 scale bar (Metres)

Side Elevation (Proposed)

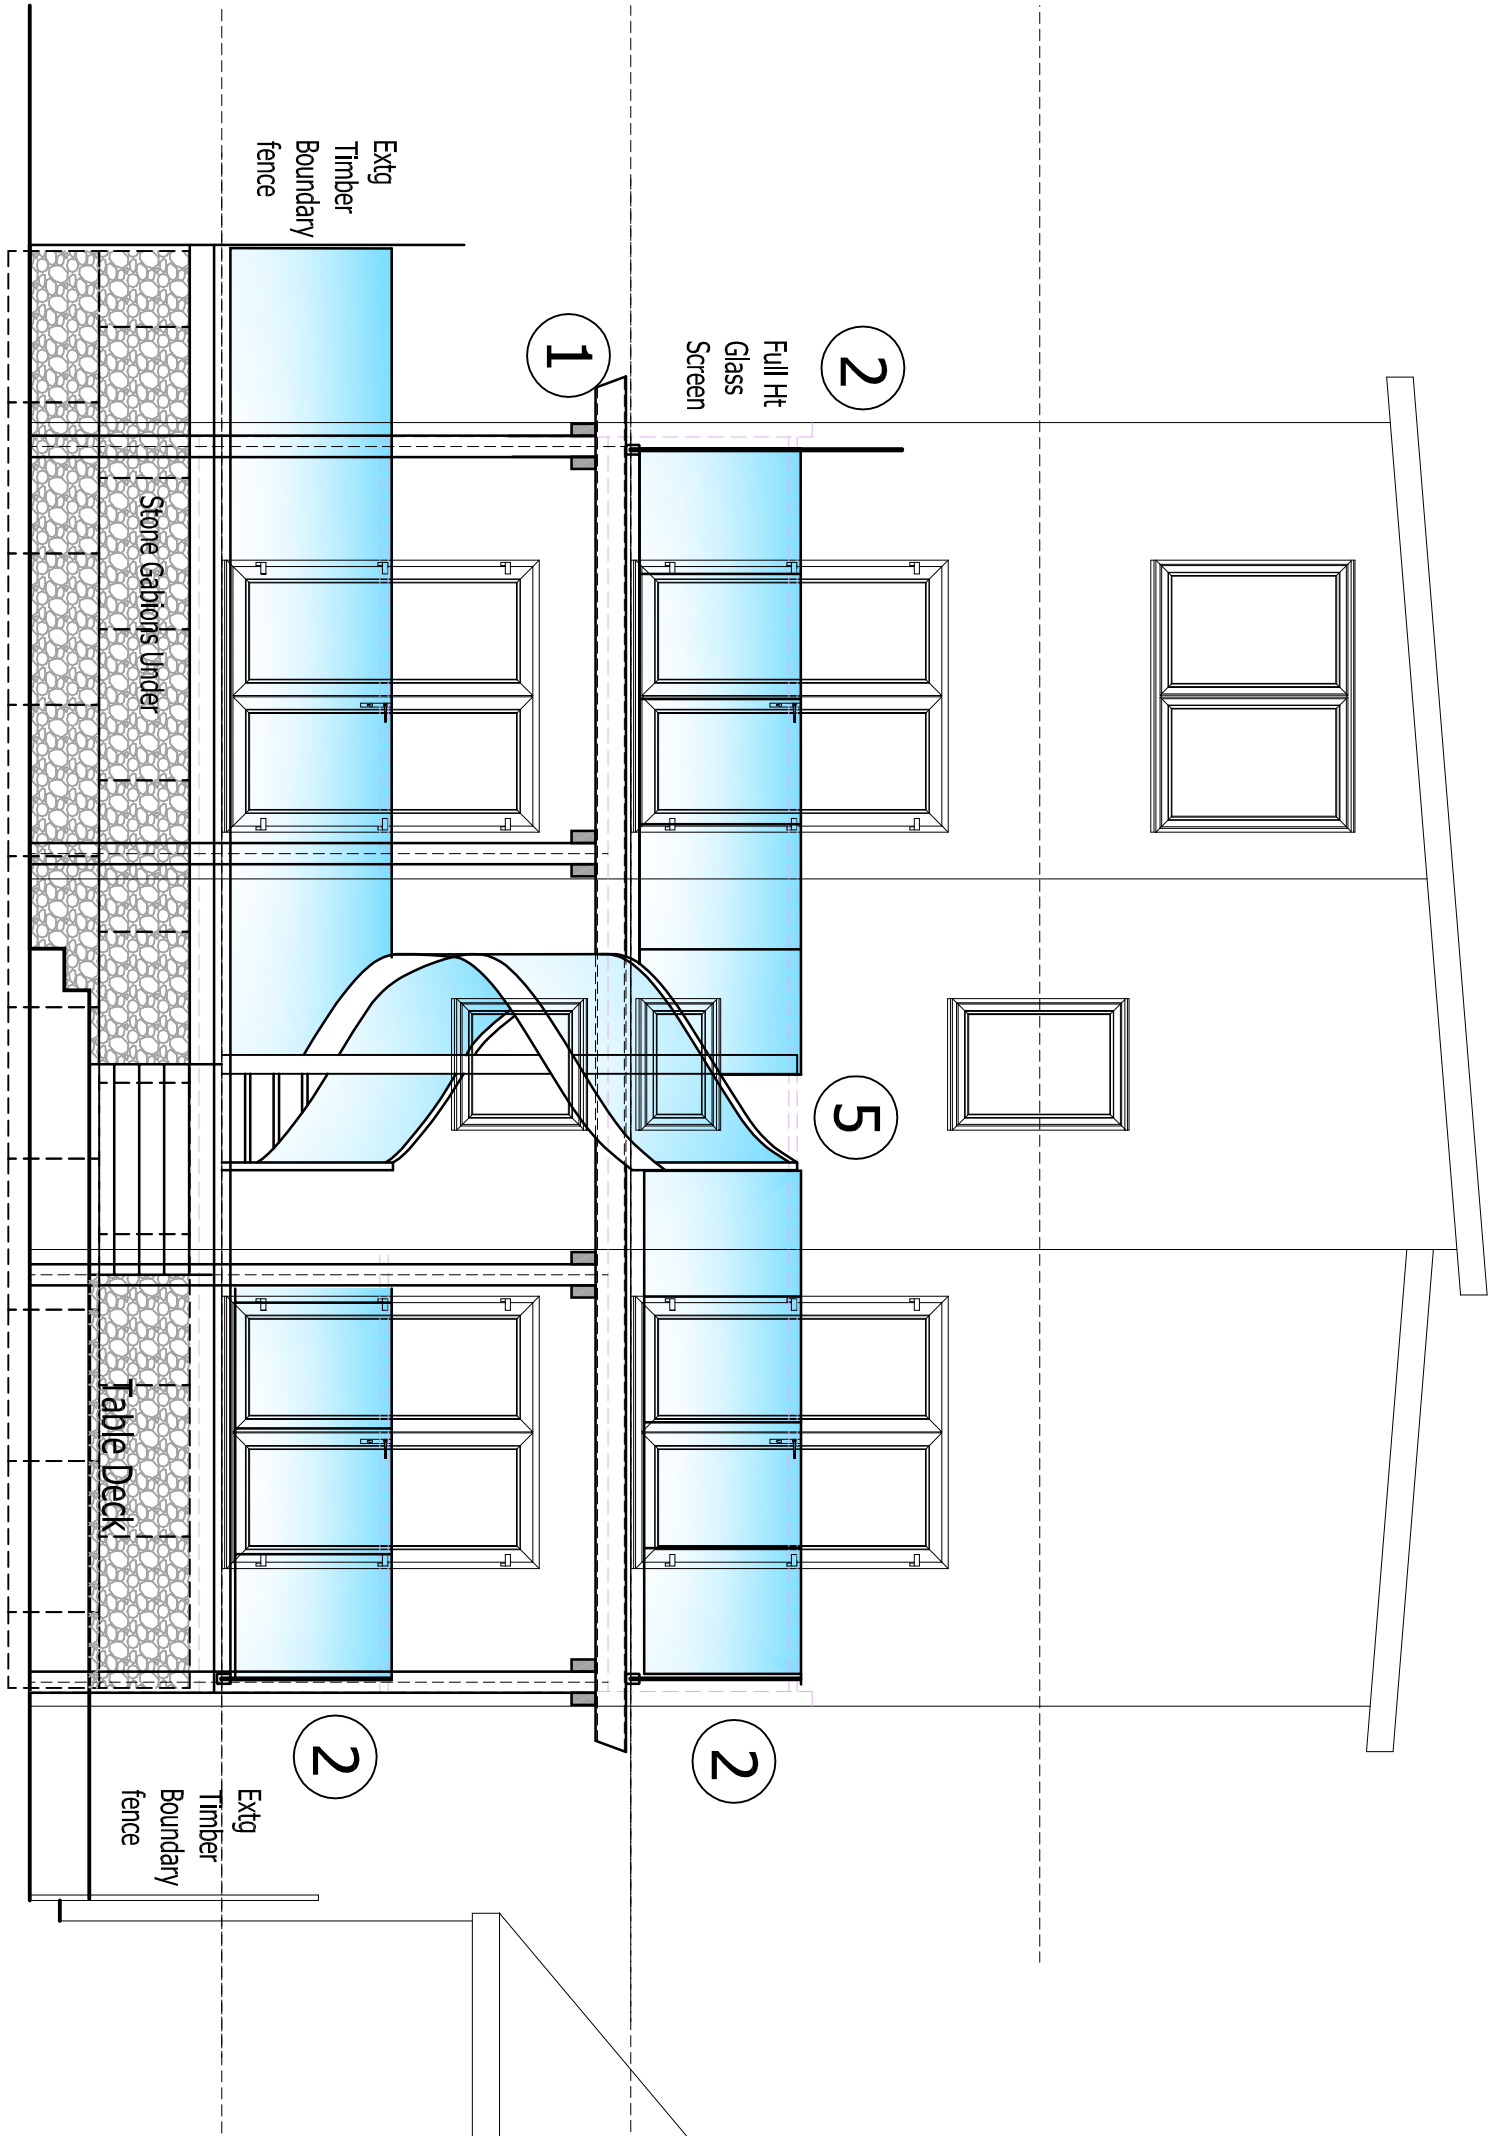

1:50 scale bar (Metres)

Rear Elevation (Proposed)



1:500 scale bar (Metres)

Site Plan

- Apr 16 Issued in support of Householder 1App		REV/	DATE	DESCRIPTION	BY
HJCONCEPTS LTD					
Suite 100, Fareham Reach 166 Fareham Road, Gosport, Hampshire, PO13 0FW Telephone: 01329 286884, Email: office@hjonceptsltd.co.uk					
Mr & Mrs I McDermott 56b Bracklesham Road Hayling Island PO11 9SJ					
Drawing Title Indl. Site Plan					
DATE	SCALE				
Mar 16	1:100, 500				
PROJECT AND DRAWING NO.					
16-1103 — P02					
EXTENSION					
A1					