
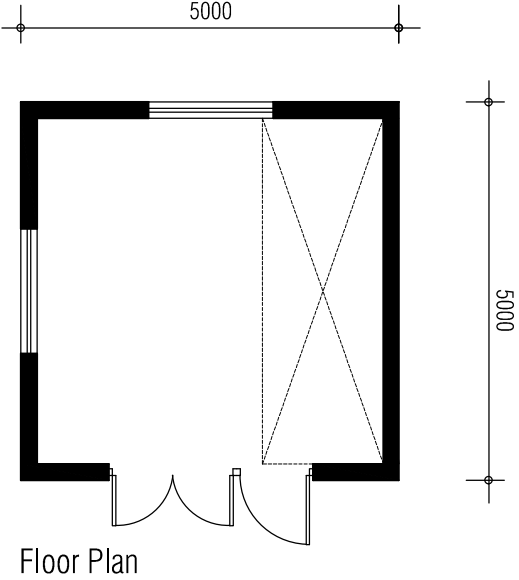
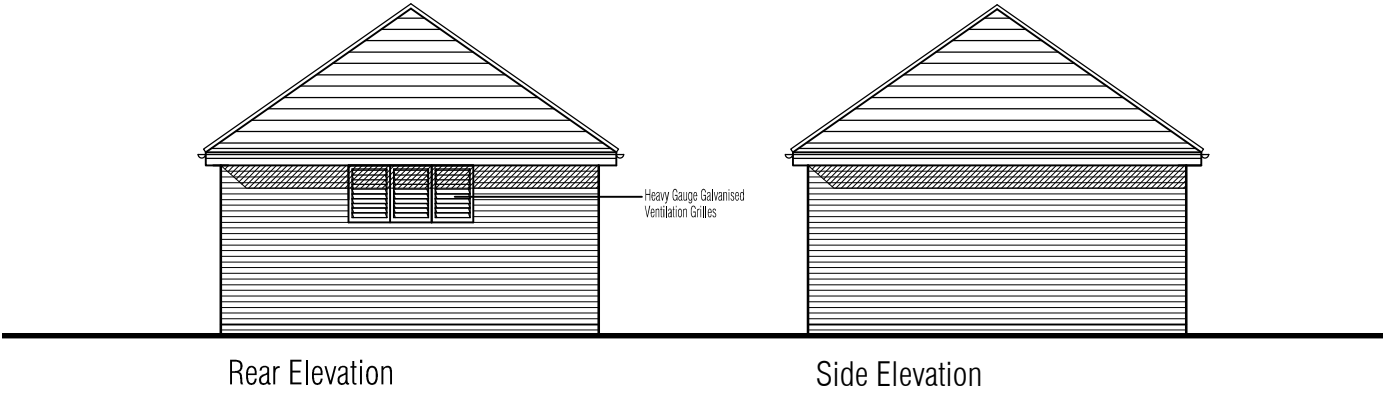


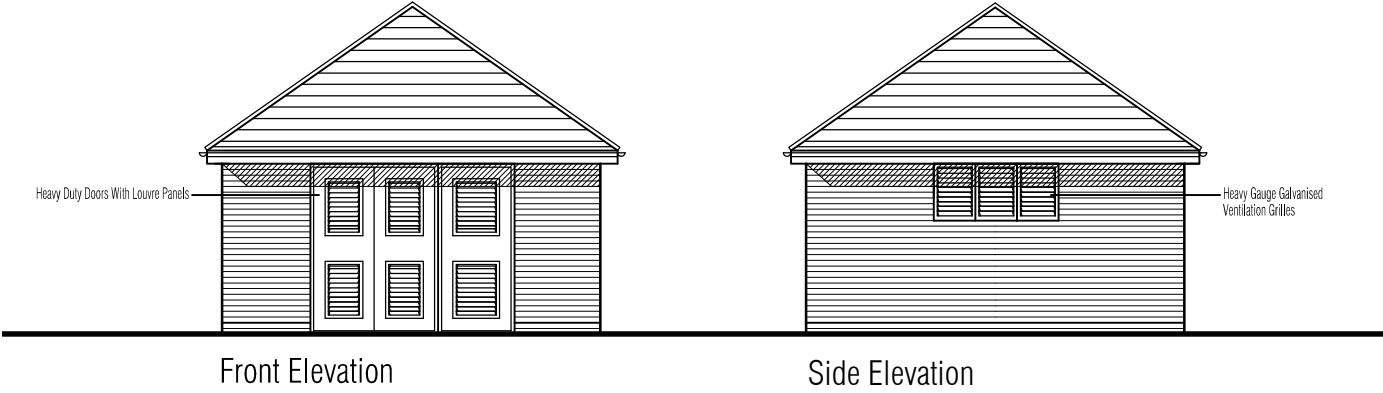

Drawn by : RKDB Checked by :MAH

Date: JUNE 2016

This drawing and the works depicted are the copyright of Simon Cooper Associates Ltd. and may not be reproduced or amended except by written permission. No liability will be accepted for amendments made by other persons.

Revisions

Rev	Date	Drawn	Checked
-----	------	-------	---------

012345
0m5m
Scale 1:100

Project:

HAVANT ROAD,
EMSWORTH, HAMPSHIRE

Drawing Title:

SUB STATION
ELEVATIONS & FLOOR PLANS

Client:

BARRATT
HOMES

SIMON COOPER

Simon Cooper Associates Limited,
Connaught House, 22/24 Guildford Road, Bagshot, GU19 5JN
Telephone 01276 450039
info@simoncooper.net www.simoncooper.net

Drg No: 18-2059-SUB-001

Scale @ A3: 1:100Rev: