



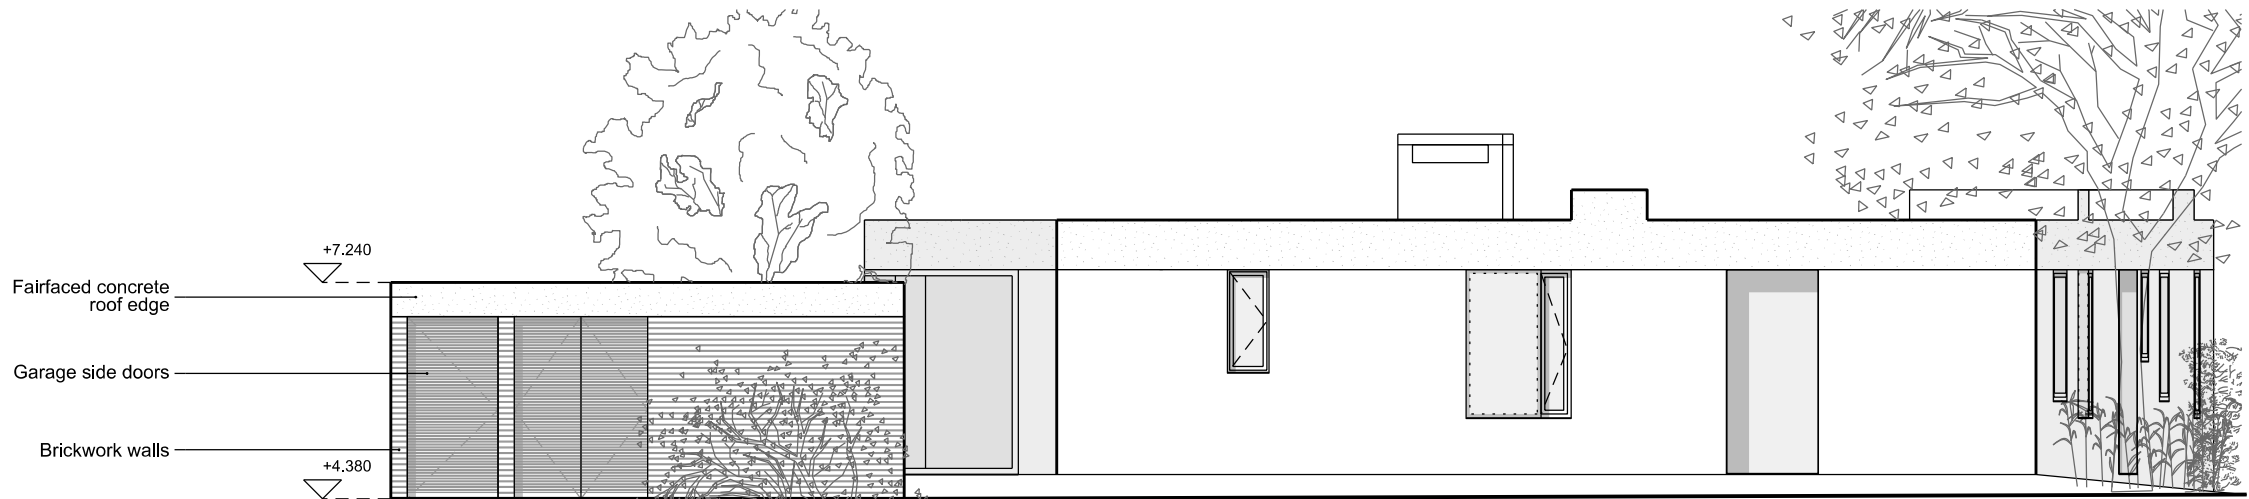

01 | SOUTH GARAGE ELEVATION WITH HOUSE BEYOND
PL07

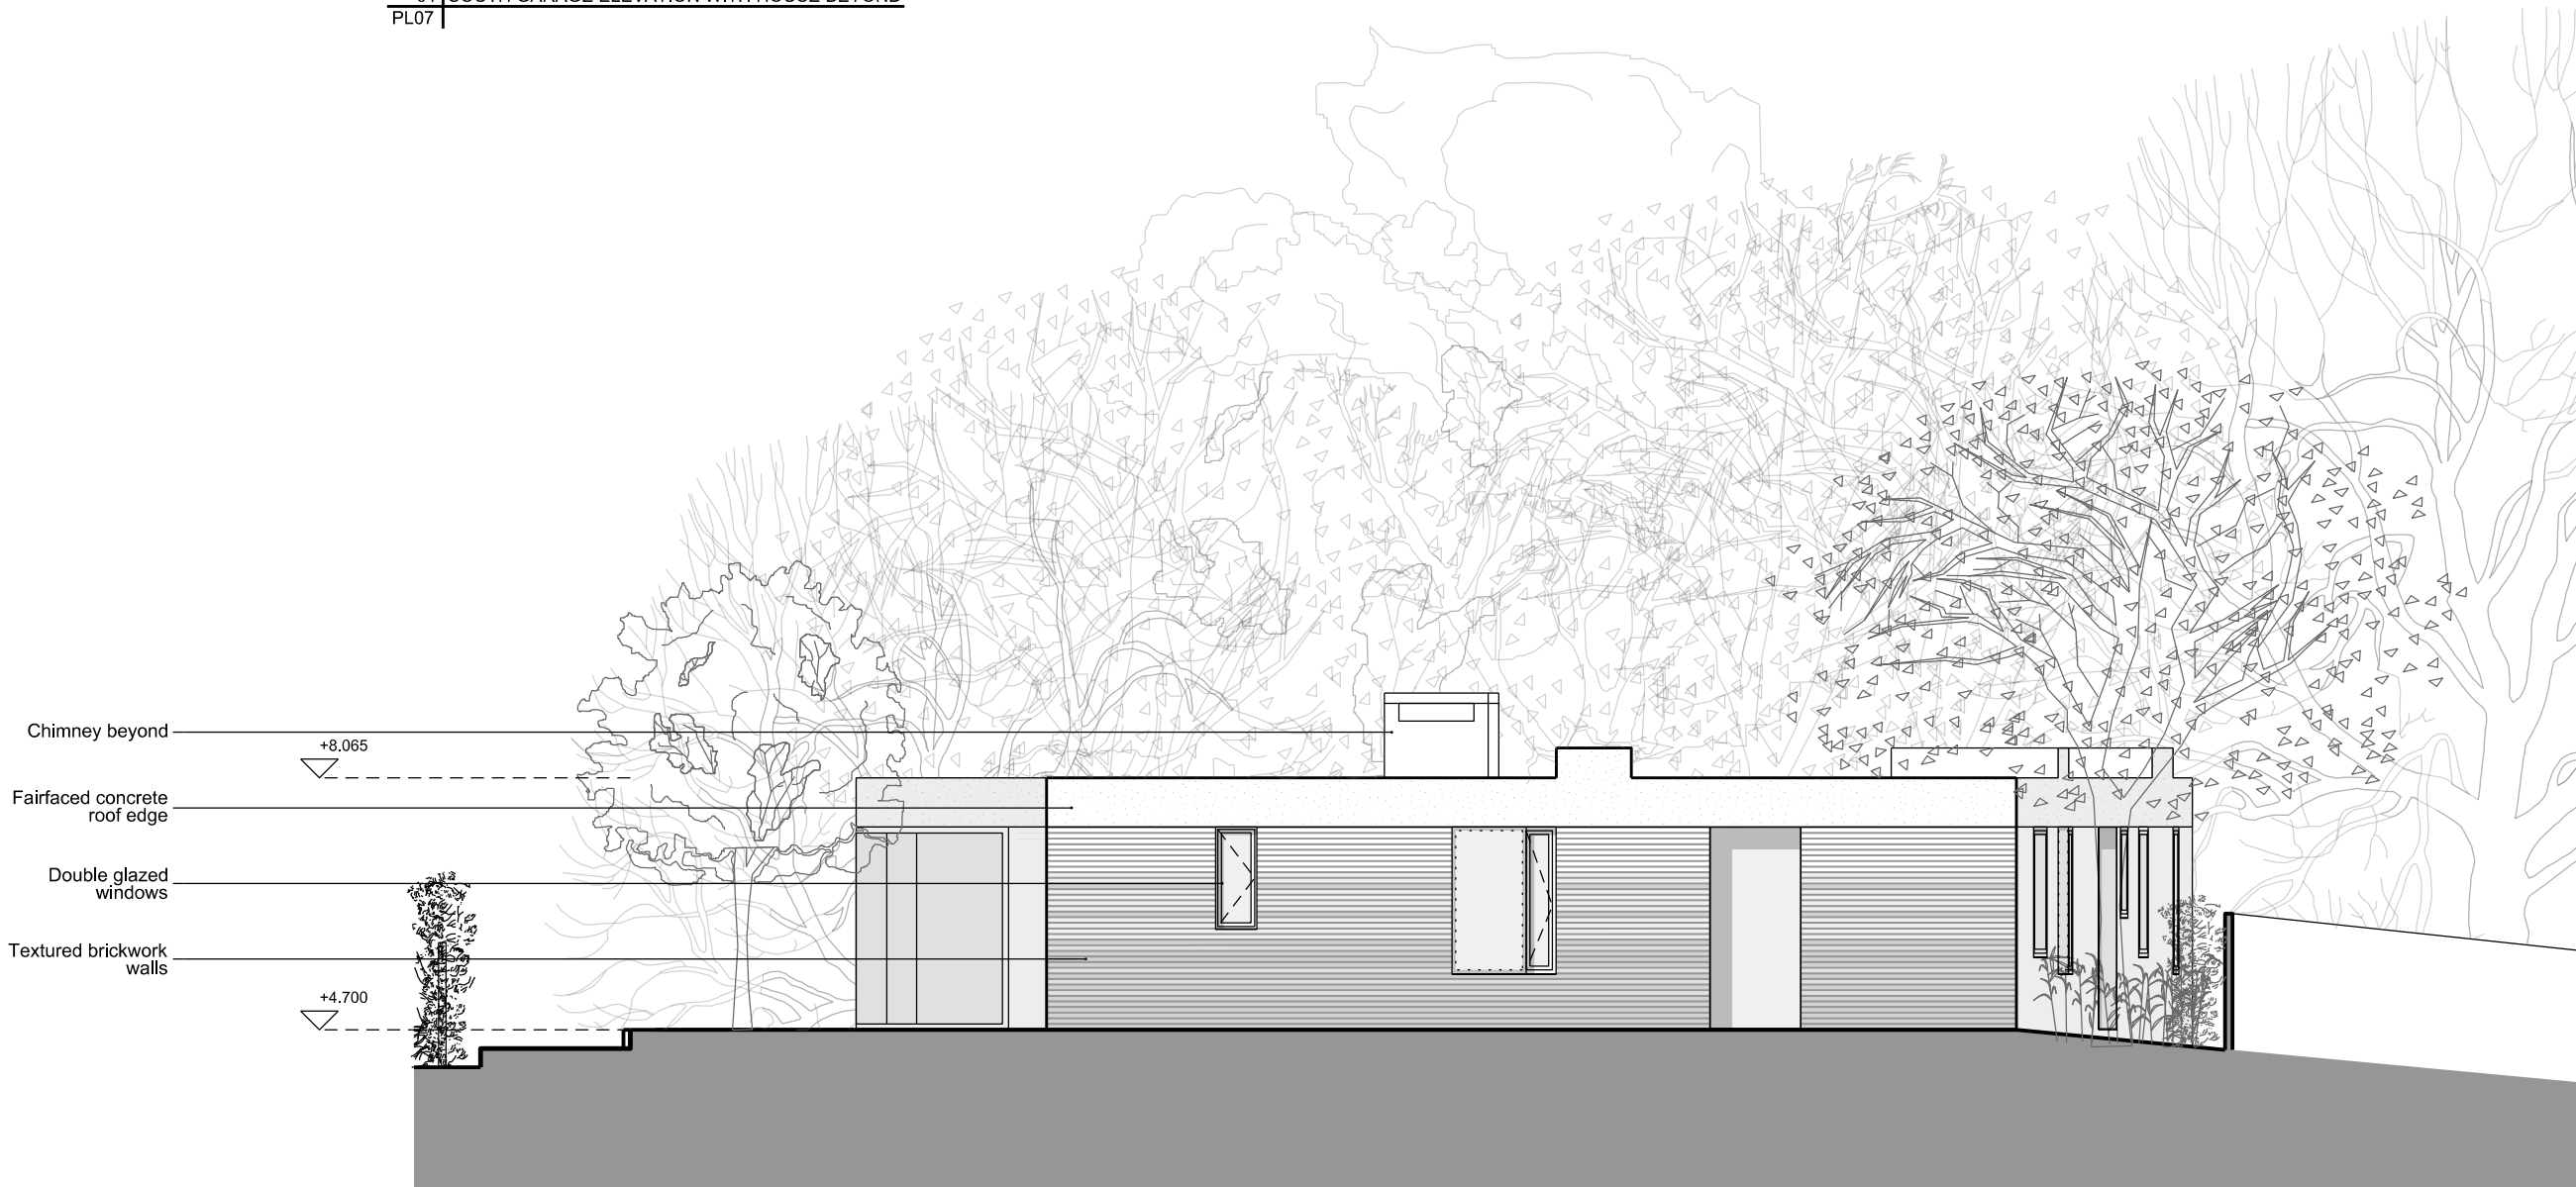

02 | SOUTH ELEVATION
PL07

0 1 2 3 4m

Notes


Contractor to check all dimensions on site.
Do not scale from this drawing.
Bocci Ghodke + Studio Pike to be advised of any variation between the drawings and site conditions.

© Bocci Ghodke + Studio Pike
All rights described in Chapter IV of the
Copyright, Designers and Patents Act 1998
have been asserted.

To be read in conjunction with the
specification and all relevant drawings.

Revision Date Description

Location

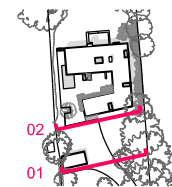

BOCCI +
GHODKE

Bocci + Ghodke Architects
11 Brooklands Park
London SE3 9BN
M: +44 (0)781 5705155
M: +44 (0)777 1983510
E: mail@bocci-ghodke.com

studio pike
architecture + interior design

Studio Pike
3 - 5 Bleeding Heart Yard
London EC1N 8SJ
M: +44 (0)7881 921201
E: rebecca@studiopike.co.uk

Project

House on Hayling Island
Land to rear of 42 Sinah Lane
Hayling Island
Portsmouth, PO11 0HH

Drawing Title

Proposed elevations
South
Garage + House

Date	Scale @ A3	Status
13.04.2016	1:100	Planning

Project No.	Drawing No.	Revision
1517	PL_07	-