




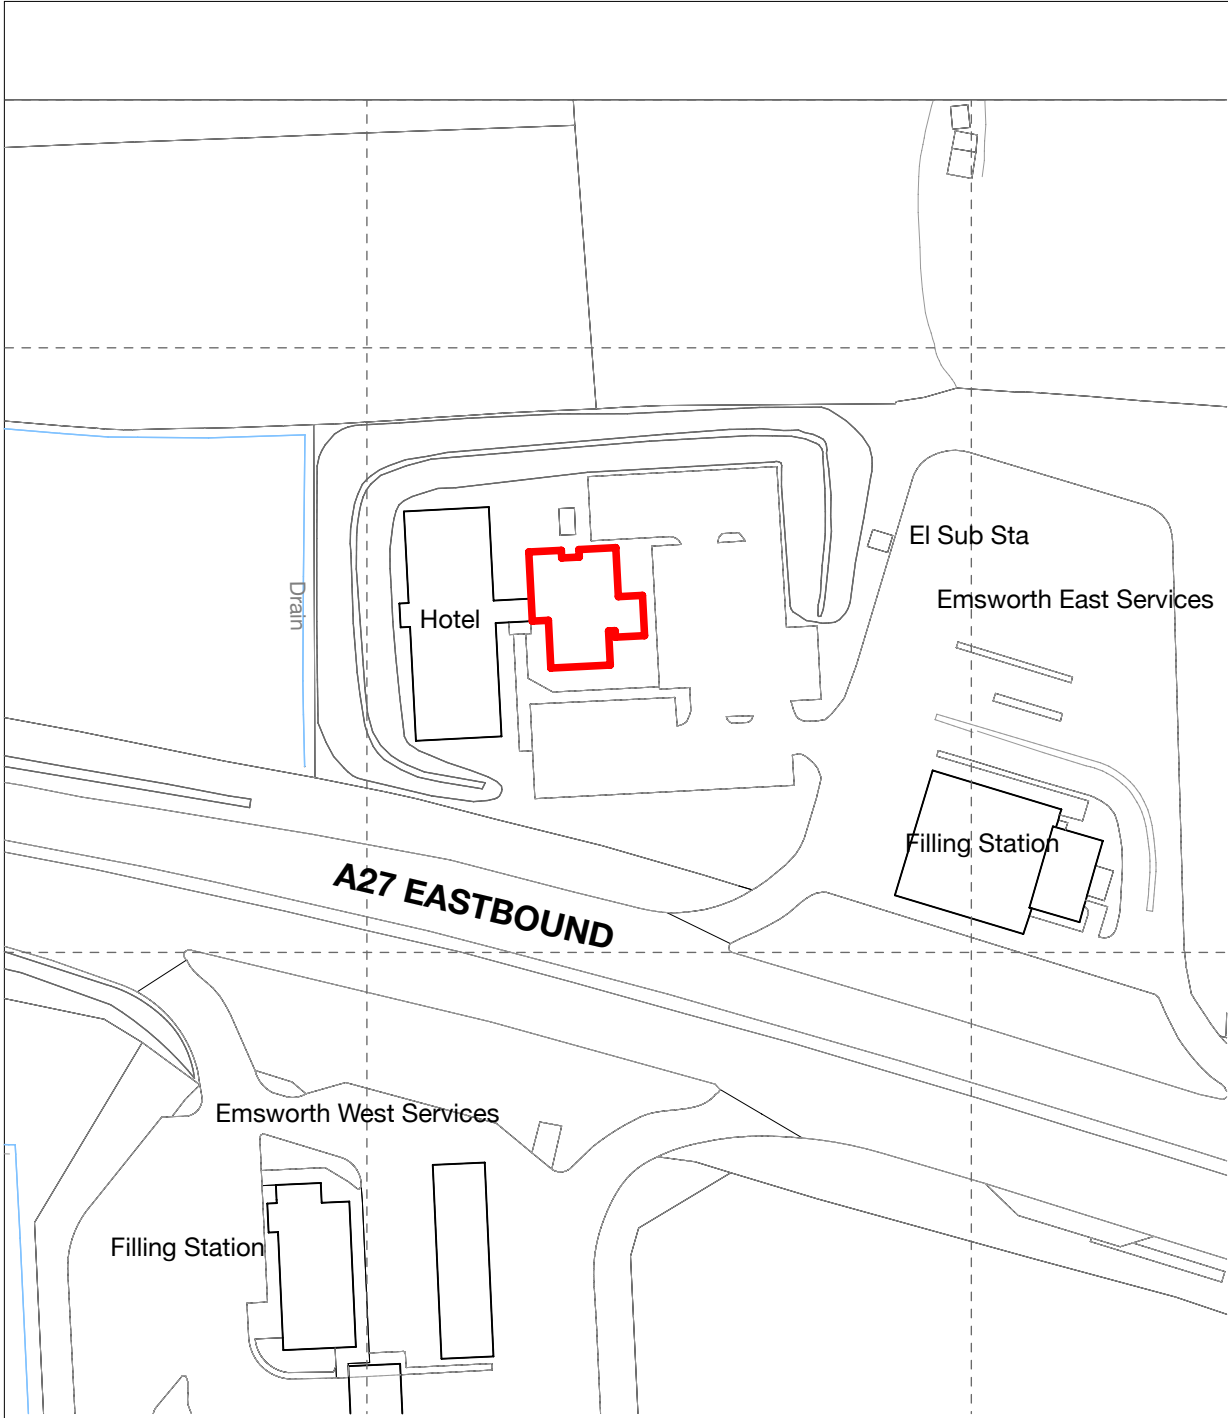

SITE PLAN, 1:1250

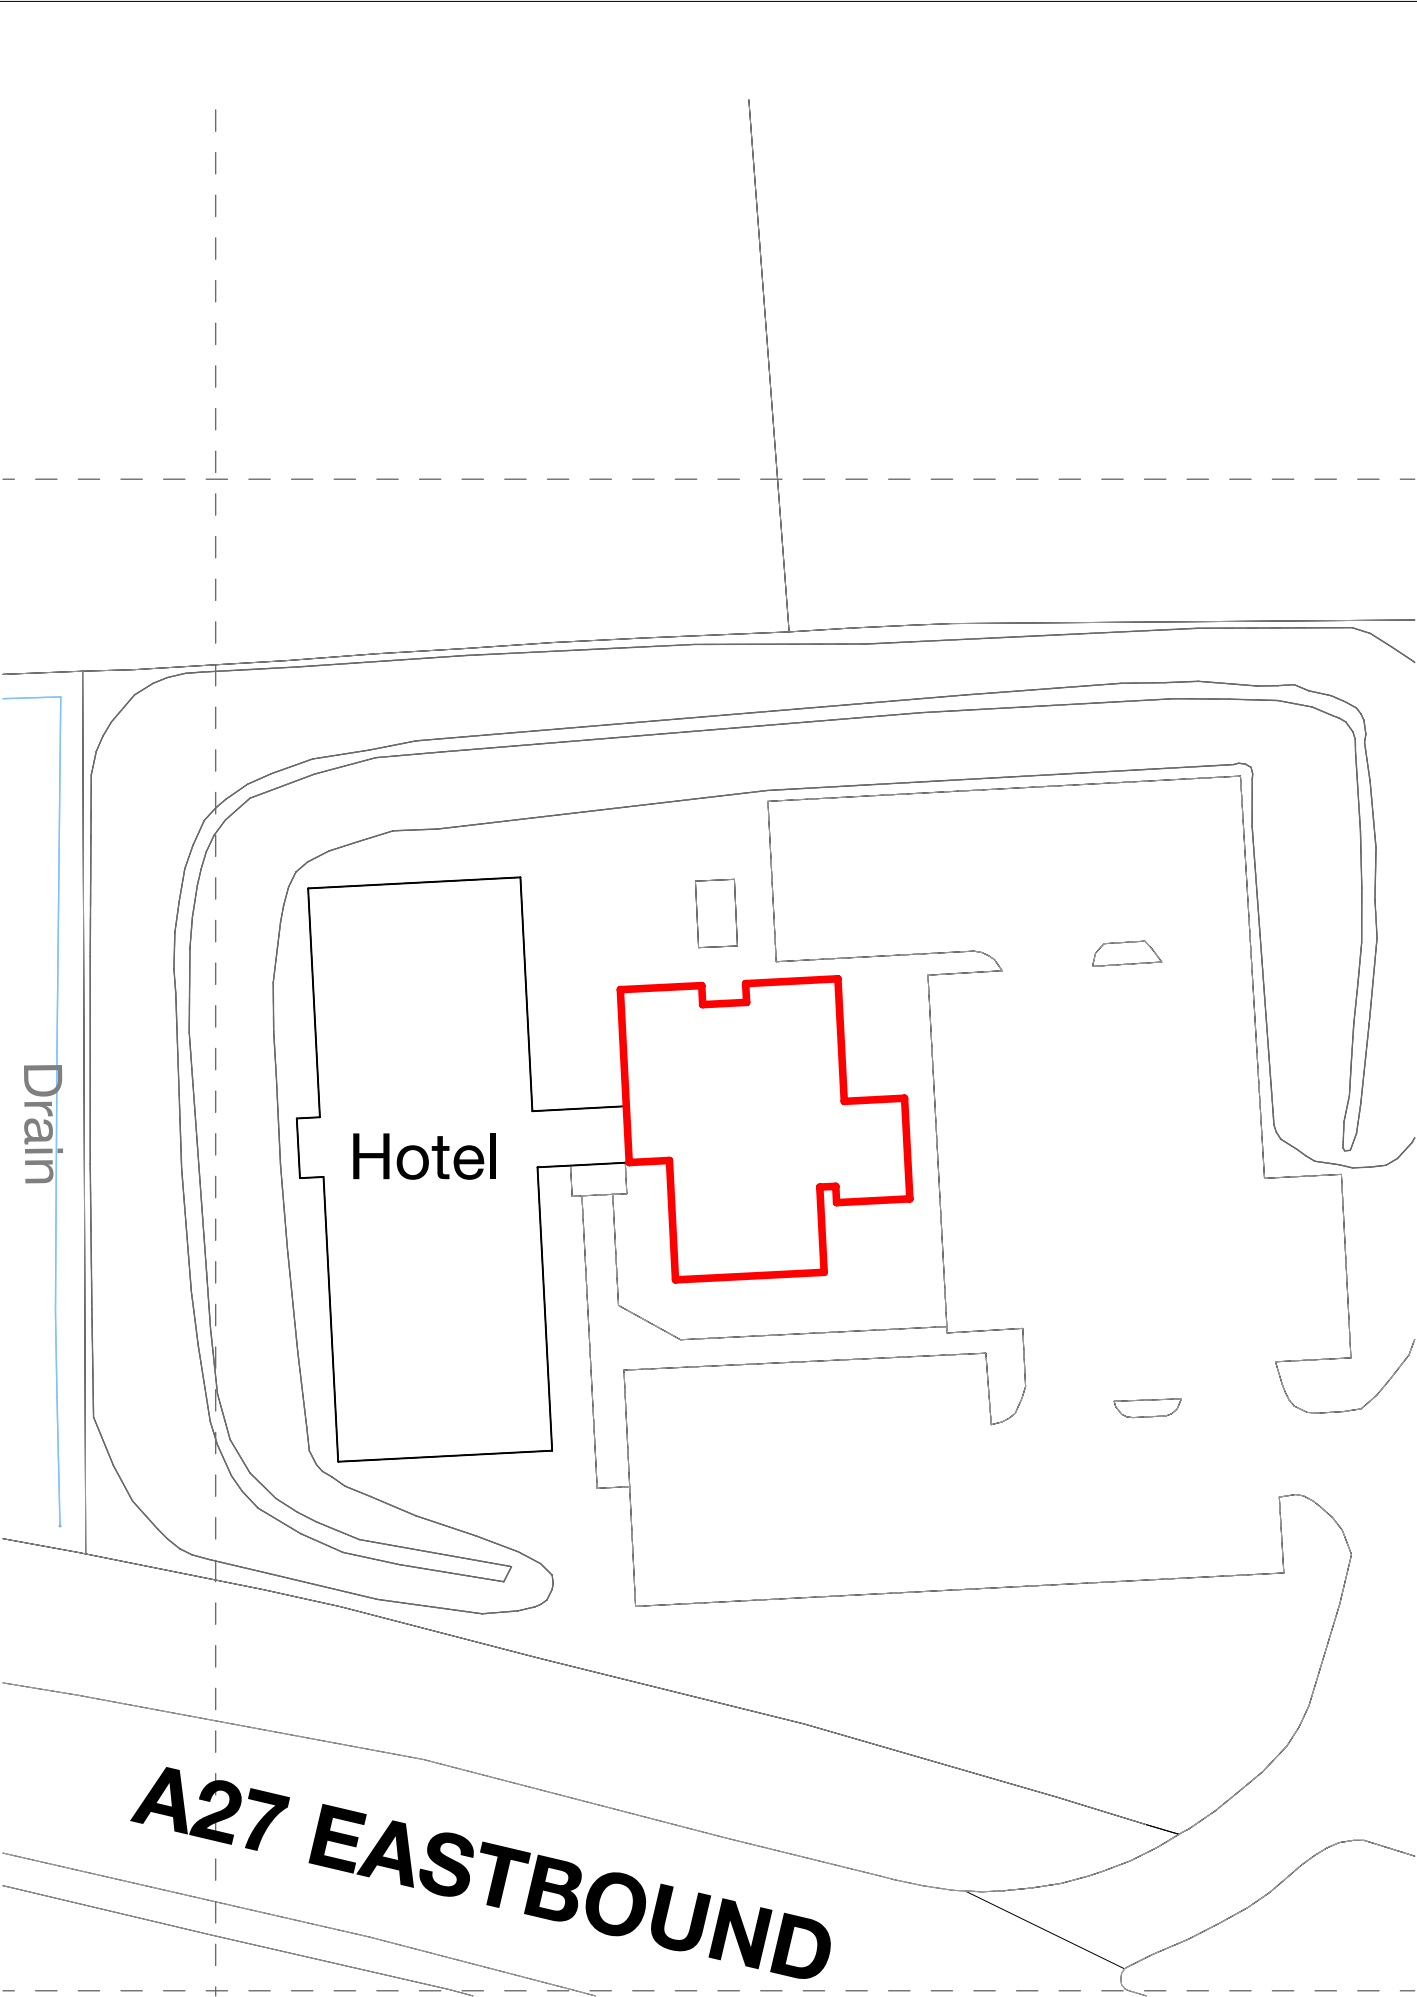

BLOCK PLAN, 1:500

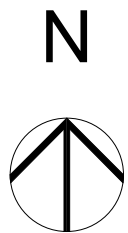

STARBUCKS COFFEE
COMPANY
2401 UTAH AVENUE SOUTH
SEATTLE, WASHINGTON 98134
(206) 318-1575

THESE DRAWINGS AND SPECIFICATIONS ARE
CONFIDENTIAL AND SHALL REMAIN THE SOLE
PROPERTY OF STARBUCKS CORPORATION,
WHICH IS THE OWNER OF THE COPYRIGHT IN
THIS WORK. THEY SHALL NOT BE REPRODUCED
(IN WHOLE OR IN PART), SHARED WITH THIRD
PARTIES OR USED IN ANY MANNER ON OTHER
PROJECTS OR EXTENSIONS TO THIS PROJECT
WITHOUT THE PRIOR WRITTEN CONSENT OF
STARBUCKS CORPORATION. THESE DRAWINGS
AND SPECIFICATIONS ARE INTENDED TO
EXPRESS DESIGN INTENT FOR A
PROTOTYPICAL STARBUCKS STORE (WHICH IS
SUBJECT TO CHANGE AT ANYTIME) AND DO NOT
REFLECT ACTUAL SITE CONDITIONS. NEITHER
PARTY SHALL HAVE ANY OBLIGATION NOR
LIABILITY TO THE OTHER EXCEPT STATED
ABOVE) UNTIL A WRITTEN AGREEMENT IS FULLY
EXECUTED BY BOTH PARTIES.

ARCHITECT OF RECORD
THIS DRAWING IS A DESIGN DEVELOPMENT
DOCUMENT. SITE SPECIFIC MODIFICATIONS
MADE UNDER THE RESPONSIBLE CHARGE OF
THE ARCHITECT AND/OR ENGINEER-OF-
RECORD WILL BE REQUIRED PRIOR TO USING
THIS DOCUMENT FOR BIDDING, PERMITTING,
OR CONSTRUCTION.

Revision Schedule			
Rev	Date	By	Description

PROJECT NAME:
Emsworth SBUX
PROJECT ADDRESS:
A27
EASTBOUND,
HAVENT
BYPASS,
EMSWORTH
PO10 7RB

STORE #:	#Notes
PROJECT #:	69420-001
CONCEPT:	
PALETTE:	
ISSUE DATE:	MARCH 2016
DESIGN MANAGER:	KATE EDWARDS
LEED® AP:	
PRODUCTION DESIGNER:	ADL
CHECKED BY:	EG

SHEET TITLE:
Siteplans

SCALE: As indicated

SHEET NUMBER:
01

DESIGN DEVELOPMENT ONLY - NOT INTENDED FOR CONSTRUCTION