

This drawing is copyright and must not be reproduced wholly or in part without prior permission of Pearson Ellis Portsmouth.

- notes
- 1 This drawing is to be used in conjunction with all other relevant details and drawings as issued by the Architect and Consulting Engineers
 - 2 This drawing must not be scaled.
This drawing can be scaled for Planning Use Only

rev	amendment	date
G	Chimney out into roof & roof/1st floor plan added	17/02/16
F	Downer Nos & Views all reduced & change to Velux	13/01/15
E	Added notes for Planning Application Submission	17/08/15
D	Altered For Pre-Planning - ridge & hip lowered	14/08/15
C	Altered For Comments for Pre-Planning	20/07/15
B	Altered after comments from Planning	11/07/15
A	Altered after comments from pre-planning advice	12/06/15

PEP

Pearson Ellis Portsmouth

Consulting Civil & Structural Engineers

37 Havant Road, Horndean, Waterlooville

Telephone : 02392 586600 Email : PEP@Portsmouth@aol.com

client

Paulin McKeever

30 Springfield Close
Bedhampton


contract

30 Springfield Close
Bedhampton Havant
Hampshire PO9 3NY


architect

title	
Proposed Side and Rear Extensions with Attic Rooms	
drawn pm	date Apr 2015
scale 1:100	checked
drawing number / 101	


job no M15022 revision G

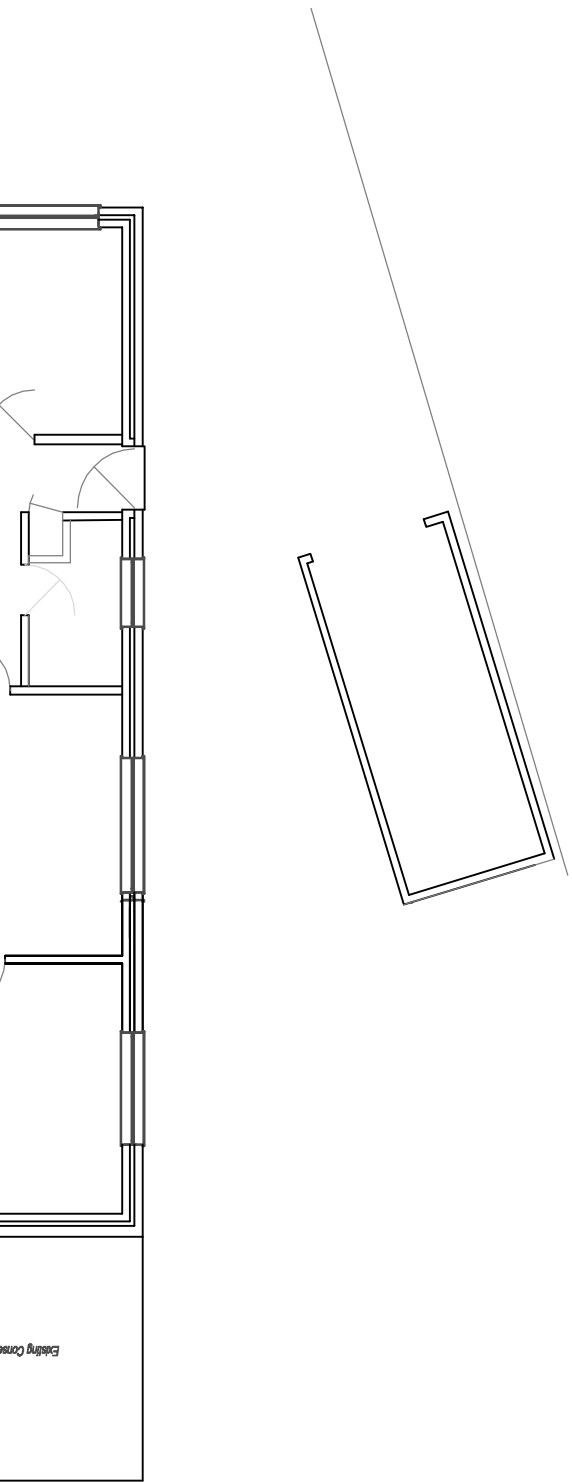


Existing Ground Floor

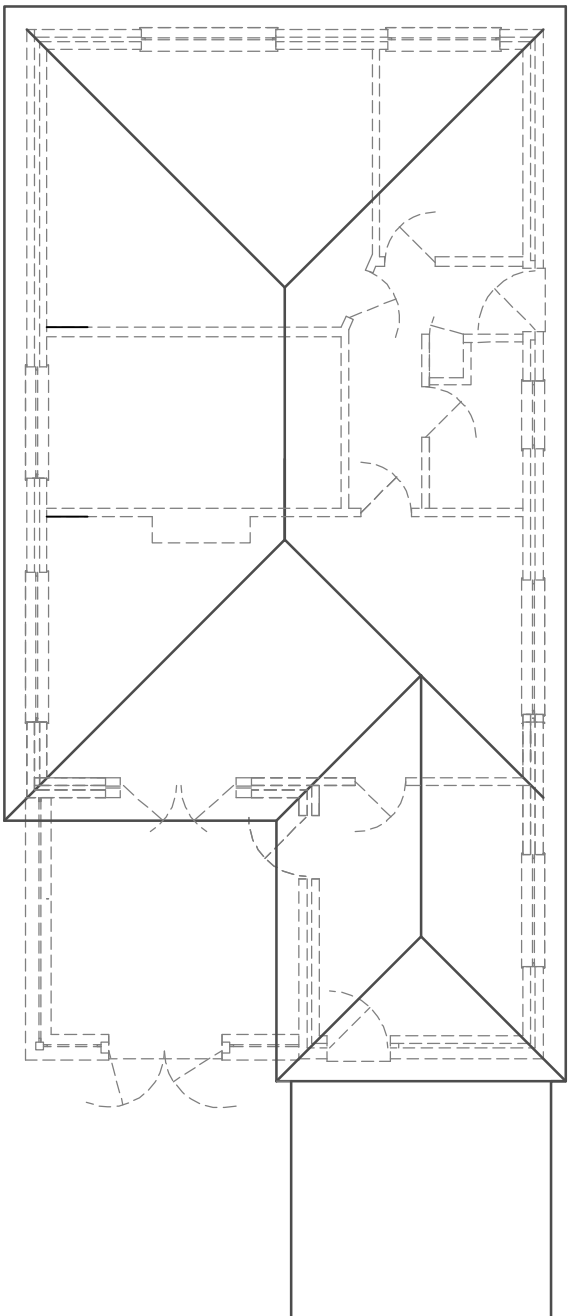


Existing Roof Floor

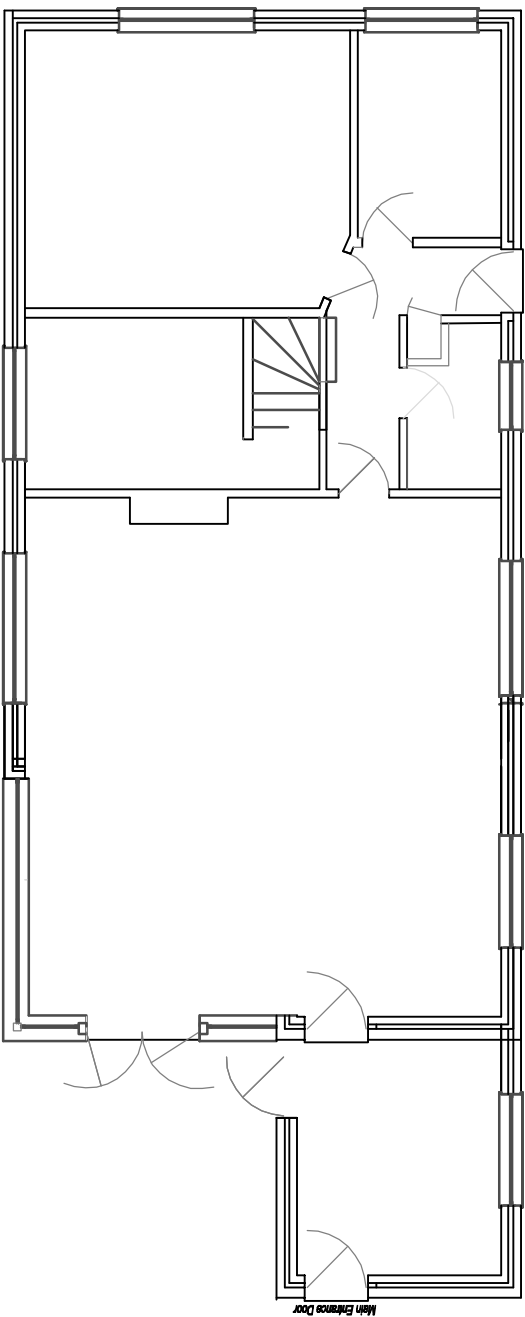


Proposed Ground Floor

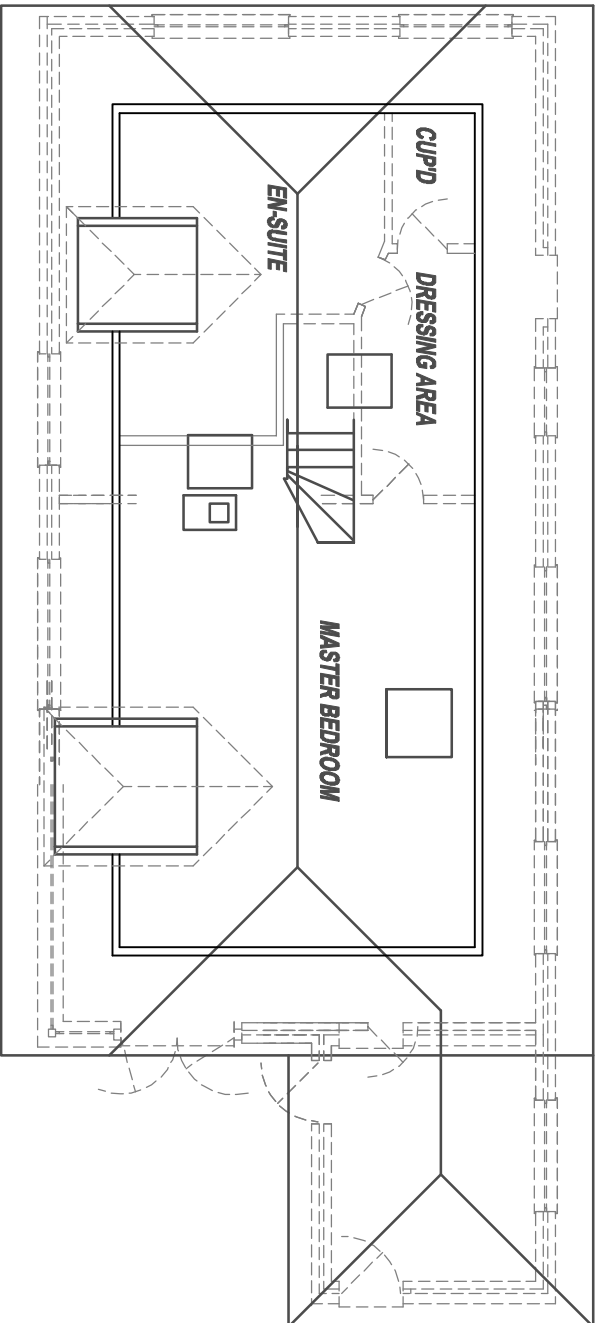


Proposed First Floor

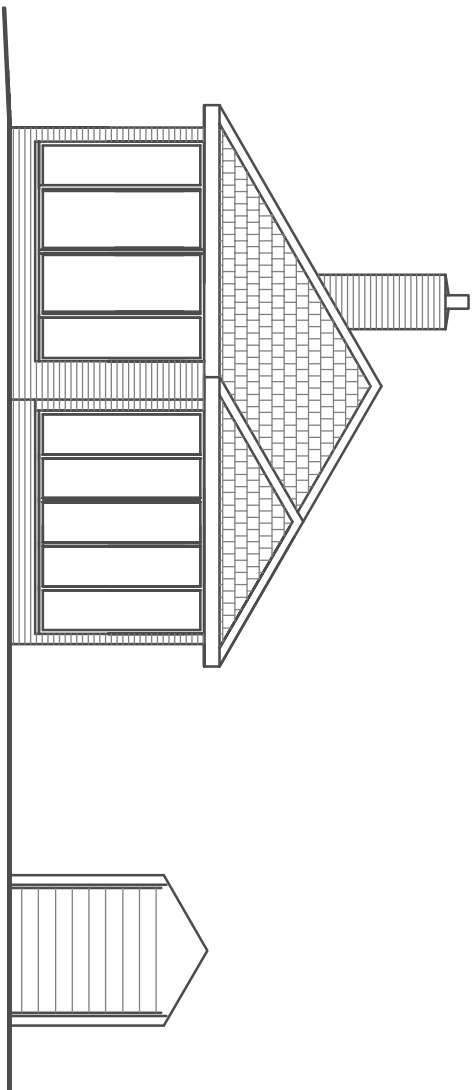


Existing Rear Elevation

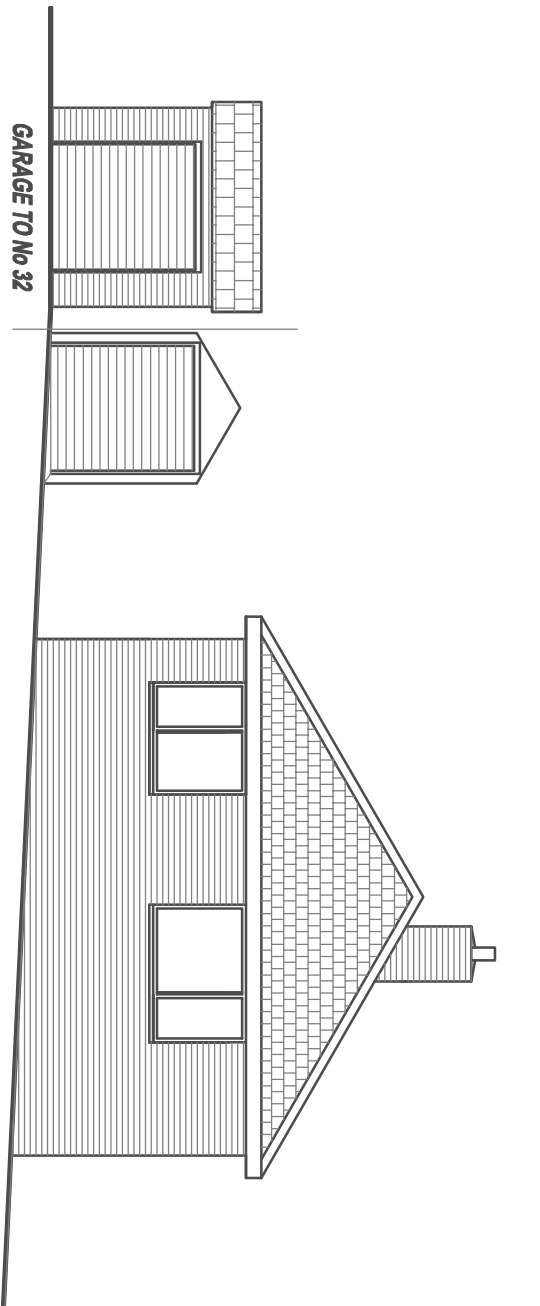

Existing Front Elevation

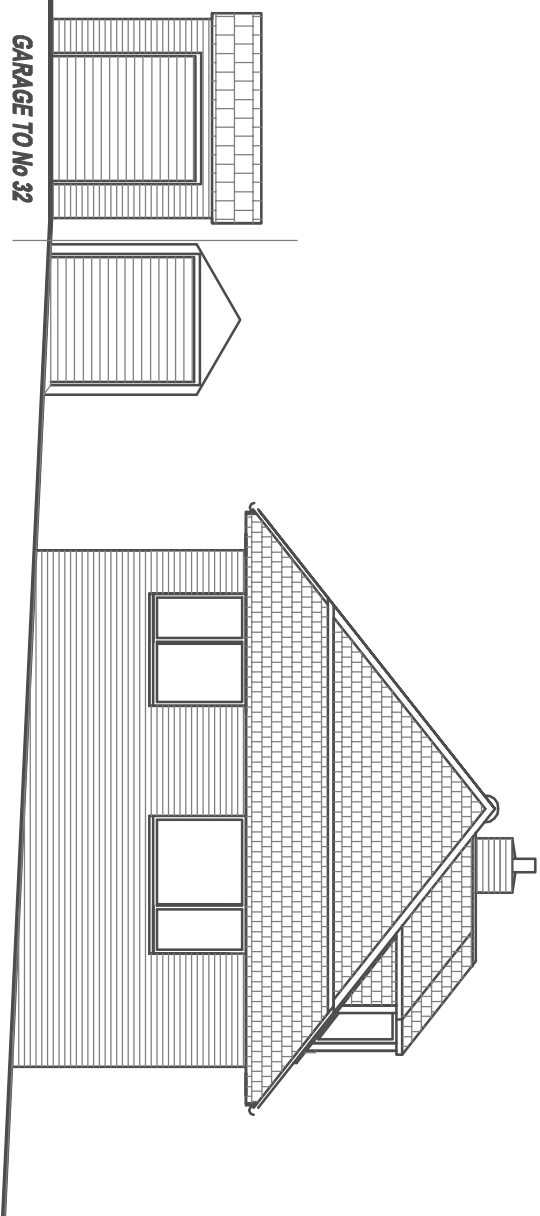


Proposed Front Elevation

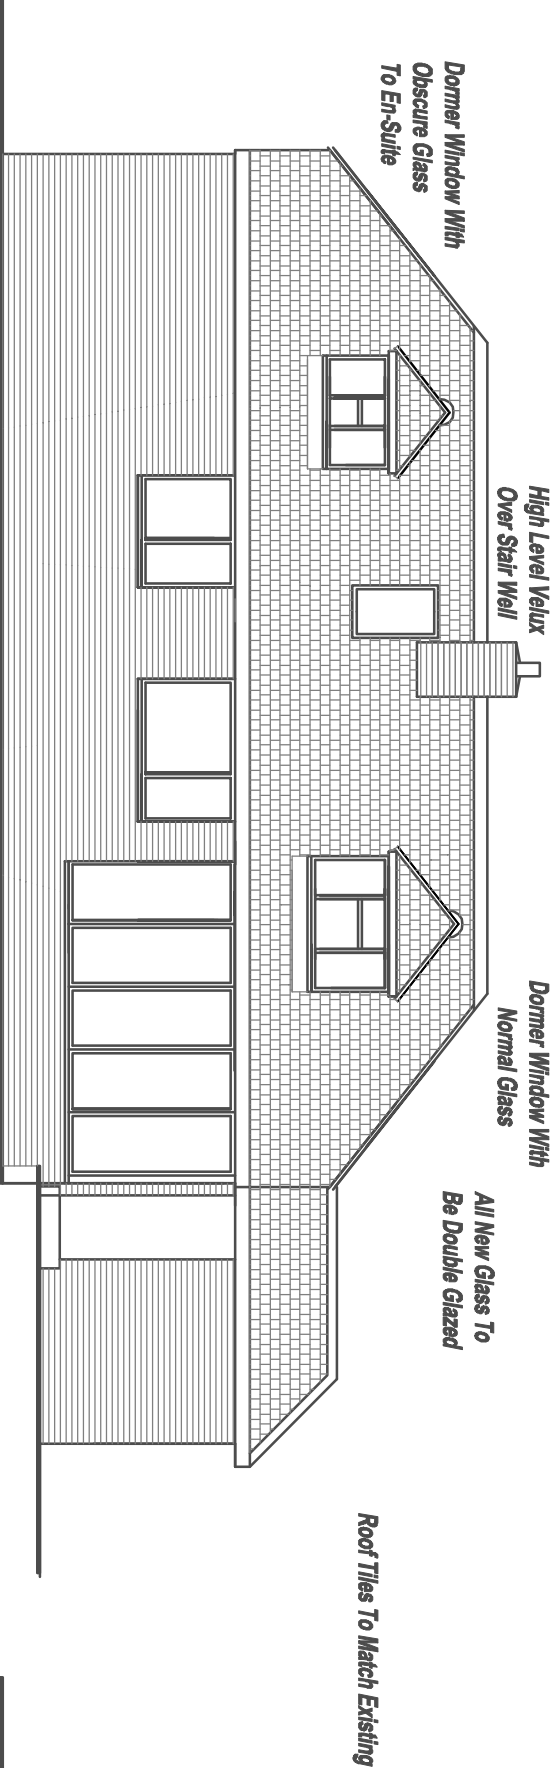


Proposed East Side Elevation


All New Window Frames and Doors to Match Existing and to Be Double Glazed. Brickwork To Match Existing

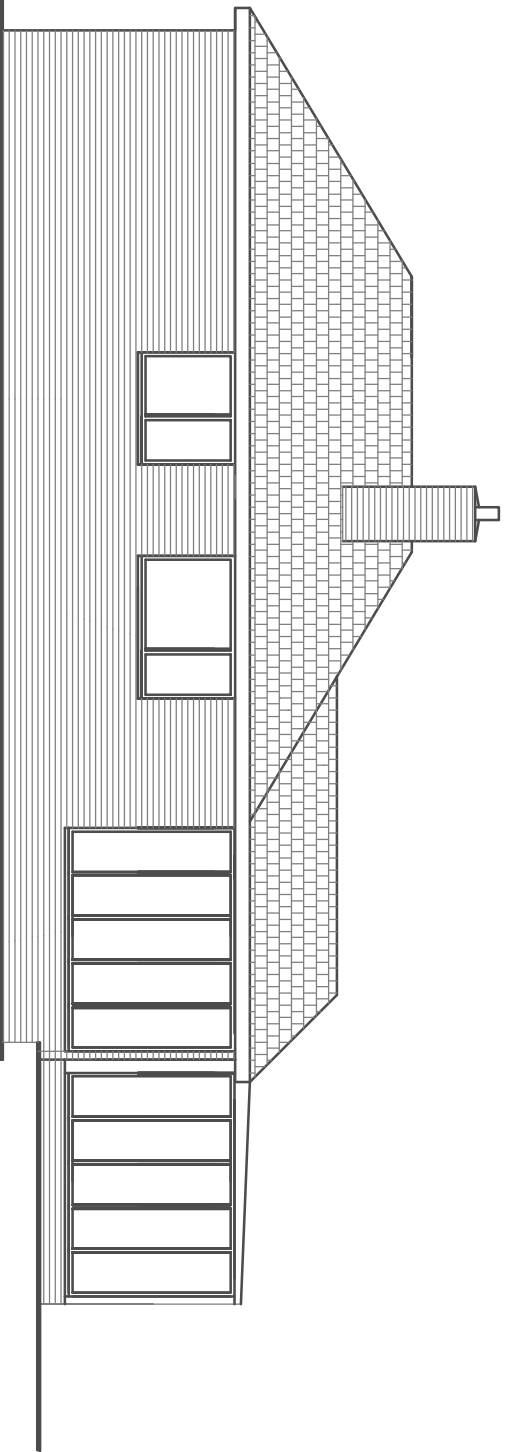



Existing East Side Elevation

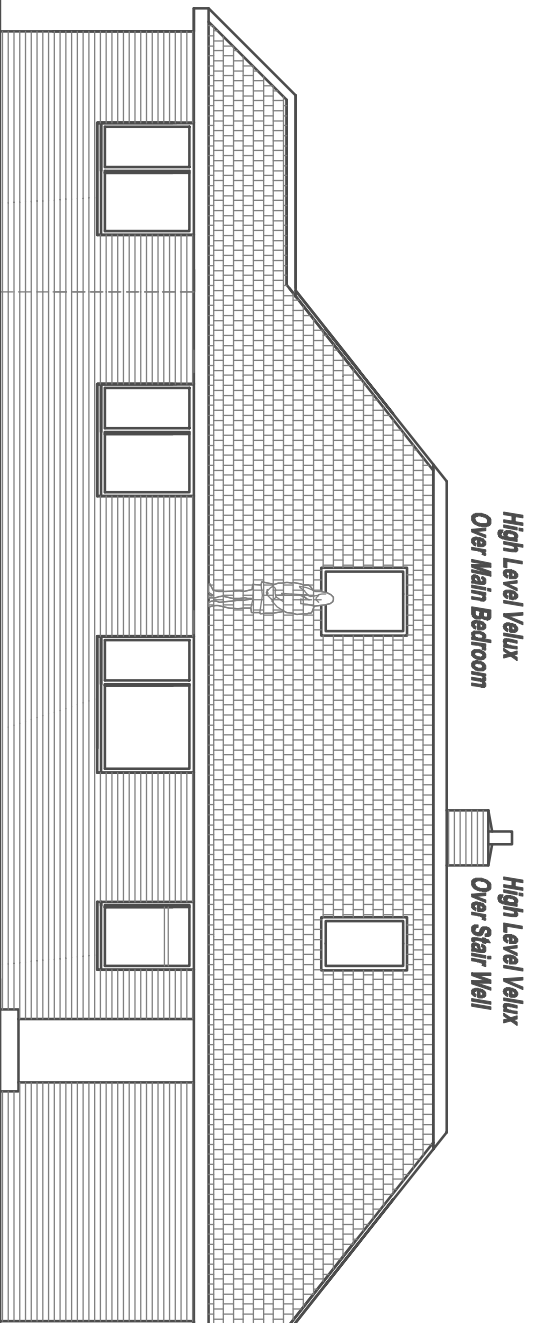

Proposed West Side Elevation

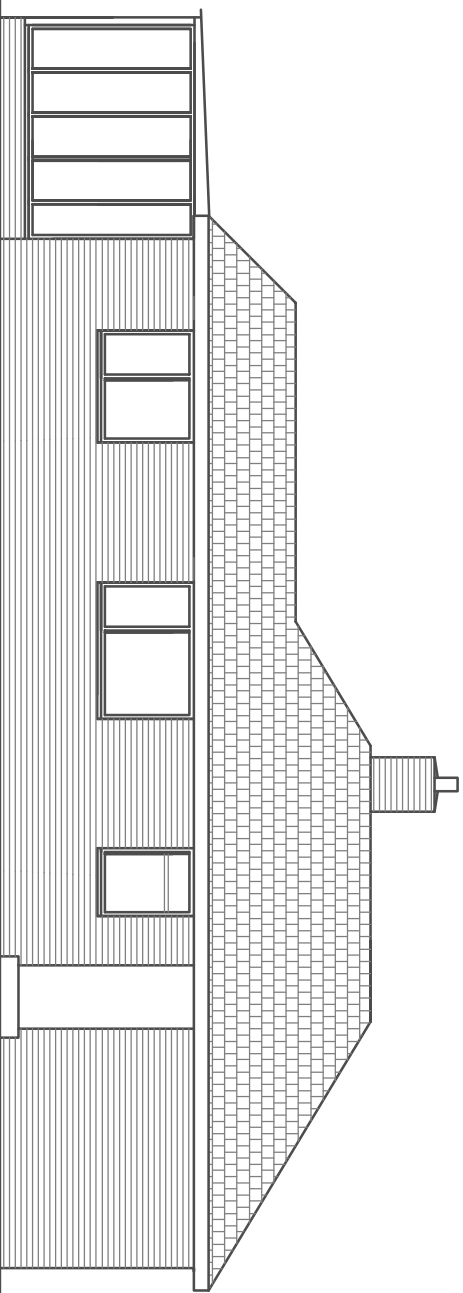

Existing West Side Elevation

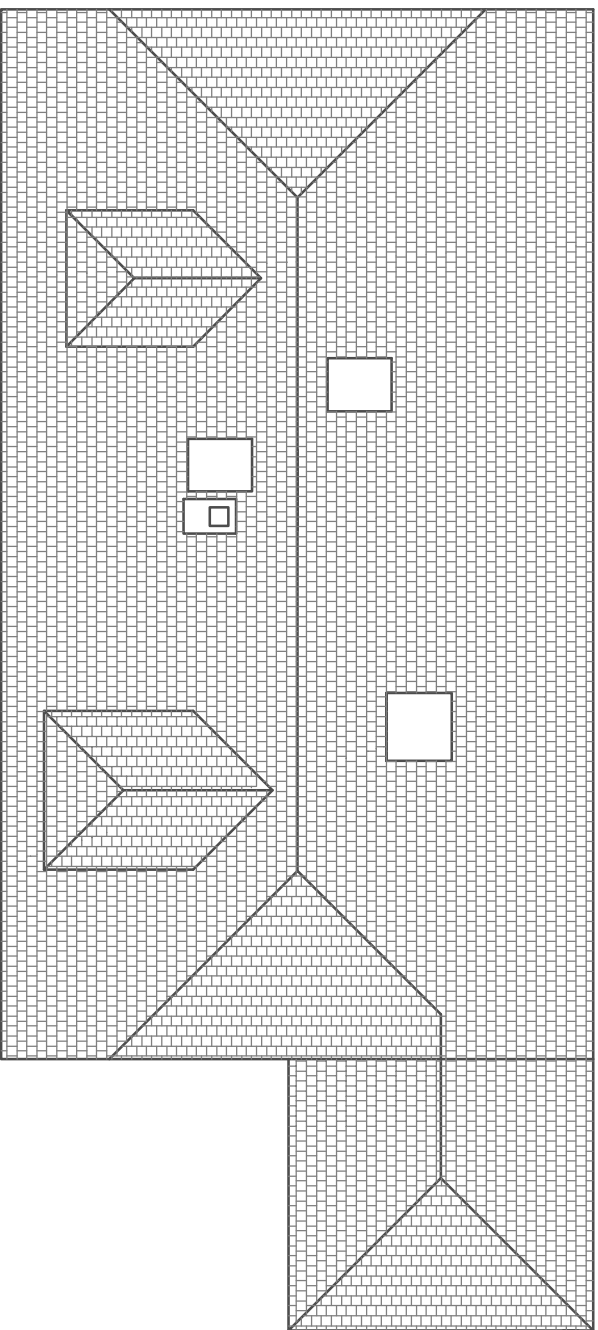 

Proposed Roof Floor