


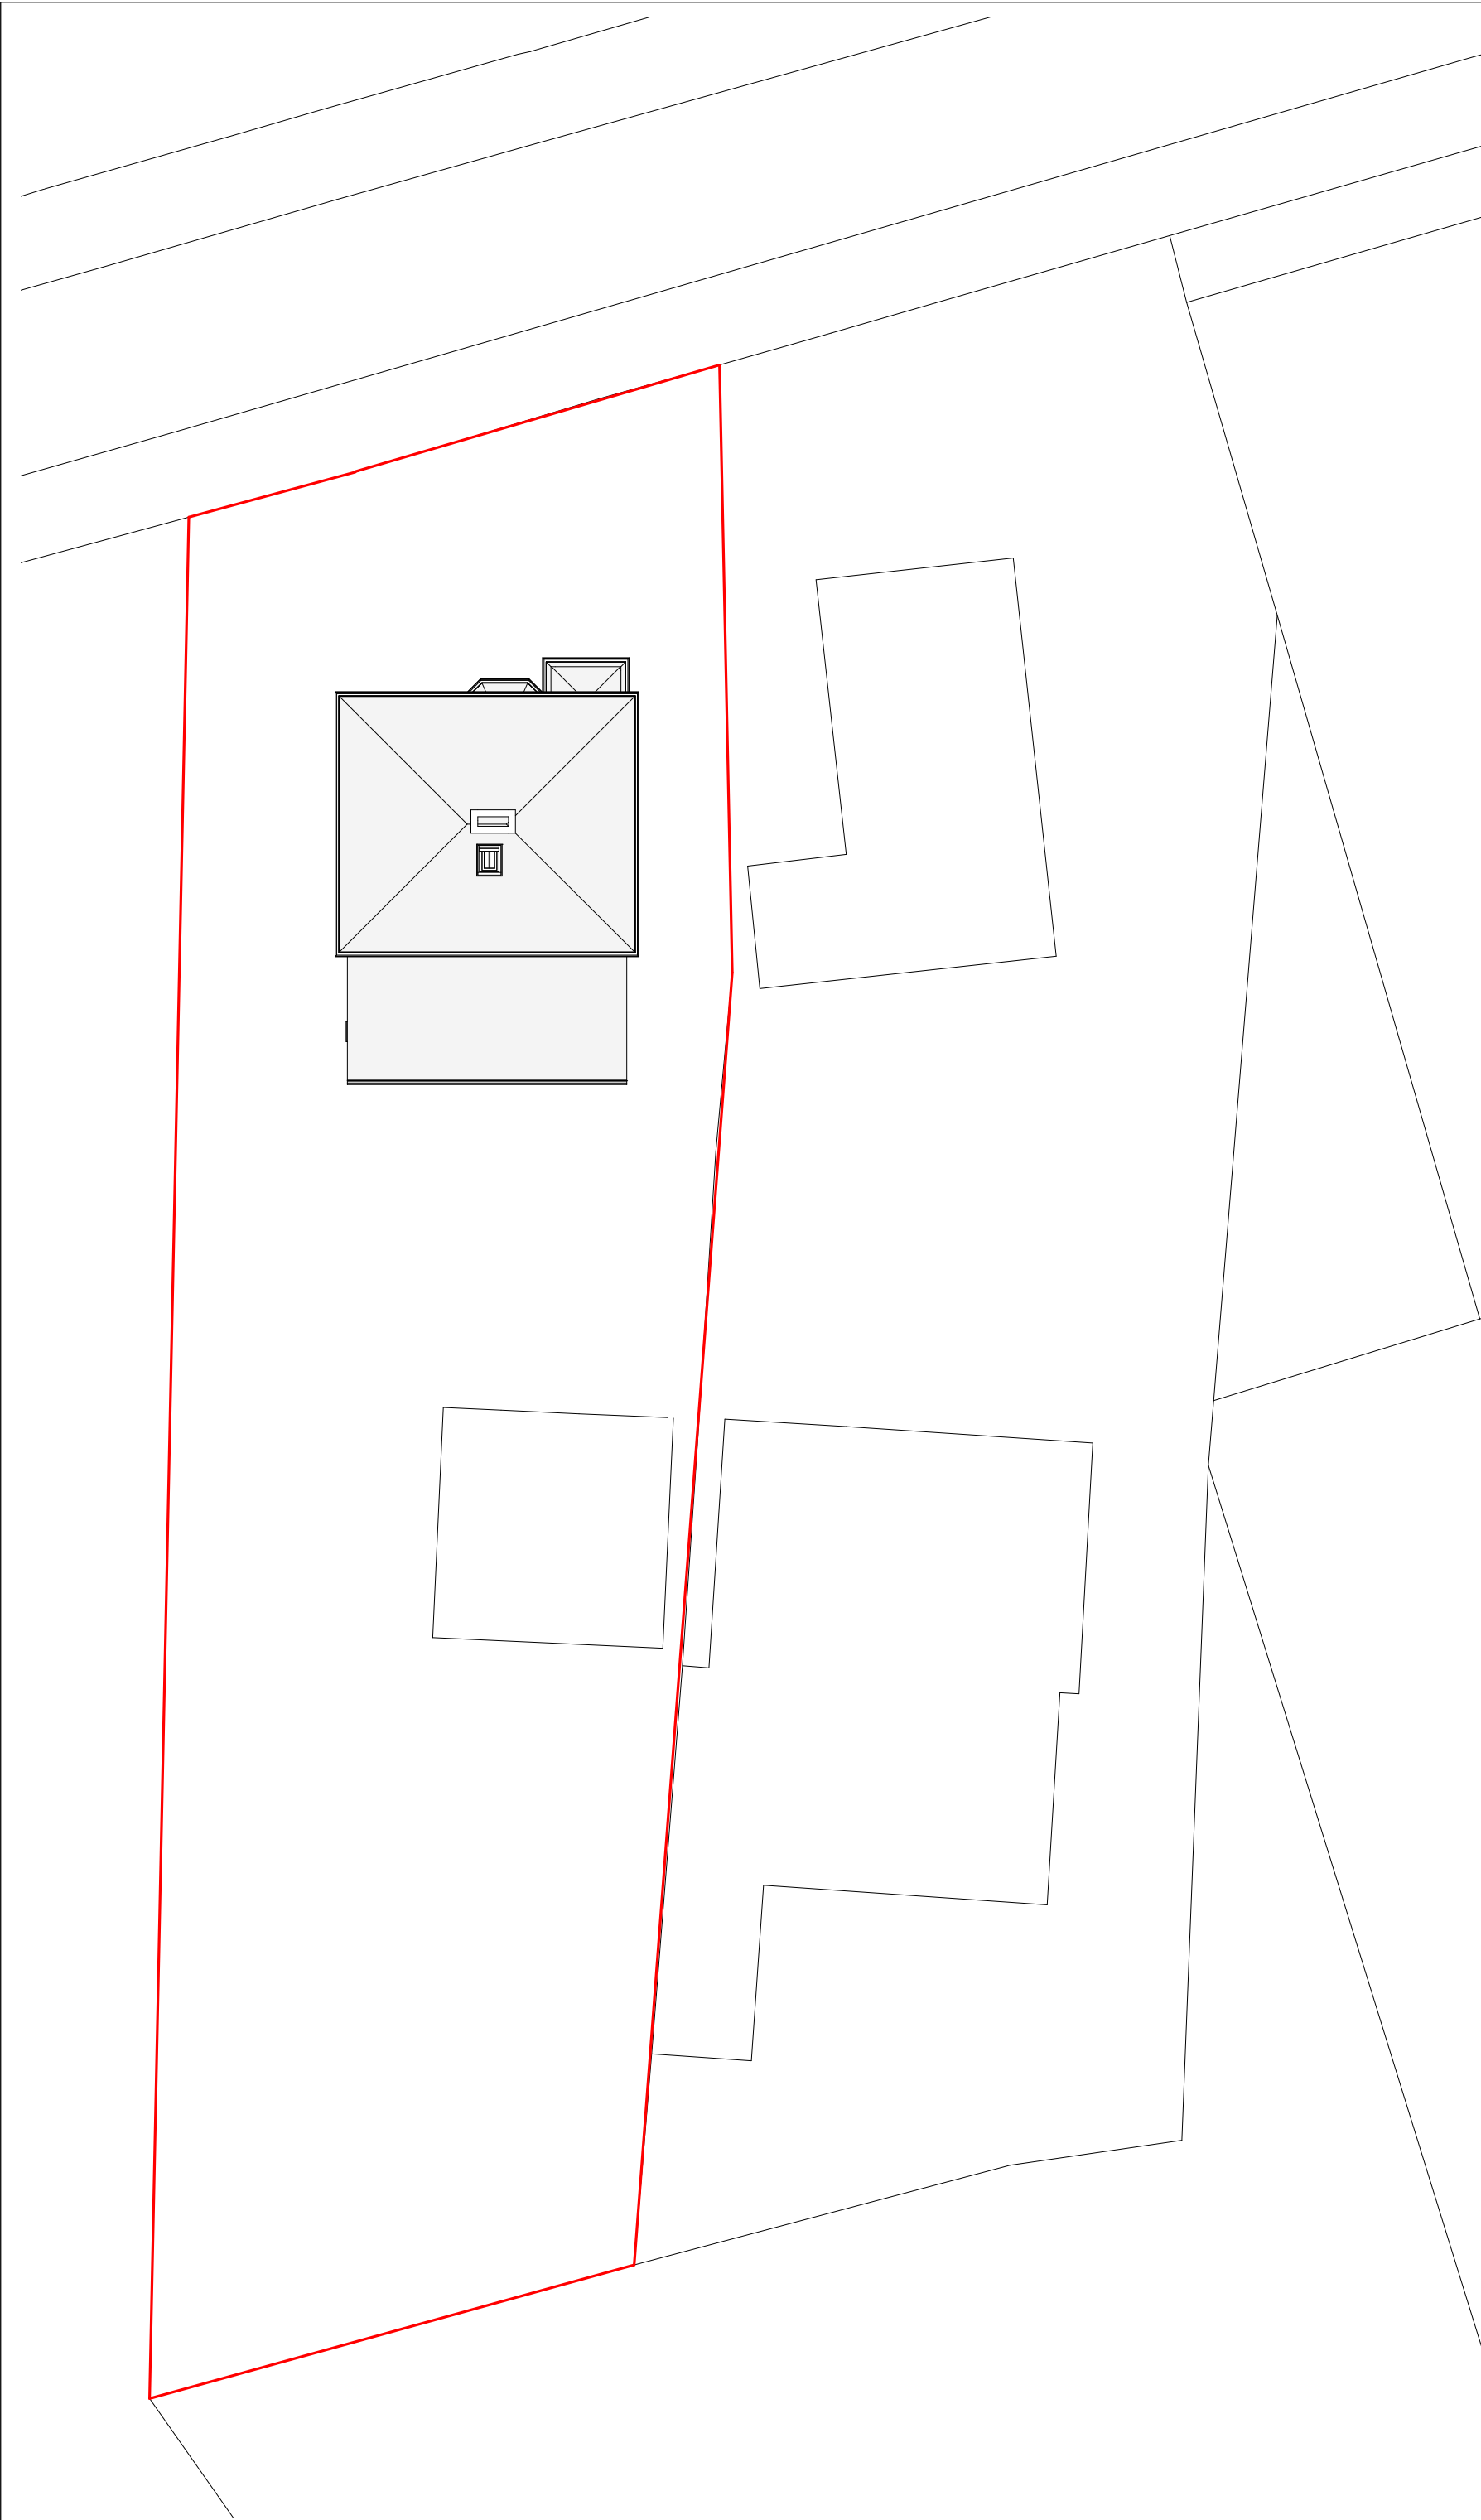

Level Survey

Construction area is flat hence no level survey or site sections have been provided

Flood Risk

This site does not fall in a flood risk area

Tree Survey



This proposal has no impact on trees

Parking Provision

The property has 6 parking spaces

Boundary Treatment

The boundaries are made up of 1.8m timber panel fences and brick walls to the front elevation

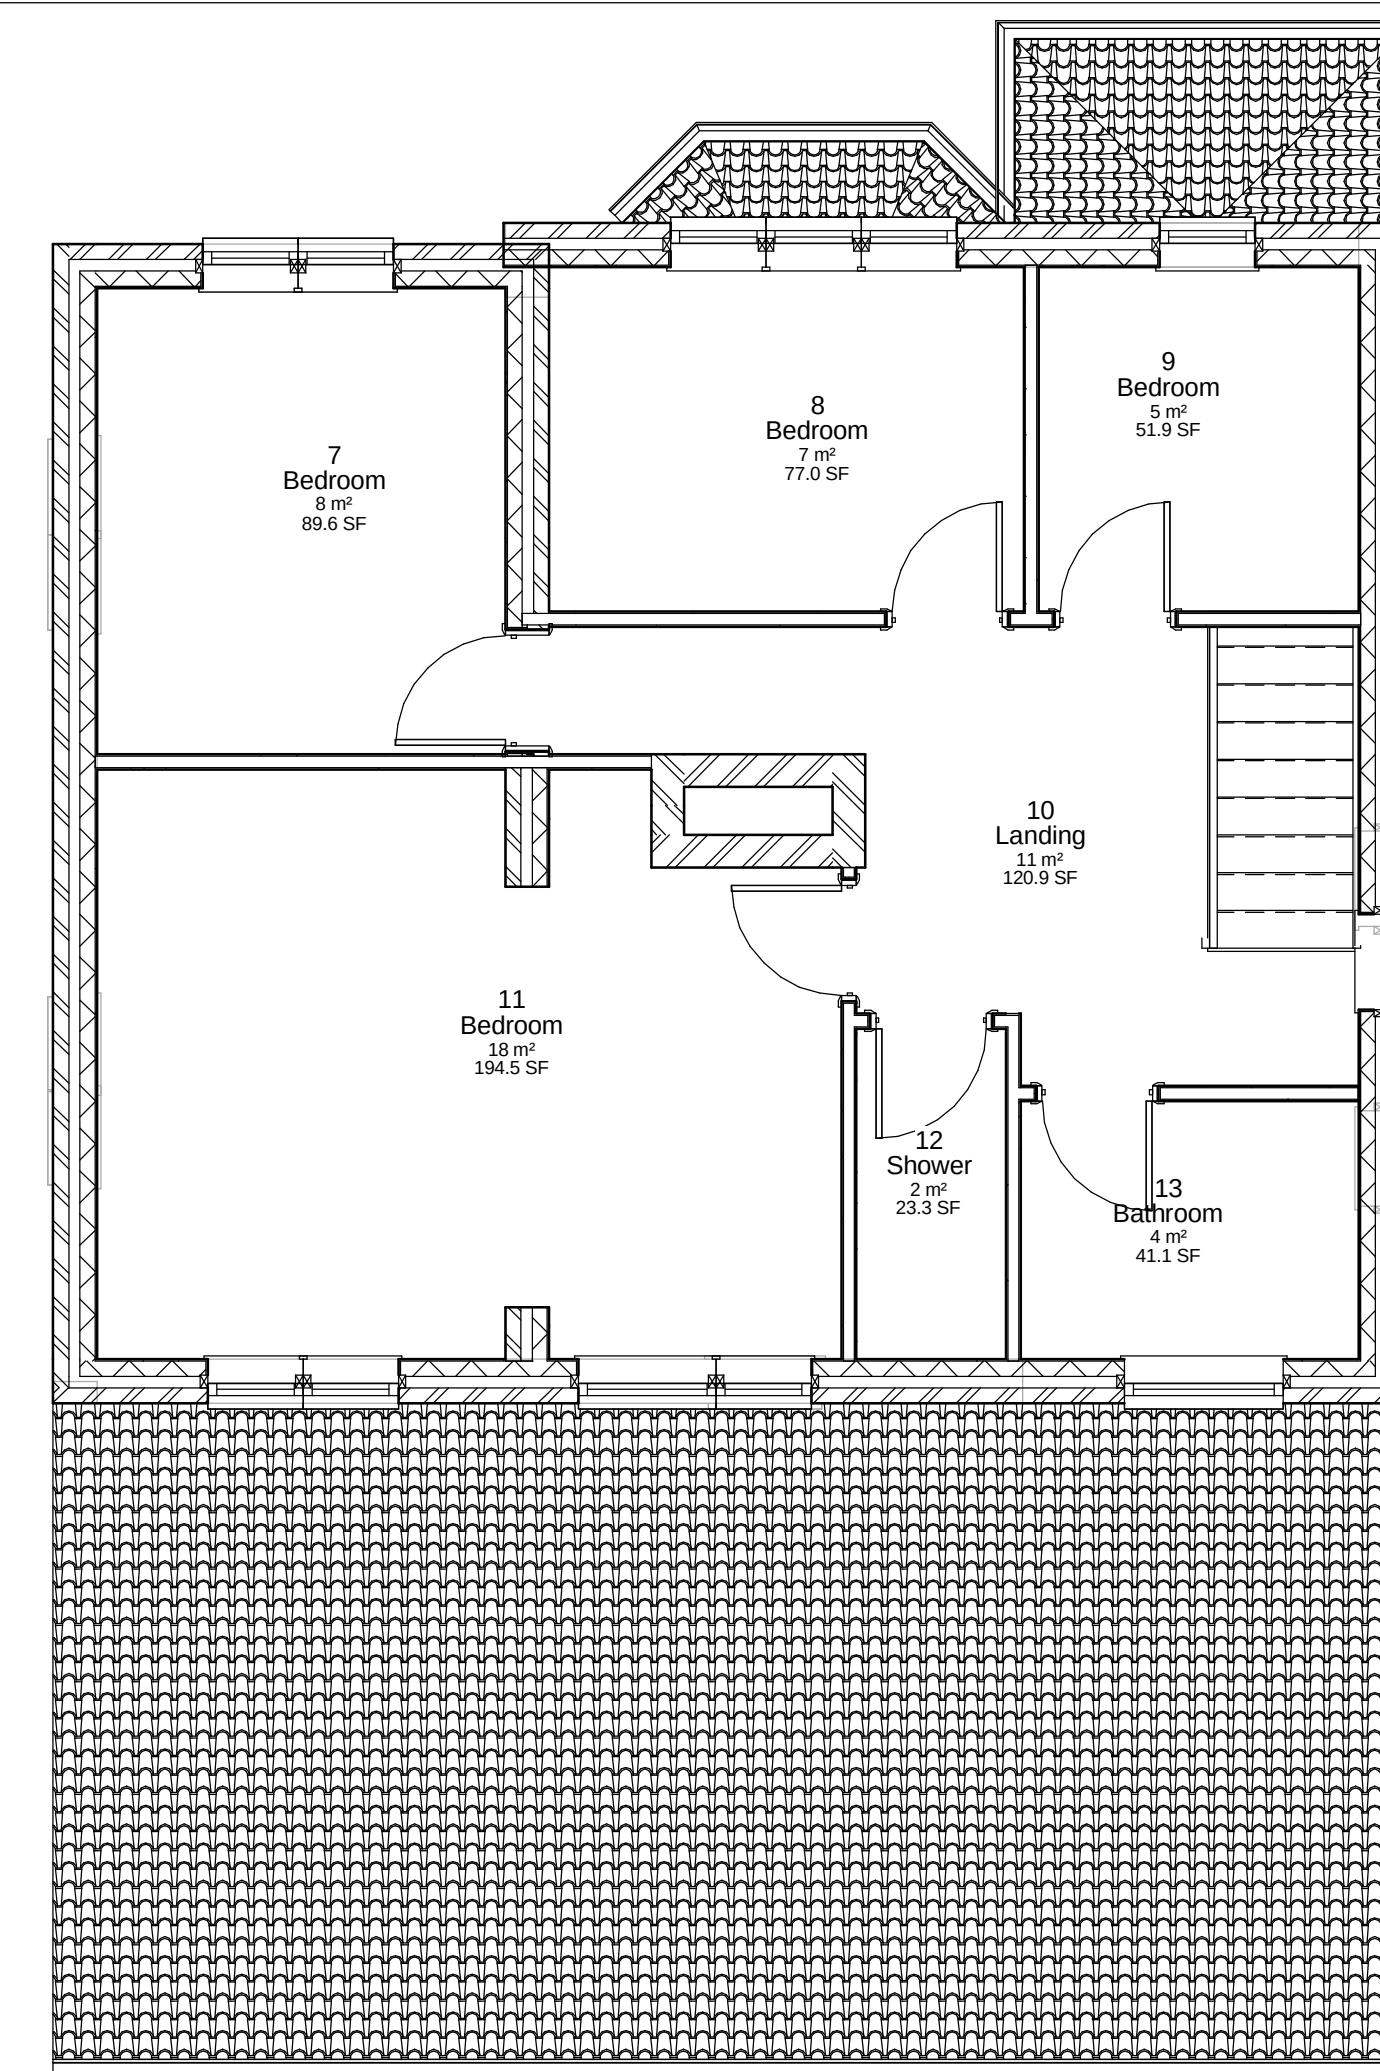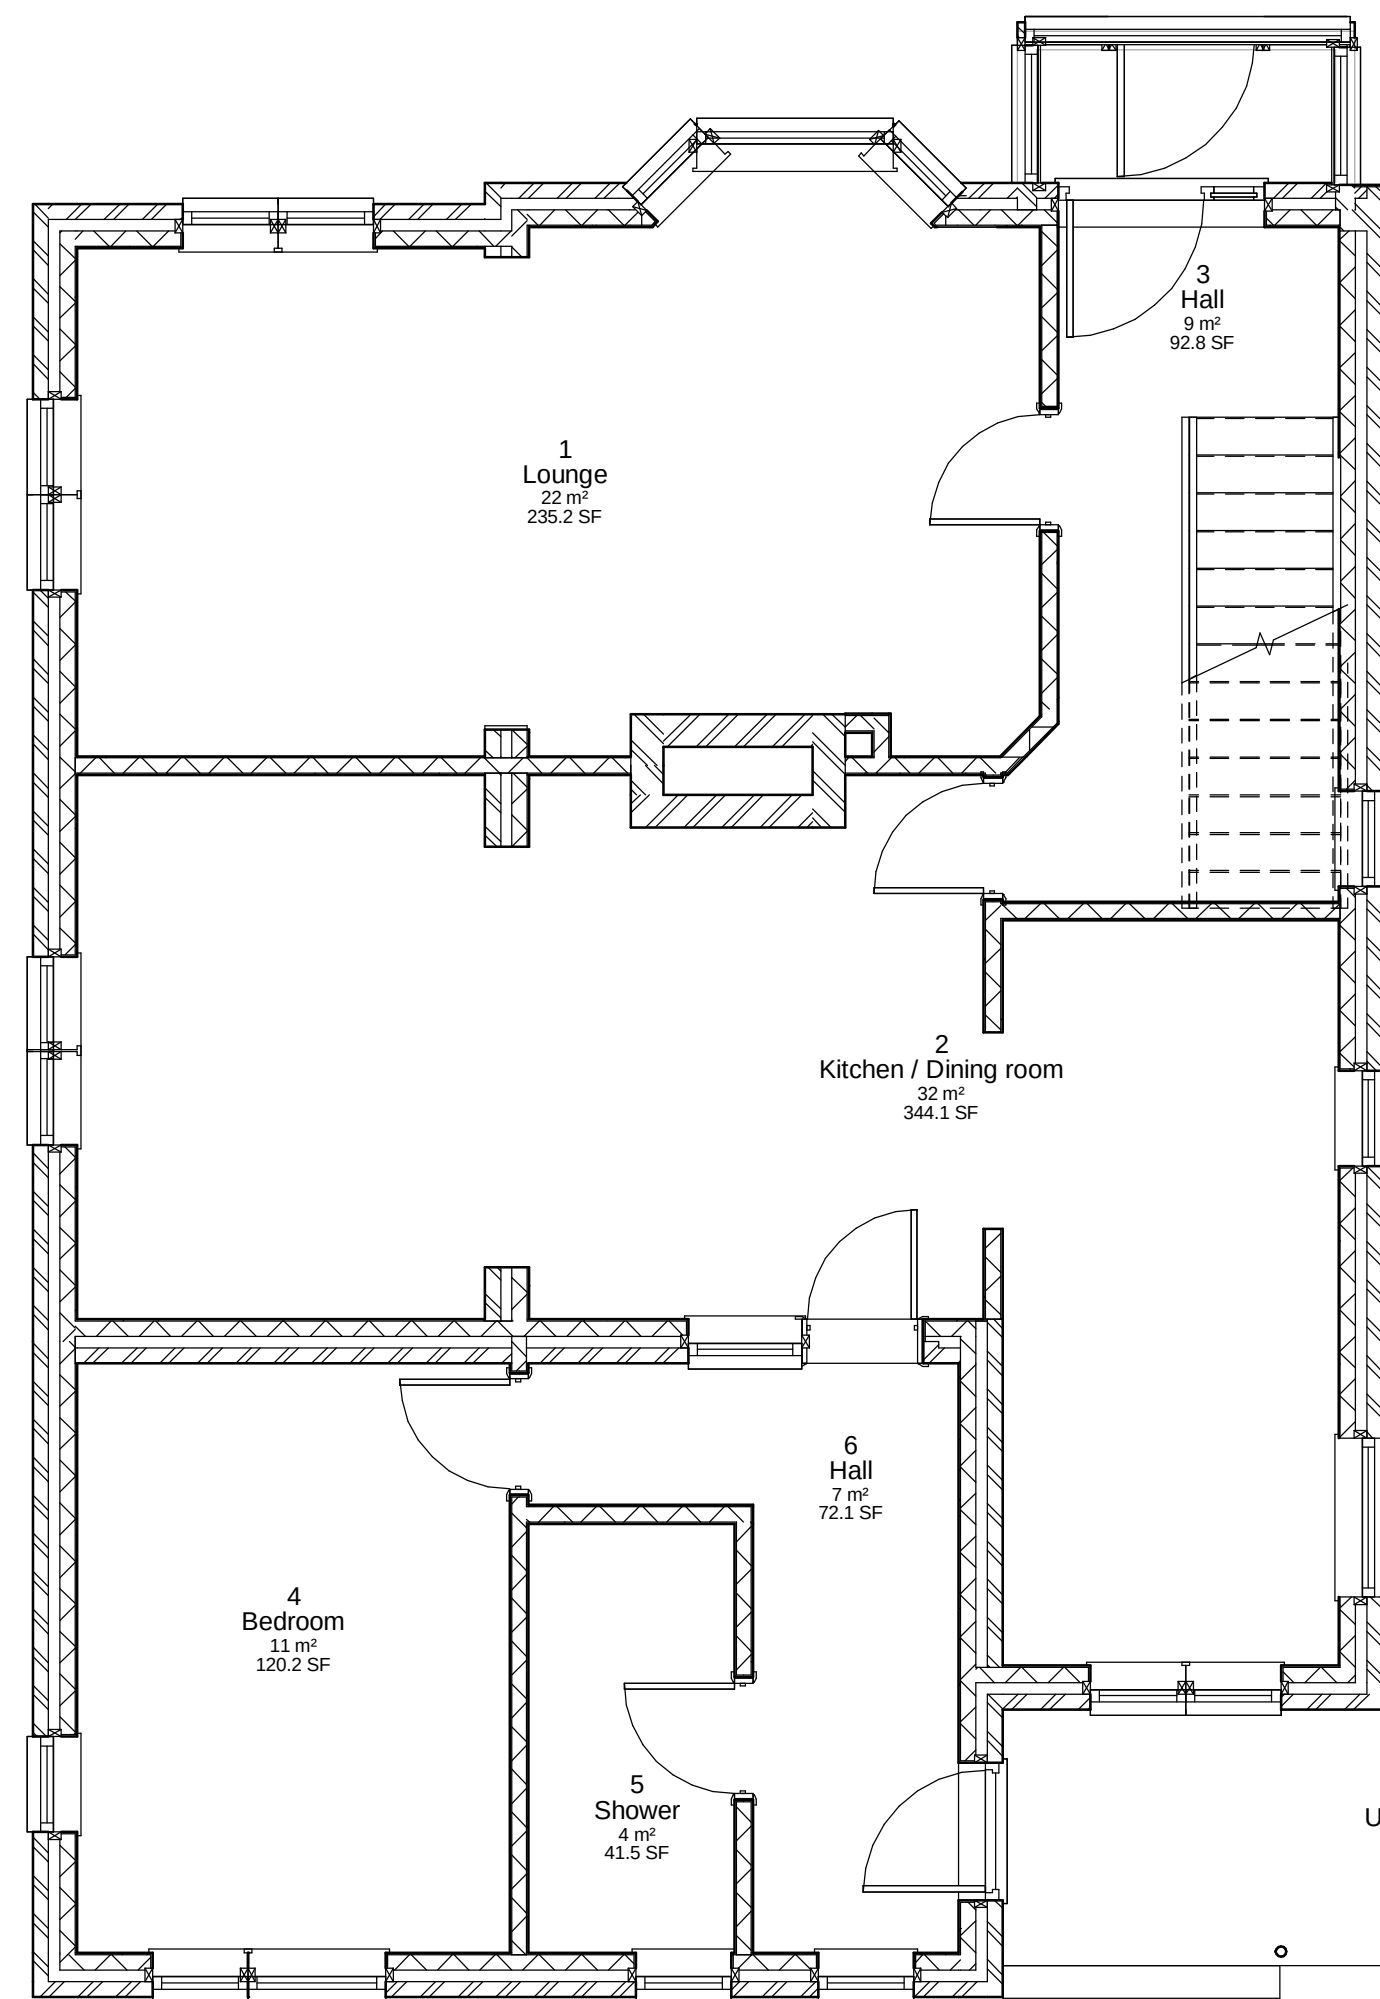

This map was purchased from emapsite.com and is subject to the following
© Crown copyright and database rights 25/5/16
Ordnance Survey
0100031673



IJ Murray
Associates

www.ijma.co.uk

IJ Murray Associates
173 Havant Road
Hayling Island
Hampshire
PO11 0LF
Phone 02392469004
Mob 07779 246915
e-mail ian@ijma.co.uk

These drawings are for planning and building regulation purposes only and are not for construction. All dimensions should be checked on site before work commences

These Drawings are the property of IJ Murray Associates (part of Clanfield Media Ltd) and should not be reproduced or used in any way without the permission of a Director of Clanfield Media Ltd

[illegible]

Mr & Mrs
Lawson
43 Hart Plain Ave

Existing Plans

Project number	Project Number
Date	Issue Date
Drawn by	Author
Checked by	Checker
A101	
Scale	As indicated