
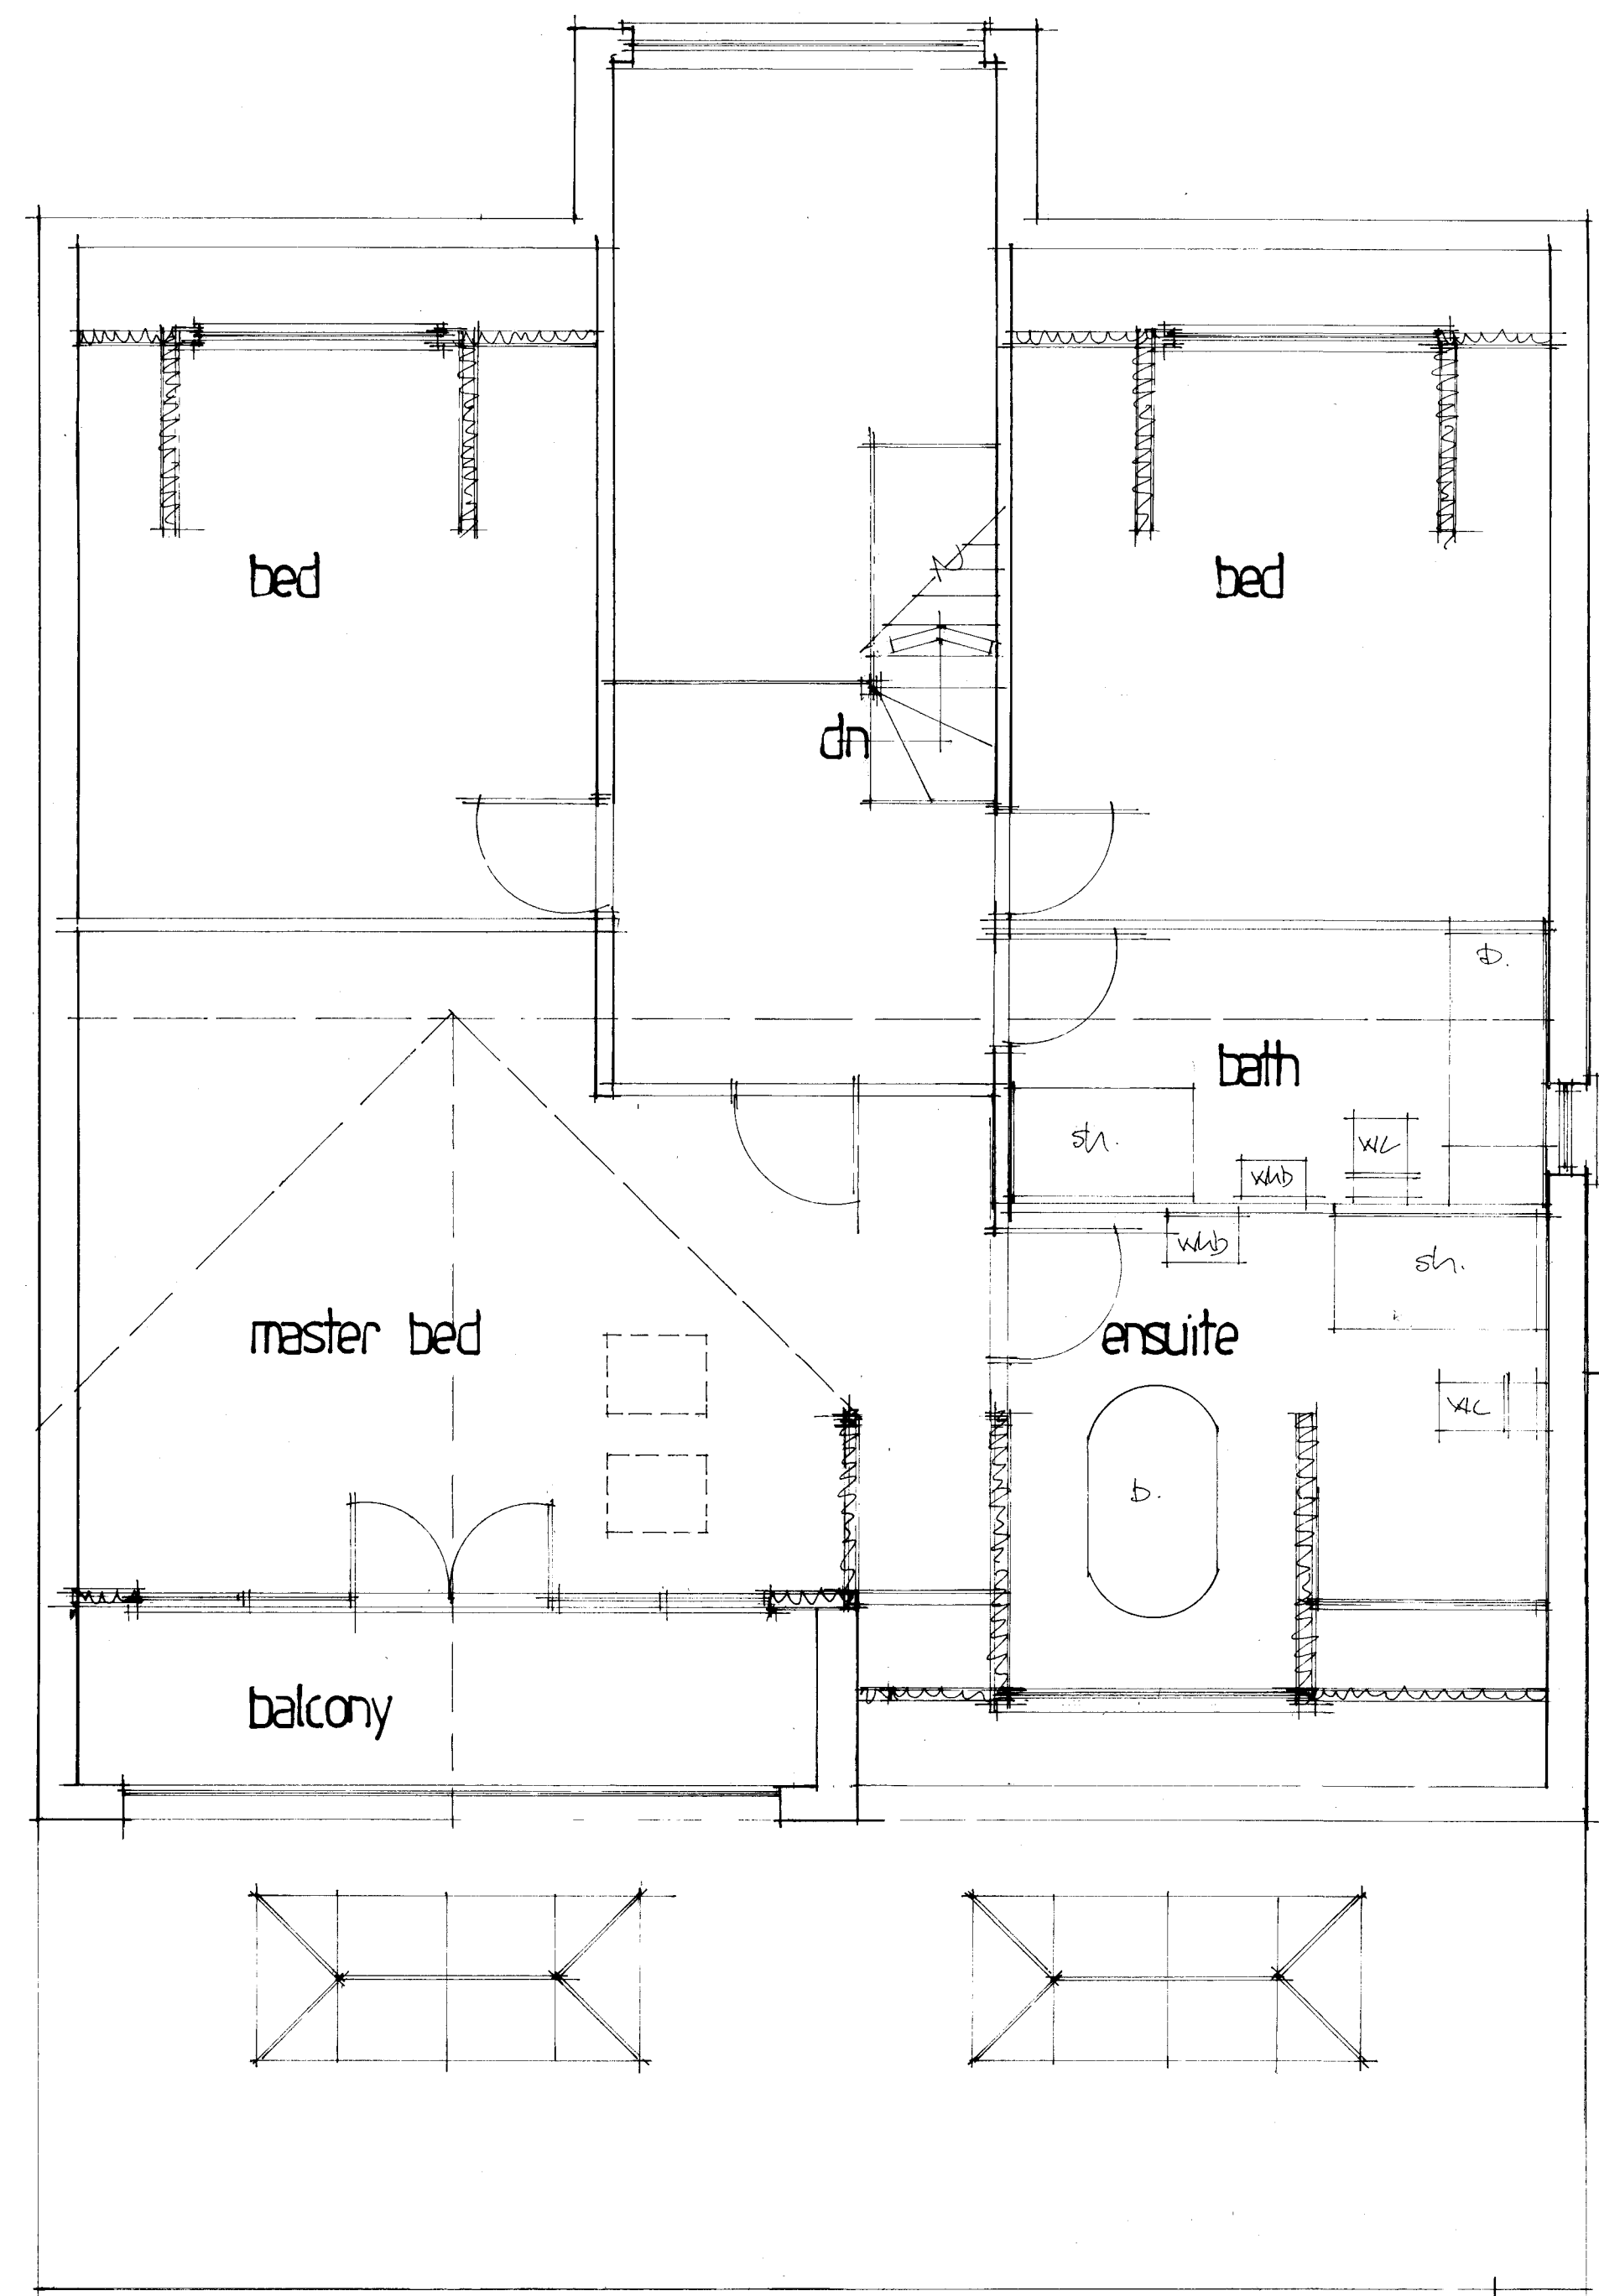


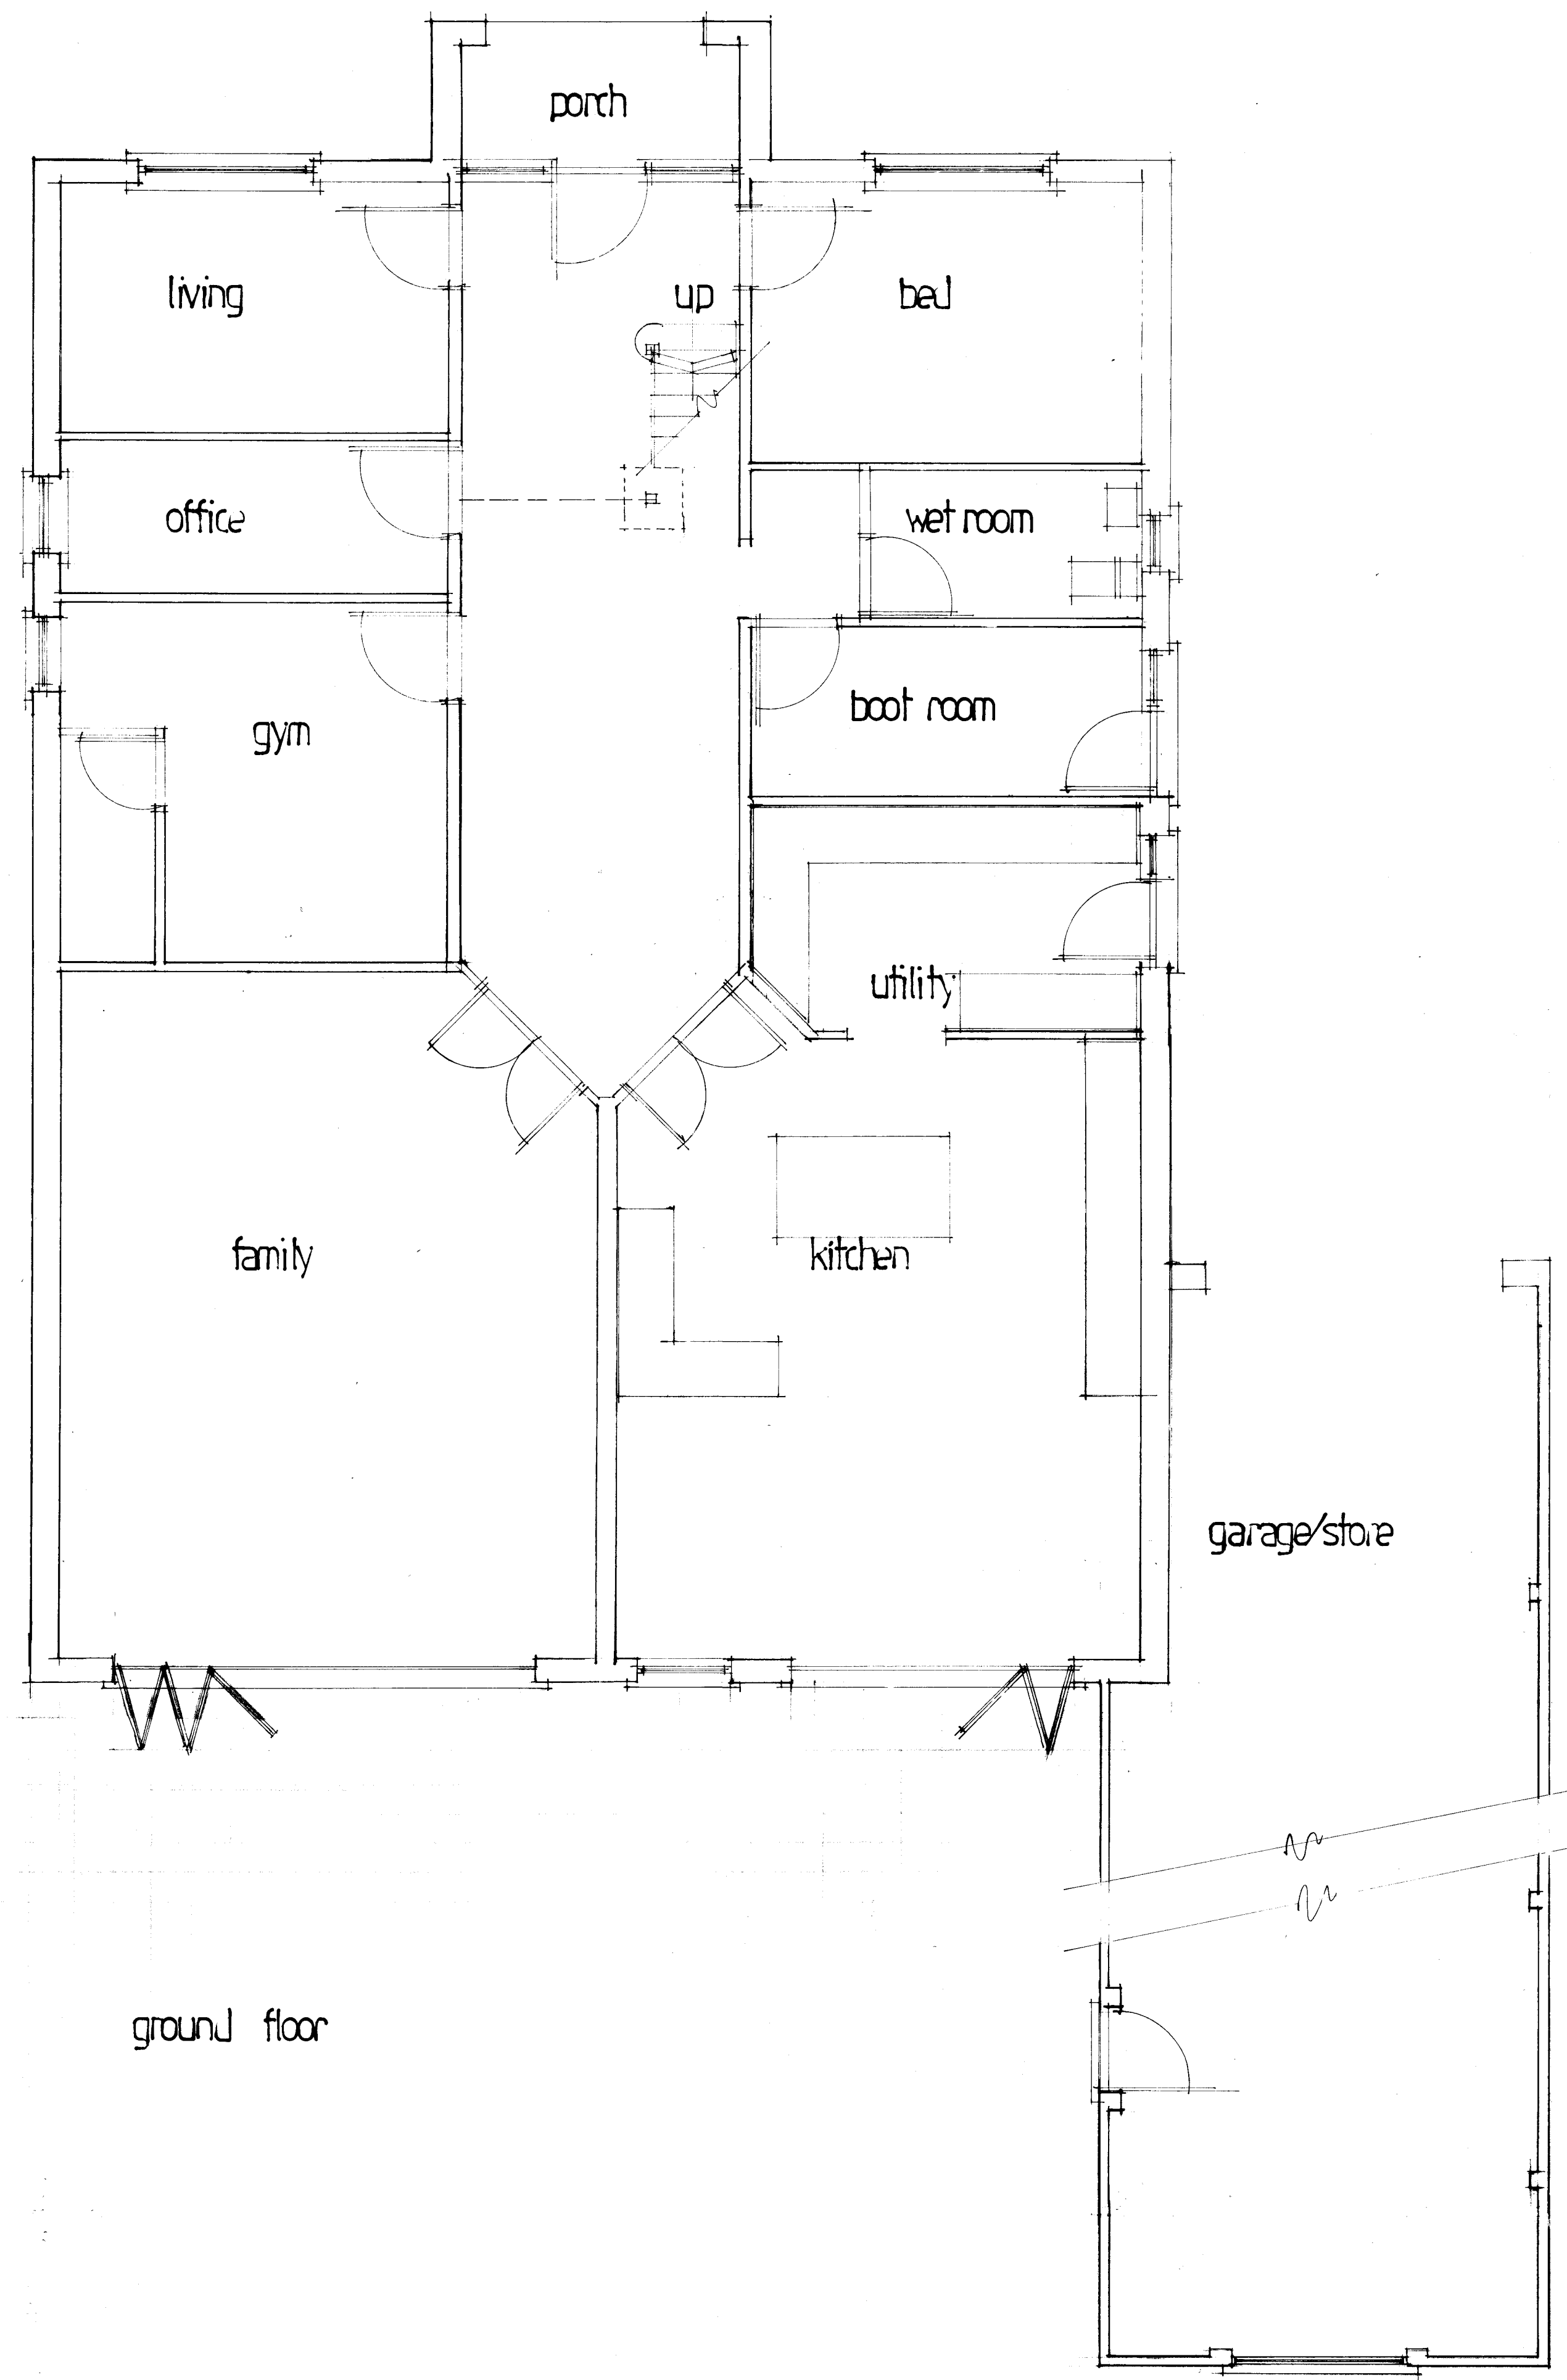

A		JUNE 2016		CLIENT AMENDMENTS	
Date		Revision			
© copyright					
THORNS YOUNG ARCHITECTURAL					
THORNS-YOUNG LTD CHARTERED BUILDING CONSULTANTS Website: www.thornsyoun.co.uk					
Fareham 21 Middle Road Park Gate SO31 7GH Tel: (01329) 888 322			Portsmouth 232 London Road North End PO2 8JQ Tel: (02392) 672 883		
Client					
MR. M. BEATLEY					
Job Title					
6, LOVEDALE LANE, WATERLOOVILLE.					
Drawing Title					
PROPOSED FLOOR PLANS.					
Scale 1:50.					
Date APRIL 2016			Drawn by CMC		
Drg. No.			Rev.		
9074:16:2			A		