



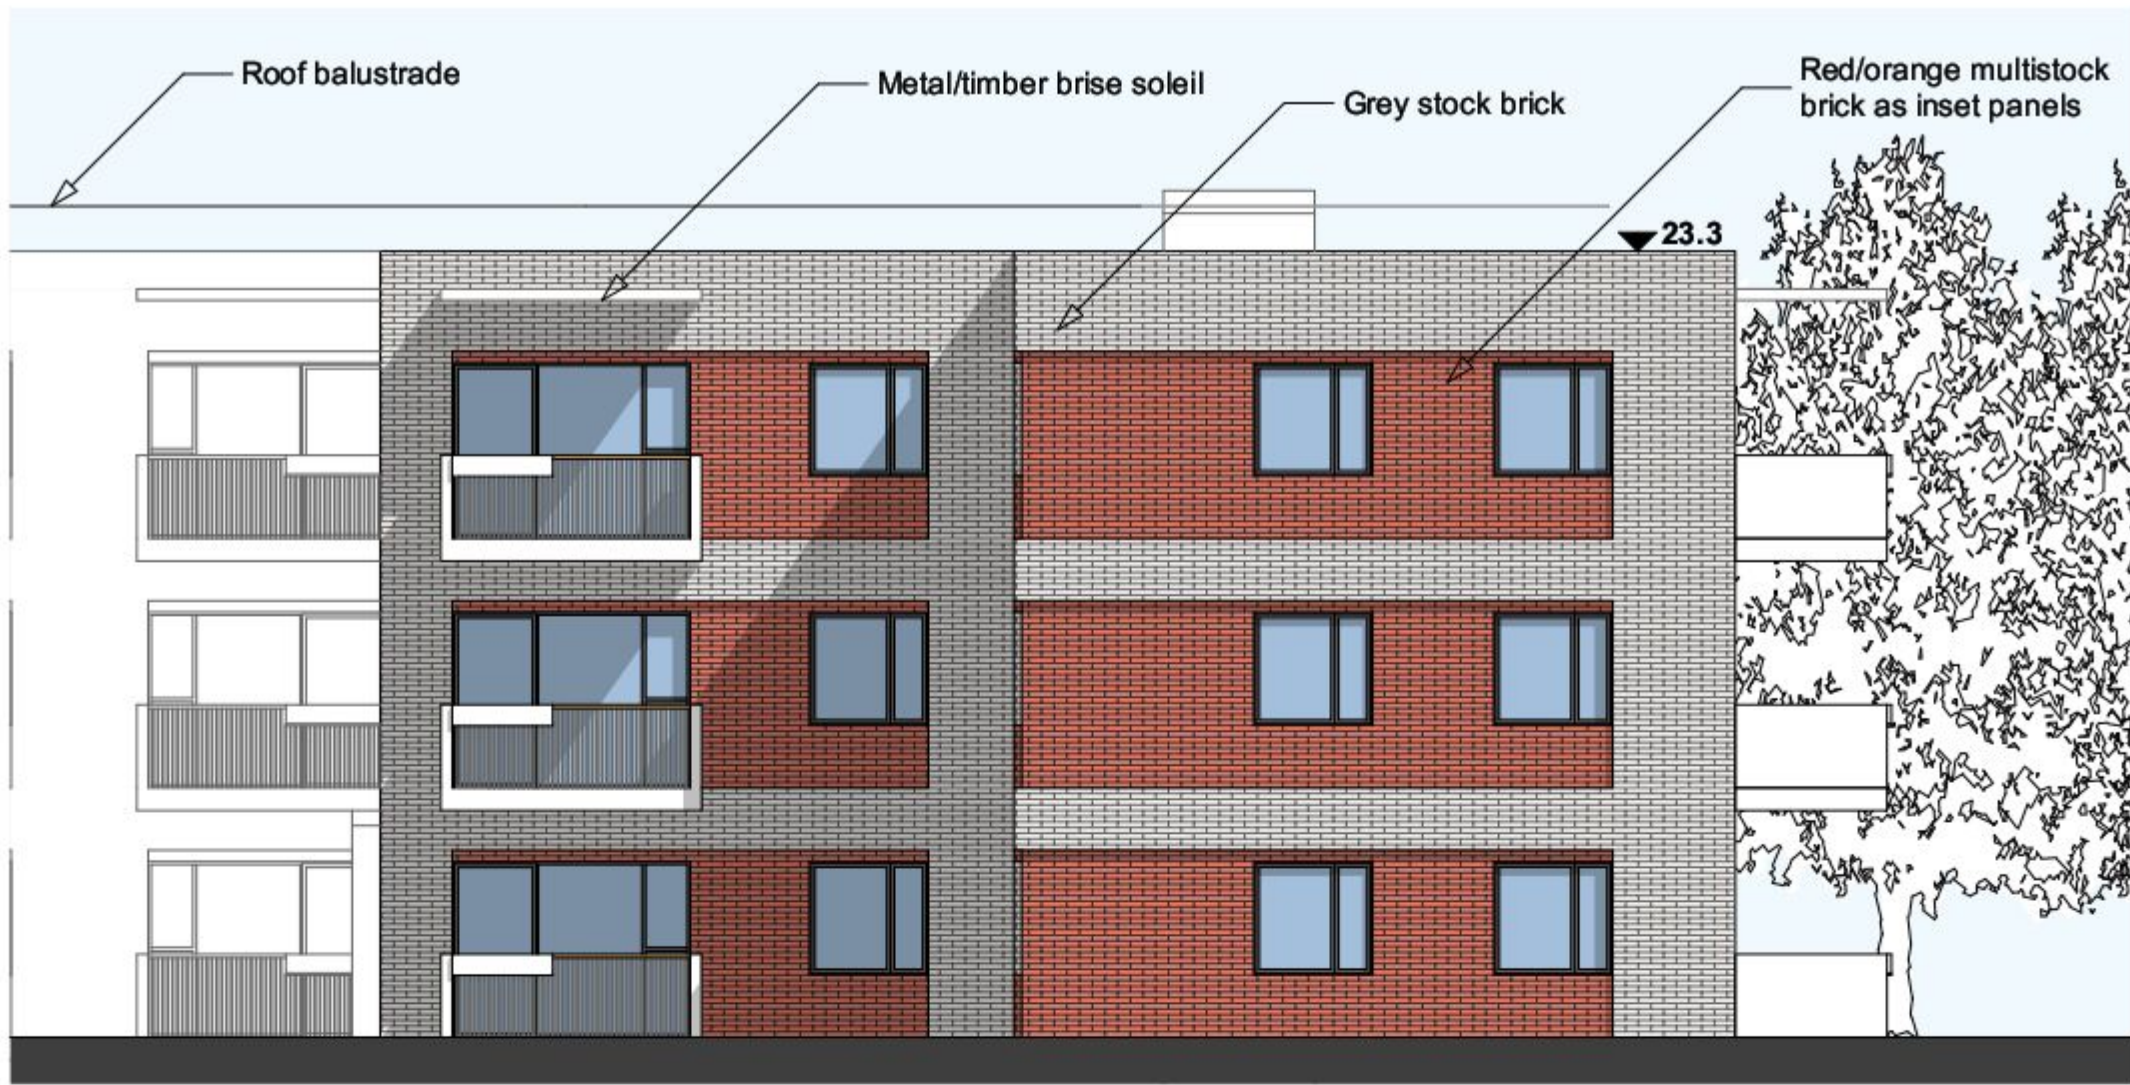

328 Supported Living North - South Elevation 1:100


SUPERSEDED

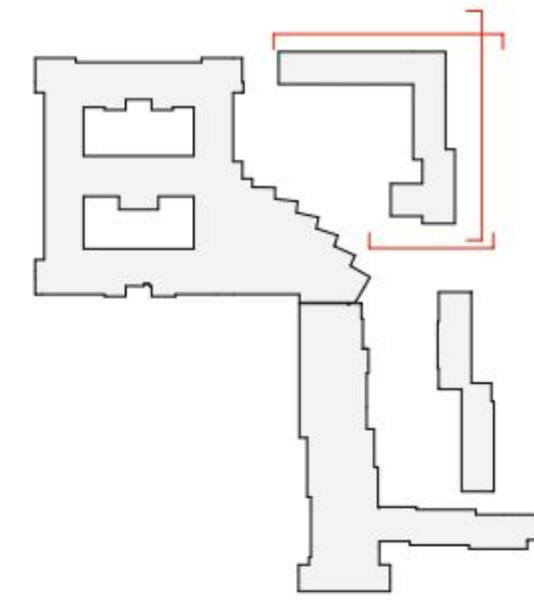

© Penoyre & Prasad LLP
Do not scale from this drawing.
Dimensions are to be verified on site prior to construction.
Ordnance Survey Data reproduced by permission of Ordnance Survey®, on behalf of Her Majesty's Stationary Office. © Crown Copyright. All rights reserved.



320 Supported Living North Elevation 1:100

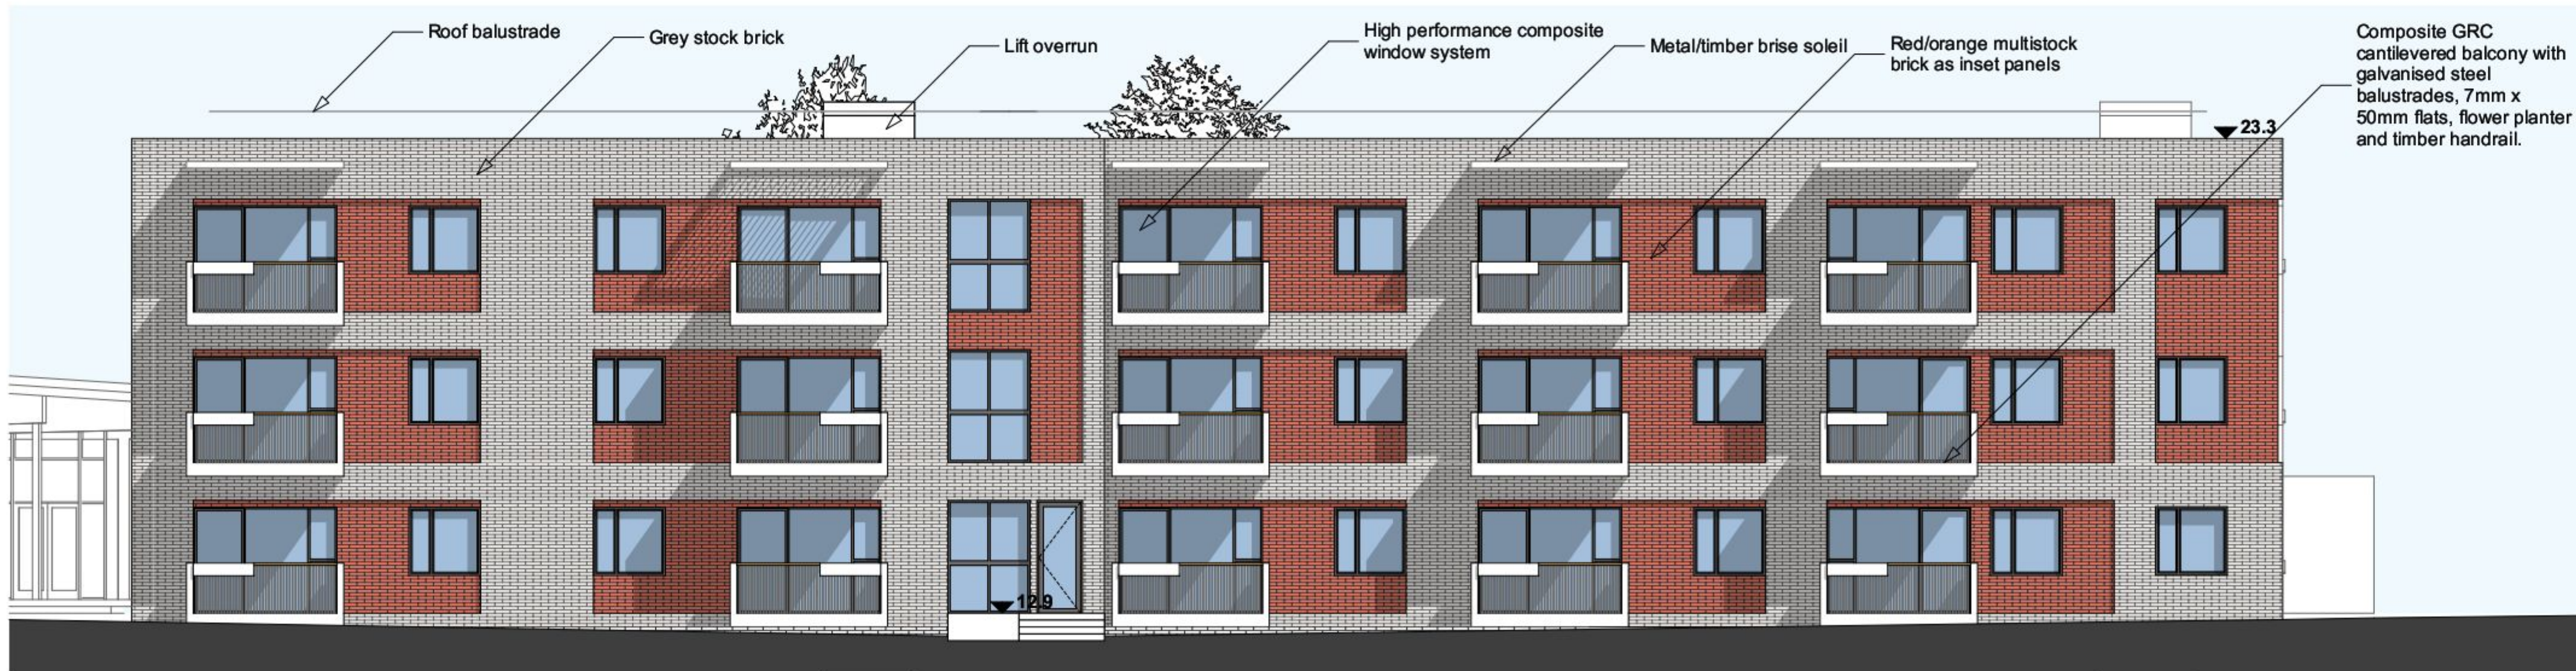

321 Supported Living North - East Elevation 1:100

B	11/03/15	VW/RS	Planning
A	05/03/15	VW/RS	Information
Rev	Date	Prep/Check	Description

Penoyre & Prasad



28-42 Banner Street
London EC1Y 8QE
020 7250 3477
penoyrepsasad.com

Client
Hampshire LivingSpace

Project
Oak Park Health & Wellbeing Campus

Drawing Title
Supported Living Elevations - North Block 1

Drawing Status Planning	Scale 1:100 @ A1 / 1:200 @ A3
Date 05.03.2015	Revision
Drawing Number	

598-PL-305

B