



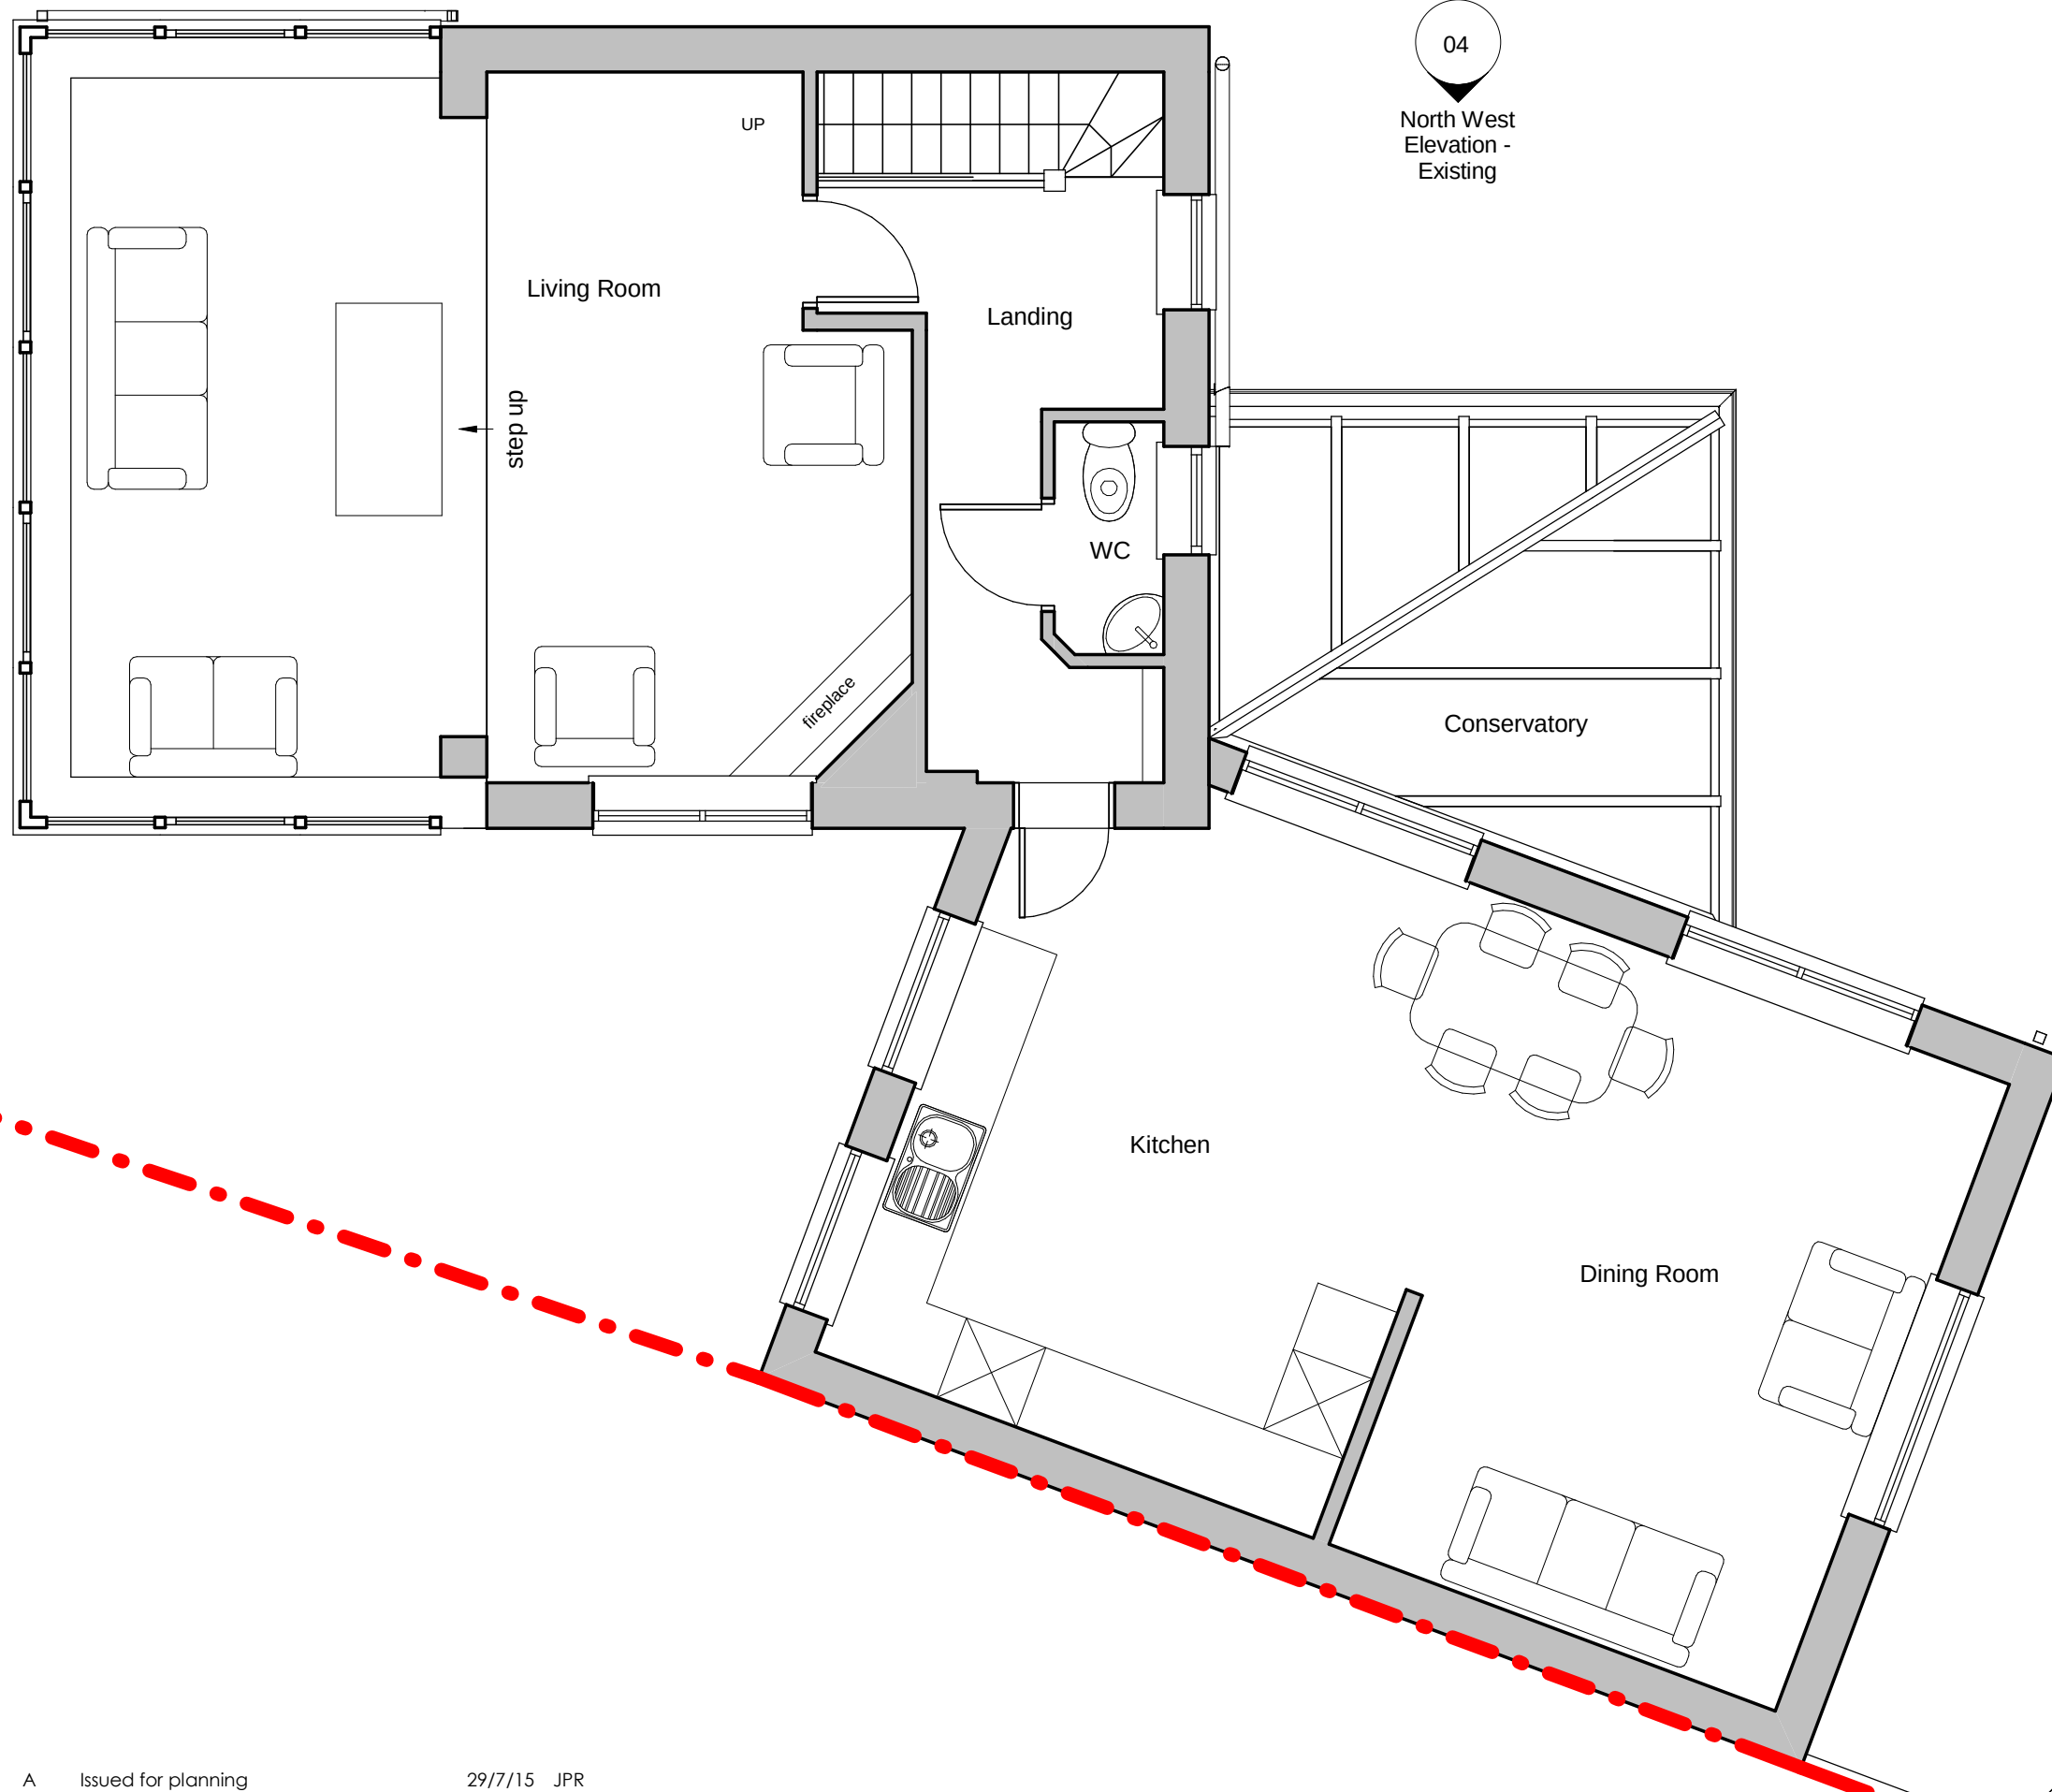

04
North West
Elevation -
Existing

North East
Elevation -
Existing
04

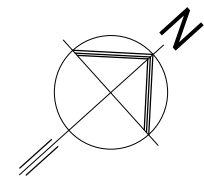

A Issued for planning 29/7/15 JPR

Rev.	Date	Initial
Scale at 1:50 in meters		

All dimensions are to be checked on site and any discrepancies reported to the architect before work commences. Figured dimensions only are to be taken from this drawing. This drawing is to be read in conjunction with all relevant consultants and/or specialists drawings/documents and any discrepancies or variations notified to the architect before work commences. This drawing is copyright and may not be reproduced, wholly or in part, without the consent of the architect.

PLANNING		
Drawn	Checked	Sheet Issue Date
JPR	-	May 2015

THE ARCHITECTS DESIGN LTD			
78 Rowan Road, Denvilles, Havant, Hampshire, PO9 2UU T: 01243 624622 E: studio@thearchitectsdesign.co.uk www.thearchitectsdesign.co.uk			
BIM Enabled Practice			
Residential Extension at 16 Sandy Beach Estate, Hayling Island for Mr and Mrs Louth-Davies			
First Floor Plan - Existing			
Job Number	Drawing Number	Scale @ A3	Revision
15021	03	1 : 50	A