


Do not scale. Work only to figured dimensions.

Subject to Statutory Approvals.


Where applicable this drawing is to be read in conjunction with other consultants drawings and with the specification.

All dimensions to be checked on site prior to commencement of work.

Subject to Design Development

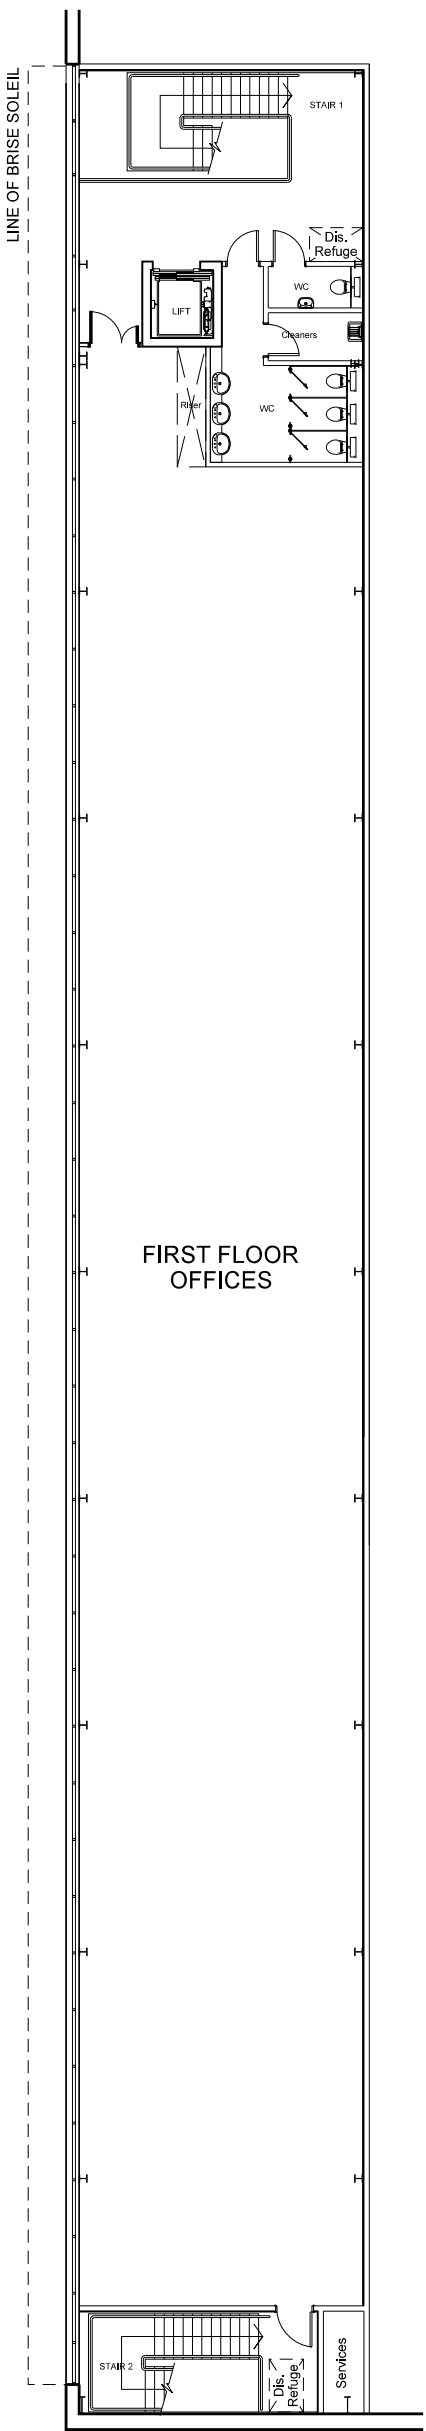

FIRST FLOOR
BULDING PLAN

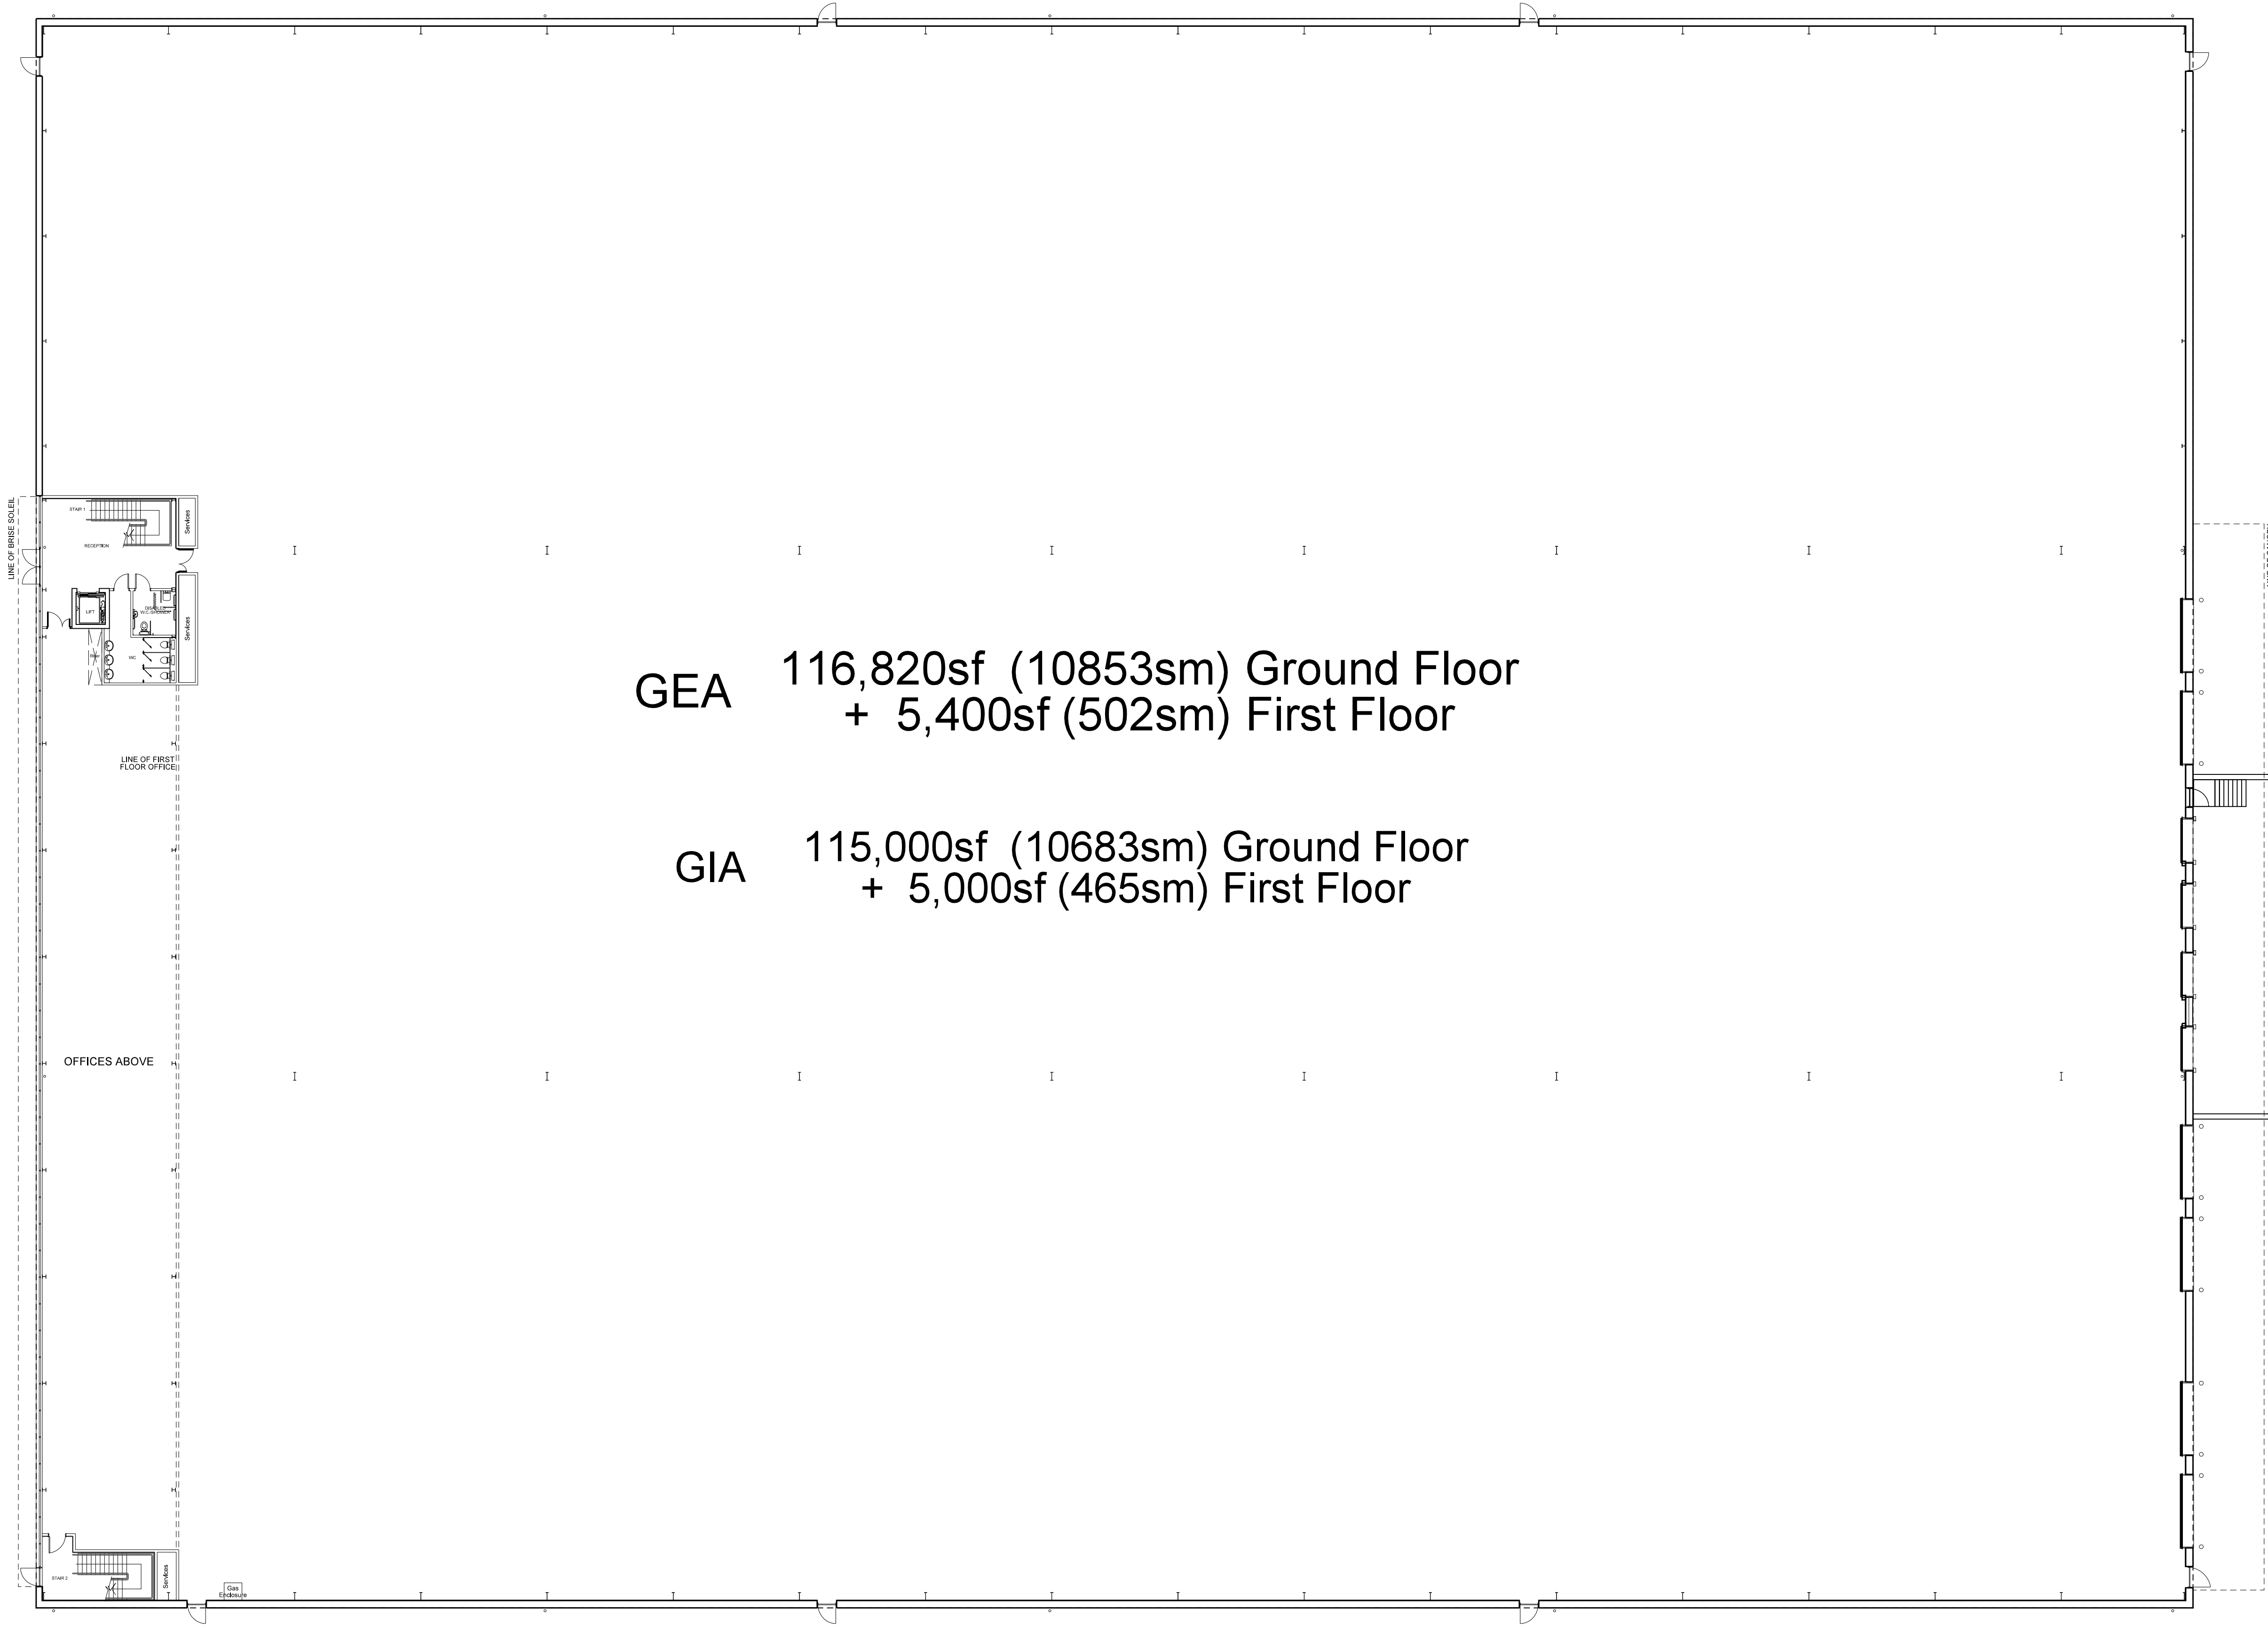

GROUND FLOOR BULDING PLAN

GEA 116,820sf (10853sm) Ground Floor
+ 5,400sf (502sm) First Floor

GIA 115,000sf (10683sm) Ground Floor
+ 5,000sf (465sm) First Floor

B	GEA's added	SM	25.07.16
A	Scheme updated	AS	12.07.16
Rev	Description	Chkd	Date

Peer House
8 - 14 Verulam Street
London WC1X 8LZ
tel +44(0)20 7400 2120

enquiries@cornisharchitects.com
www.cornisharchitects.com

cornisharchitects

Project
**VELOCITY
STANBRIDGE ROAD
HAVANT**

Drg Title
Proposed Floor Plans

Status
PLANNING

Scale
1:200 @ A1

Date
29/06/2016

Drg No
14021 / TP / 026

Rev
B