



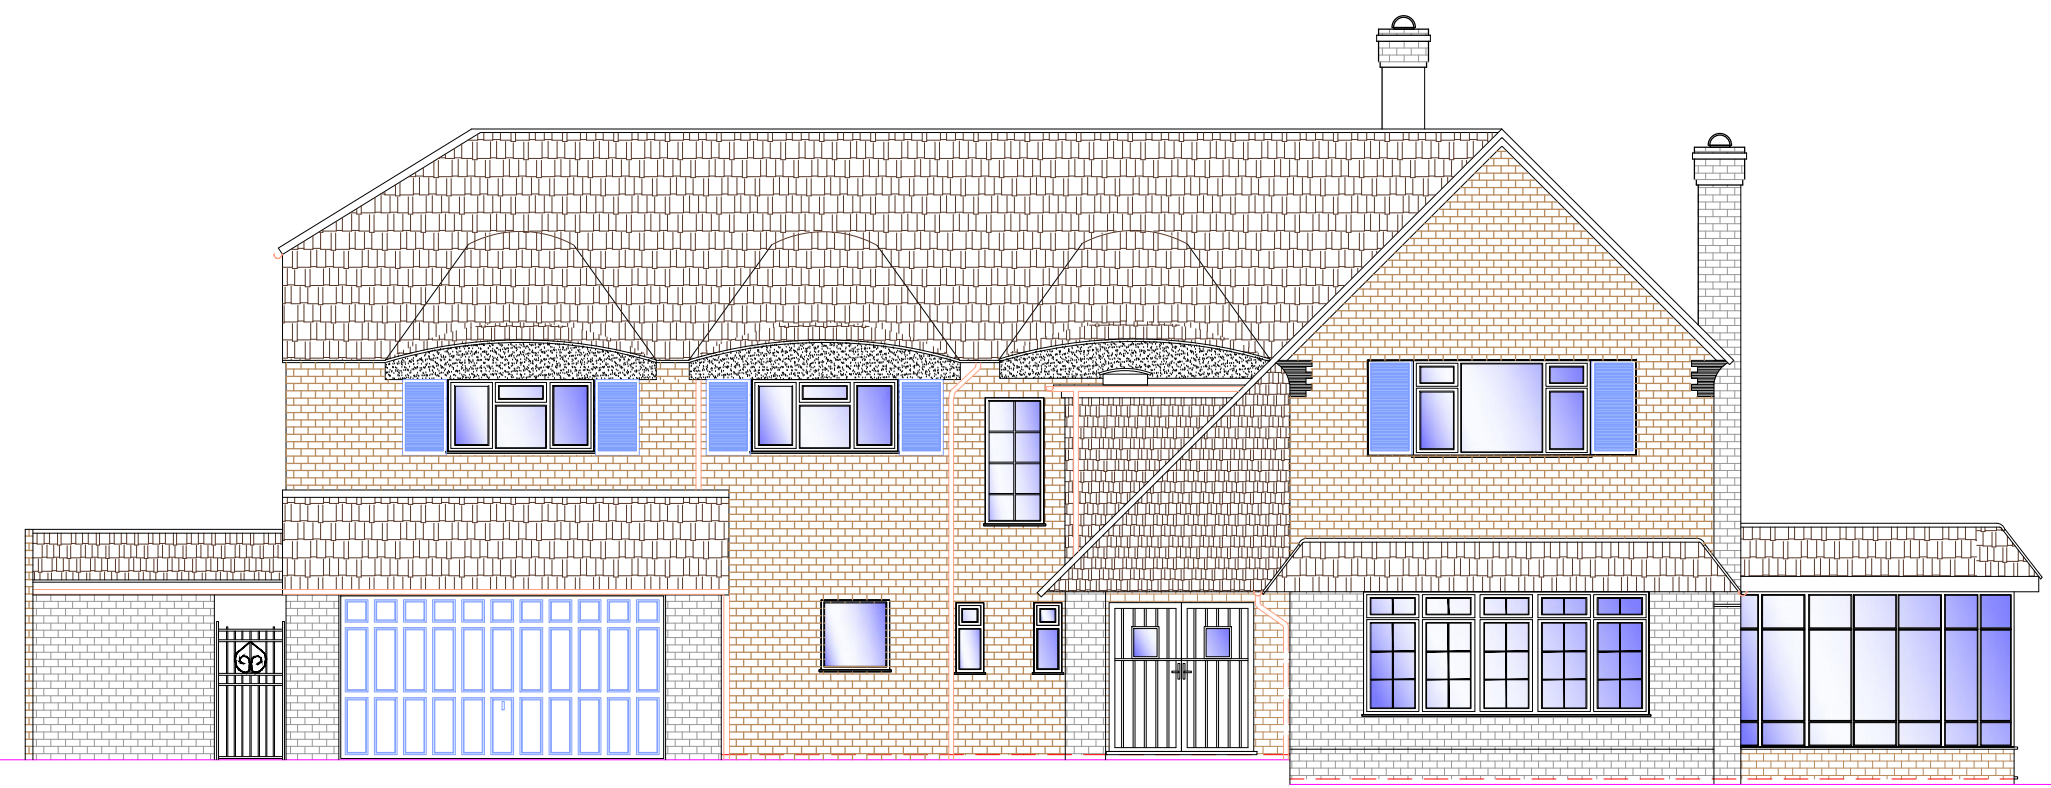


1 EXISTING FRONT ELEVATION
1:100




2 EXISTING SIDE ELEVATION
1:100

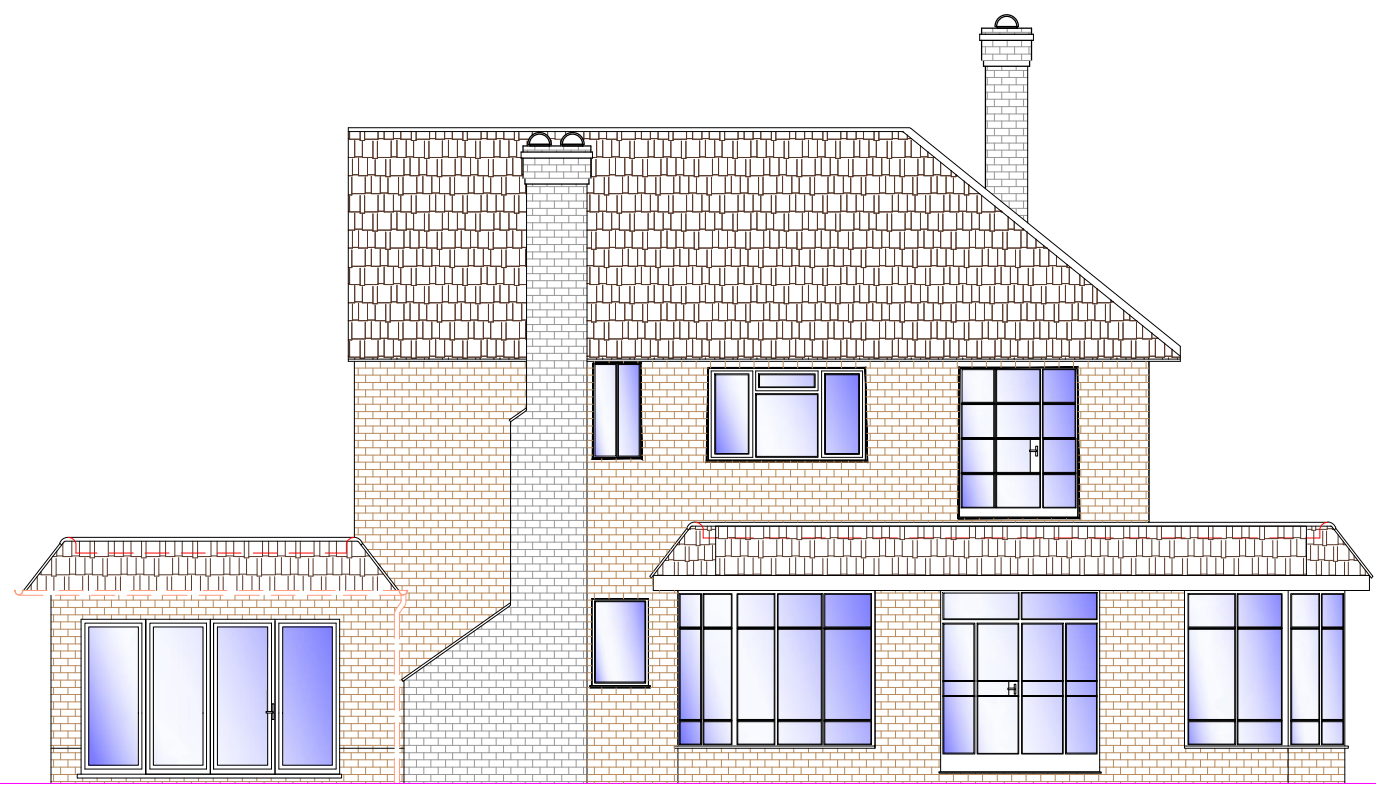


3 EXISTING REAR ELEVATION
1:100

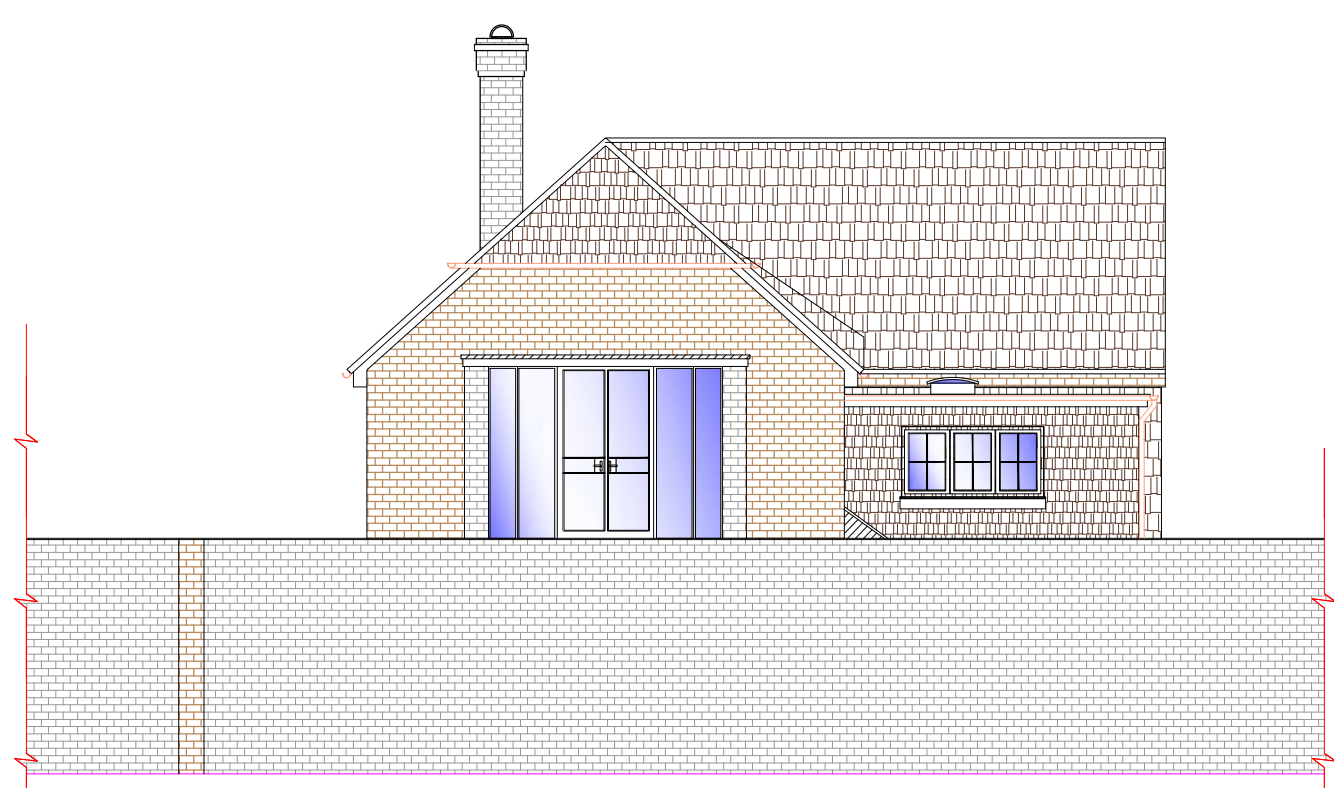


4 EXISTING SIDE ELEVATION
1:100

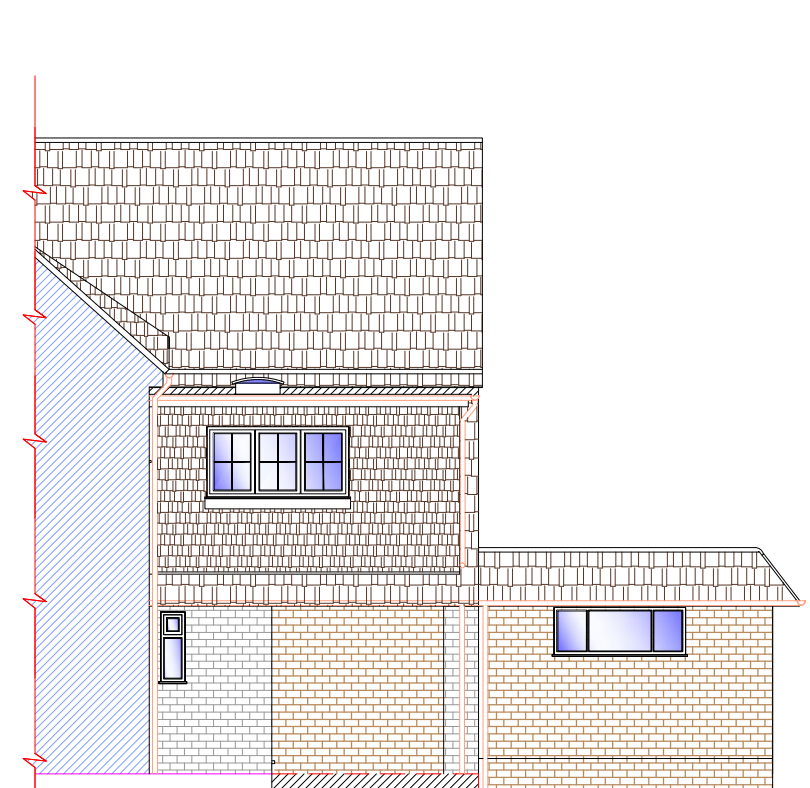


4A VIEW ON ARROW 'A'
1:100

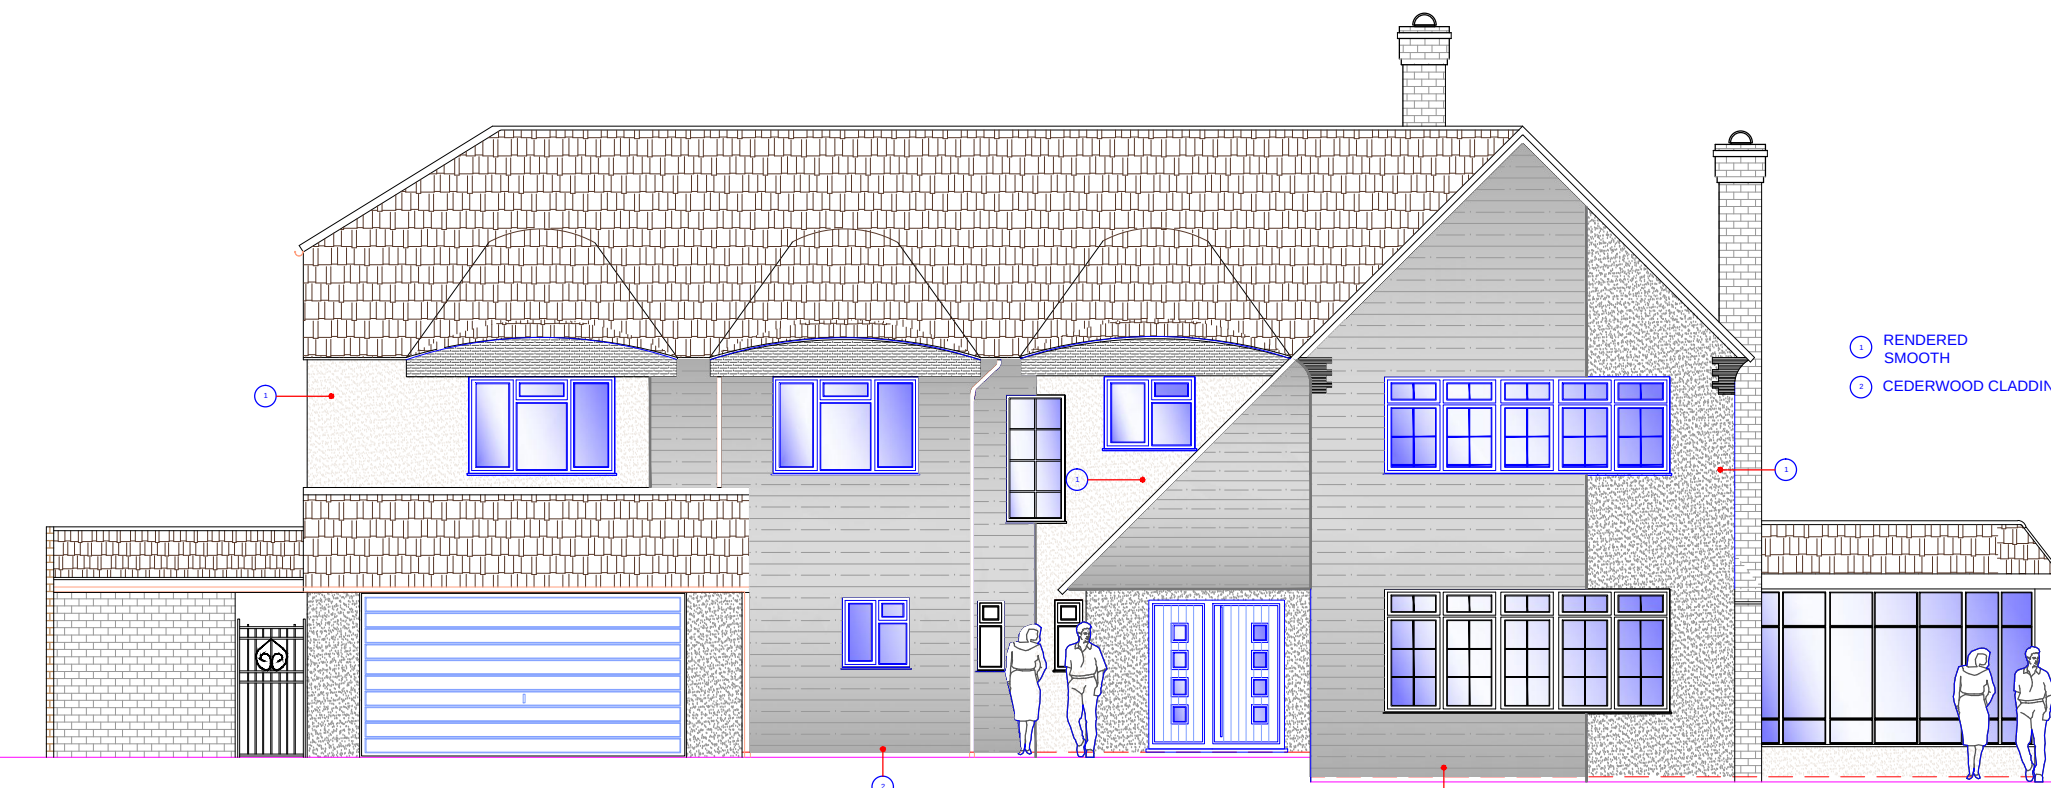


5 PROPOSED FRONT ELEVATION
1:100

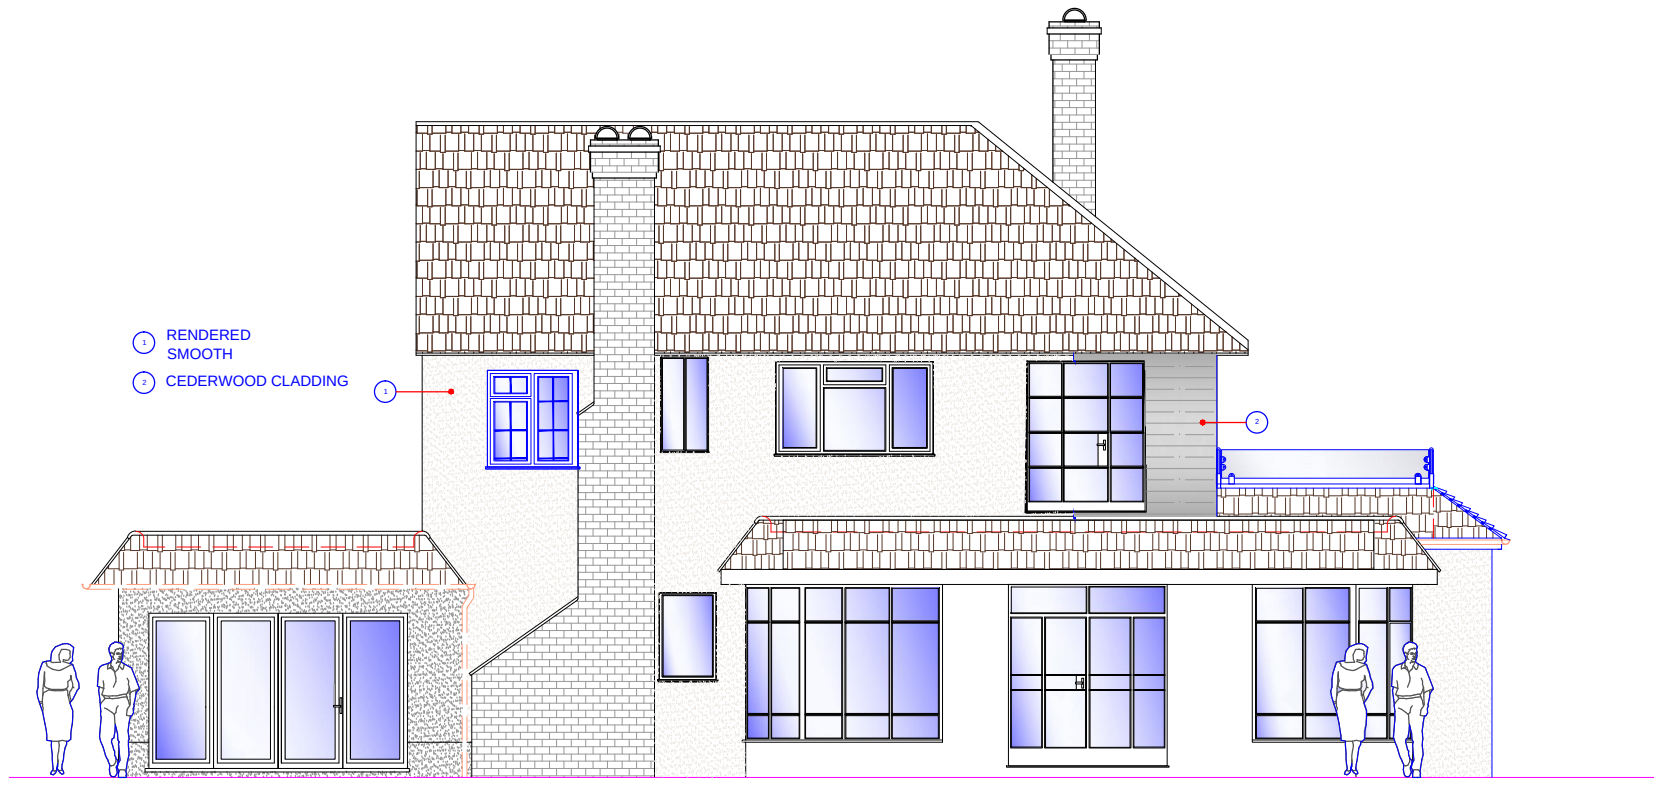


6 PROPOSED SIDE ELEVATION
1:100

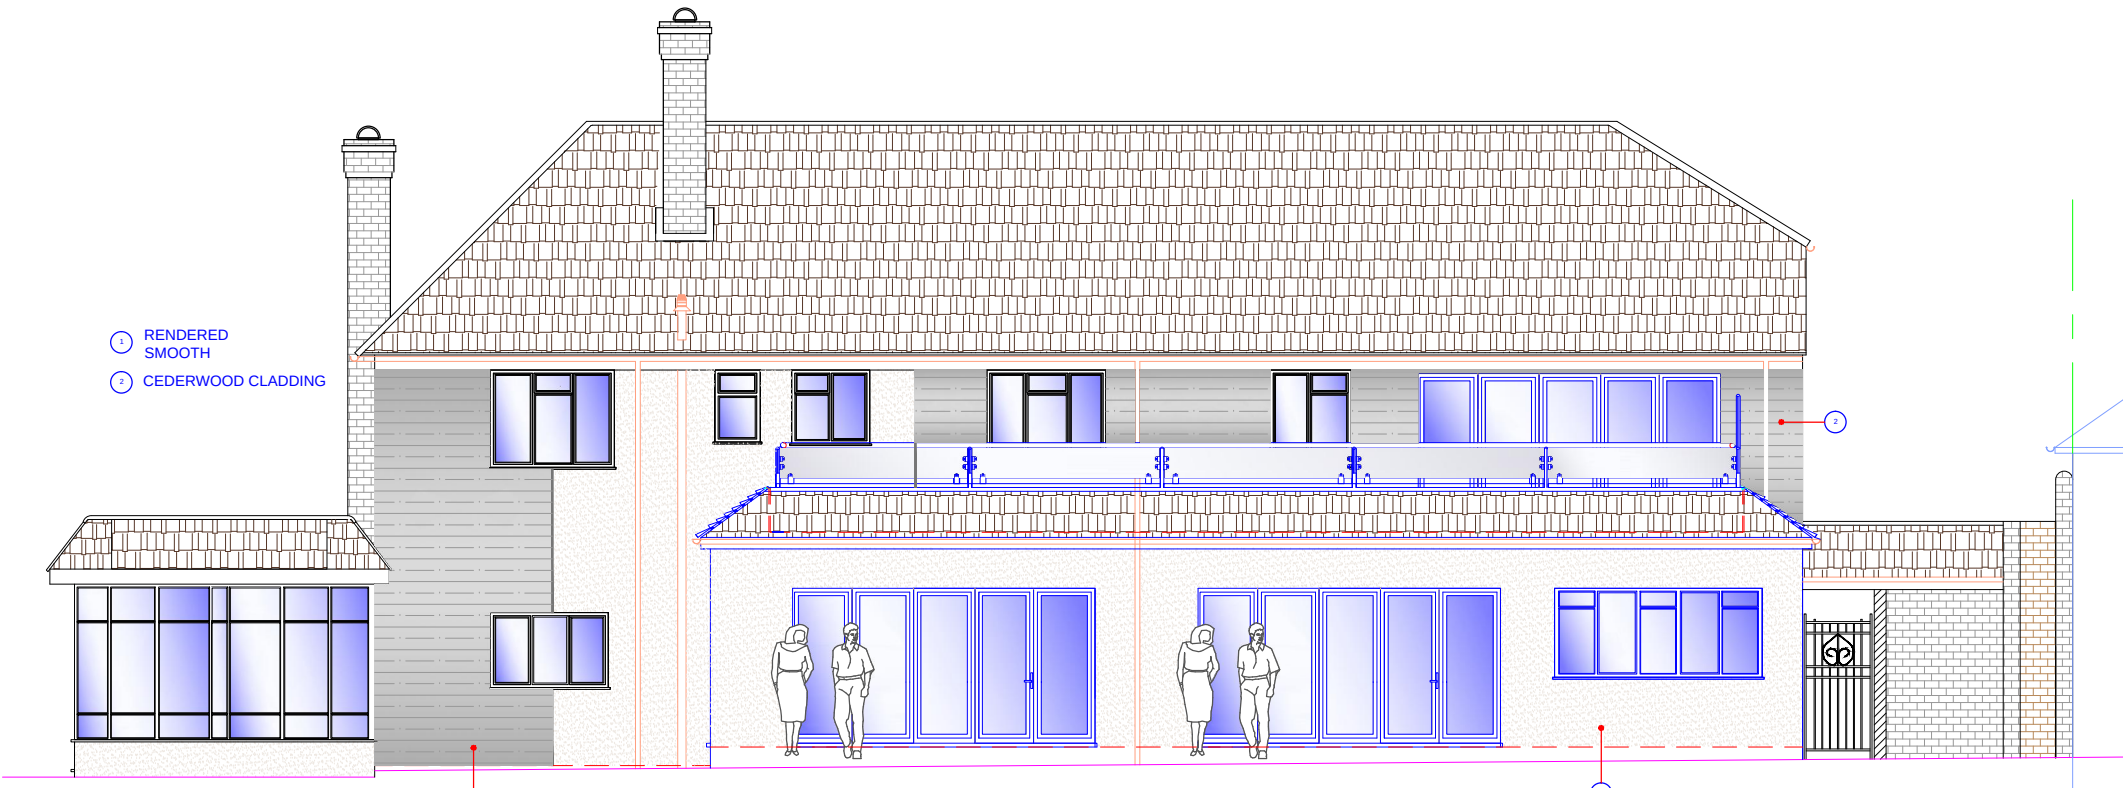


7 PROPOSED REAR ELEVATION
1:100

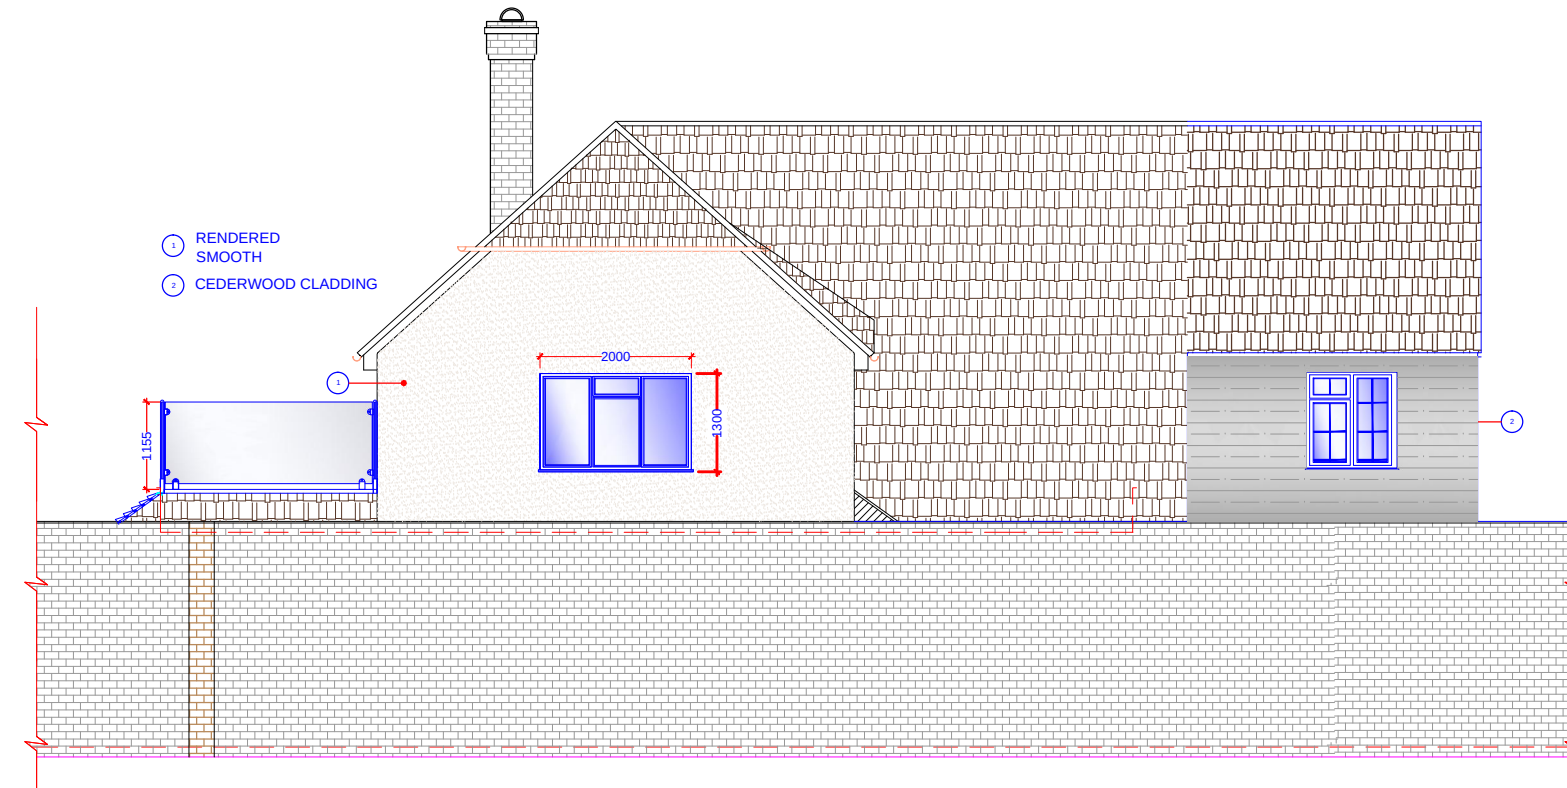


8 PROPOSED SIDE ELEVATION
1:100

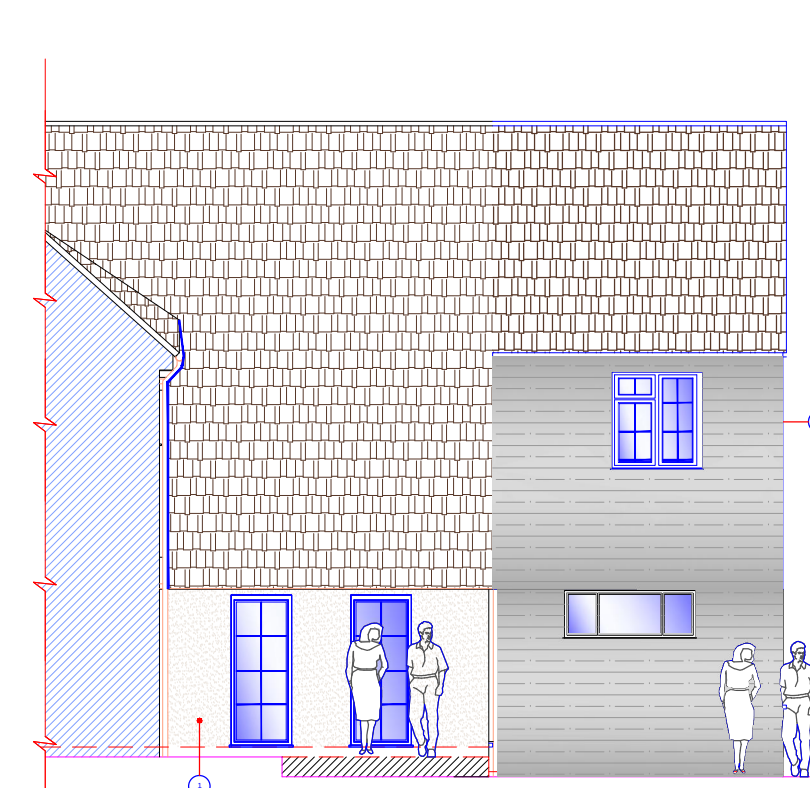


8A PROPOSED VIEW ON ARROW 'A'
1:100

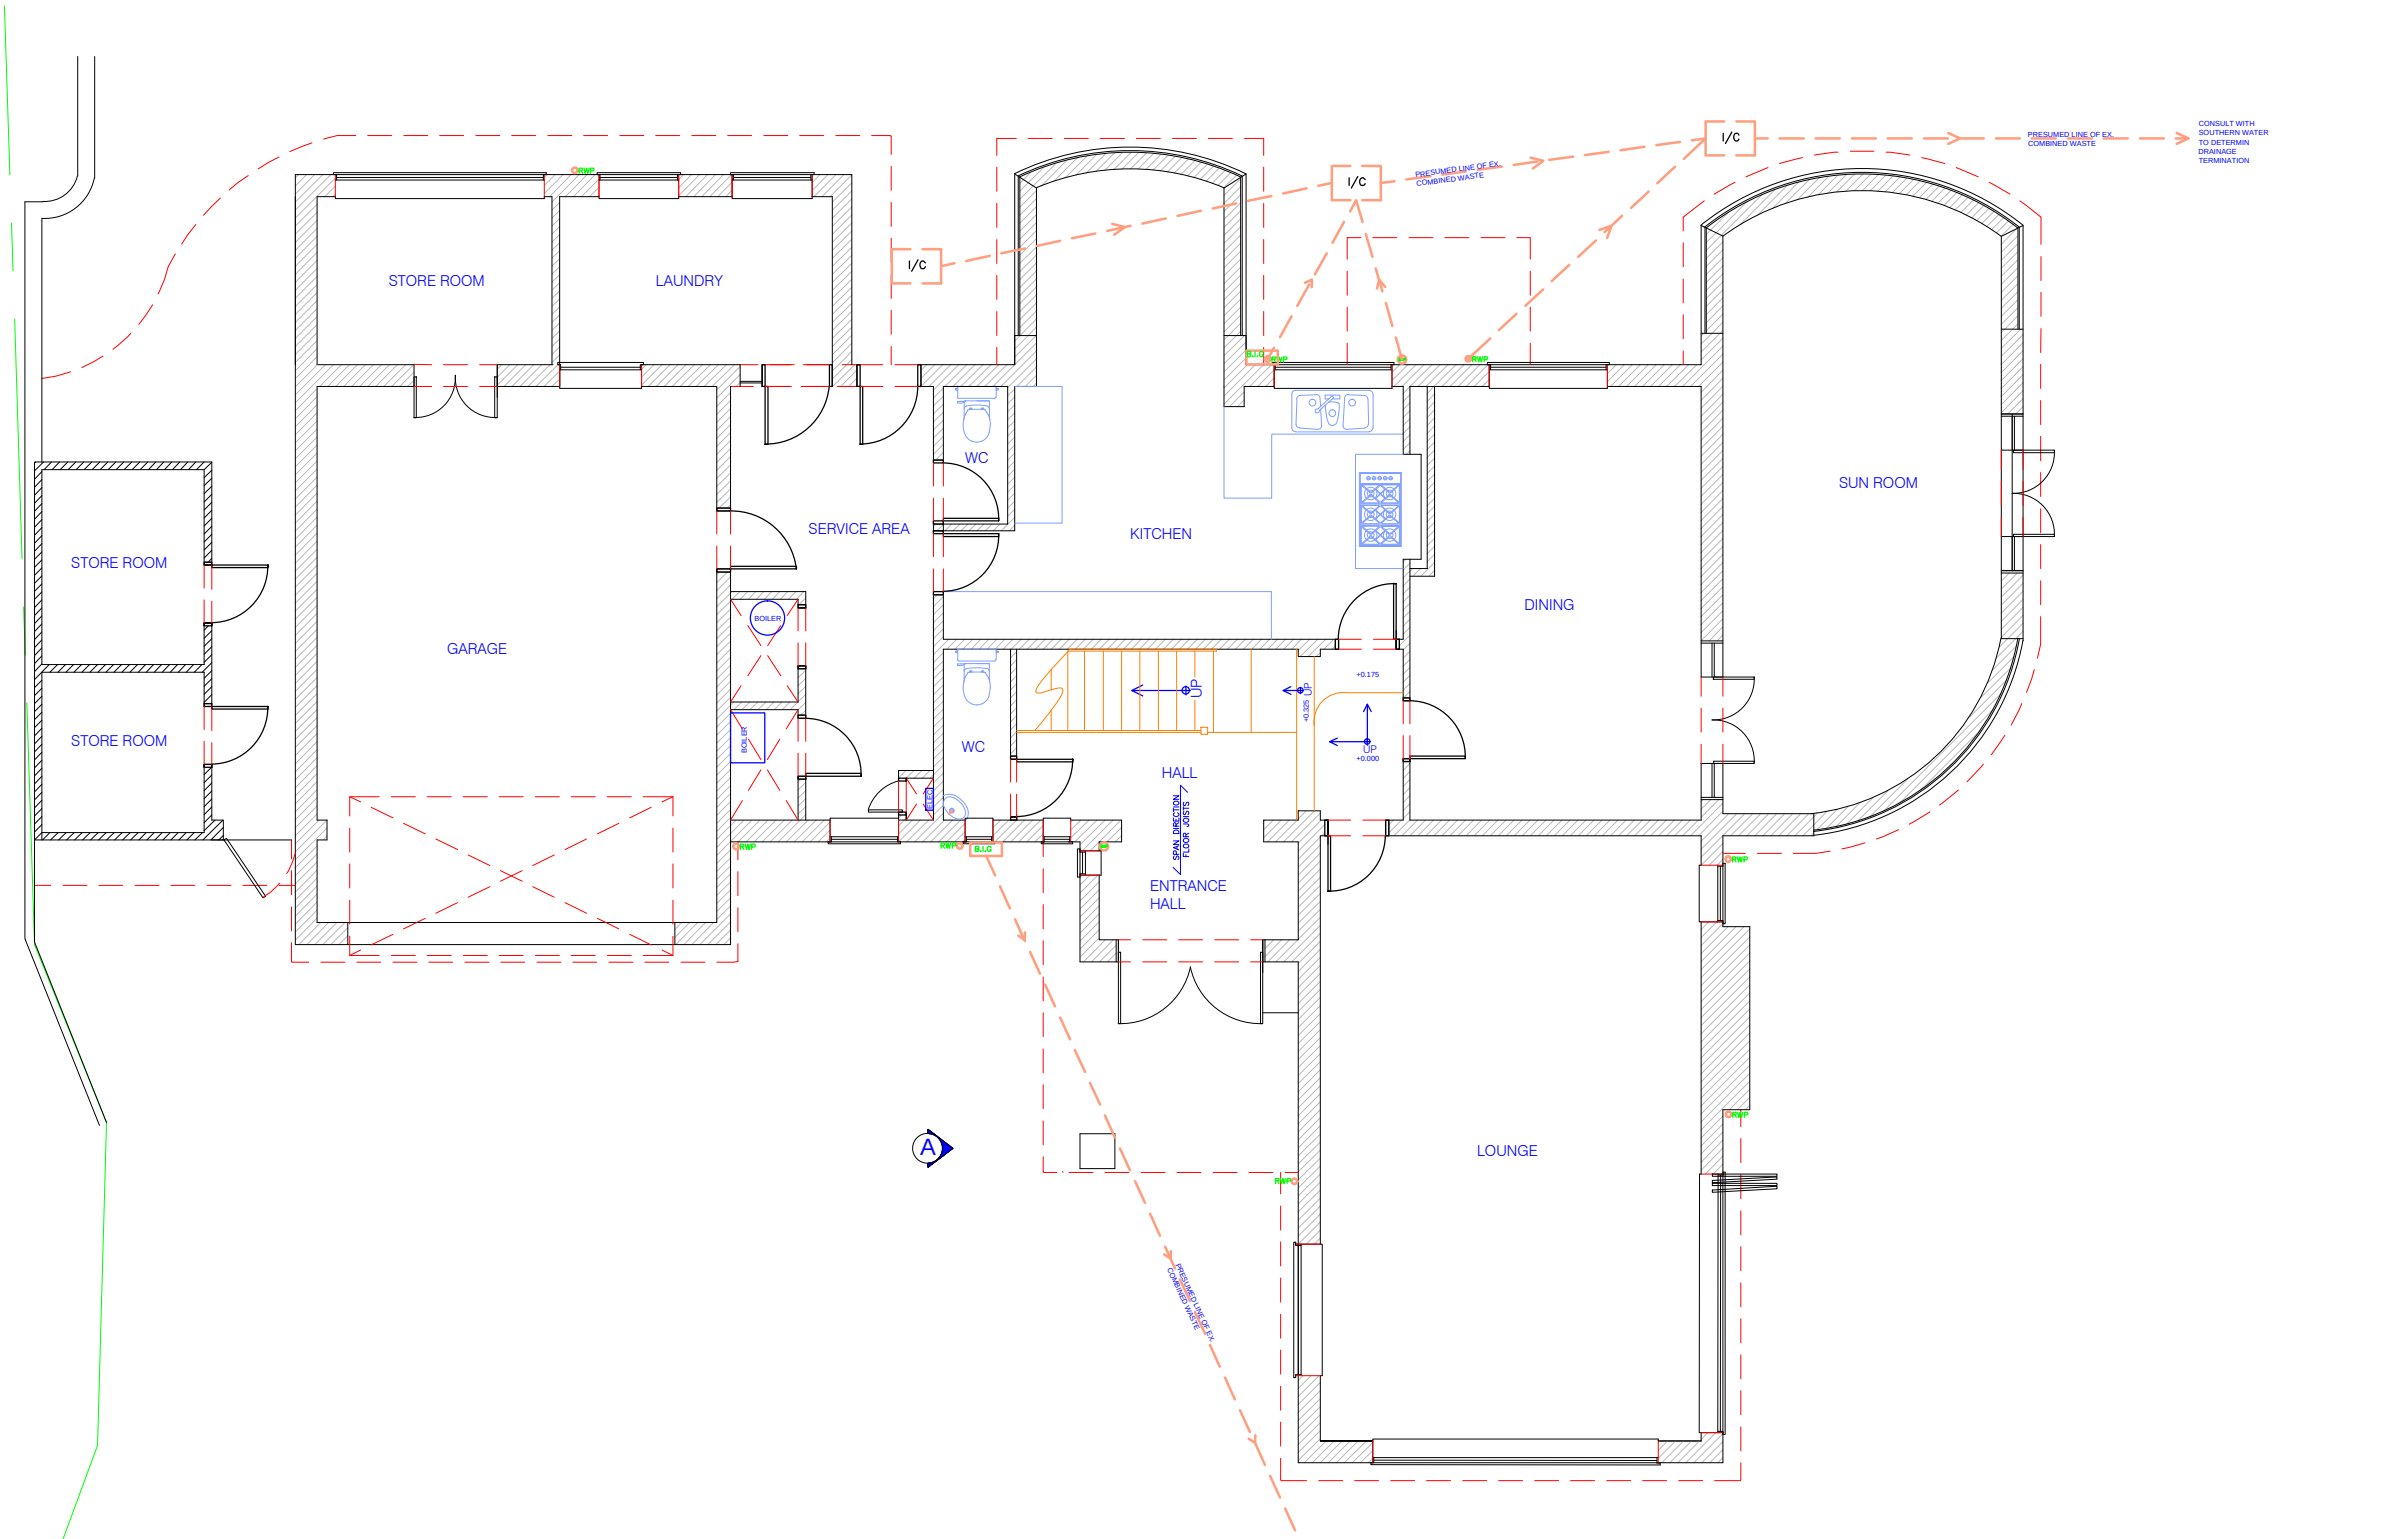


9 EXISTING GROUND FLOOR LAYOUT
1:100

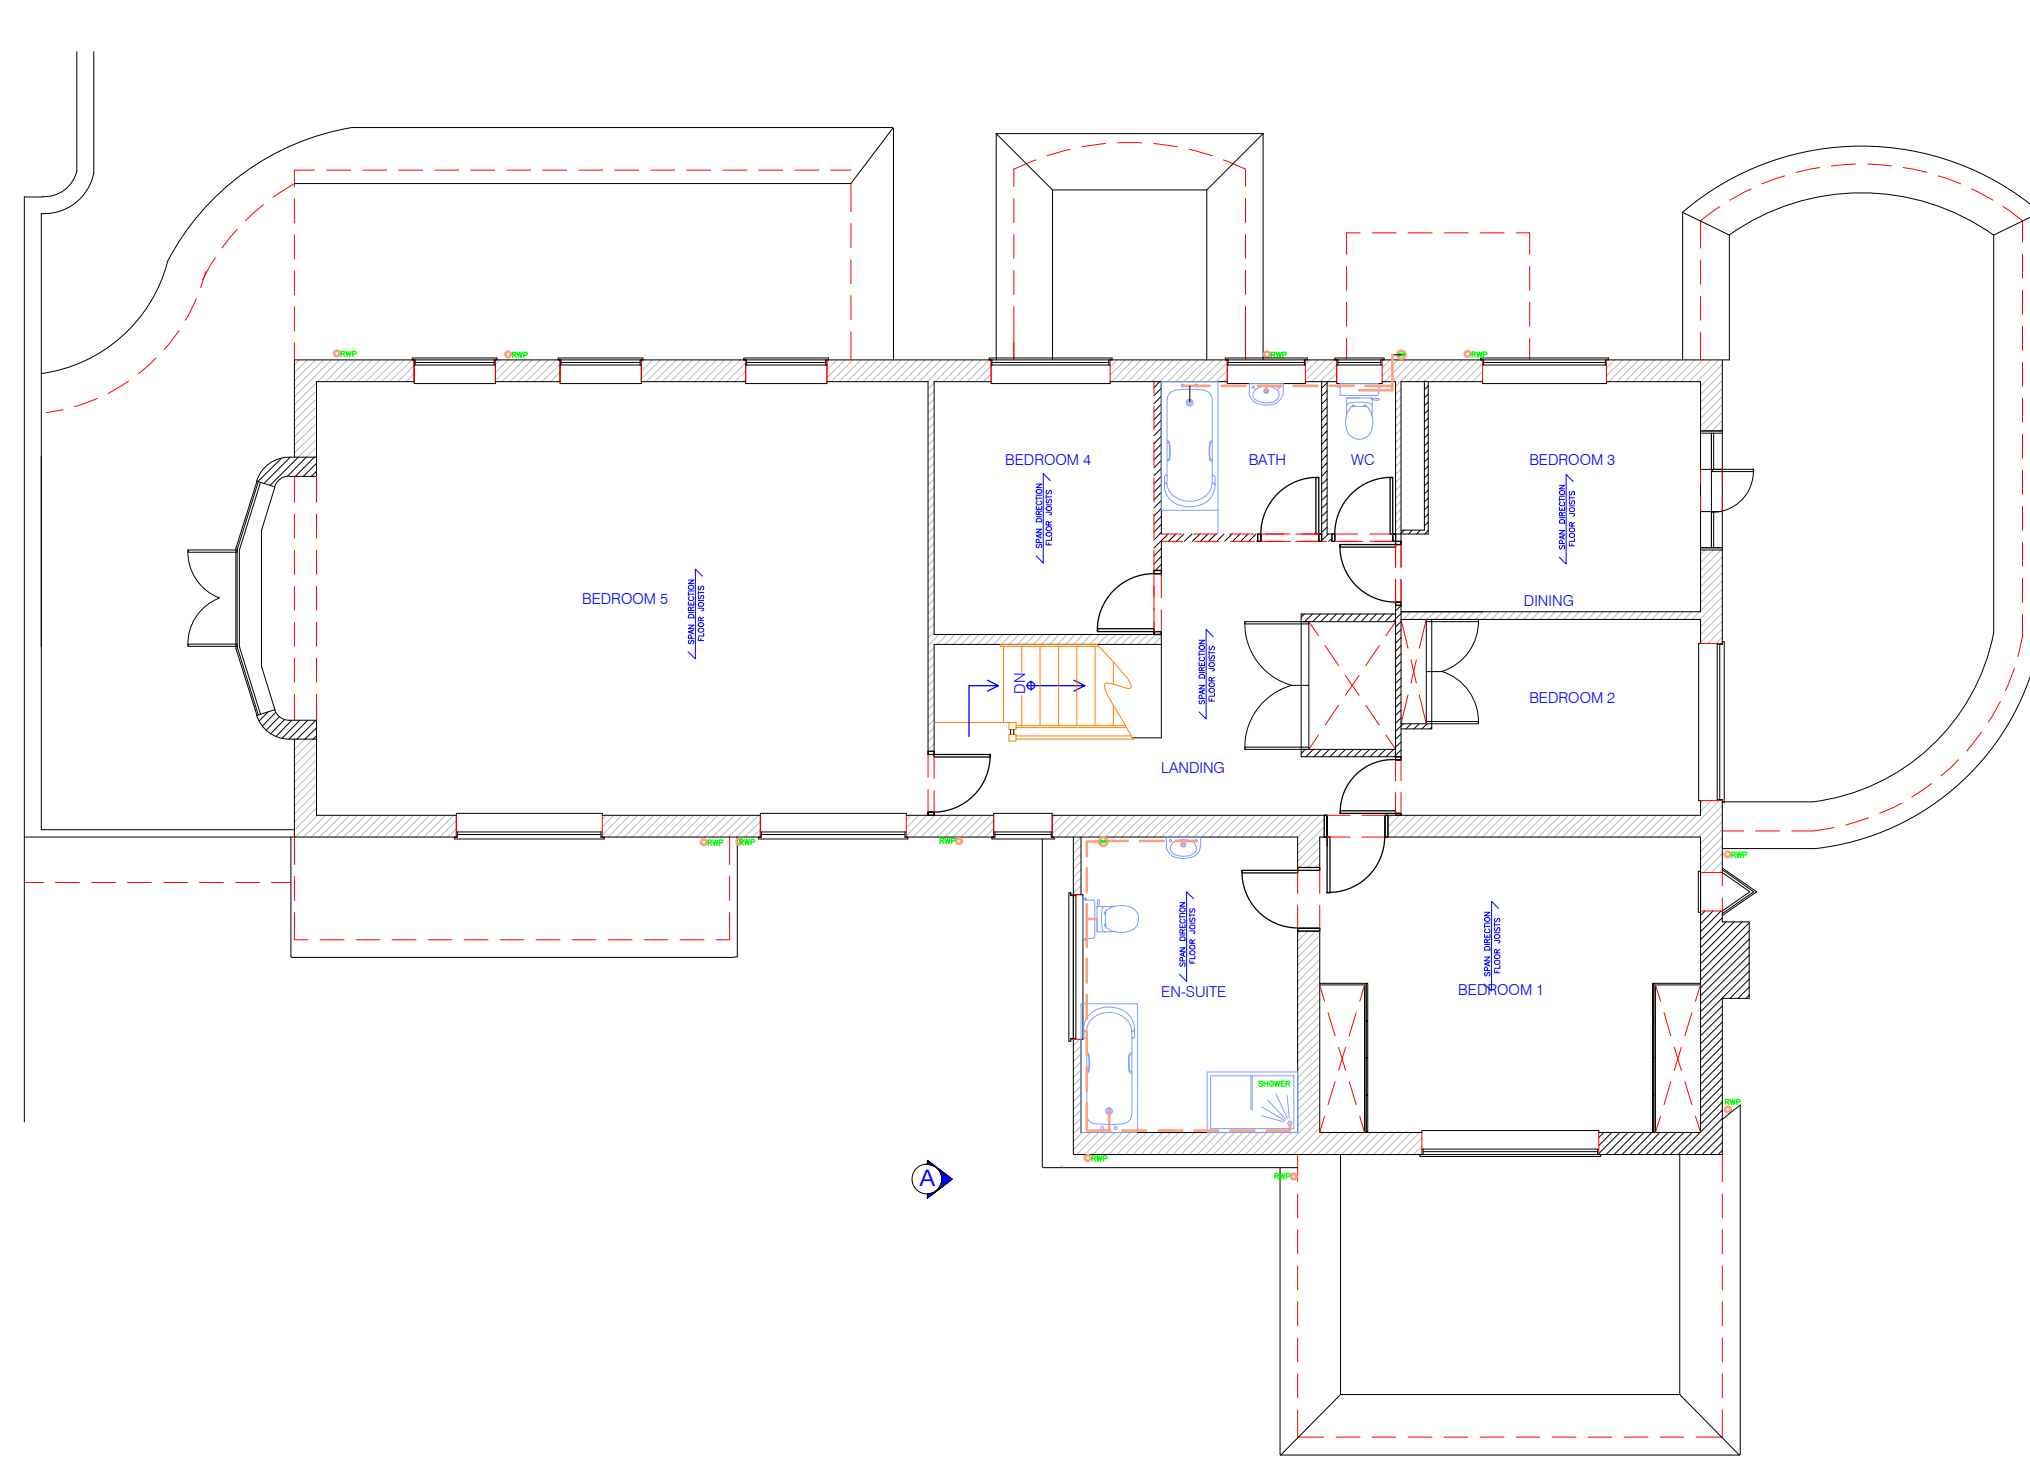


10 EXISTING FIRST FLOOR LAYOUT
1:100

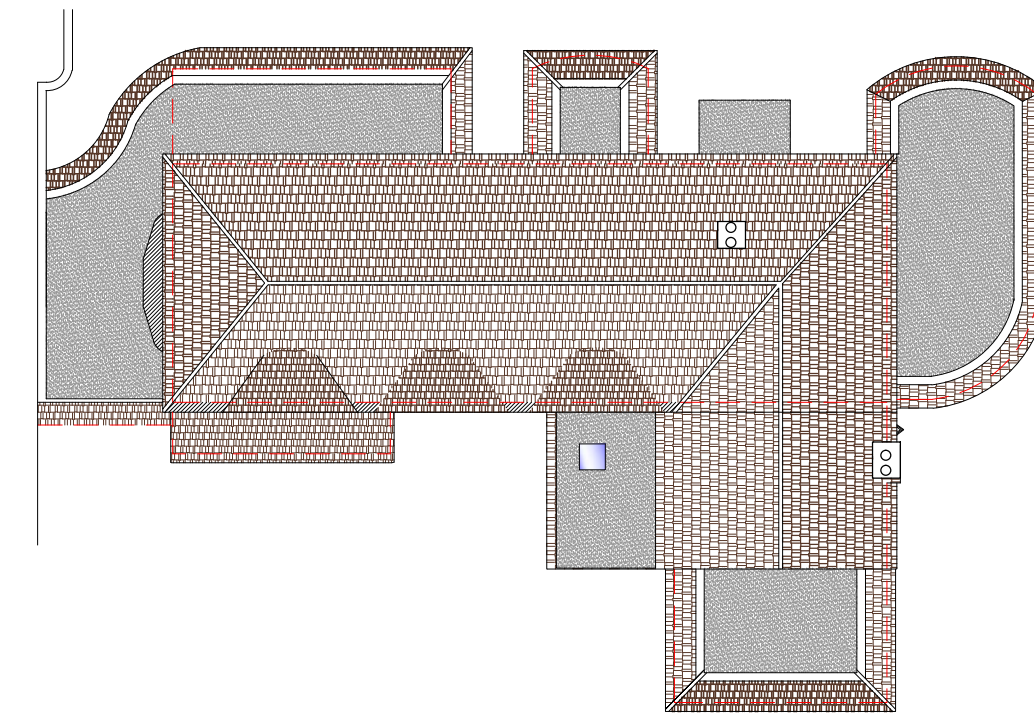


5 EXISTING ROOF LAYOUT
1:200

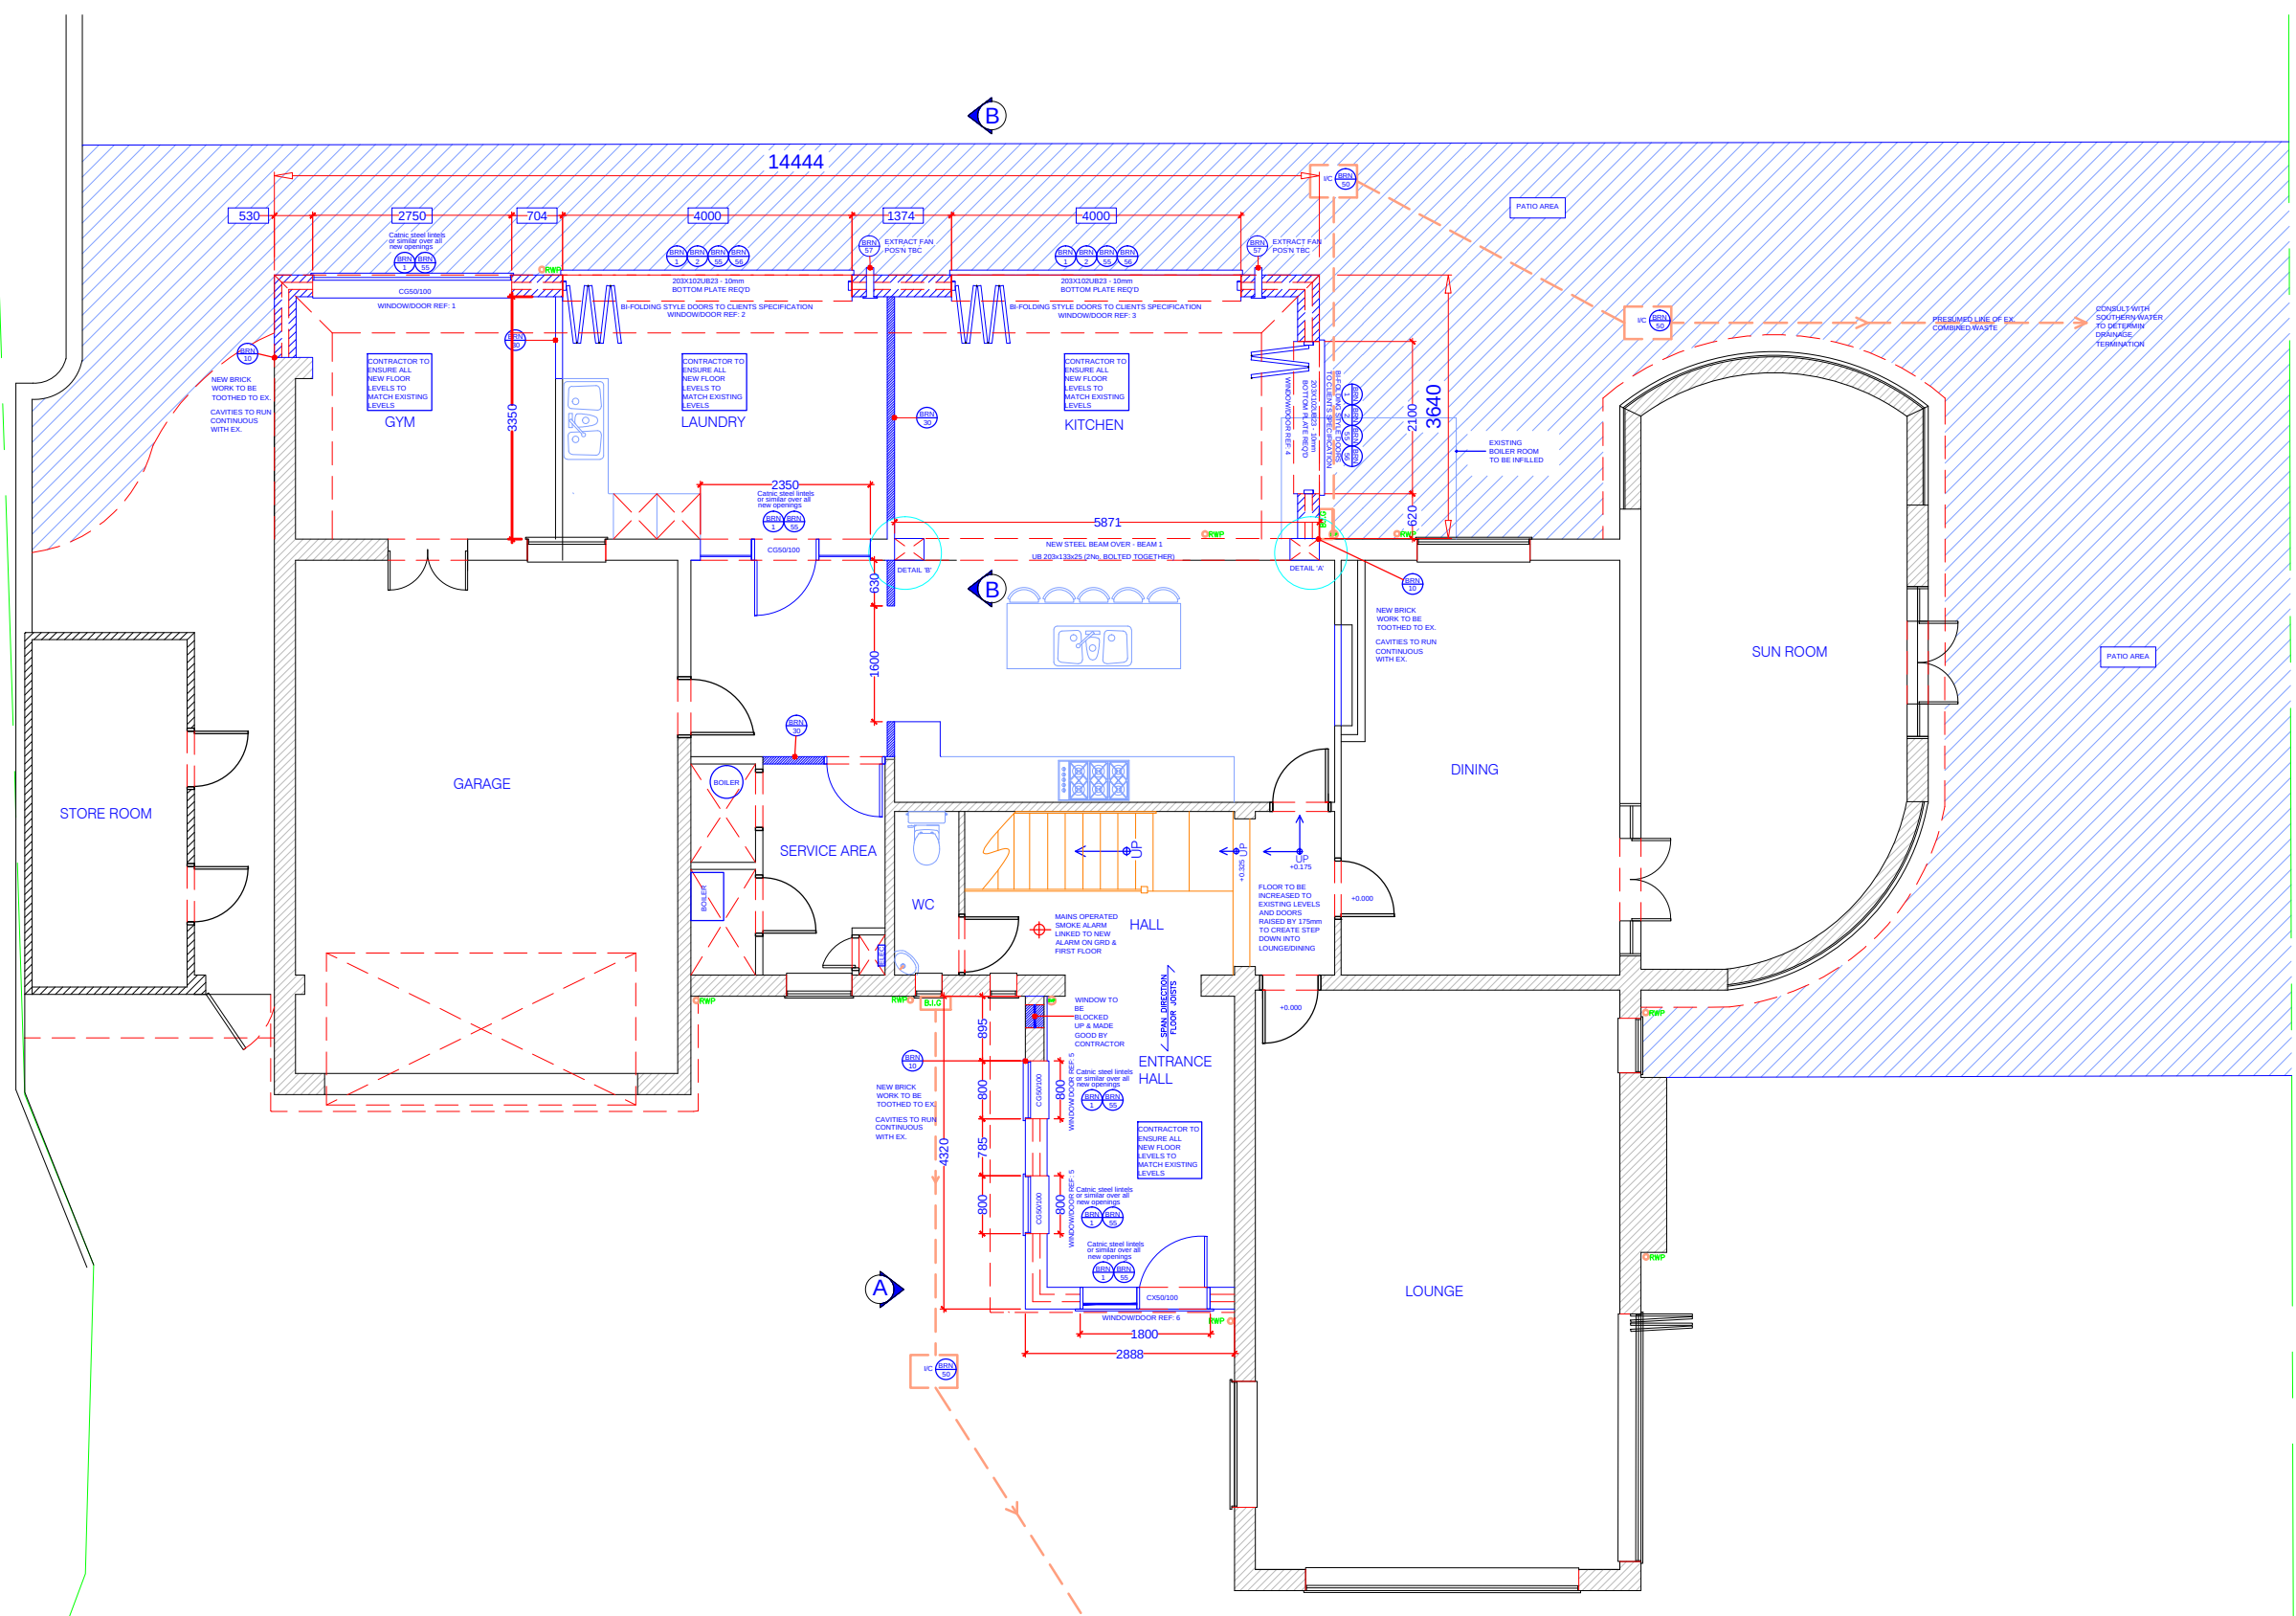

11 PROPOSED GROUND FLOOR LAYOUT
1:100

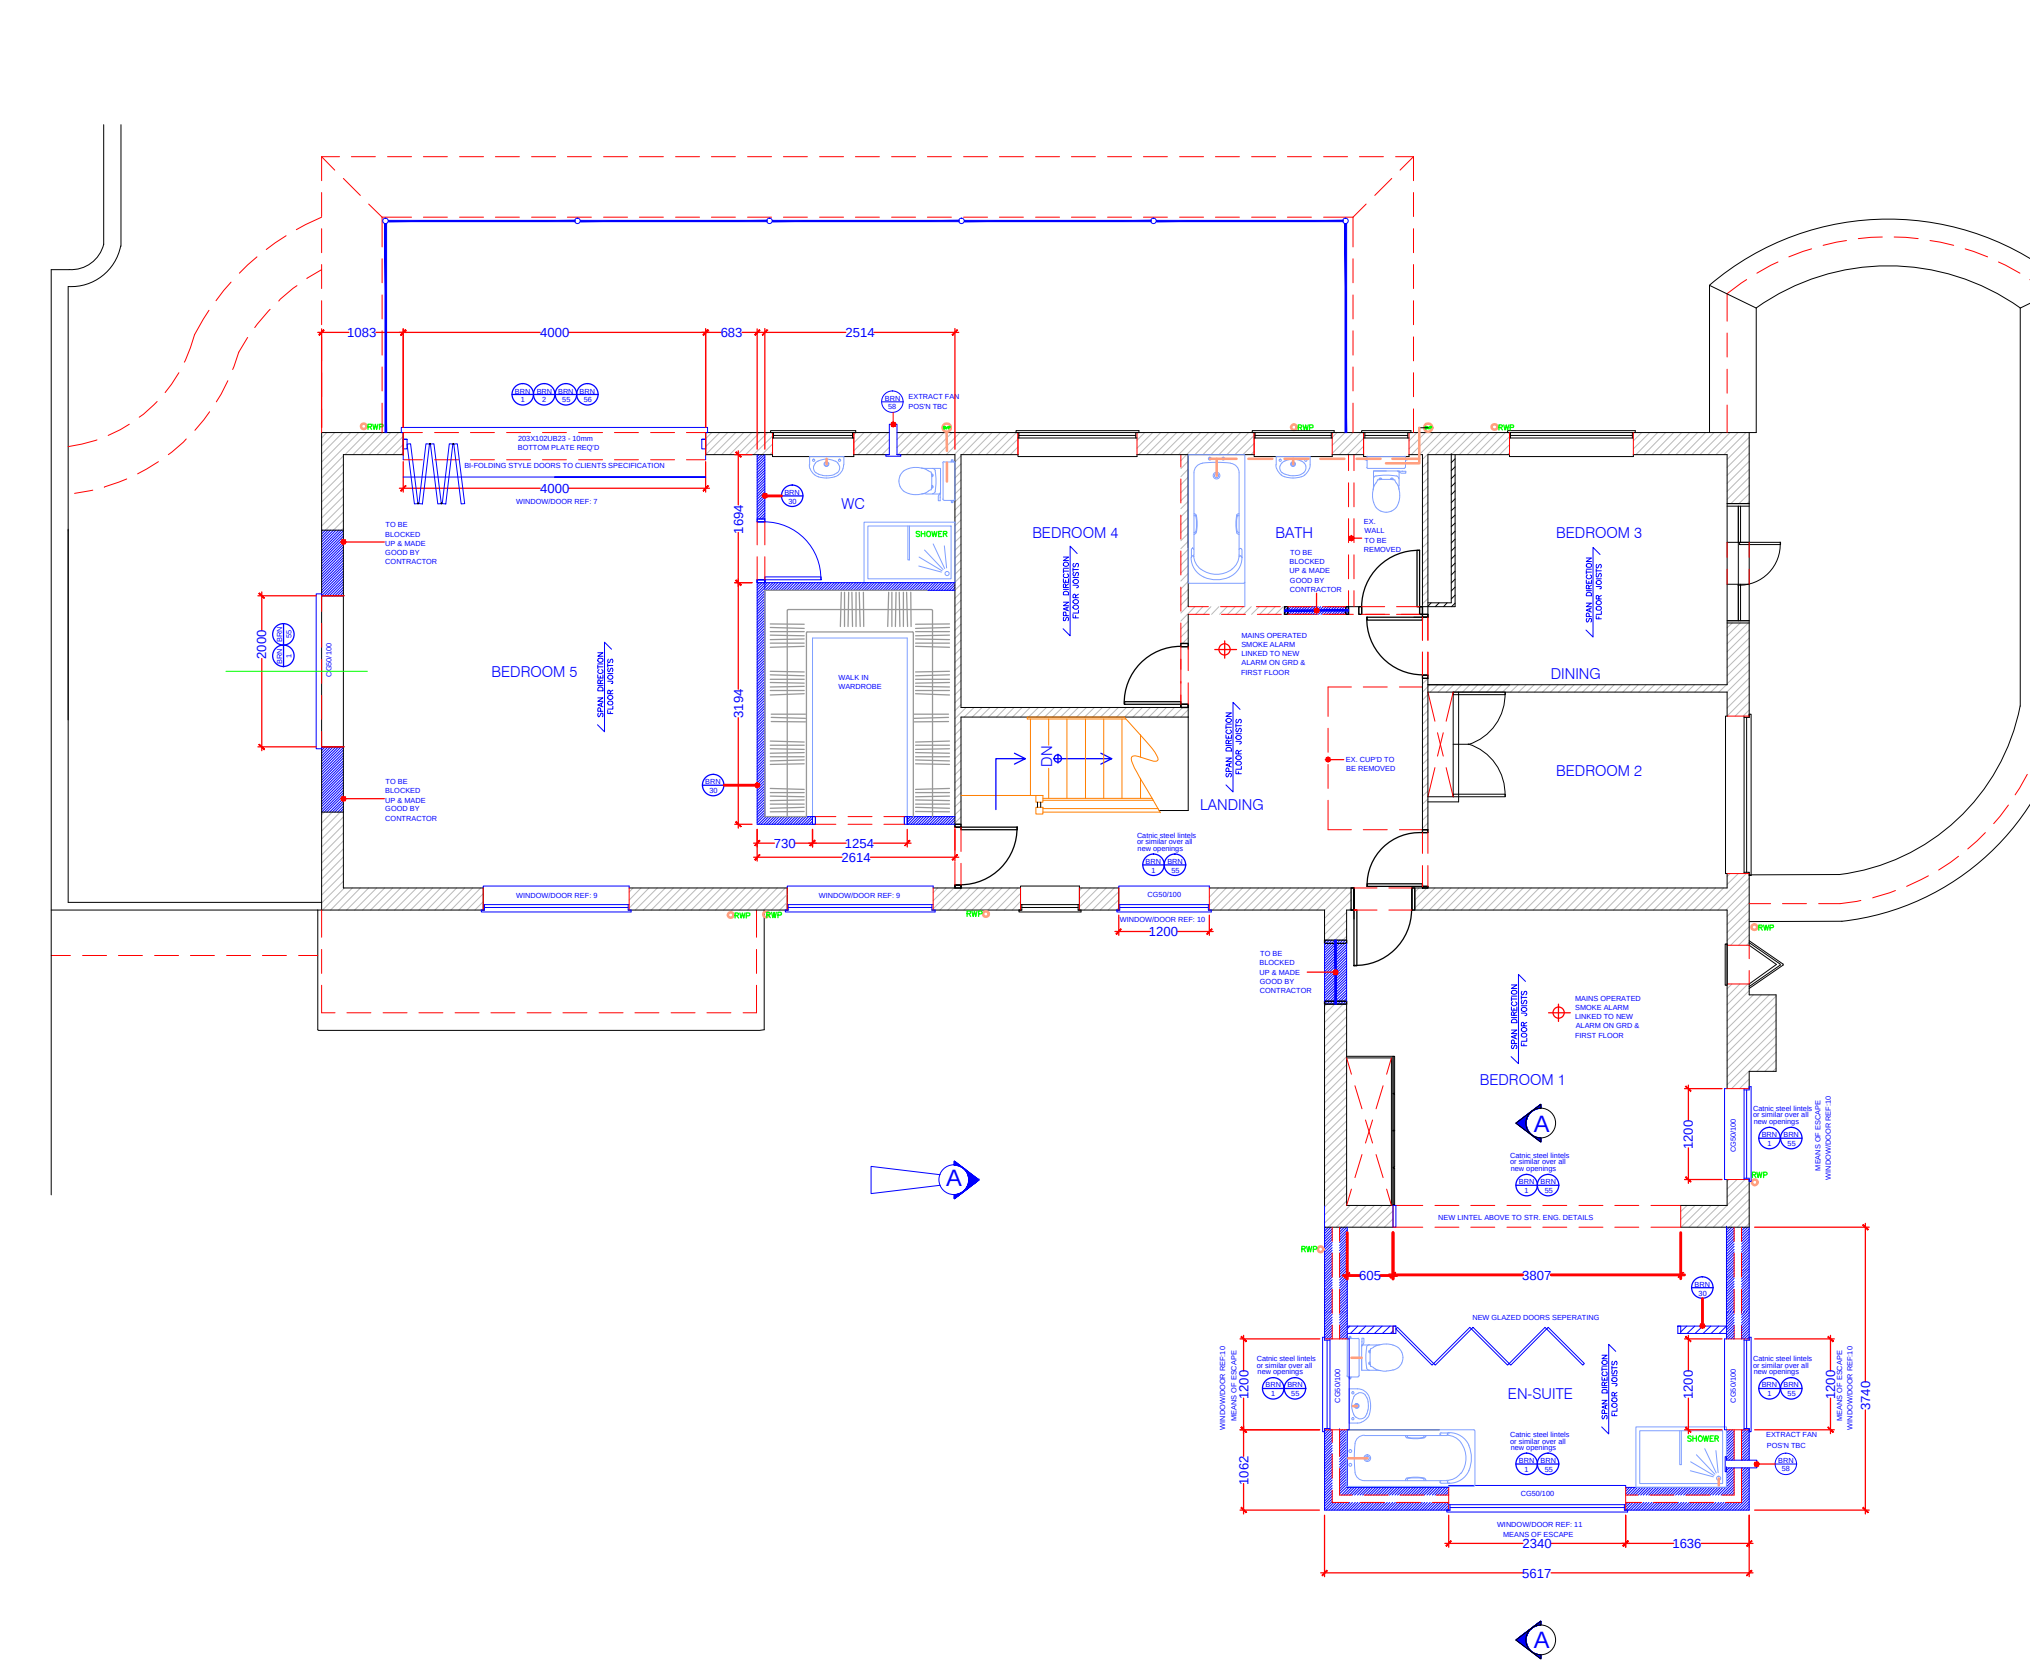

12 PROPOSED FIRST FLOOR LAYOUT
1:100

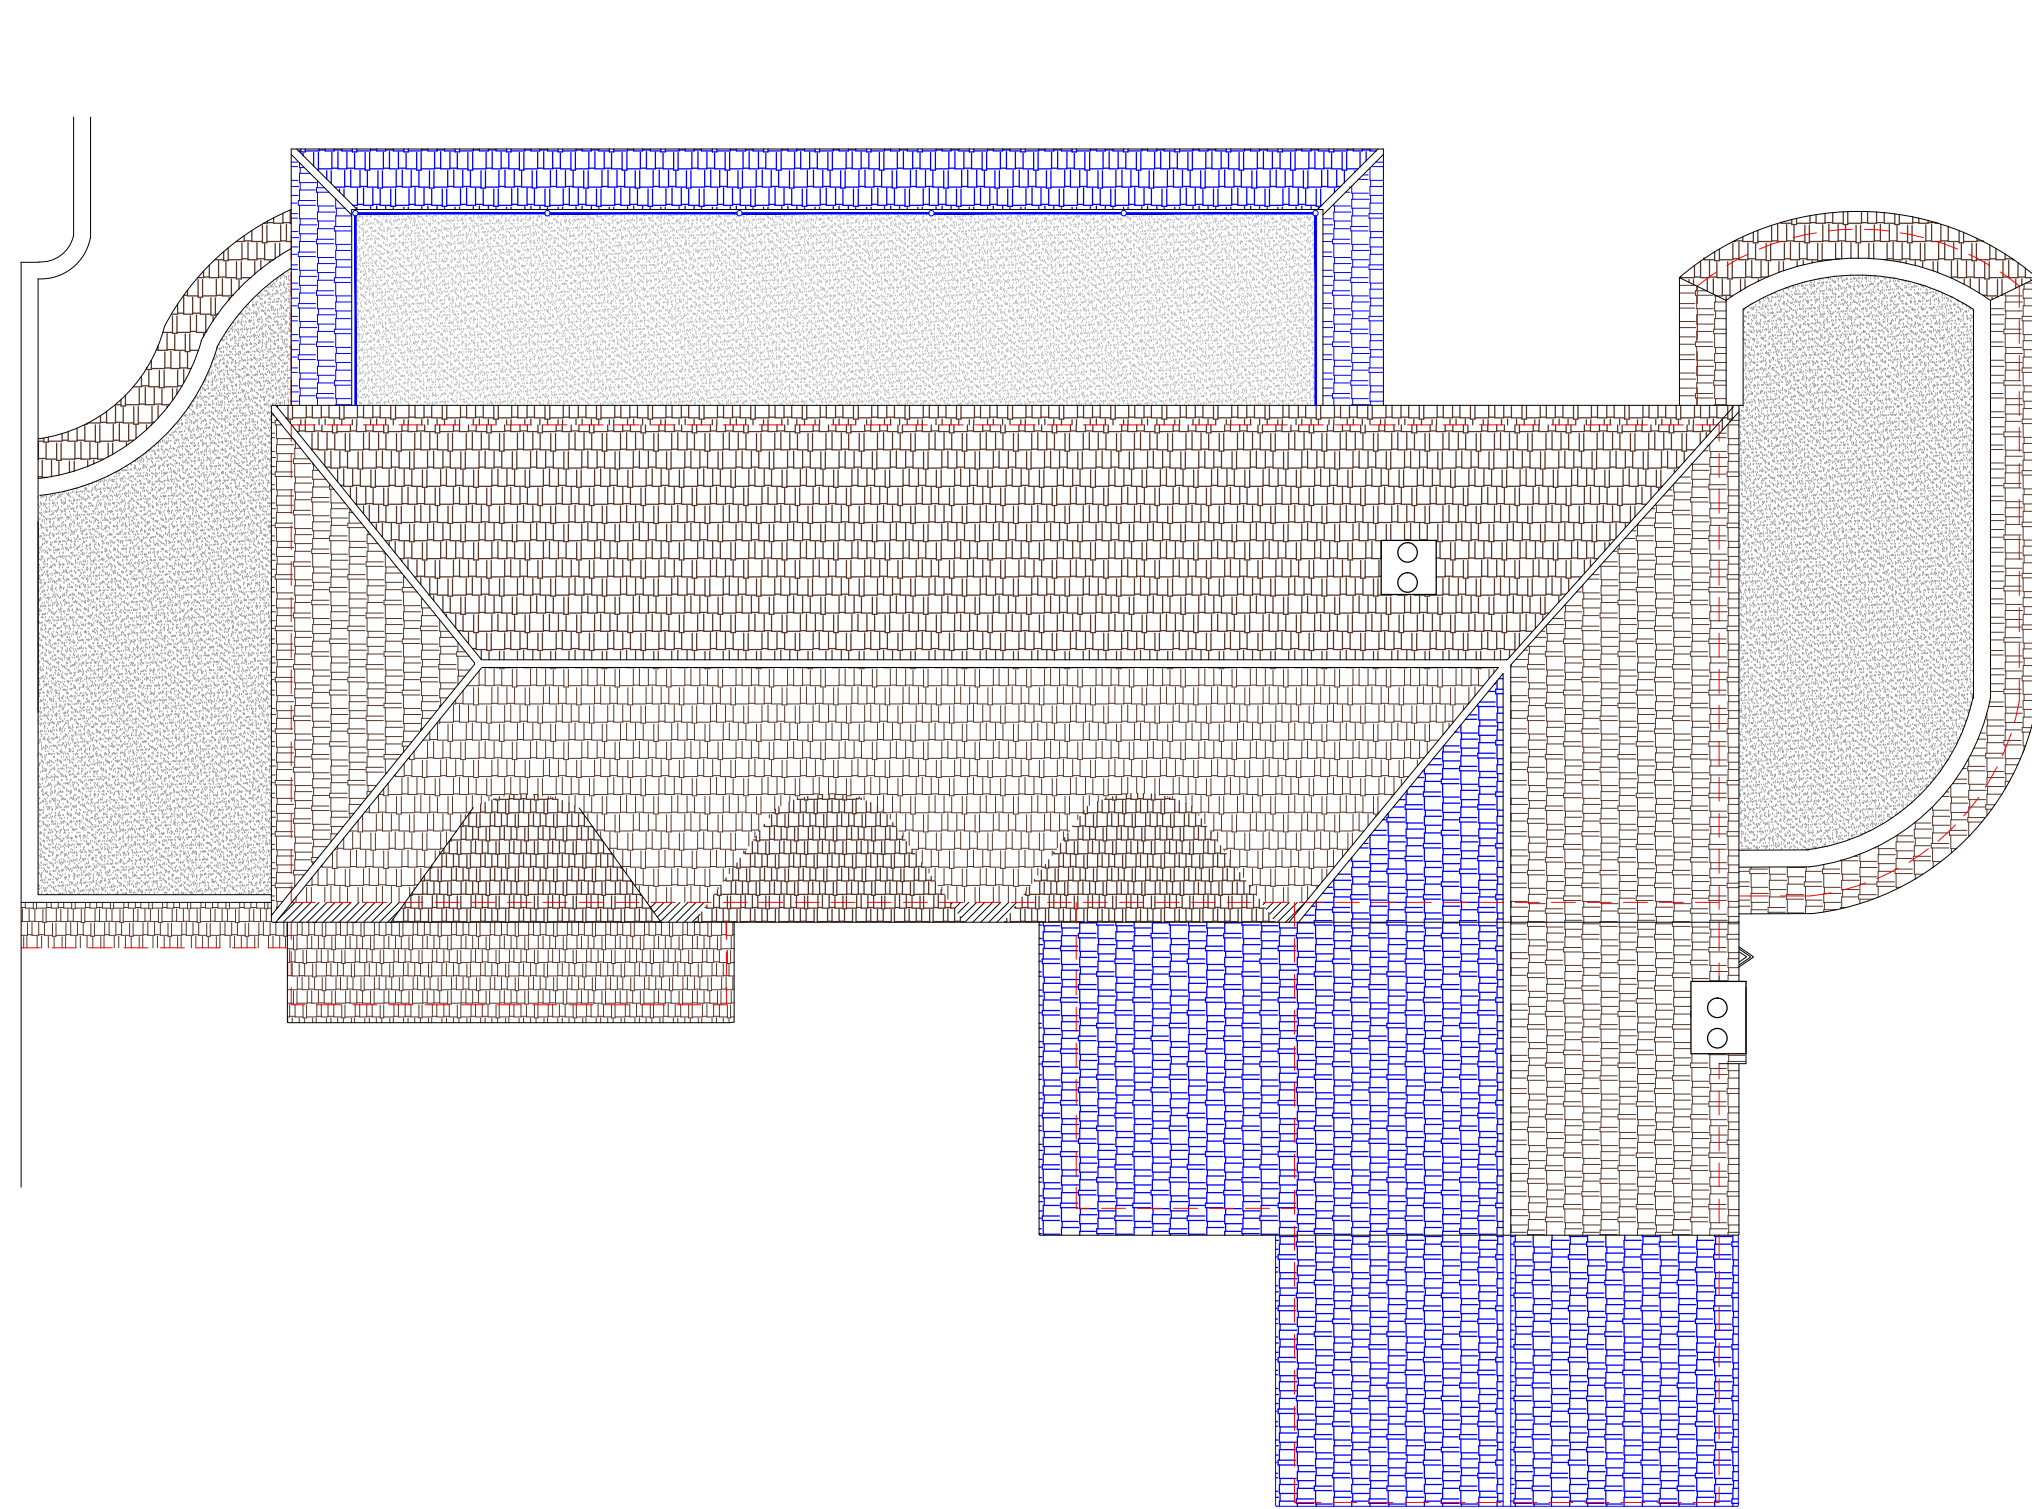

13 PROPOSED ROOF LAYOUT
1:100



Produced on 04 June 2015 from the Ordnance Survey National Geographic Database and incorporating surveyed revision available at this date. Reproduction in whole or part is prohibited without the prior permission of Ordnance Survey Crown copyright 2015. Supplied by copla ltd trading as UKPlanningMaps.com a licensed Ordnance Survey partner (100054135). Data licenced for 1 year, expiring 04 June 2016. Unique plan reference: v1b/43446/60753

14 BLOCK PLAN
1:500

BRN 1 DENOTES ATTACHED BUILDING REGULATION NOTES
1 DENOTES ITEM No.

MODIFICATIONS

amended window to bedroom 5

TITLE
PROPOSED FIRST FLOOR EXTENSION ABOVE EXISTING
EXTERNAL MATERIAL CHANGE TO PROPERTY

CUSTOMER
MR K MIAH
15 BILLET AVENUE, WATERLOOVILLE
HANTS, PO7 7SZ

DRAWN BY:
DM designs
Turn your dreams... into a building

DRAWING NO:
KAS 01A 1 OF 2

SCALE:
DATE:
REVISION: B A0

NOTE:
DRAWING: KAS 01A TO BE USED IN CONJUNCTION
WITH ASSOCIATED BUILDING REGULATIONS NOTES
KAS/BRN.
DIRECTIONAL NORTH ARROW SHOWN ON BLOCK &
LOCATION PLANS .