


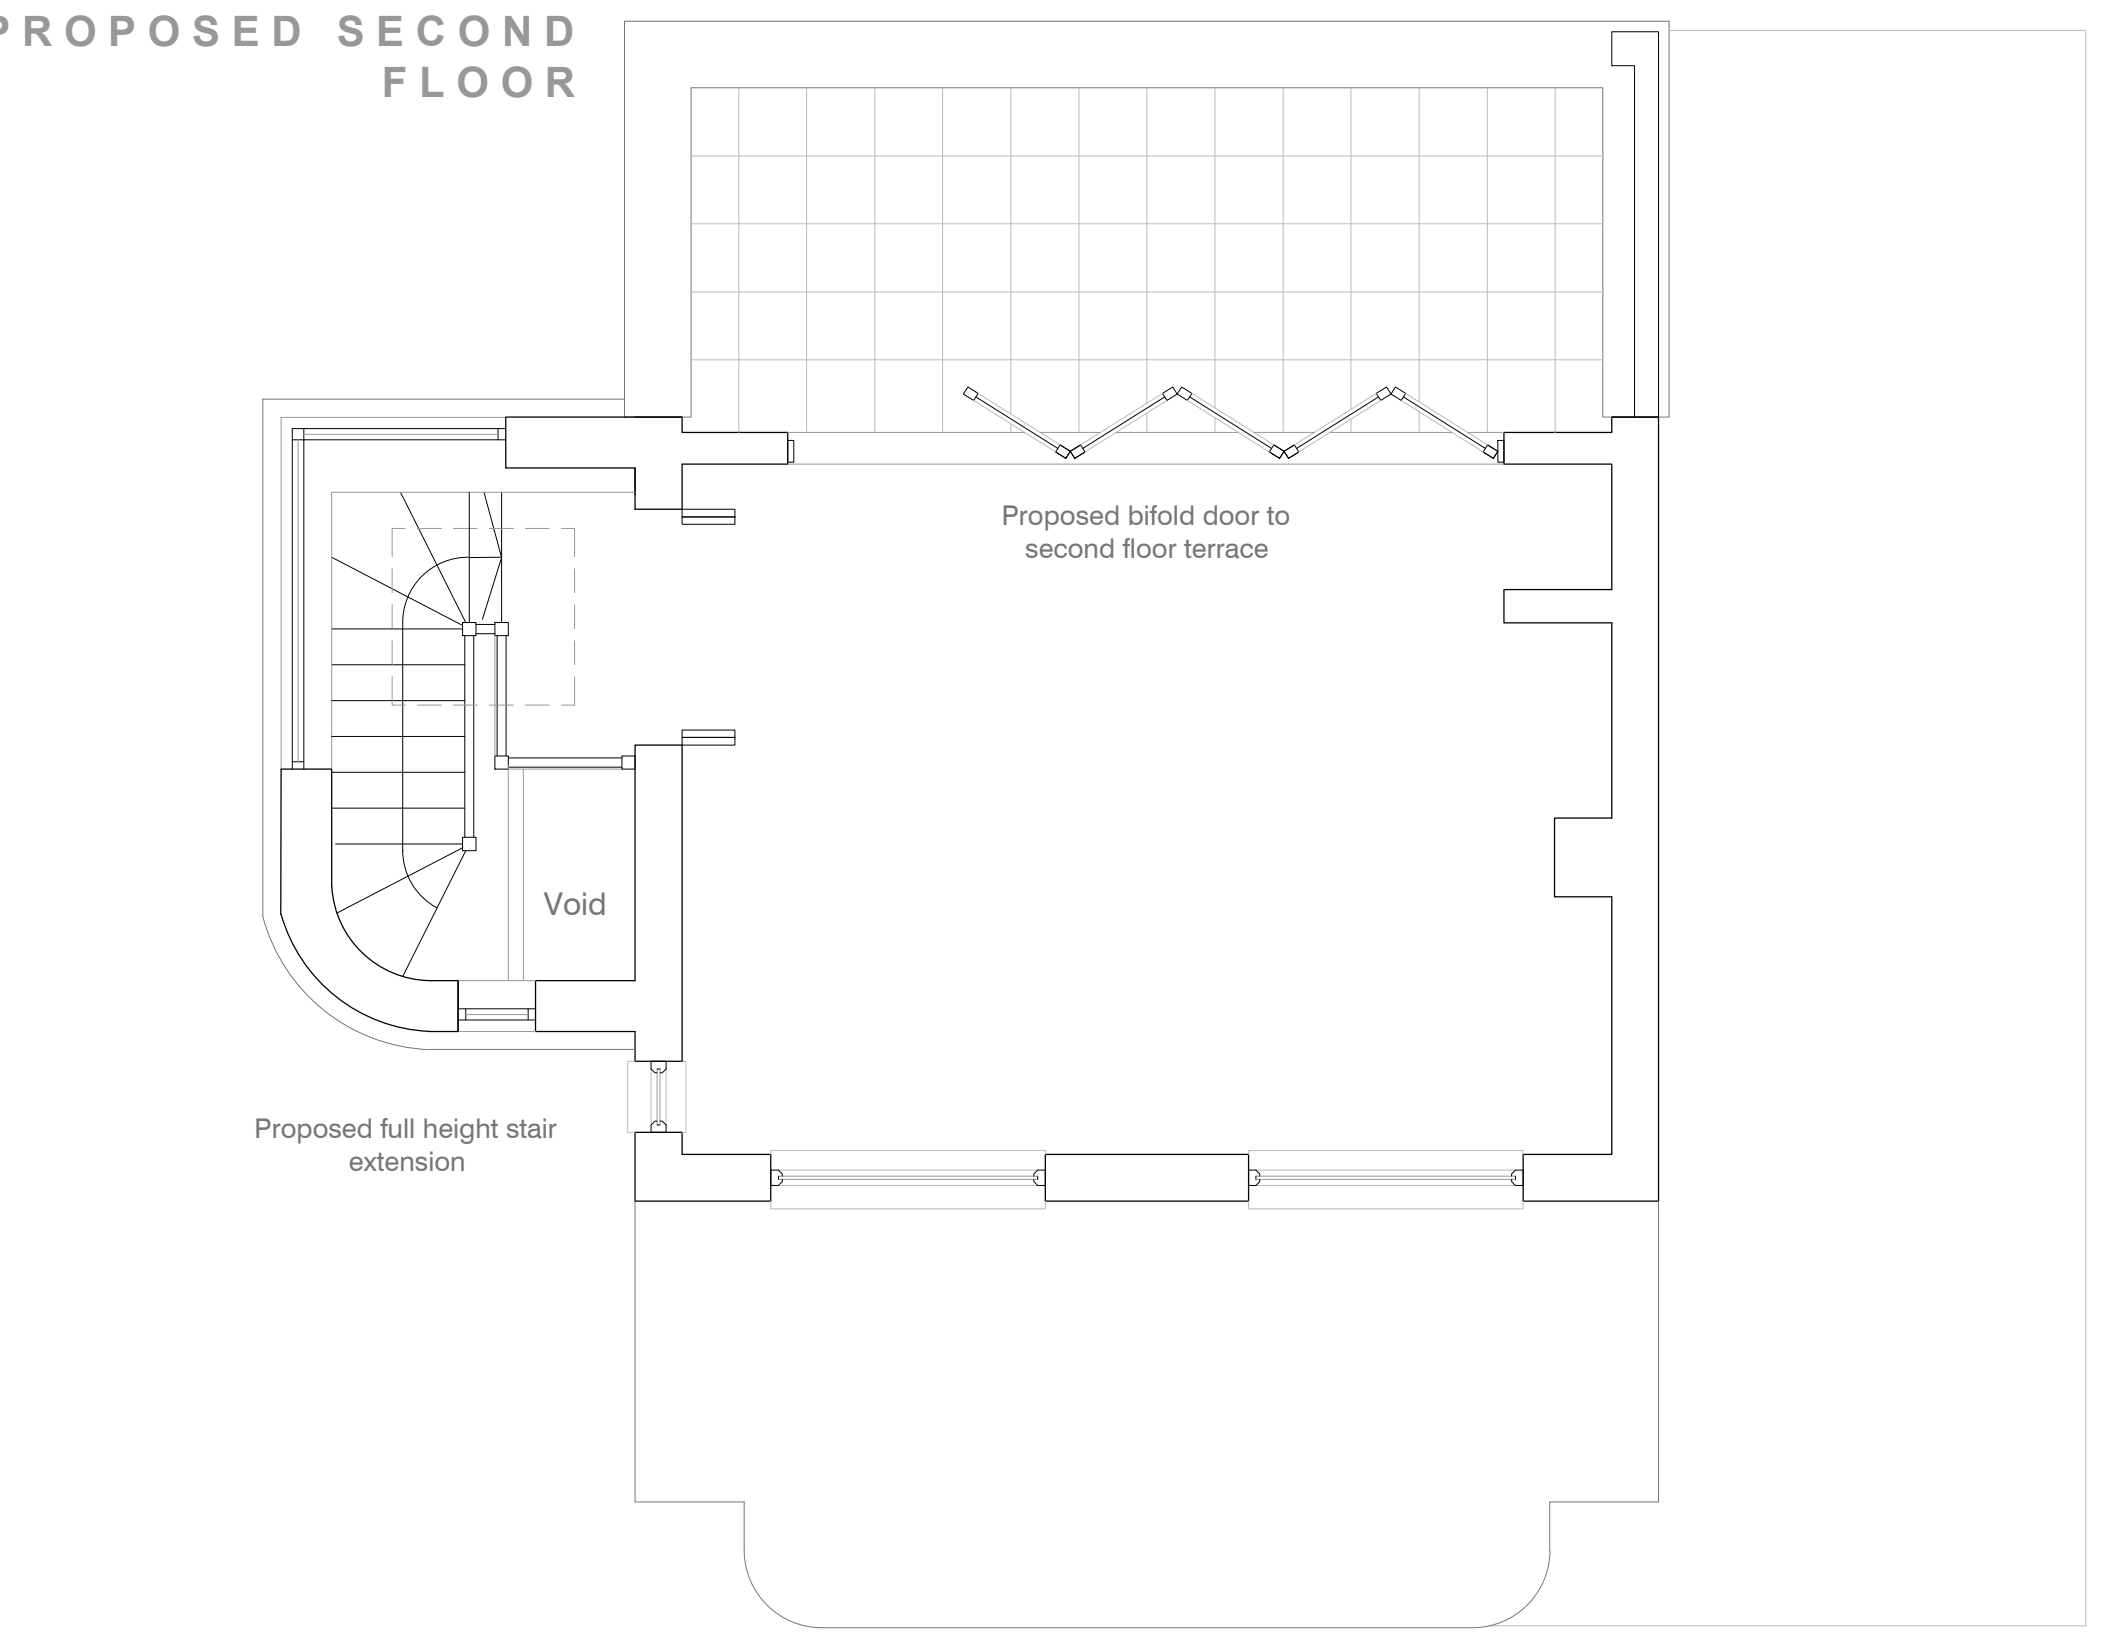


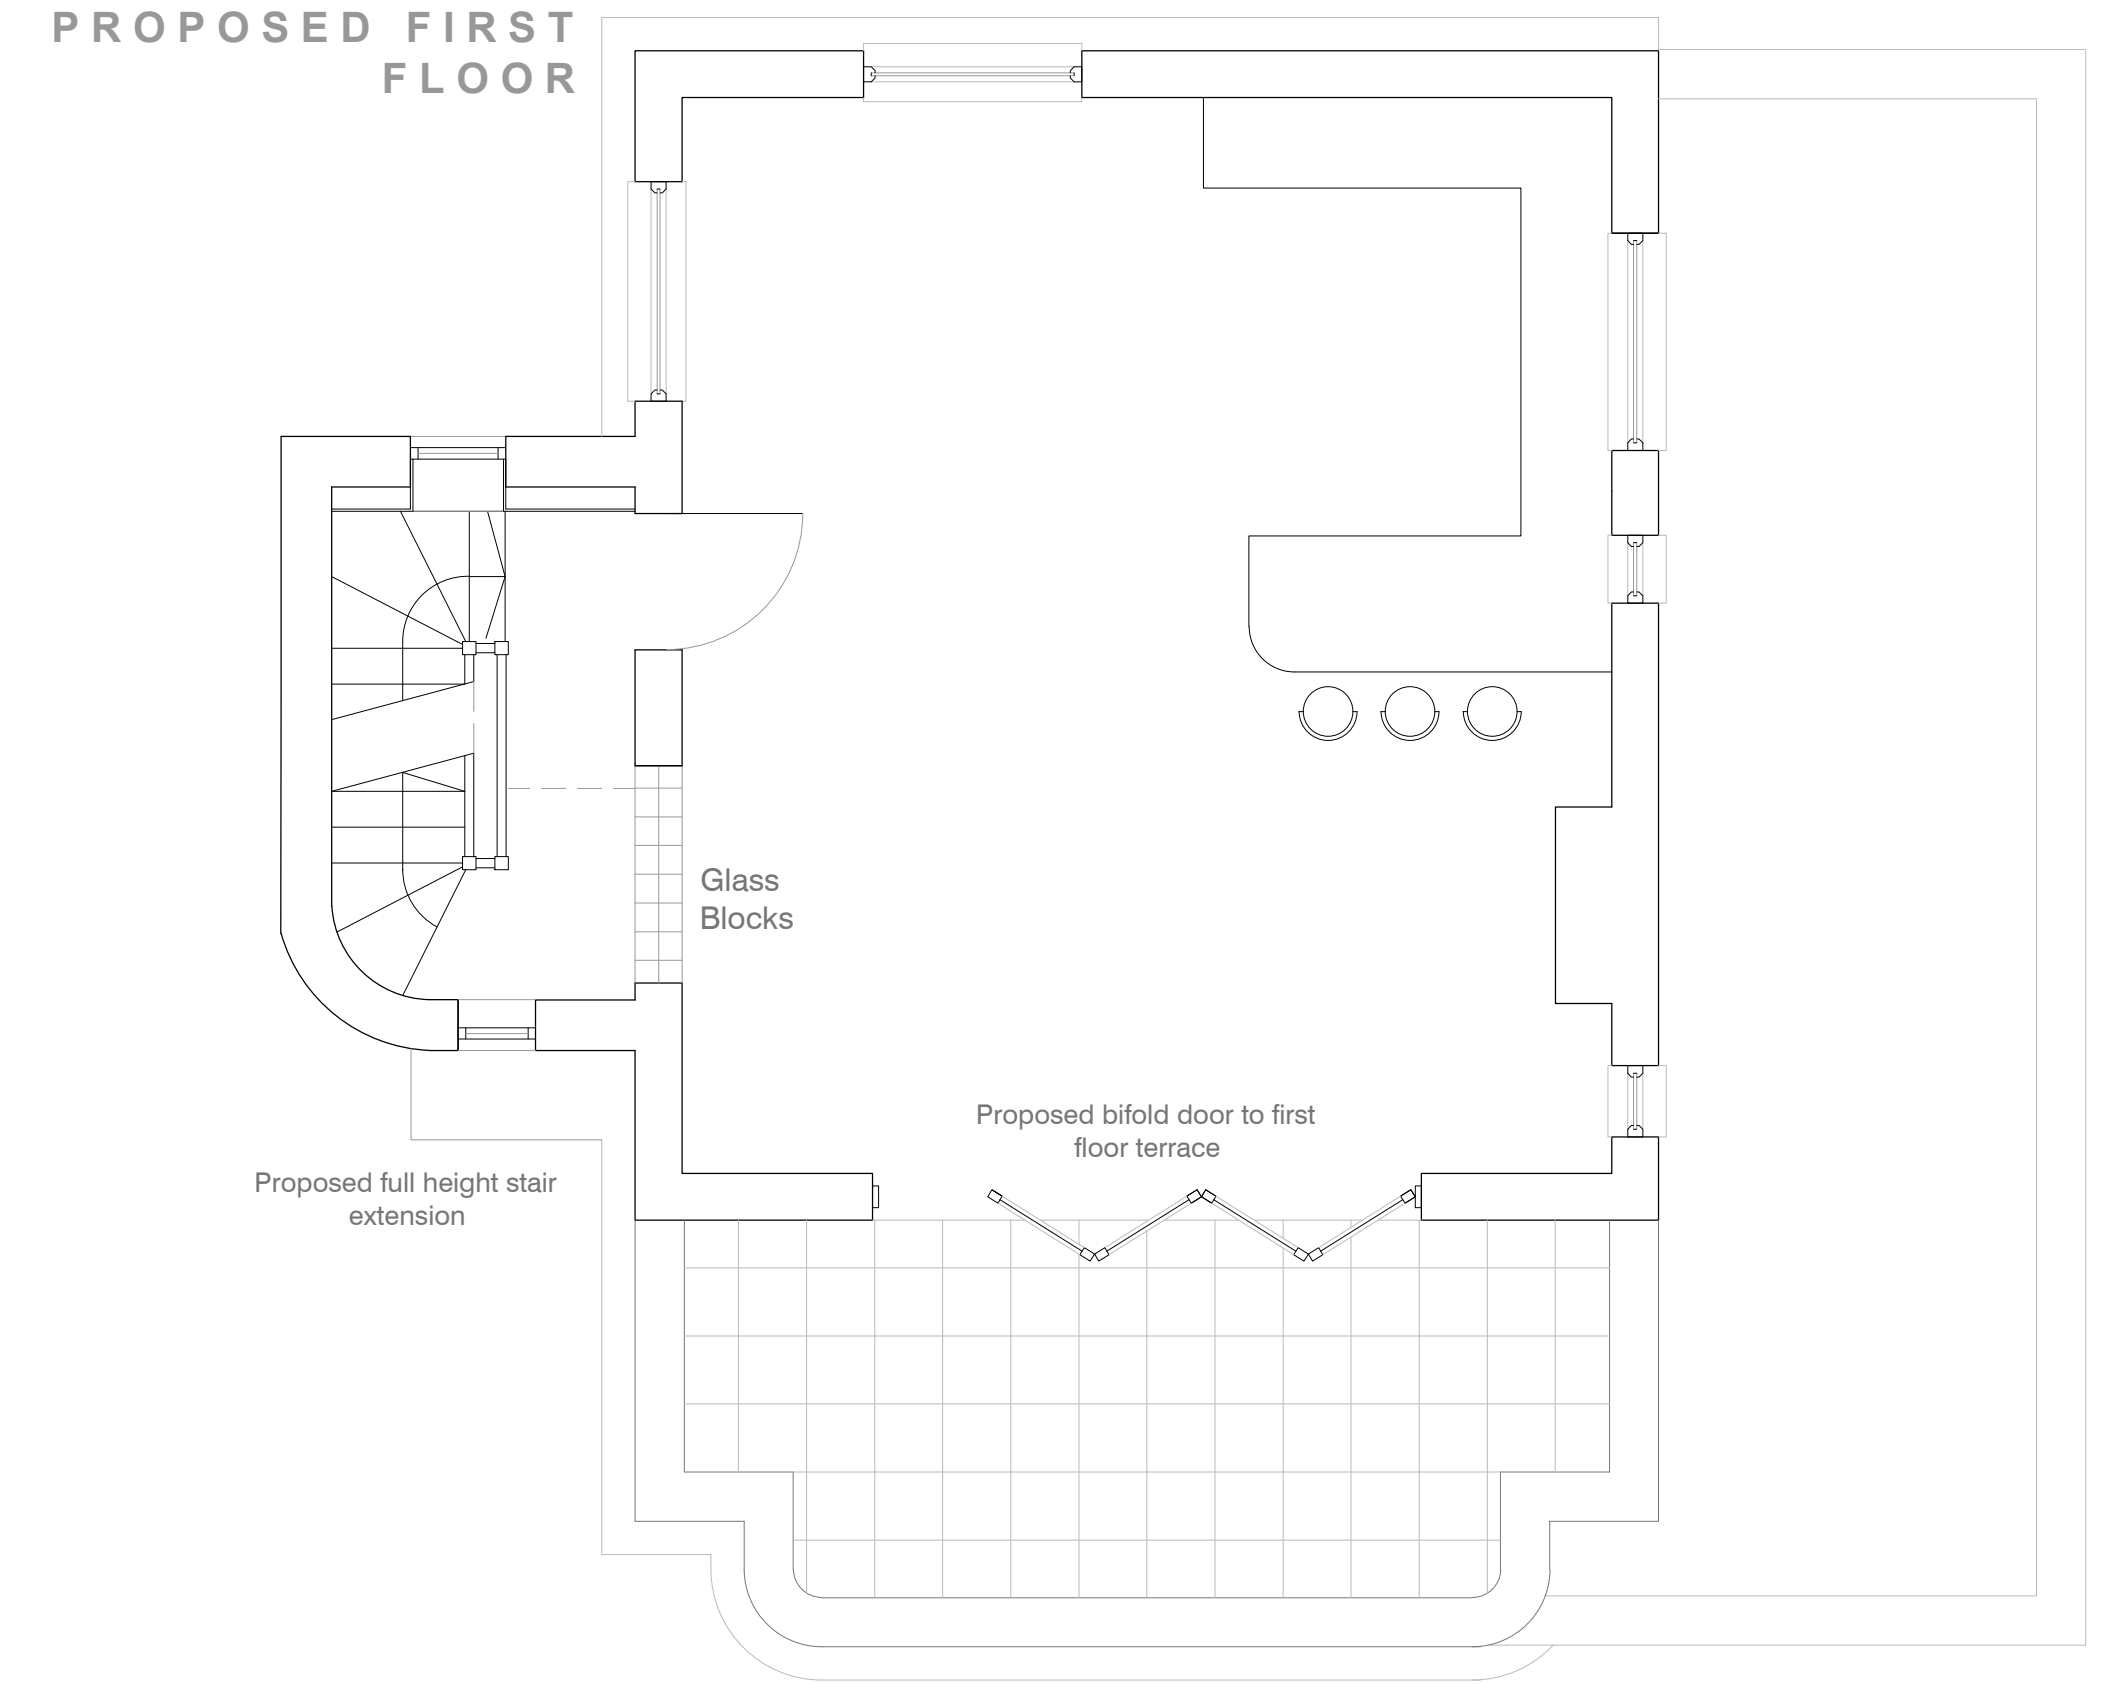

Scale: 1:50@A1

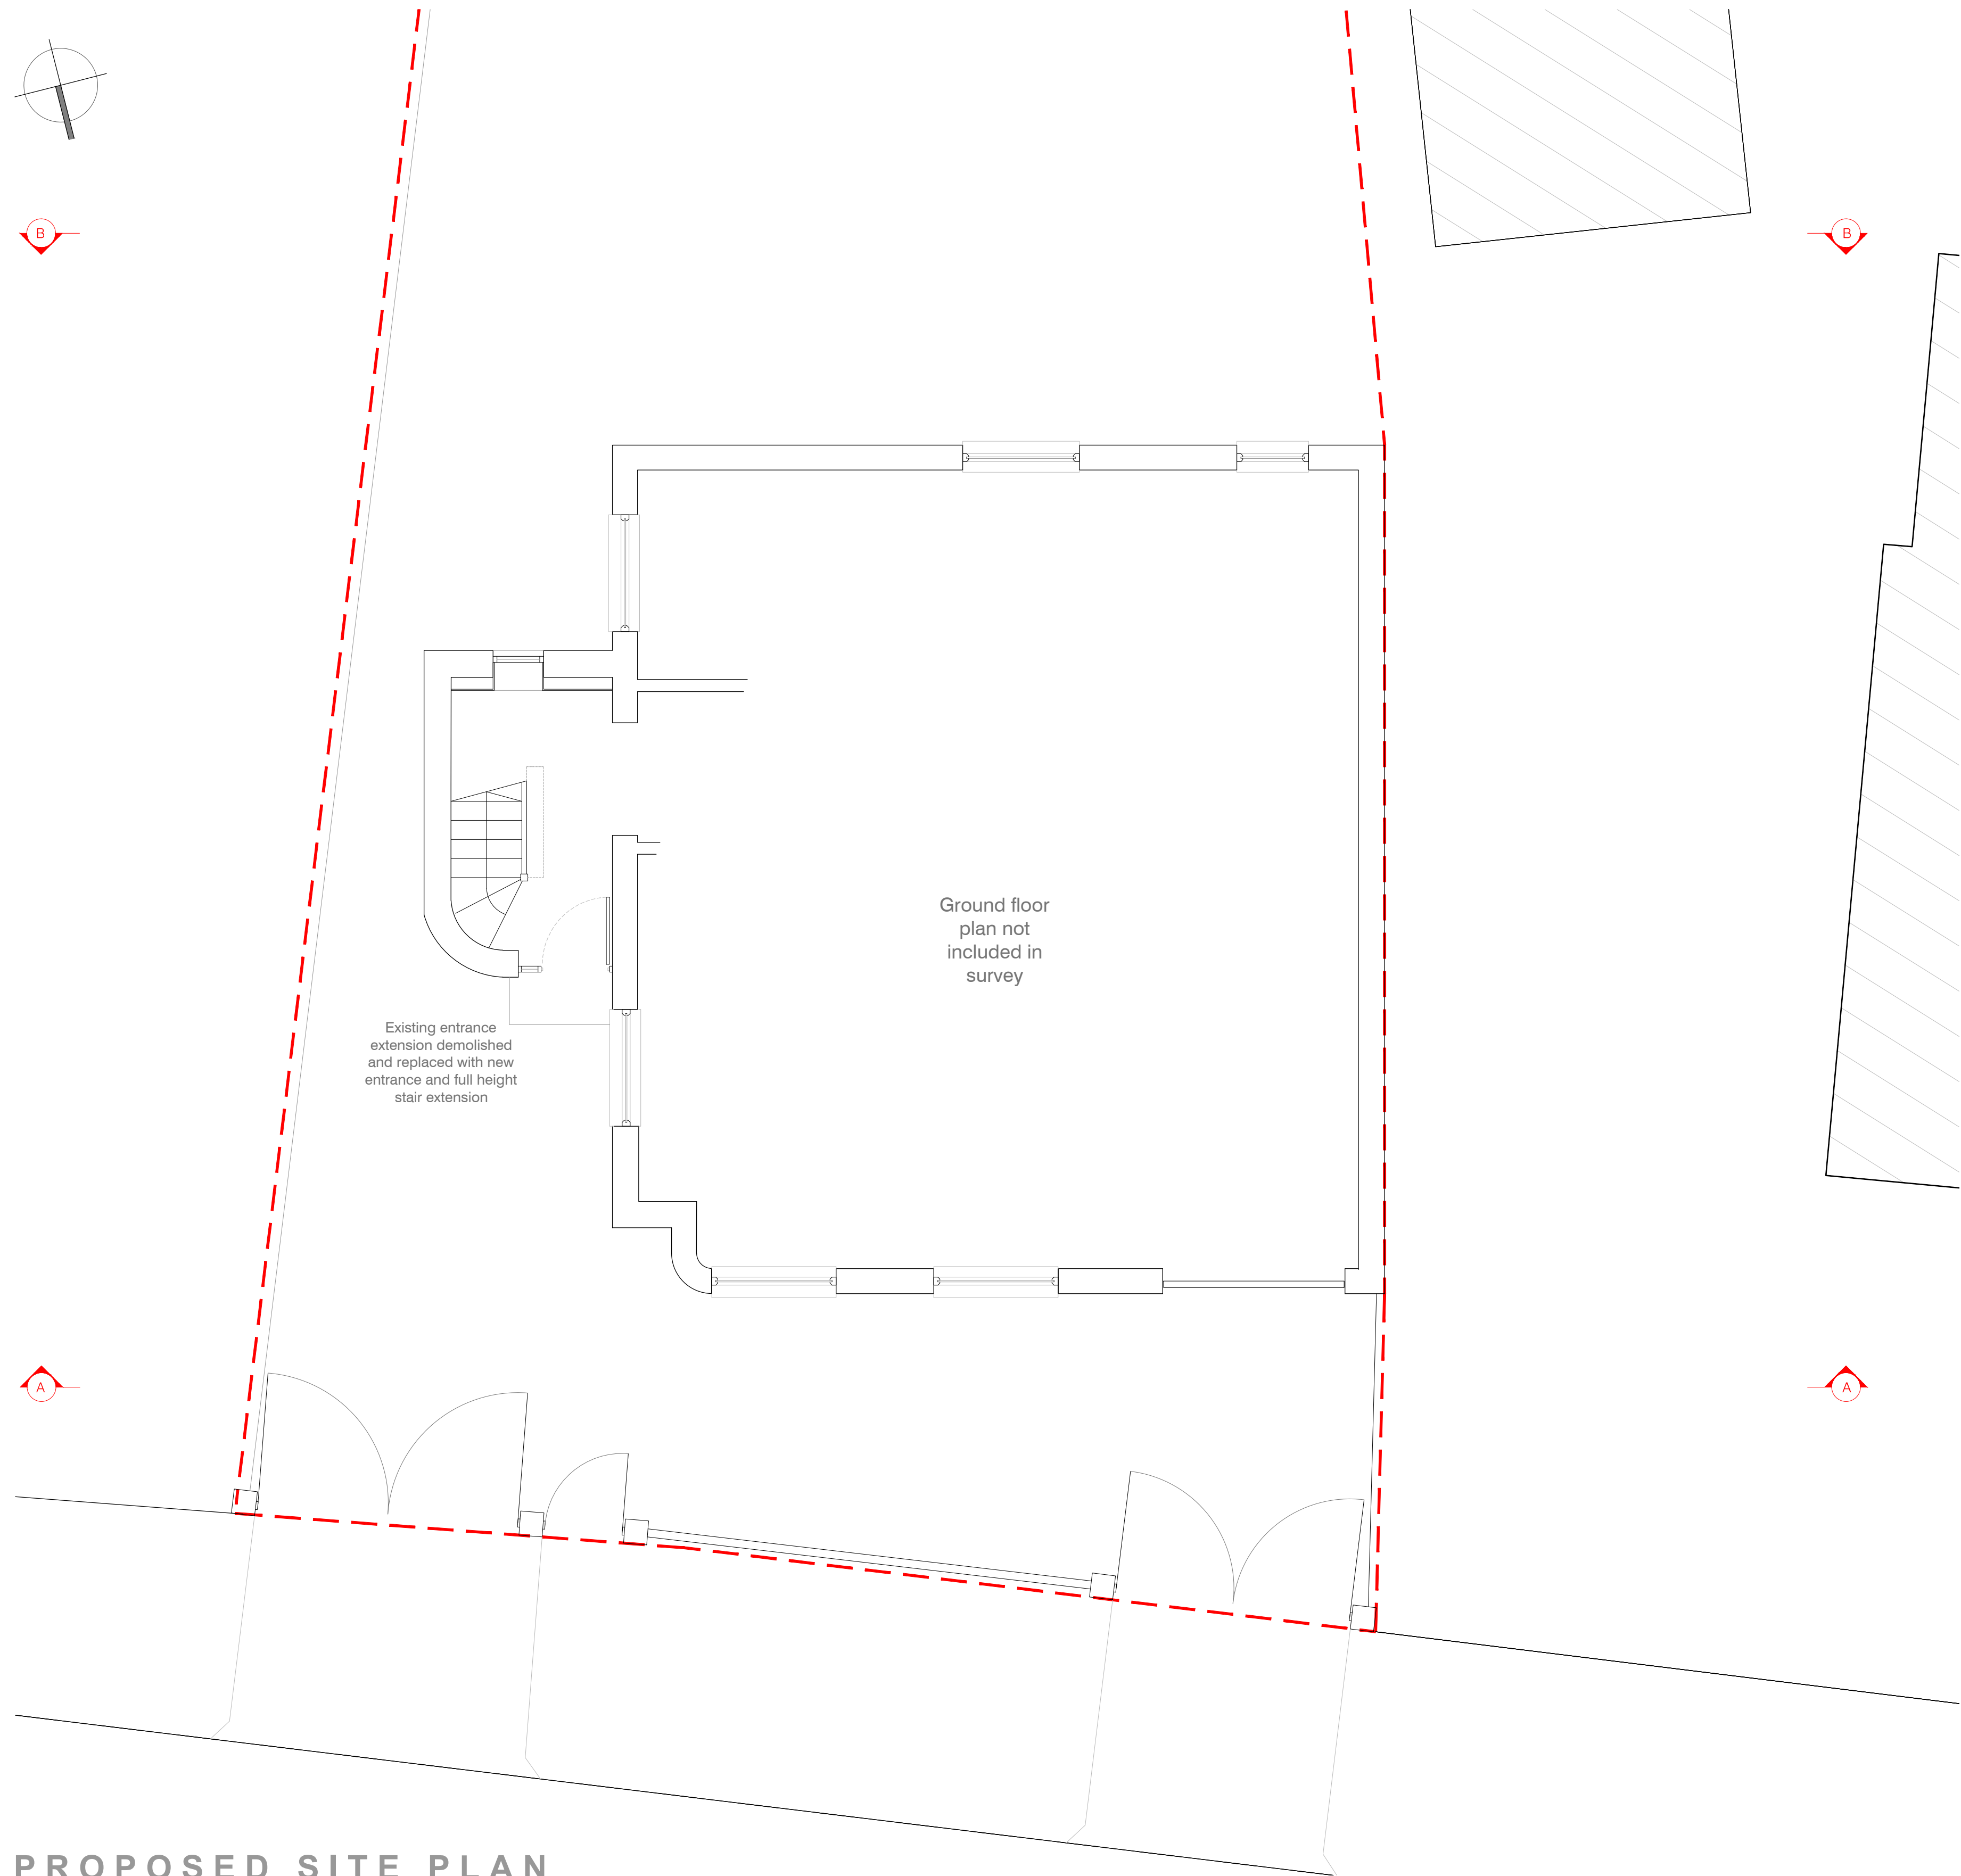

Revisions: P1 Preliminary Issue 01.02.16
P2 Issued for Planning 03.02.16

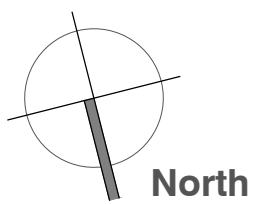

North

Client: Mr and Mrs Bailey

D84

D84 architects

Office 4, 17 Pembroke Road
Portsmouth PO1 2LS

+44 (0) 2392 177850
+44 (0) 7790 322989
mail@D84architects.co.uk
www.D84architects.co.uk

Project: 56 Bracklesham Road, Hayling Island
Title: Proposed Site and Floor Plans

Dwg No: D8416 01/10
Date: January '16

Revision: P2
Drwn: KR