




Location Plan 1:1250

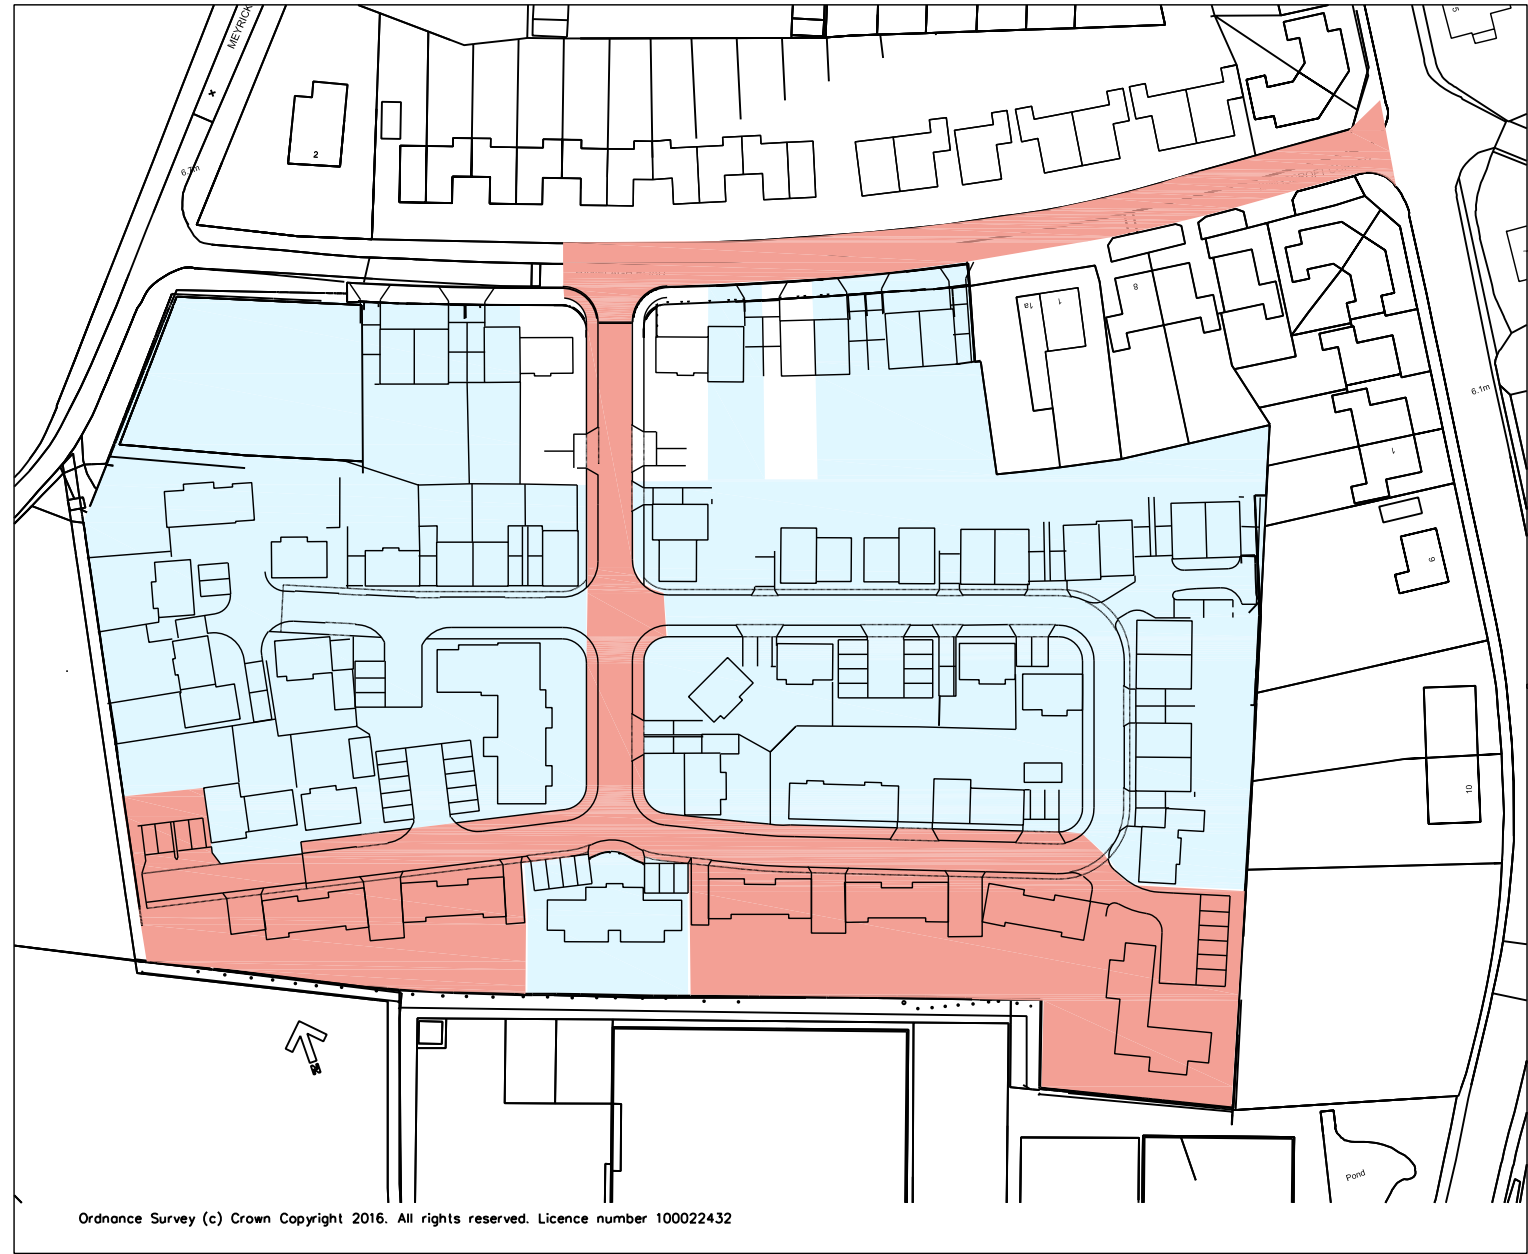

Site Plan 1:500

Rev	Date	Description	By	PM
B	--	Drawing amended	--	--
A	--	Car parking spaces widened	--	--
REVISIONS				

NOTE:
This layout is based on a brief provided by Foreman Homes and is shown on an Ordnance Survey enlargement and the position, size and disposition of the units are approximate. Final layout will be determined following a detailed survey by others, and is subject to planning, highways and statutory authorities consent.

Planning



CLIENT
Foreman Homes

Scale @ A1: 1:500 & 1:1250
Date: © Oct15

Drawn by: HJE
Checked by:

TITLE
Site A - Ranelagh Road
Havant
Proposed Site Plan &
Location Plan (Section 73 Context)

Drawing No:
14.071A.01

REVISIONS

B

HGP ARCHITECTS

FURZEHALL FARM, WICKHAM ROAD
FAREHAM, HAMPSHIRE, PO16 7JH

T: 01329 283 225
F: 01329 237 004
E: EMAIL@HGP-ARCHITECTS.CO.UK
W: WWW.HGP-ARCHITECTS.CO.UK

HGP Architects Ltd.
Copyright Reserved.
Check dims. on site.