




Existing North Elevation (1:100)

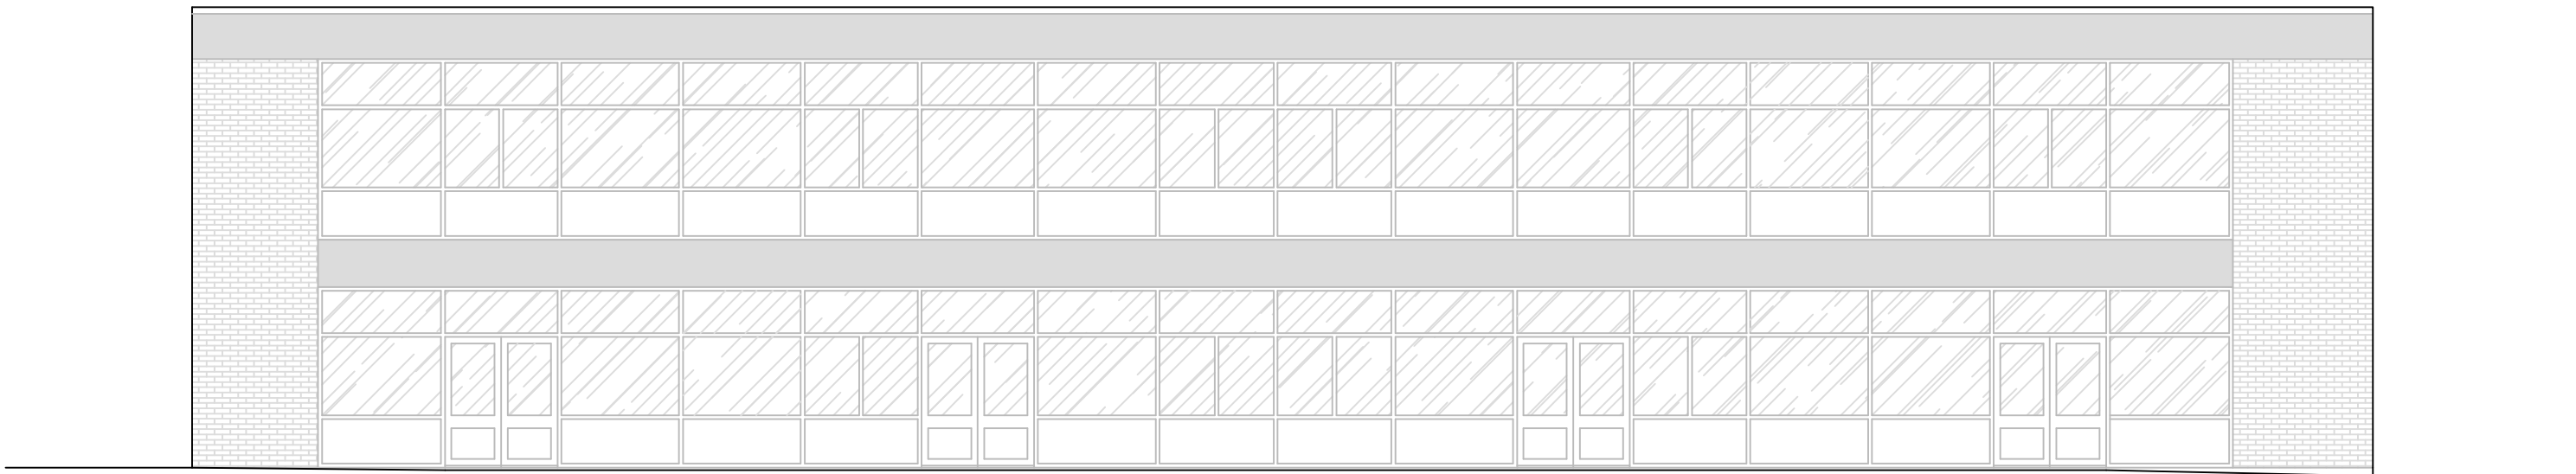


Existing West Elevation (1:100)

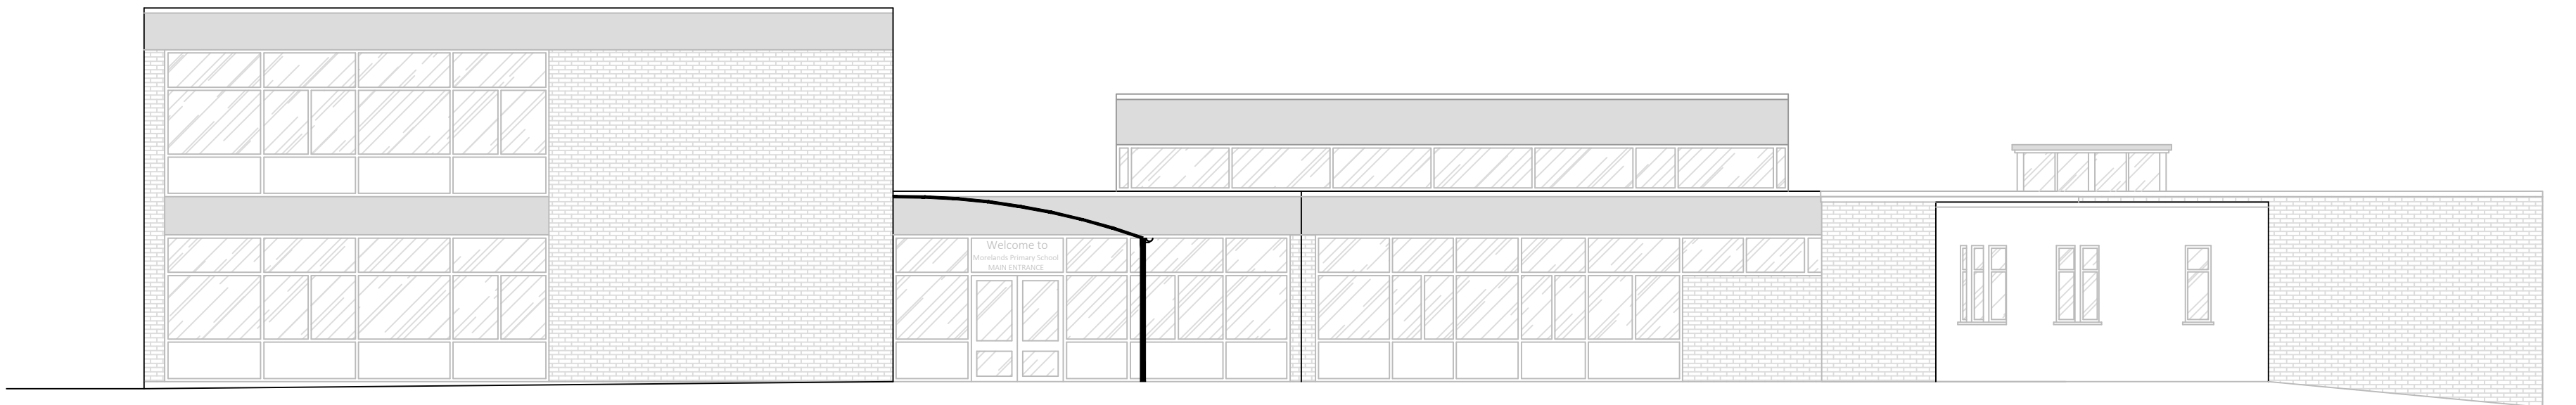

Existing South Elevation (1:100)

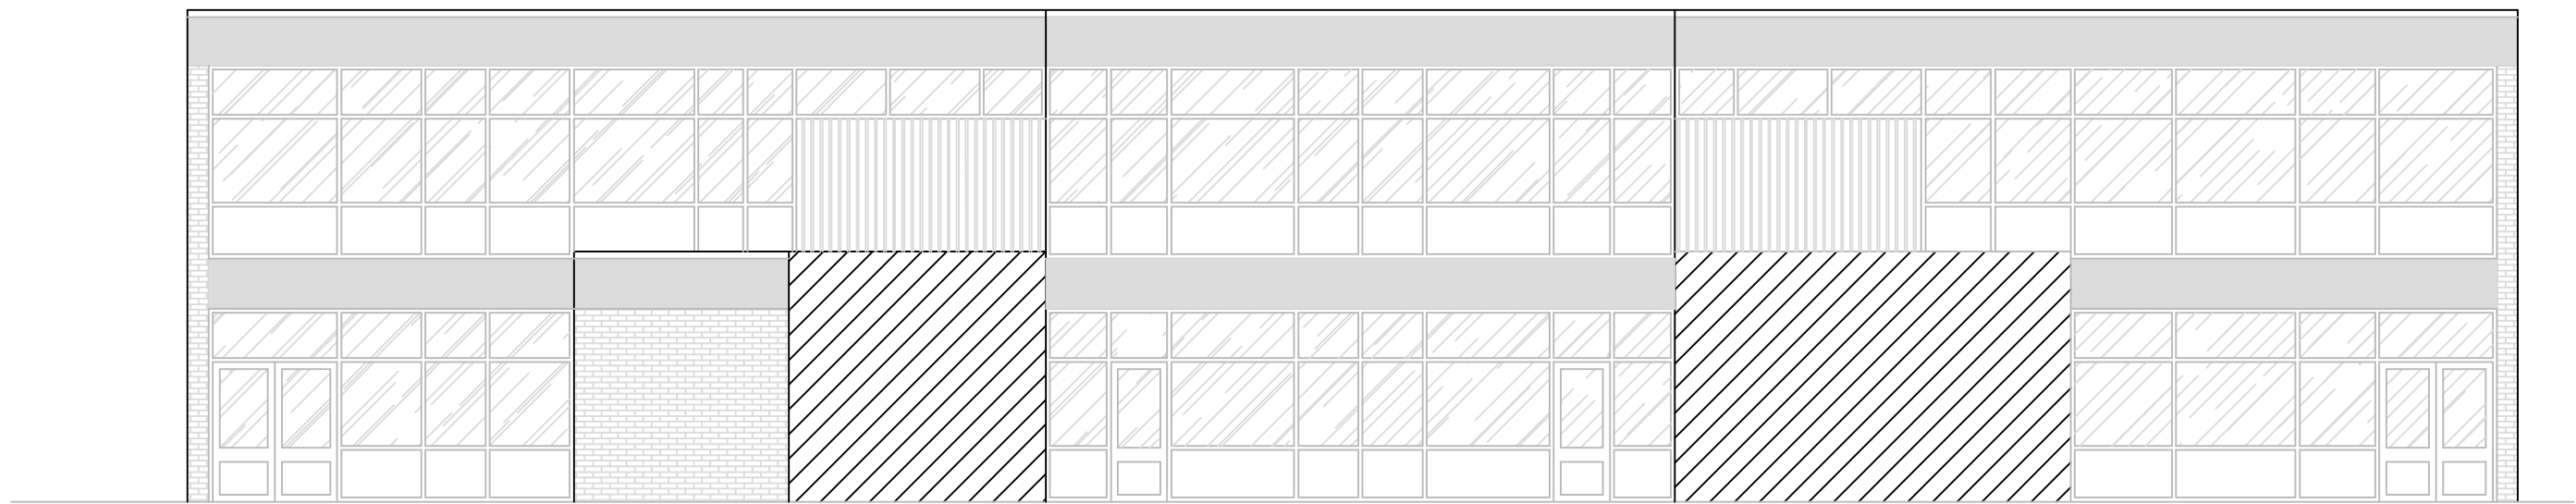

Existing East Elevations (1:100)

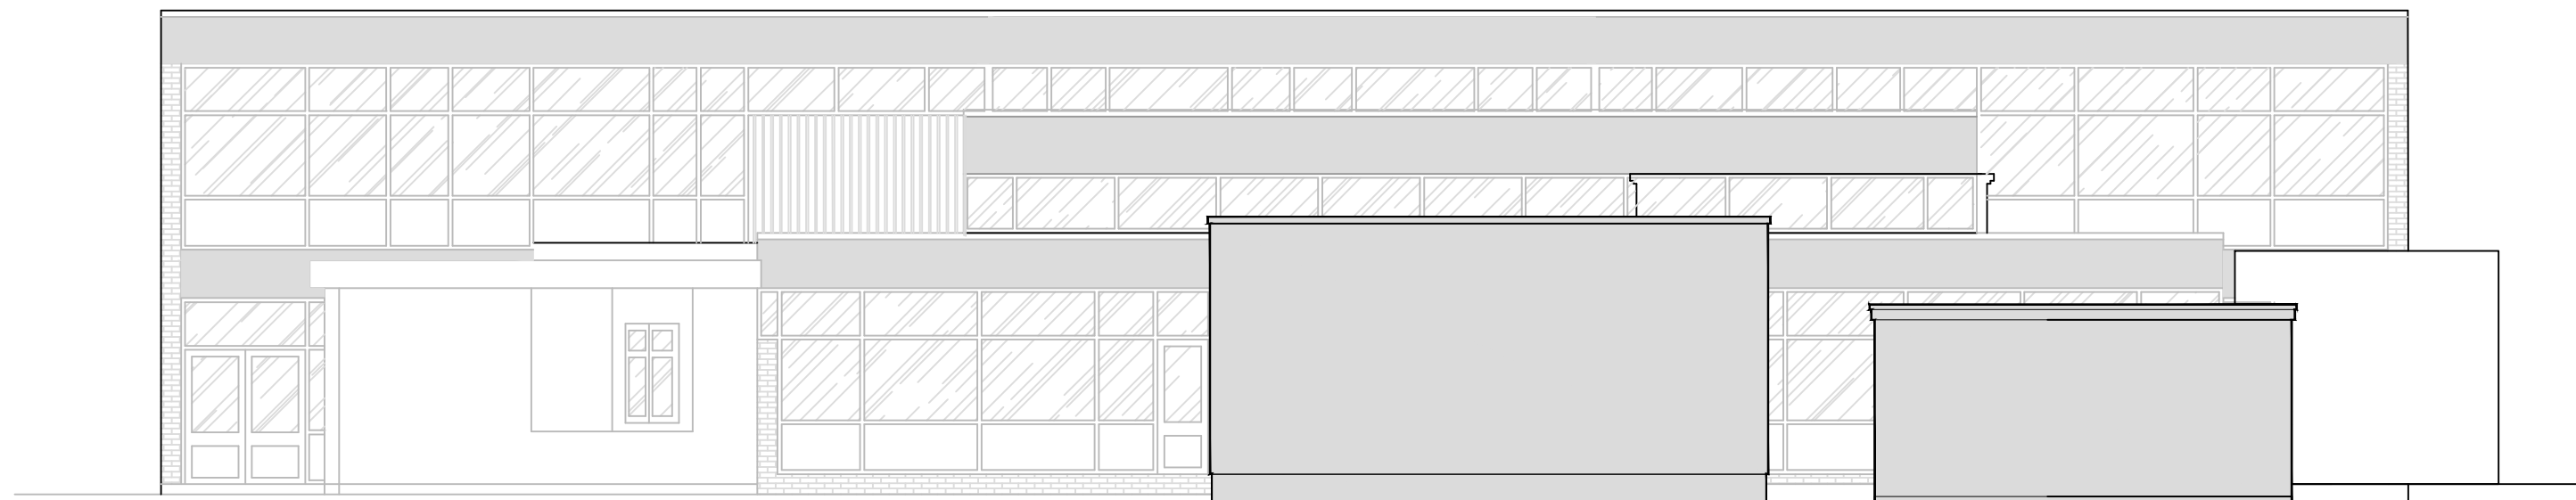

Existing East Elevation - Foreground (1:100)



Existing Elevations (1:100)

NOTES:

This drawing is produced for use in this project only and may not be used for any other purpose. NPS Property Consultants Ltd accept no liability for the use of this drawing other than the purpose for which it was intended in connection with this project as recorded on the title block fields 'Purpose for Issue' and 'File Status Code'.

This drawing may not be reproduced in any form without prior written agreement.

Do not scale from the drawing, use written dimensions only.

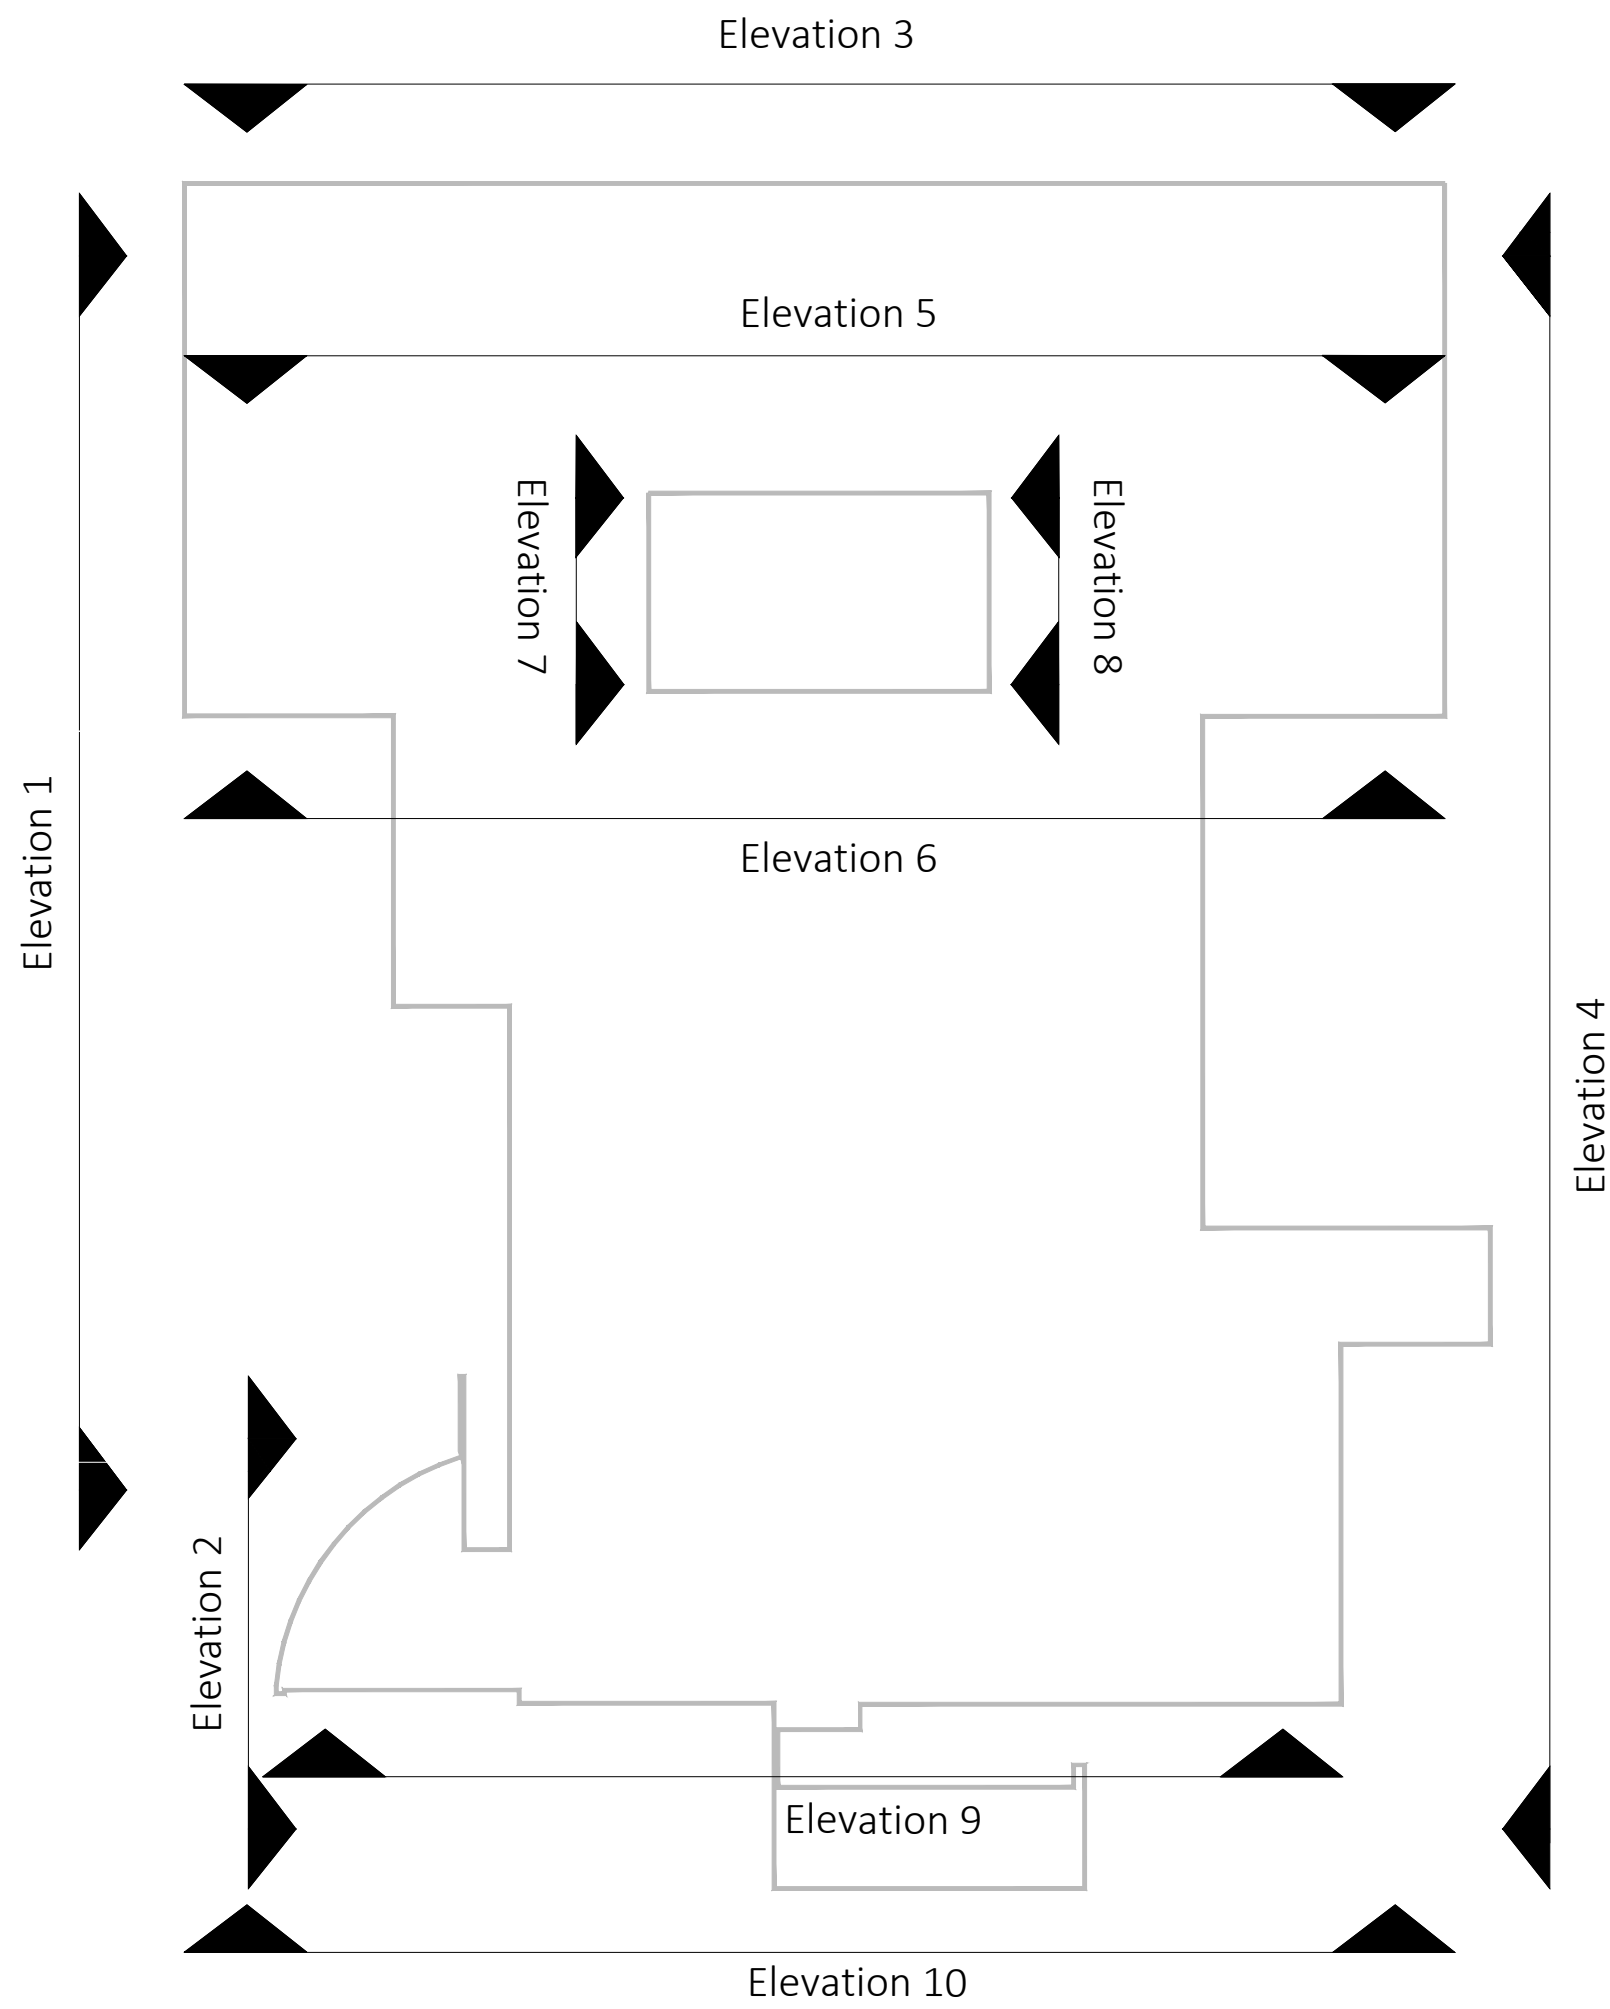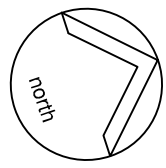

Elevation
Key Plan (1:200)

REVISED BY:				DATE:				CHECKED BY:				DATE:			
SCALE BAR															
Meters 0 1 2 3 4 5 6															
PURPOSE OF ISSUE															
PL- For Planning Approval															
FILE STATUS CODE															
S2															
© COPYRIGHT NPS GROUP Ordnance Survey mapping reproduced by permission of ?????? ADD & Controller of HM Stationery Office Crown Copyright.															A1
HamsonJPA Head Office: Hayworth House, Market Place, Haywards Heath, West Sussex, RH16 1DB1 Other Office locations can be found on our website: www.hamsonjpa.co.uk								HamsonJPA Ltd Townshend House 30 Crown Road, Norwich Norfolk, NR1 3DT TEL: 01603 227120 EMAIL: mark.payne@hamsonjpa.co.uk							
CLIENT															
Hampshire County Council															
PROJECT															
SCOLA Recladding Project MORELANDS PRIMARY SCHOOL Waterlooville, Hampshire															
TITLE															
Existing Elevations															
SCALES				DATE				DRAWN				CHECKED			
1:100				April 16				MP							
FILE / DRAWING NAME															REV CODE
PROJECT NR				DRAWING FIELDS				UNIQUE NR							
16-4-1004				HJP-DR-B-				100				P1			