


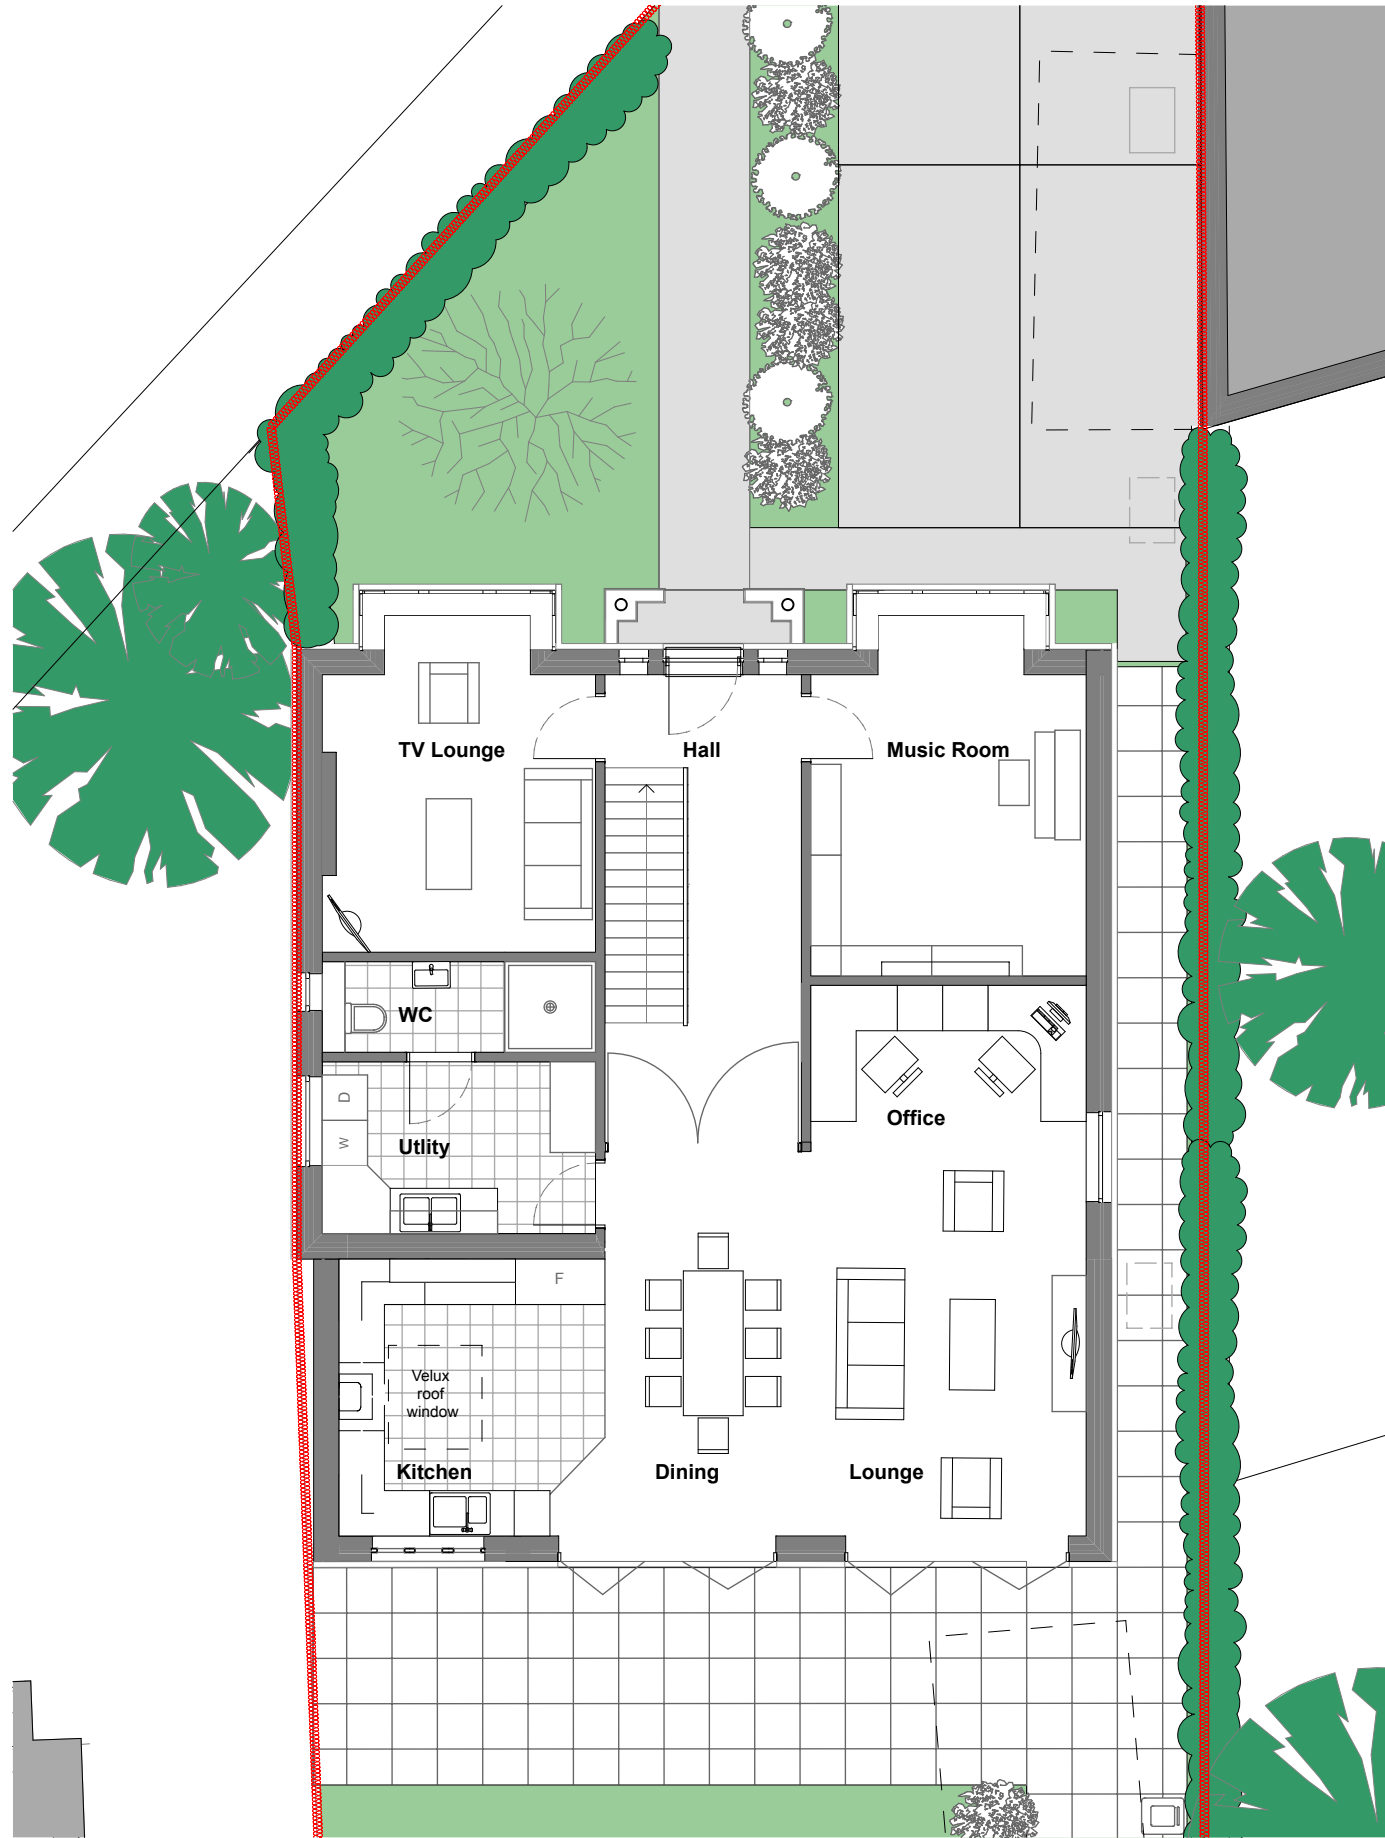


 

Ground Floor Plan
Scale 1:100

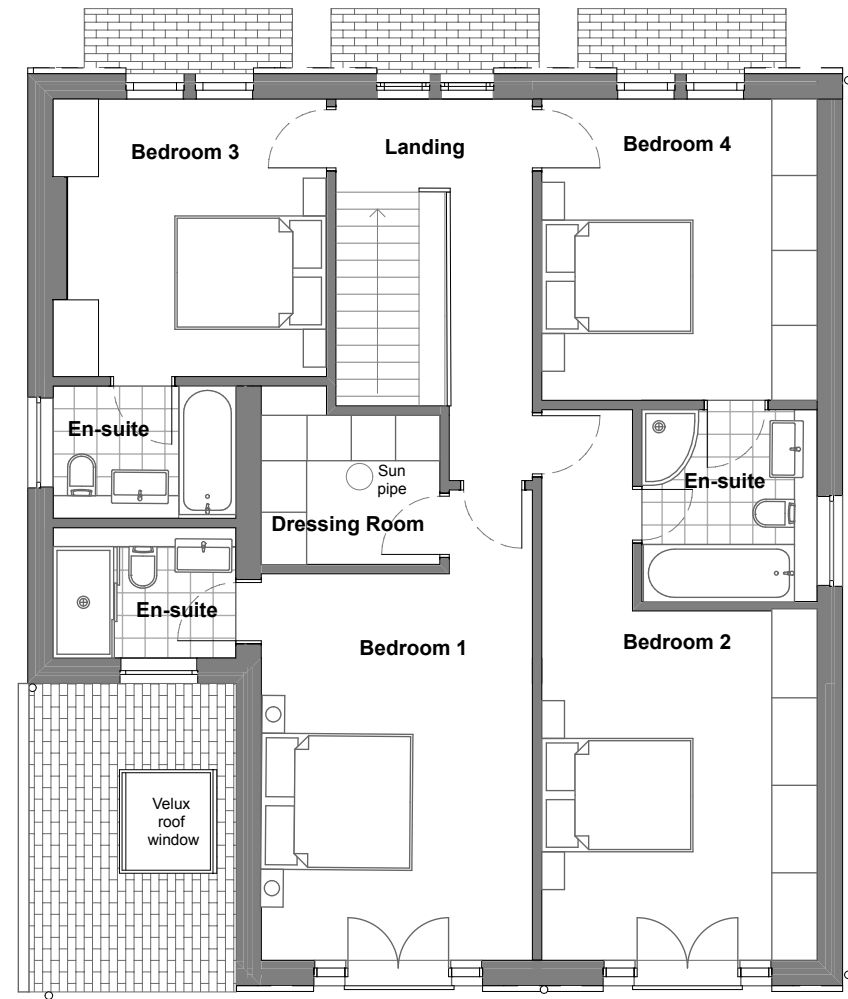

First Floor Plan
Scale 1:100

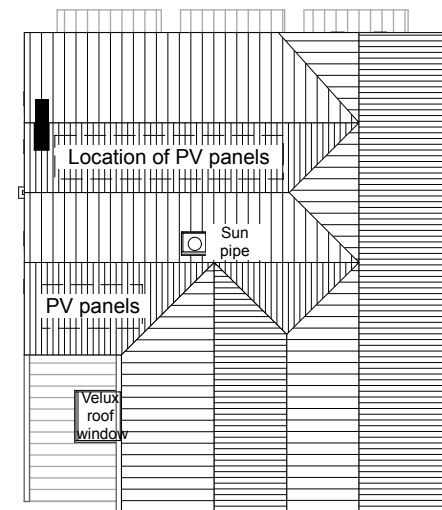

Roof Plan
Scale 1:200



A 07.07.15 Additional PV panels shown

Client
Ivy Lodge
5 Fourth Avenue
Havant
New Build House

Architect
Innovate 4 Limited
Studio 2, Villiers Road
Southsea, Hampshire
PO5 2HG
www.innovate4.com

Drawing
Proposed Plans
Scale
1:100@A3

Drawing No.	Status	Revision
PL 05	Planning	A