



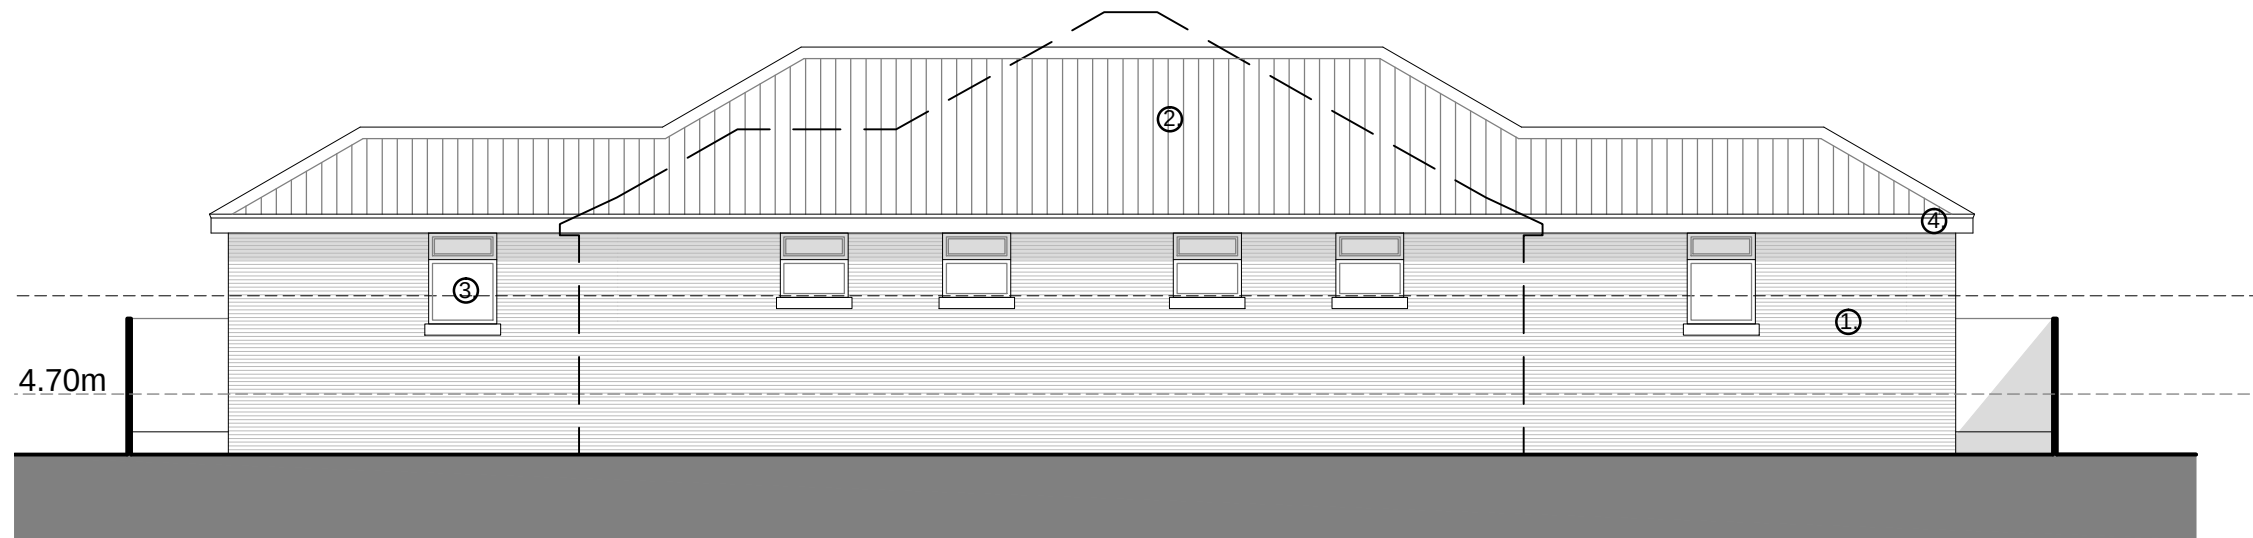

South Elevation



North Elevation

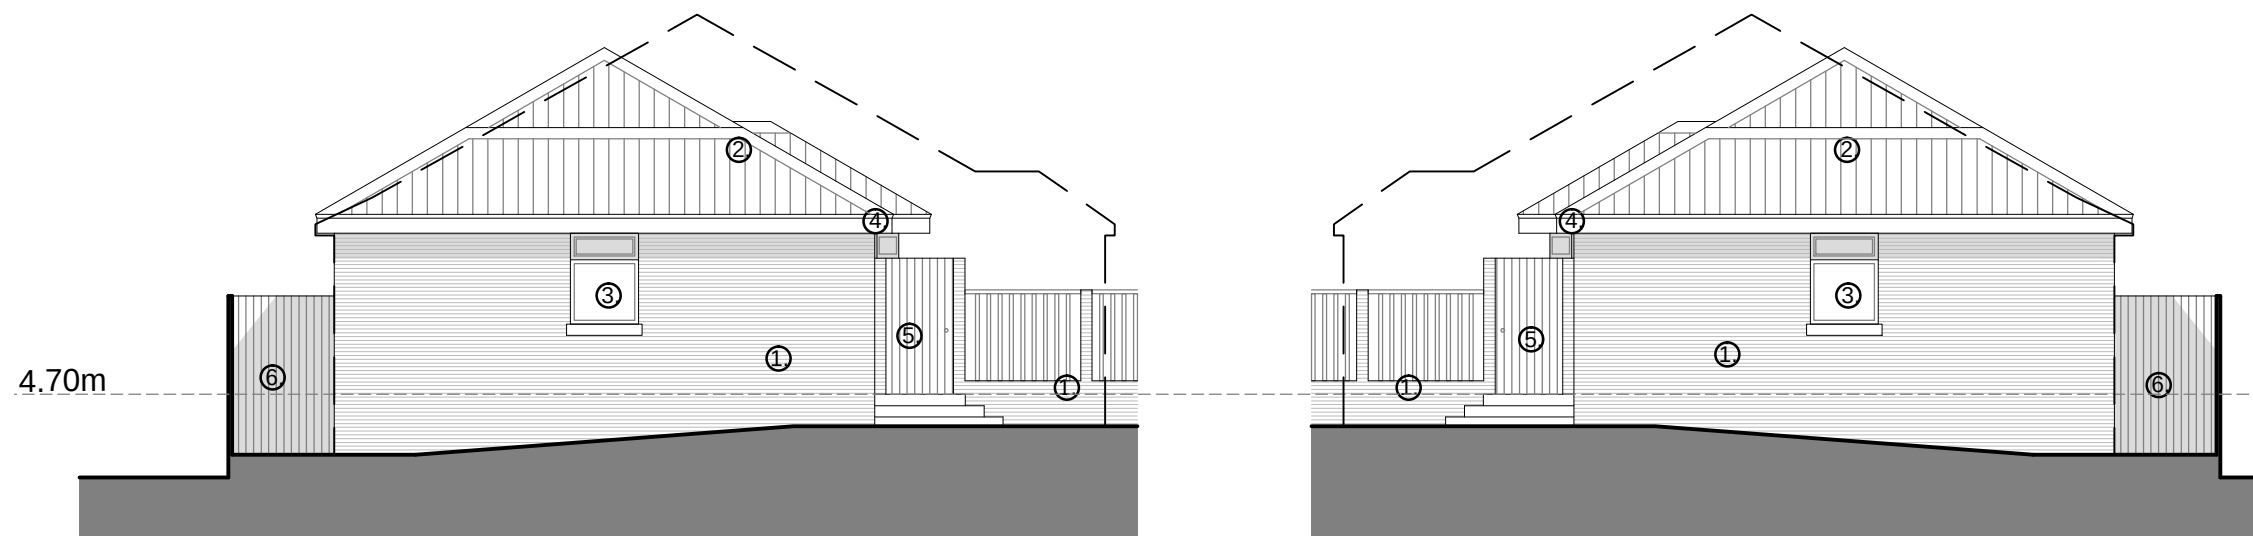

West Elevation

East Elevation


PROPOSED ELEVATIONS PLOT 3 & 4

NOTES

GENERAL NOTES:

1. THIS DRAWING IS TO BE READ IN CONJUNCTION WITH THE OTHER RELEVANT CONSULTANTS DRAWINGS.
2. ALL FINISHES ARE TO CONFORM TO THE CURRENT BUILDING REGULATIONS.
3. REFER TO A SEPARATE DOCUMENT FOR THE DESIGNERS RISK ASSESSMENT.
4. ALL WORKS OR MATERIALS INDICATED ON THIS DRAWING ARE TO BE TO THE LATEST RELEVANT BRITISH STANDARDS AND CARRIED OUT IN ACCORDANCE WITH THE BRITISH STANDARDS CODES OF PRACTICE OR RECOGNIZED INSTITUTE OR TRADE ASSOCIATION RECOMMENDATIONS AND PUBLICATIONS.

1:100 scale

 

EXTERNAL MATERIALS

- ① Red Facing Brickwork.
- ② Concrete Interlocking Roof Tiles.
- ③ White uPVC Double Glazed Windows / doors.
- ④ White uPVC Fascia, Soffit & bargeboards.
- ⑤ Painted Timber Door
- ⑥ C B Fencing
- ⑦ 3 Layer Felt Roof

- — Dotted line indicates shape of previous proposed bungalow ref: APP/13/00553
- Northern Boundary: New 2.1m CB fence with 300mm trellis to top (2.4m overall height)

Revision	Date	Description	Dwn	Chkd
----------	------	-------------	-----	------



Lansdowne House
25-26 Hampshire Terrace
Portsmouth PO1 2QF
Hampshire England

Tel: (023) 92 755 333

E-Mail: admin@plcarchitects.com

Web: www.plcarchitects.com

Client :

Project :

Proposed New Residential Development
151-153 Southwood Road
Hayling

Drawing Title :

Proposed Elevations Plot 3 & 4

Drawn By	Date	Checked By	Date	Approved By	Date
EC	Jan' 16				

Drawing No.	Revision:	Scale:
15.2127.103	P1	1:100 @ A3

PLC ARCHITECTS © COPYRIGHT RESERVED 2013
NOT TO BE SCALED. DIMENSIONS TO BE CHECKED ON SITE
SCALING ONLY FOR LOCAL AUTHORITY PURPOSES