

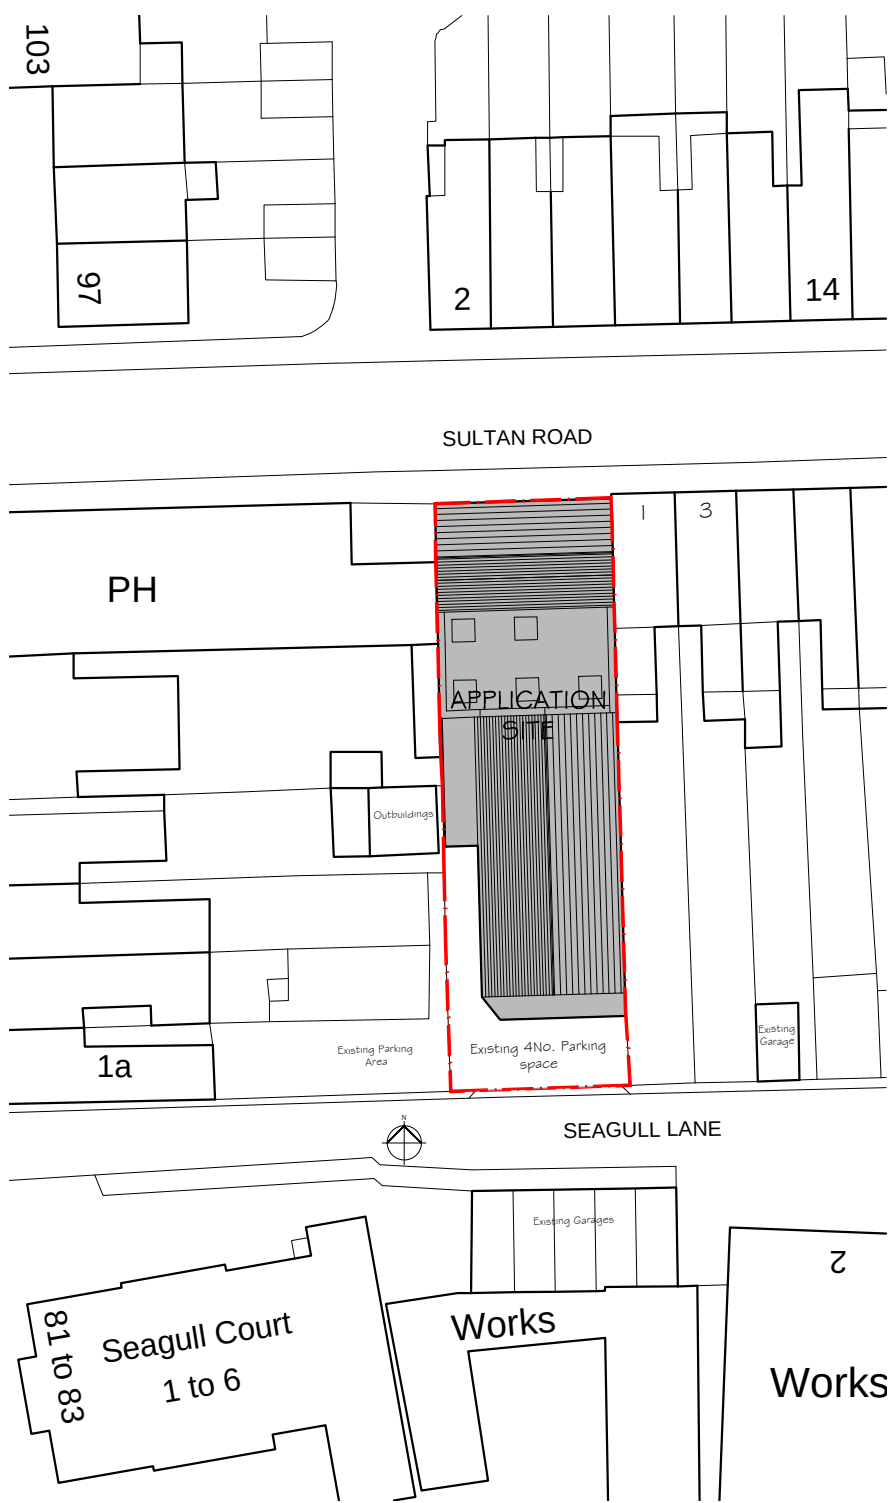
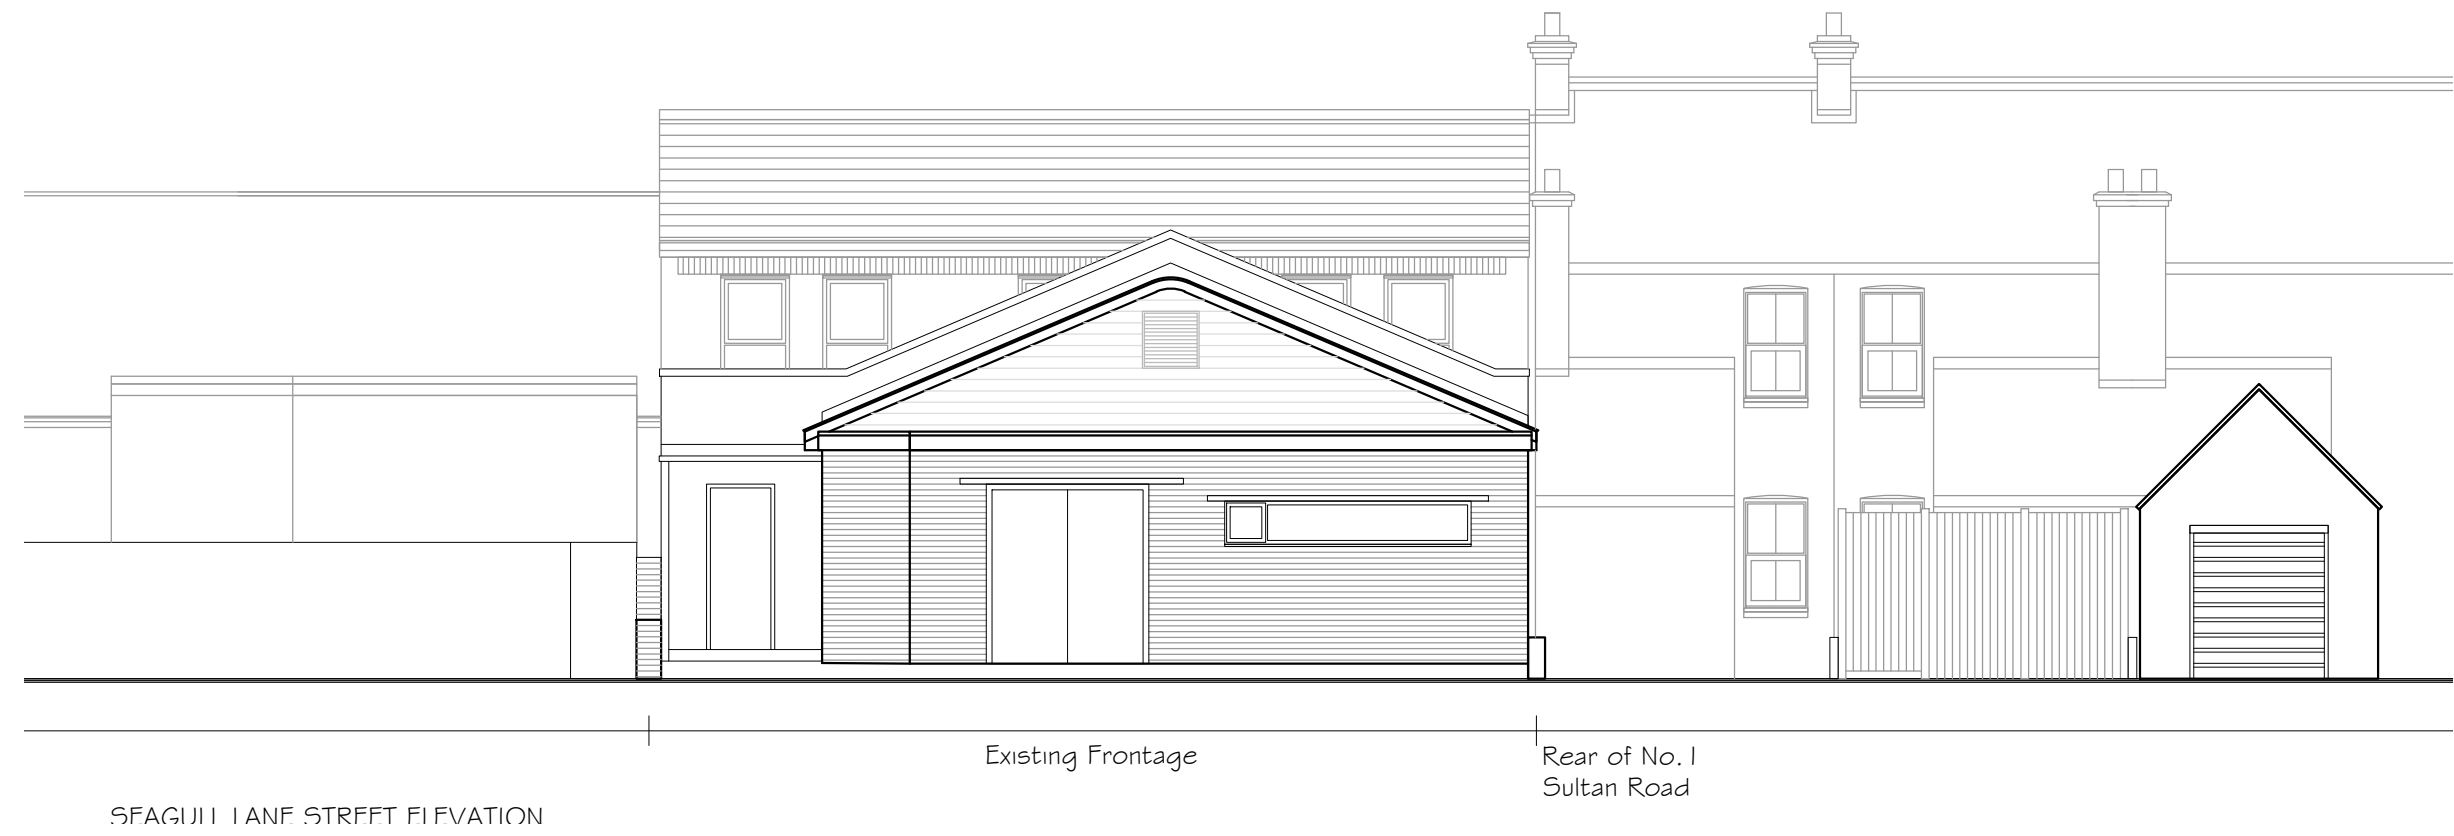
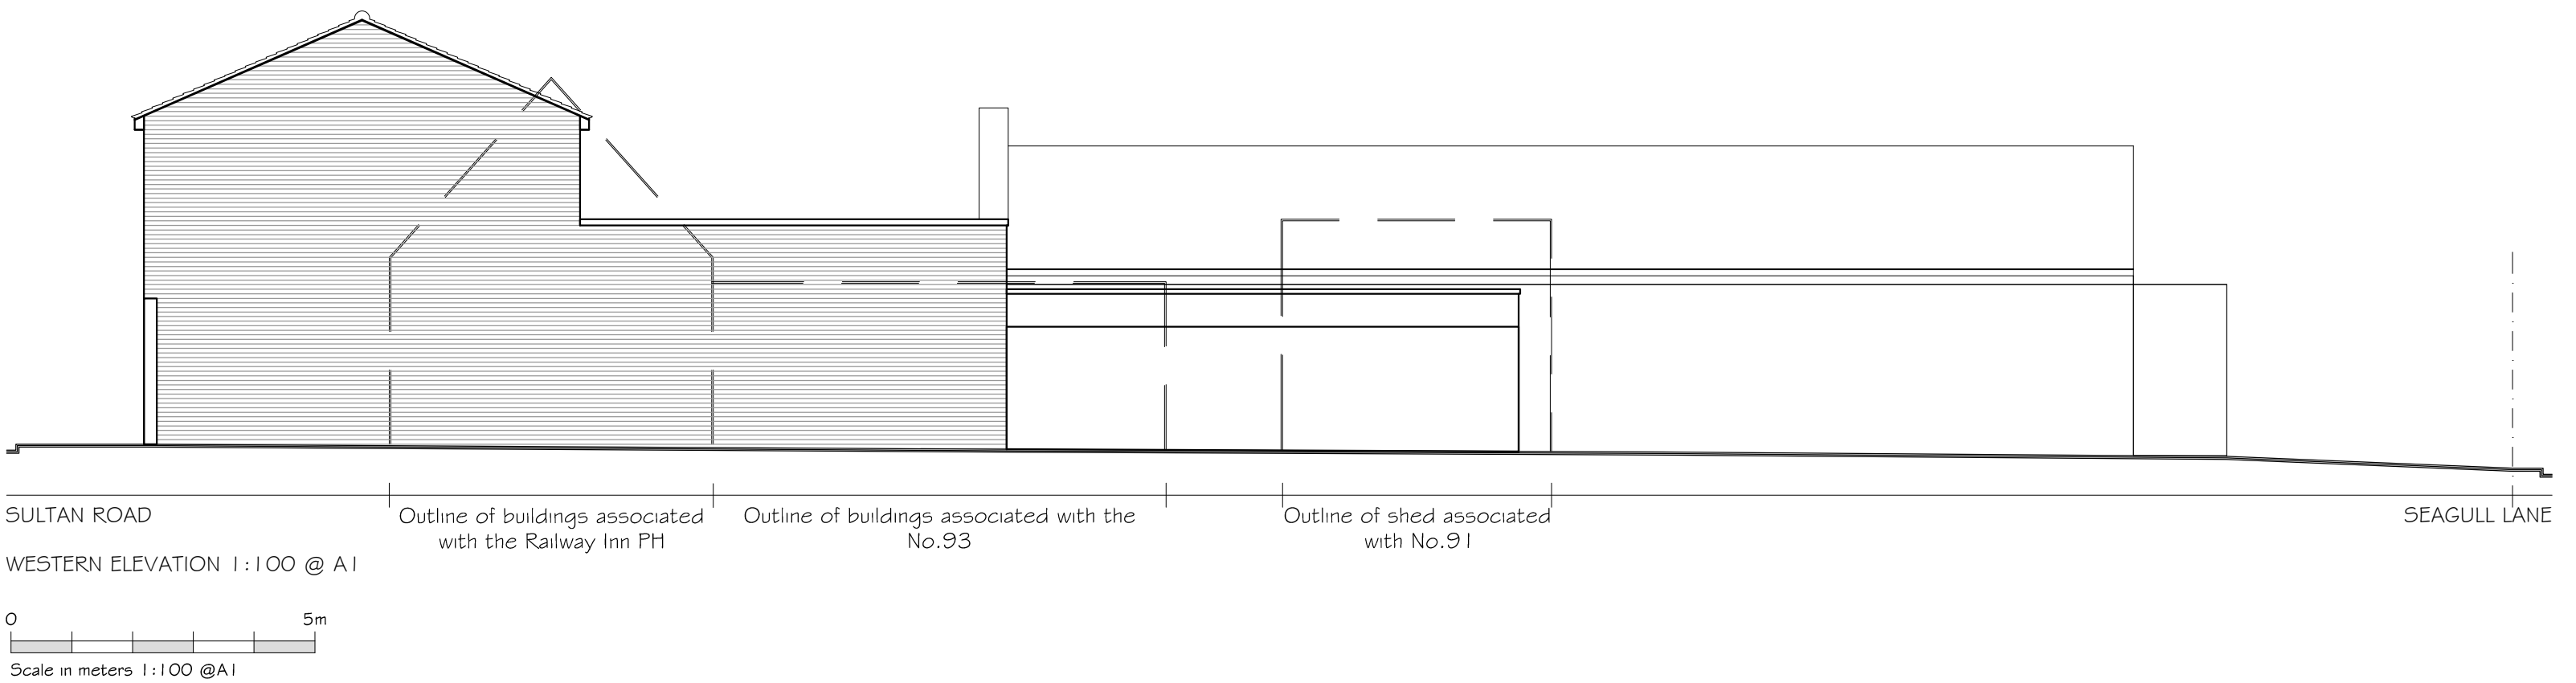
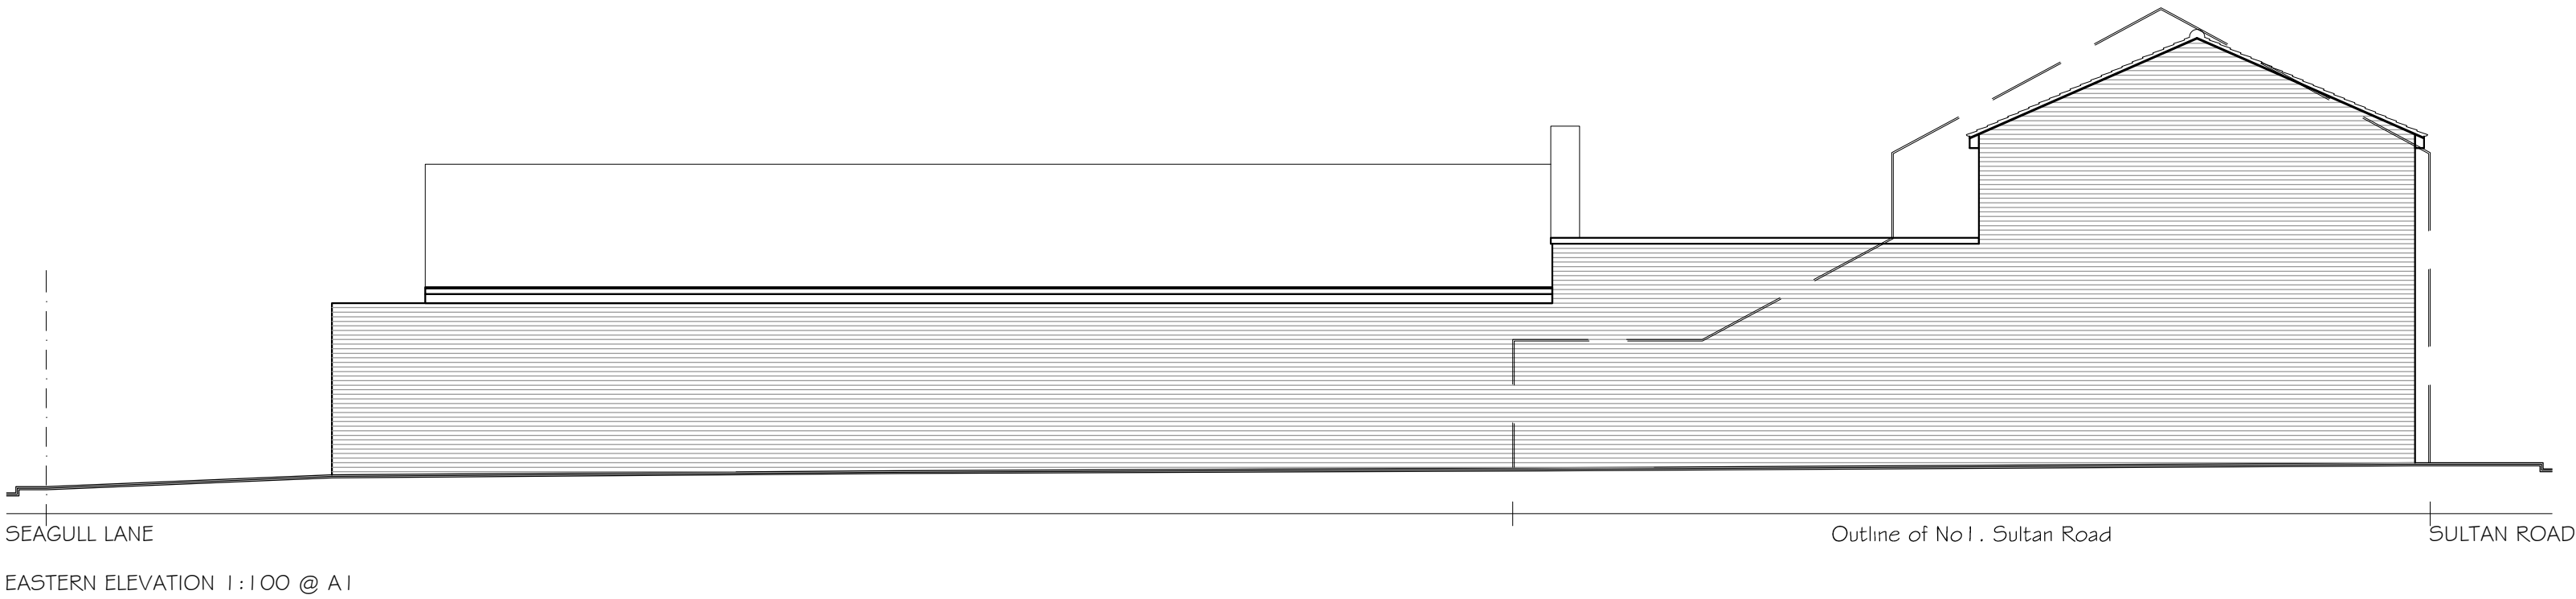


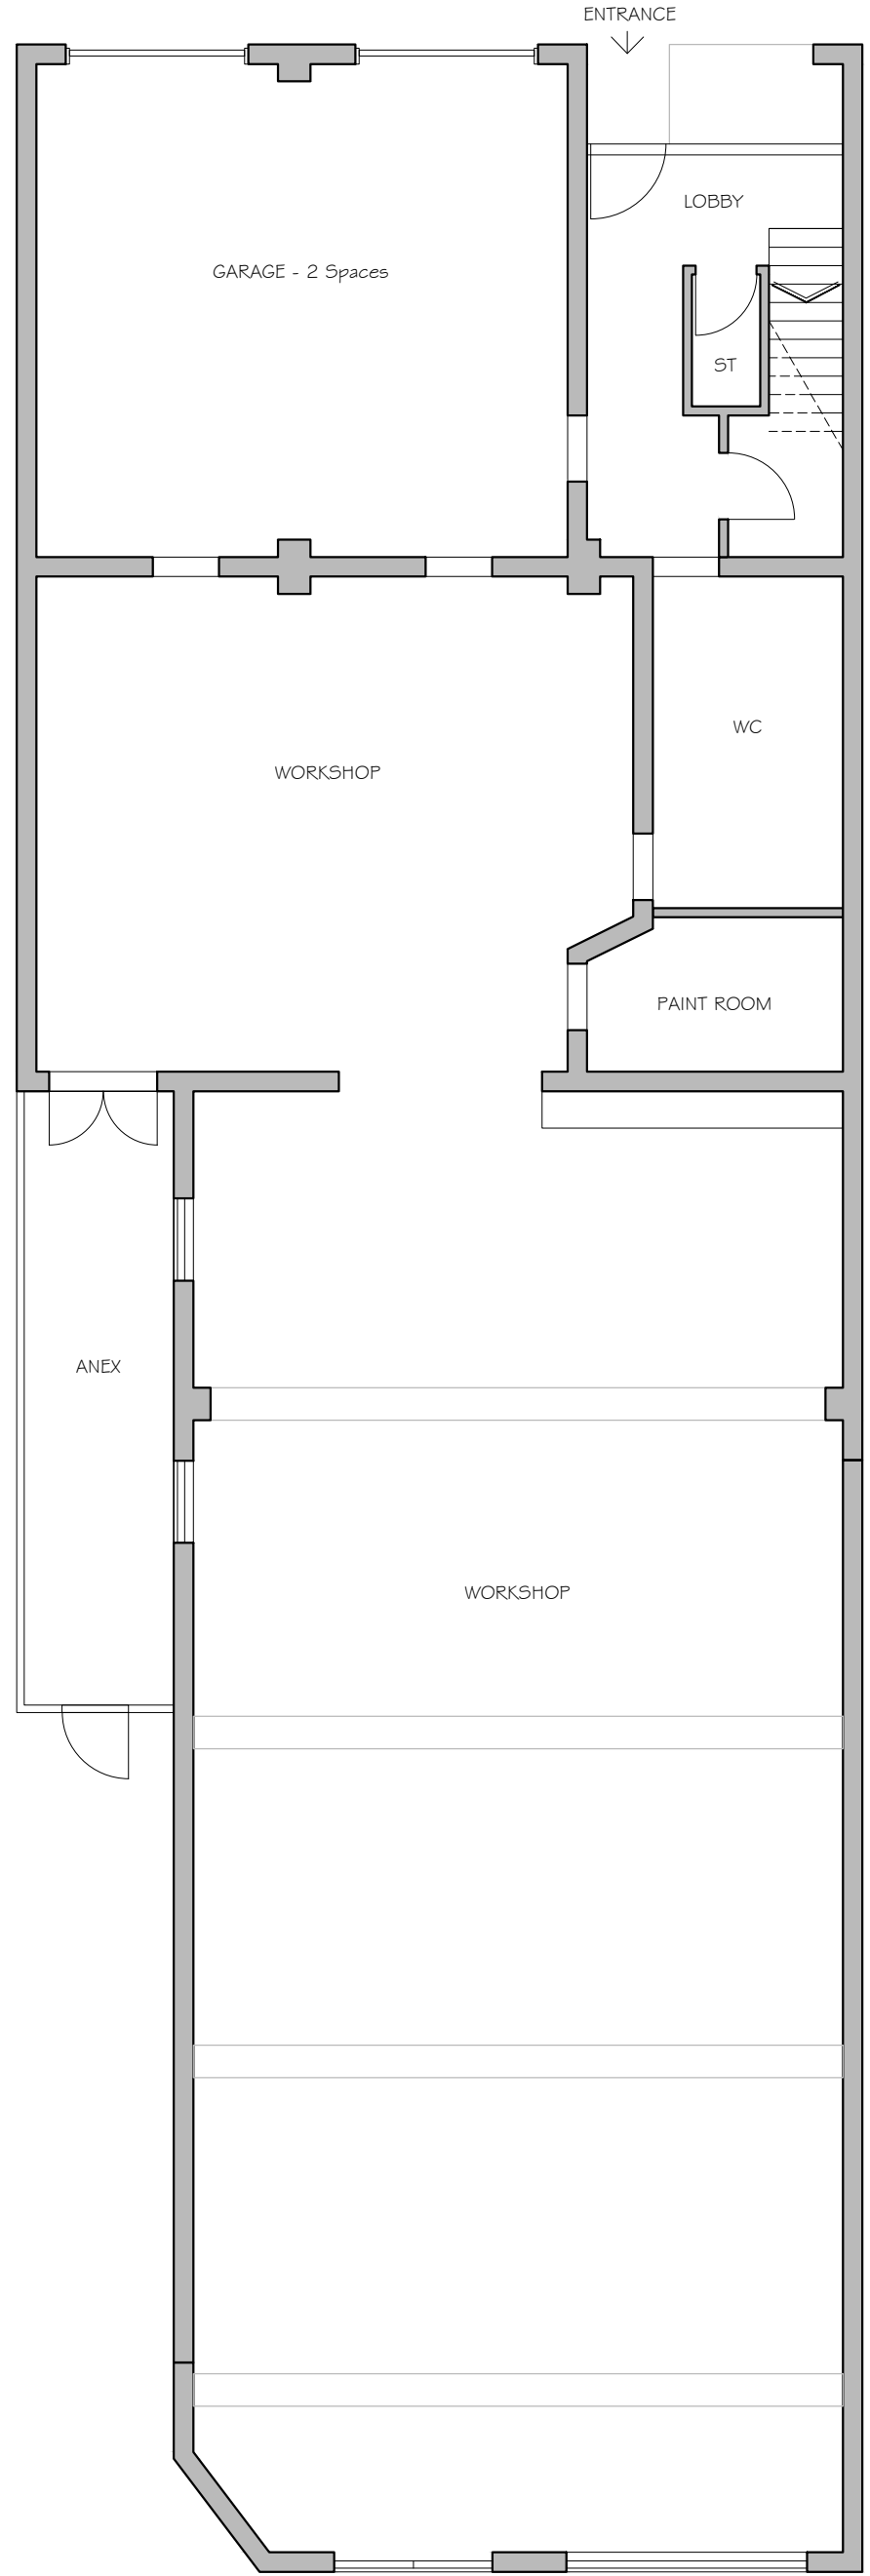


EXISTING SITE LAYOUT
1:500 @ A1

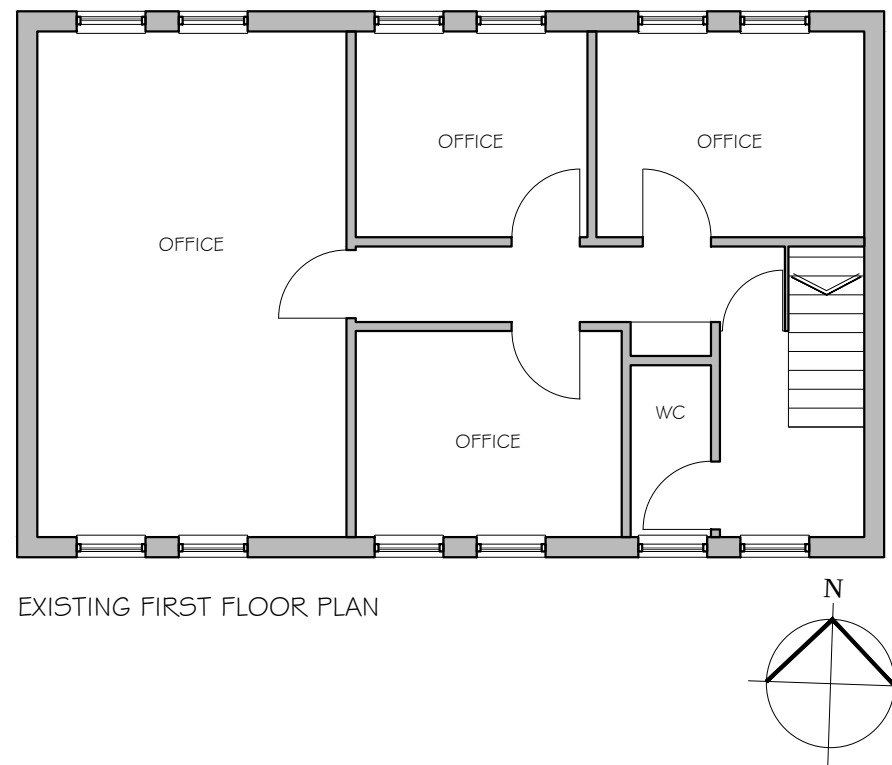

EXISTING GROUND FLOOR PLAN
GF GIA: Approx. 340.7m²
FF GIA: Approx. 73.1m²
Total GIA: Approx. 413.8m²
Scale in meters 1:100 @ A1

Scale 1m

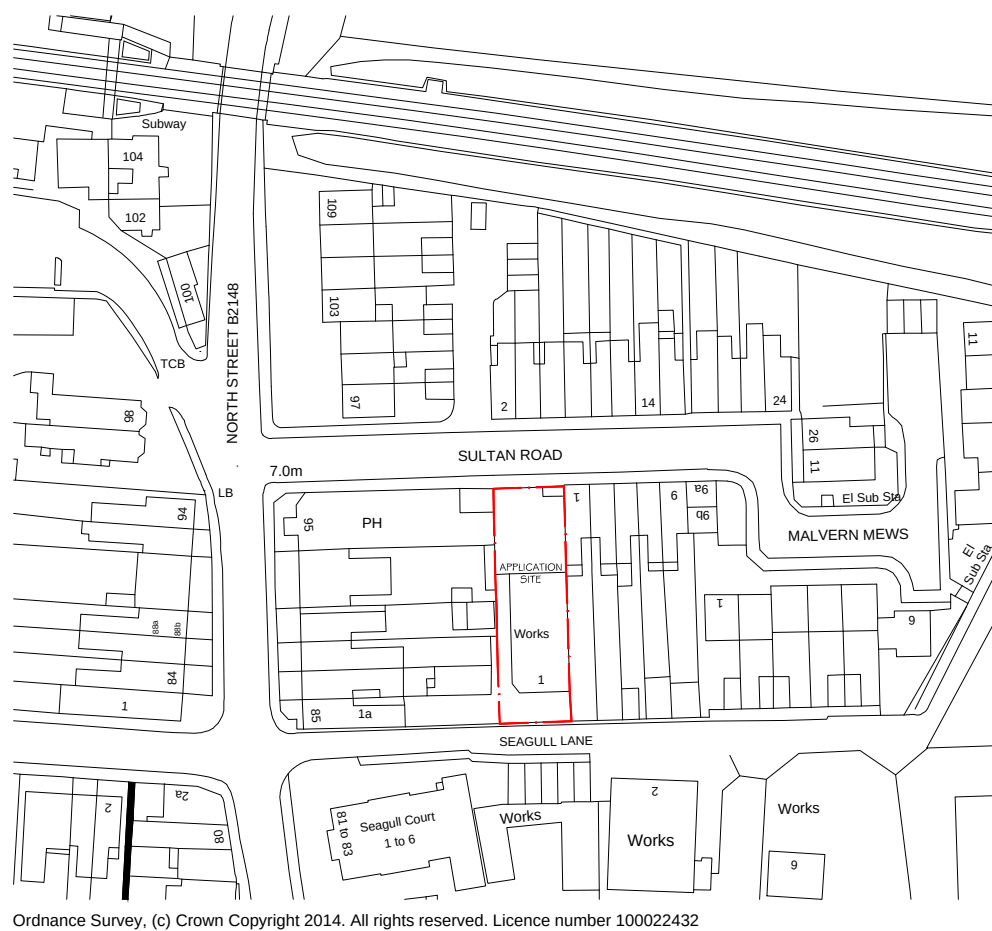

APPLICATION SITE LOCATION PLAN
1:1250 @ A1

NOTES:

Dimensions to be checked on site before commencing work. Any discrepancies shall be reported to the architect immediately.

Do not scale from these drawings except for planning purposes. Use figured dimensions only.

Where applicable this drawing is to be read in conjunction with other consultants' drawings.

This drawing is the copyright of Harrington Design + Bloomfield

Rev	Date	Amendment	Checked
-----	------	-----------	---------

harrington design + bloomfield
ARCHITECTS

6 The Old Flour Mill, Queen Street, Emsworth, Hants, PO10 7BT
Tel: 44 (0) 1243 373855
Fax: 44 (0) 1243 373245
e-mail: info@harringtonbloomfield.co.uk

For
Tealwood & Co. Ltd.

Project
**Proposed Residential Development at
Tealwood & Co., Sultan Road /
Works Site, Seagull Lane
Emsworth, PO10 7PP**

Title
**Existing Office & Workshop
Plans & Elevations**

Date	Drawn	Scale	Checked
14/11/14	CG	1:100 @A1	CJB
Job Number	Prefix	Drawing Number	Revision
14007	PL	110	