

REF JJM 518 V2

PROJECT WATERLOOVILLE

CLIENT REDROW

PACK SPV DETAILS

Date	Revisions
27/11/2014	D/07 - Flat B - change of array from 5 x 4 to 5 x 3
09/01/2015	D/04 - Tavy - Change to Rear Elevation
08/01/2015	D/05 - Flat A - Change of elevations
09/01/2015	D/07 - Flat B - change of elevation & array from 5 x 3 to 5 x 4
09/01/2015	S/01 - Site Plan updated to changes above
09/01/2015	D/06 - Dimensions updated

[illegible]

SPV Site Plan (1:1000 @ A3)



General Notes

- 1) This is a design issue schematic.
- 2) Proposed PV - 

No.	Revision Notes	Date
1	Initial	07/10/14
2	Revised PV Spec	09/01/15

Legend

- Roof outline
 ☒ Roof furniture / Upper floor(s)
 □ PV

Ext. Ref	SITE PLAN - REDR130524SL01K
----------	-----------------------------

Site Address
YEW GARDENS,
LONDON ROAD,
WATERLOOVILLE,
HAMPSHIRE.
PO7 7PS

JJM Building Supplies
Specialists in Renewable Products
123b Nottingham Road
Derby
DE1 3QR

Title	SPV Site Plan
--------------	---------------

Project name	WATERLOOVILLE
--------------	---------------

Dwg ref	JJM/518/S/01
---------	--------------

Date	09/01/2015
------	------------

Rev	2
-----	---

Scale 1:1000 @ A3

Drawn (Chkd) KP

SPV DETAILS – 'OUTHURST' (1:50 @ A3)

Plot 2



Rear Elevation

General Notes		
1)	This is a design issue schematic.	
2)	Individual roof drawings are drawn in-line with the plane of the roof.	
3)	Any roof furniture (chimneys / dormers / vents etc.) is represented by cross-hatched areas.	
4)	All dimensions are to be checked on site.	

No.	Revision Notes	Date
1	Initial	06/10/14

Legend	
—	Roof outline
⊠	Roof furniture / Upper floor(s)
□	Module

Ext. Ref	Outhurst
No. of modules	6
Roof Pitch	40°
Total kWp	1.17 (kWp)
Orientation	W

Site Address
YEW GARDENS, LONDON ROAD, WATERLOOVILLE, HAMPSHIRE. PO7 7PS

JJM Building Supplies
Specialists in Renewable Products
123b Nottingham Road Derby DE1 3QR


Title	SPV DETAIL - 'OUTHURST'
Project name	WATERLOOVILLE
Dwg ref	JJM/518/D/01
Date	06/10/2014
Rev	1
Scale	1:50 @ A3
Drawn (Chkd)	KP

SPV DETAILS – 'Tavy' (1:75 @ A3)

PLOT (93)(96)



PLOT 93

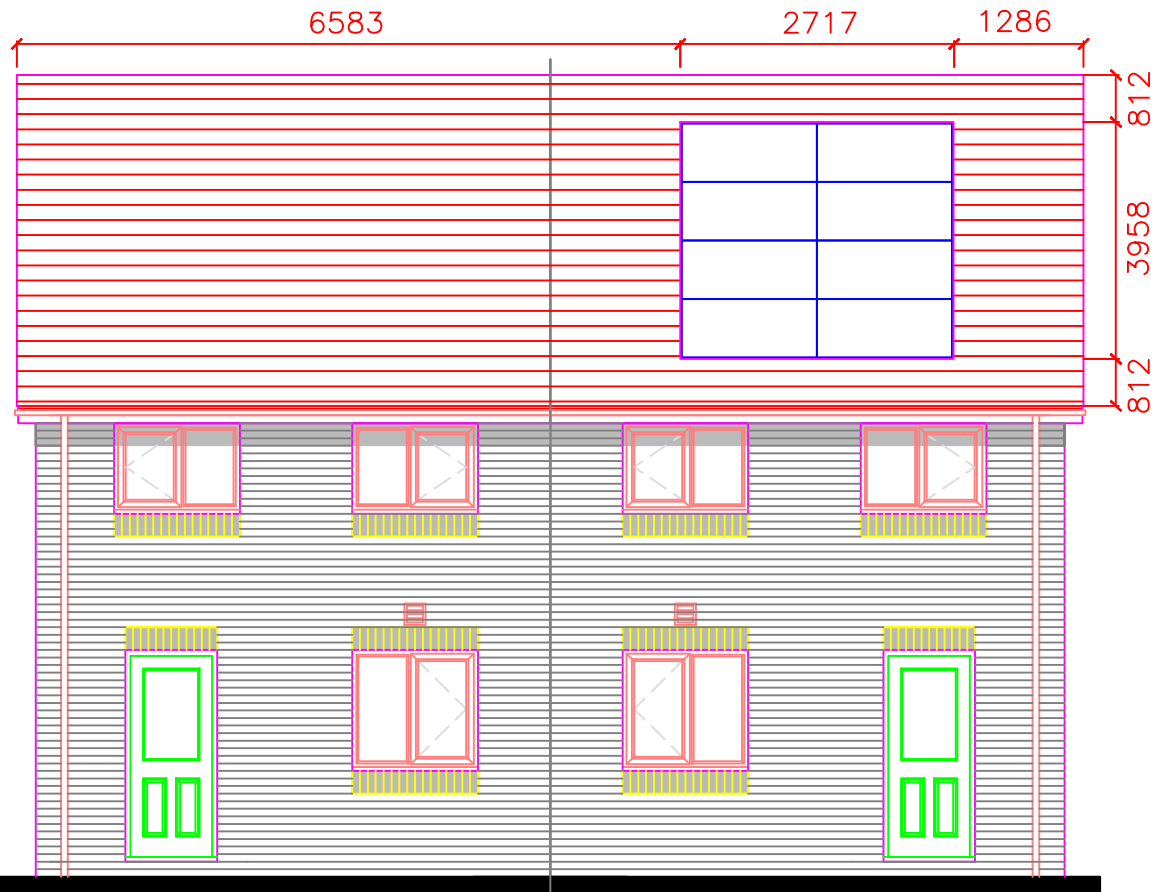

PLOT 96

Rear Elevation

- General Notes**
- 1) This is a design issue schematic.
 - 2) Individual roof drawings are drawn in-line with the plane of the roof.
 - 3) Any roof furniture (chimneys / dormers / vents etc.) is represented by cross-hatched areas.
 - 4) All dimensions are to be checked on site.

No.	Revision Notes	Date
1	Initial	06/10/14


Legend	
—	Roof outline
☒	Roof furniture / Upper floor(s)
□	Module

Ext. Ref	Tavy - D3AF093-1
No. of modules	8
Roof Pitch	35°
Total kWp	1.56 kWp
Orientation	E

Site Address	YEW GARDENS, LONDON ROAD, WATERLOOVILLE, HAMPSHIRE. PO7 7PS
--------------	---

JJM Building Supplies
Specialists in Renewable Products
123b Nottingham Road Derby DE1 3QR

Title	SPV DETAIL - 'TAVY'
Project name	WATERLOOVILLE
Dwg ref	JJM/518/D/02
Date	06/10/2014
Rev	1
Scale	1:75 @ A3
Drawn (Chkd)	KP

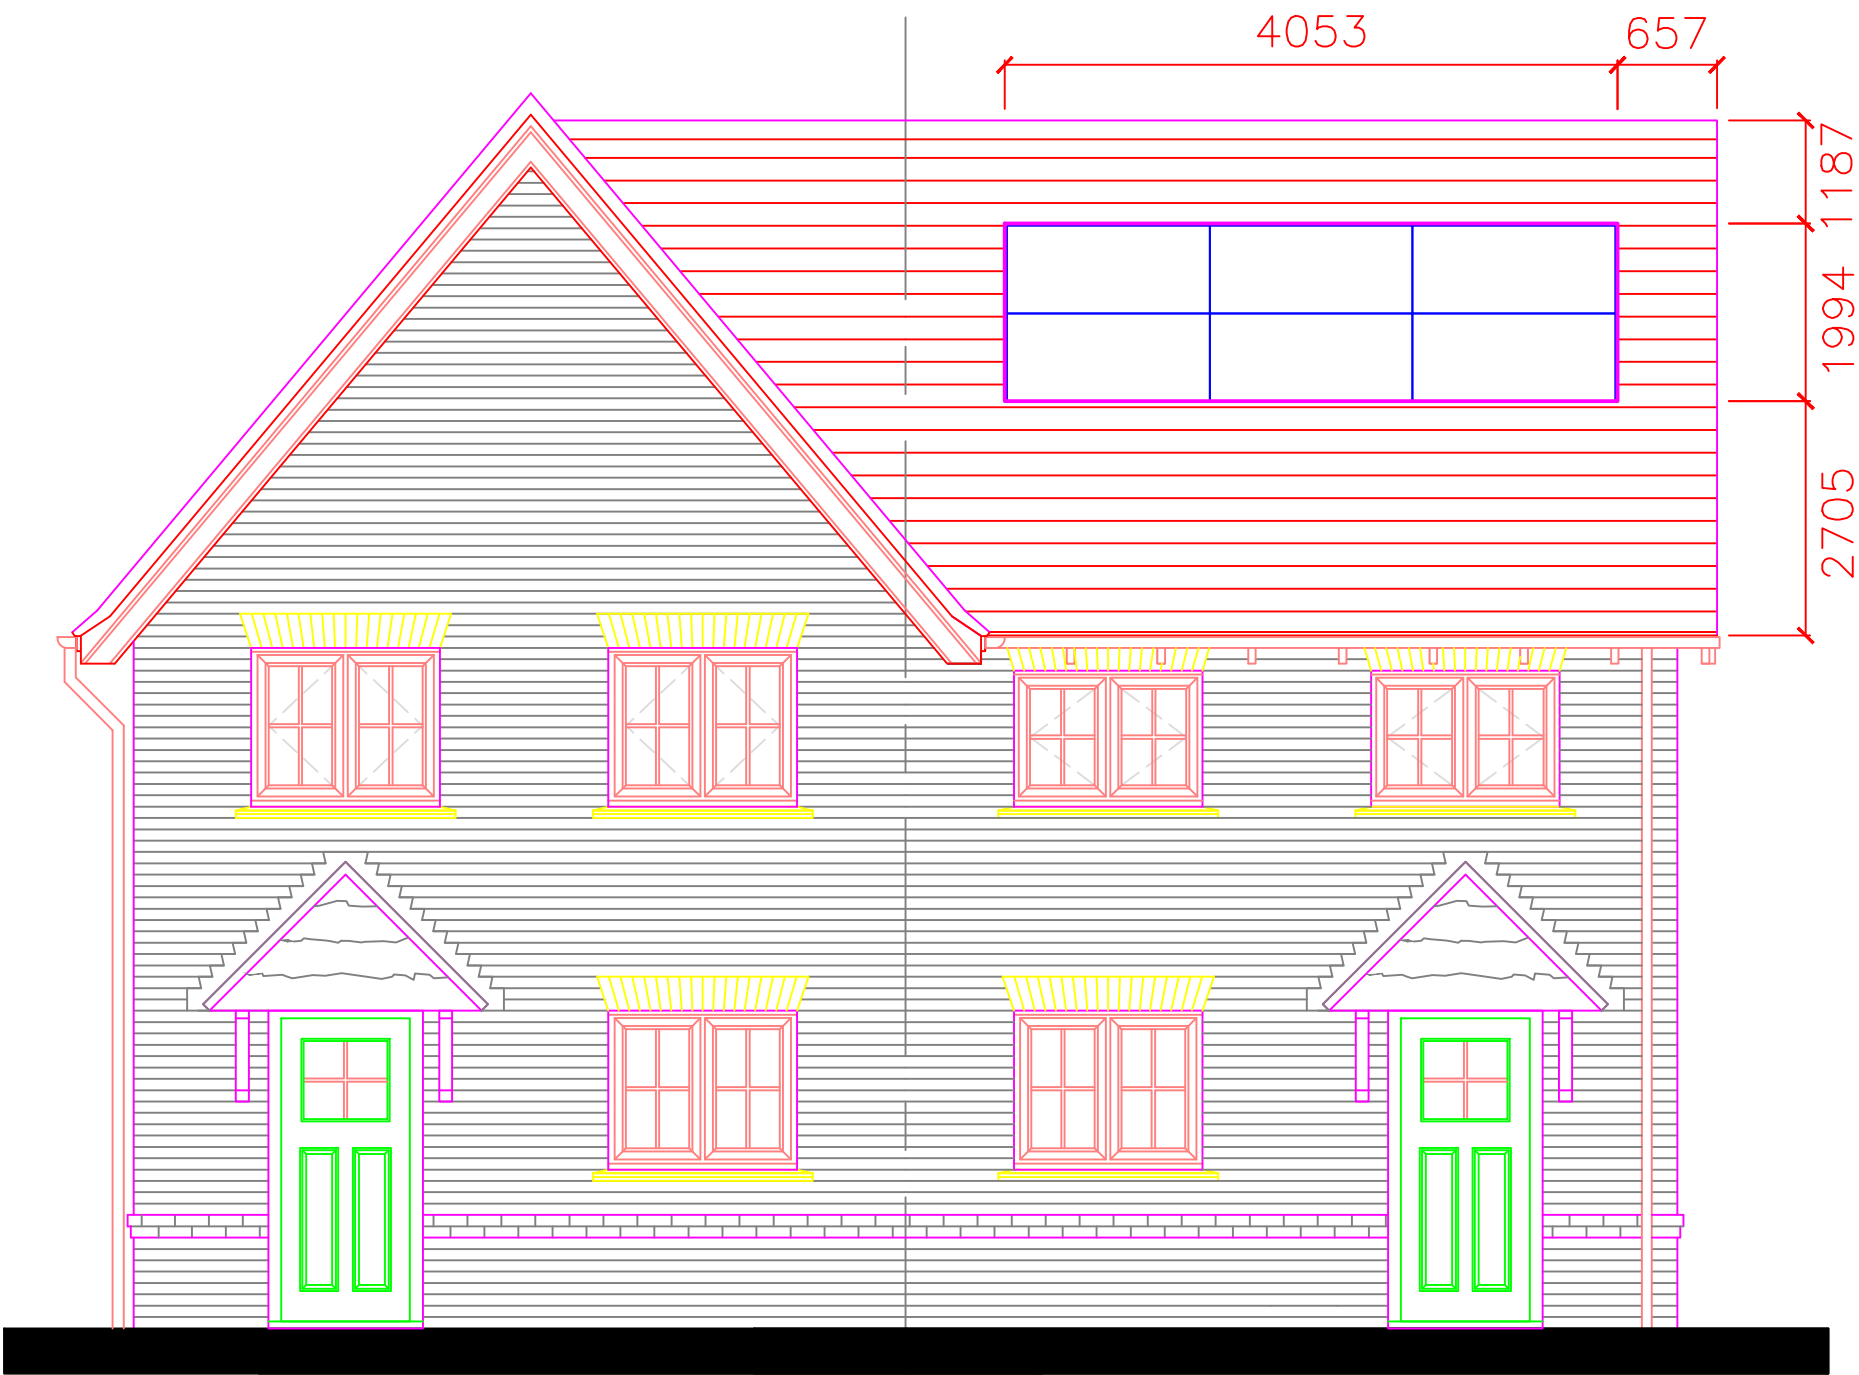

Front Elevation

General Notes		
1)	This is a design issue schematic.	
2)	Individual roof drawings are drawn in-line with the plane of the roof.	
3)	Any roof furniture (chimneys / dormers / vents etc.) is represented by cross-hatched areas.	
4)	All dimensions are to be checked on site.	

No.	Revision Notes	Date
1	Initial	06/10/14

Legend	
—	Roof outline
☒	Roof furniture / Upper floor(s)
□	Module

Ext. Ref	Tavy - D3AF093-1
No. of modules	6
Roof Pitch	35°
Total kWp	1.17 kWp
Orientation	S


Site Address	YEW GARDENS, LONDON ROAD, WATERLOOVILLE, HAMPSHIRE. PO7 7PS
--------------	---

JJM Building Supplies
Specialists in Renewable Products
123b Nottingham Road
Derby
DE1 3QR

Title	SPV DETAILS - 'Tavy'
Project name	WATERLOOVILLE
Dwg ref	JJM/518/D/03
Date	06/10/2014
Rev	1
Scale	1:50 @ A3
Drawn (Chkd)	KP

SPV DETAILS – 'Tavy' (1:75 @ A3)

PLOT (42, 43)

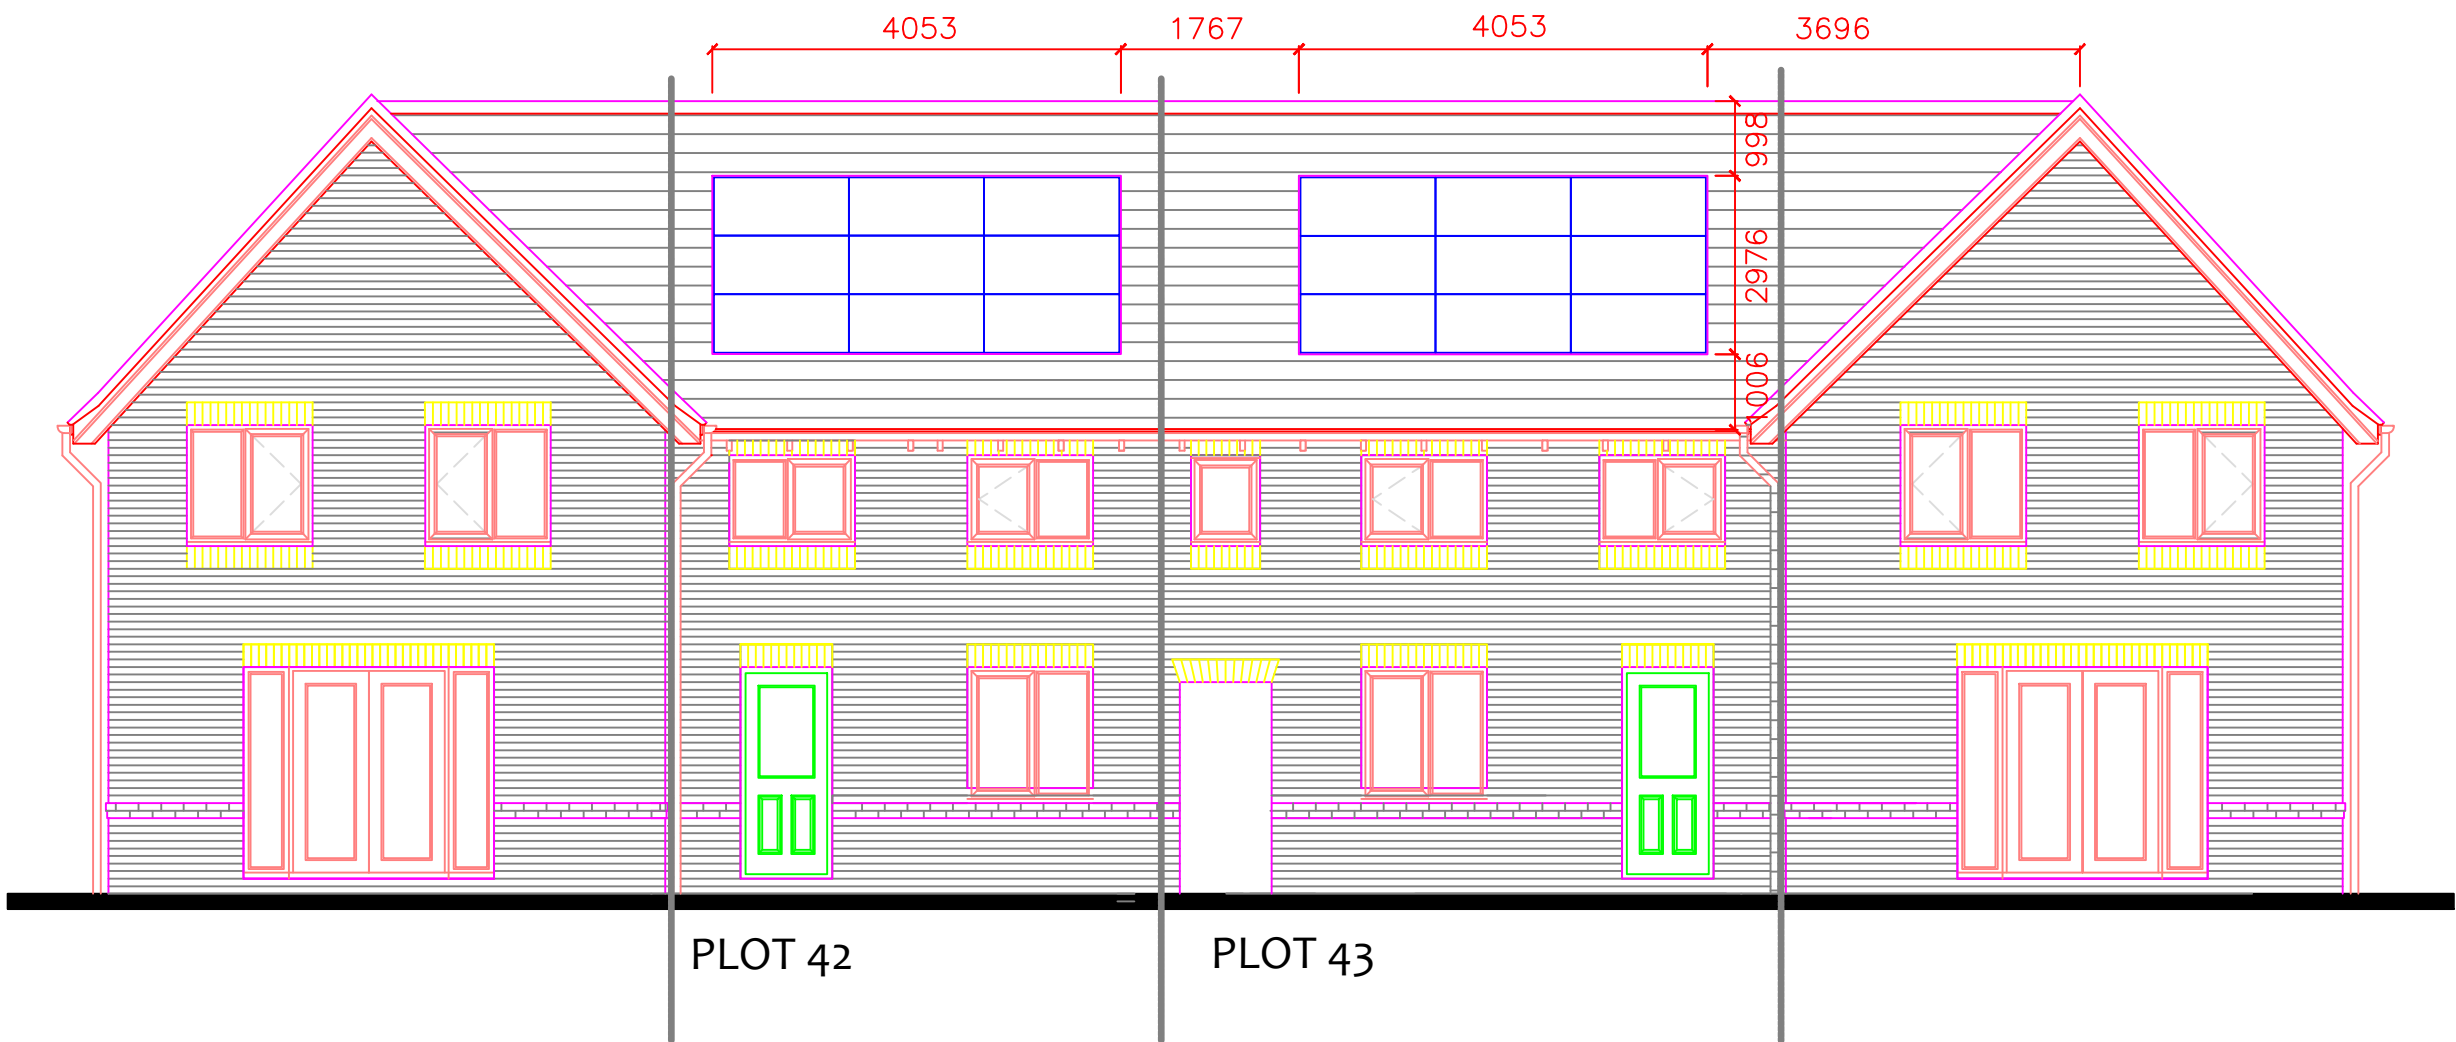

Rear Elevation

- General Notes**
- 1) This is a design issue schematic.
 - 2) Individual roof drawings are drawn in-line with the plane of the roof.
 - 3) Any roof furniture (chimneys / dormers / vents etc.) is represented by cross-hatched areas.
 - 4) All dimensions are to be checked on site.

No.	Revision Notes	Date
1	Initial	06/10/14
2	Elevation change	09/01/15

Legend	
—	Roof outline
☒	Roof furniture / Upper floor(s)
□	Module

Ext. Ref	Tavy - D3AF093-1
No. of modules	9
Roof Pitch	48°
Total kWp	1.76 kWp
Orientation	W


Site Address
YEW GARDENS,
LONDON ROAD,
WATERLOOVILLE,
HAMPSHIRE.
PO7 7PS

JJM|Building Supplies
Specialists in Renewable Products
123b Nottingham Road
Derby
DE1 3QR


Title	SPV DETAILS - 'Tavy'
Project name	WATERLOOVILLE
Dwg ref	JJM/518/D/04
Date	09/01/2015
Rev	2
Scale	1:75 @ A3
Drawn (Chkd)	KP

SPV DETAILS – ‘Flat A’ (1:200 @ A3)


Plots 20–38

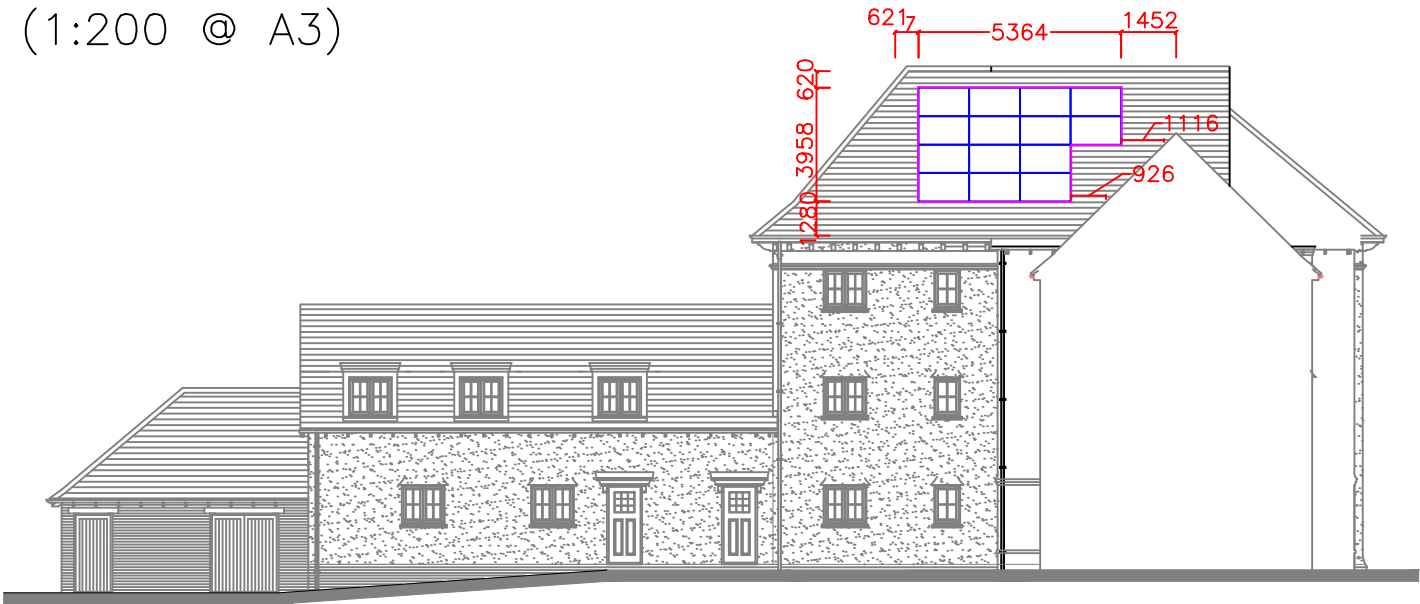

South East Elevation

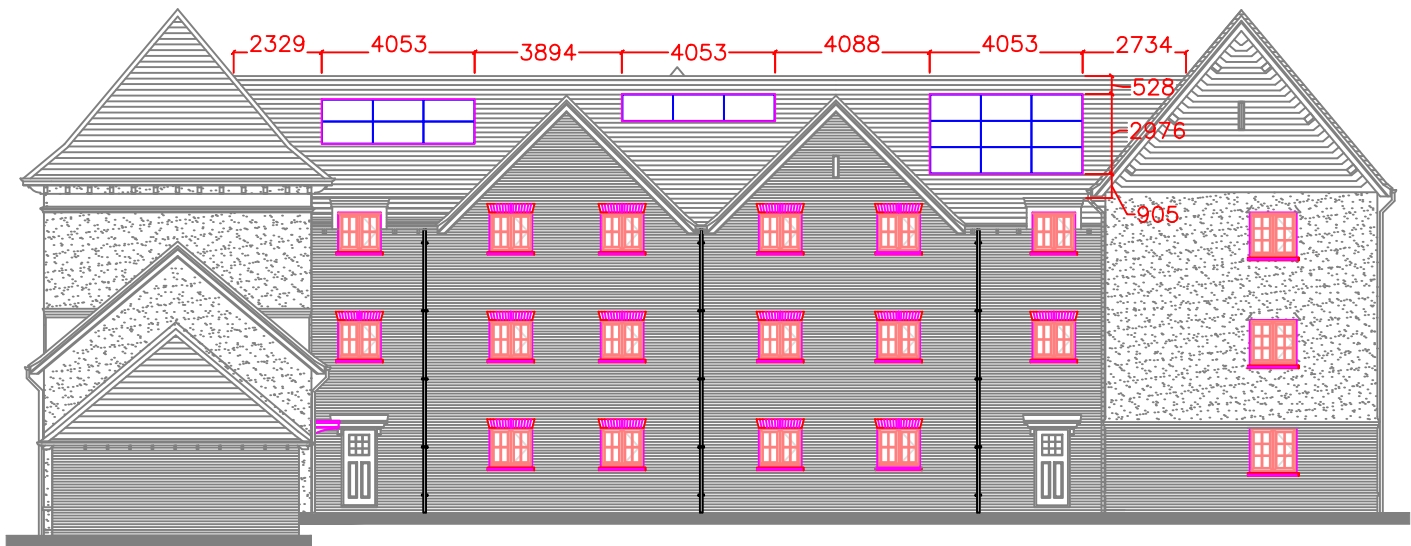

South West Elevation

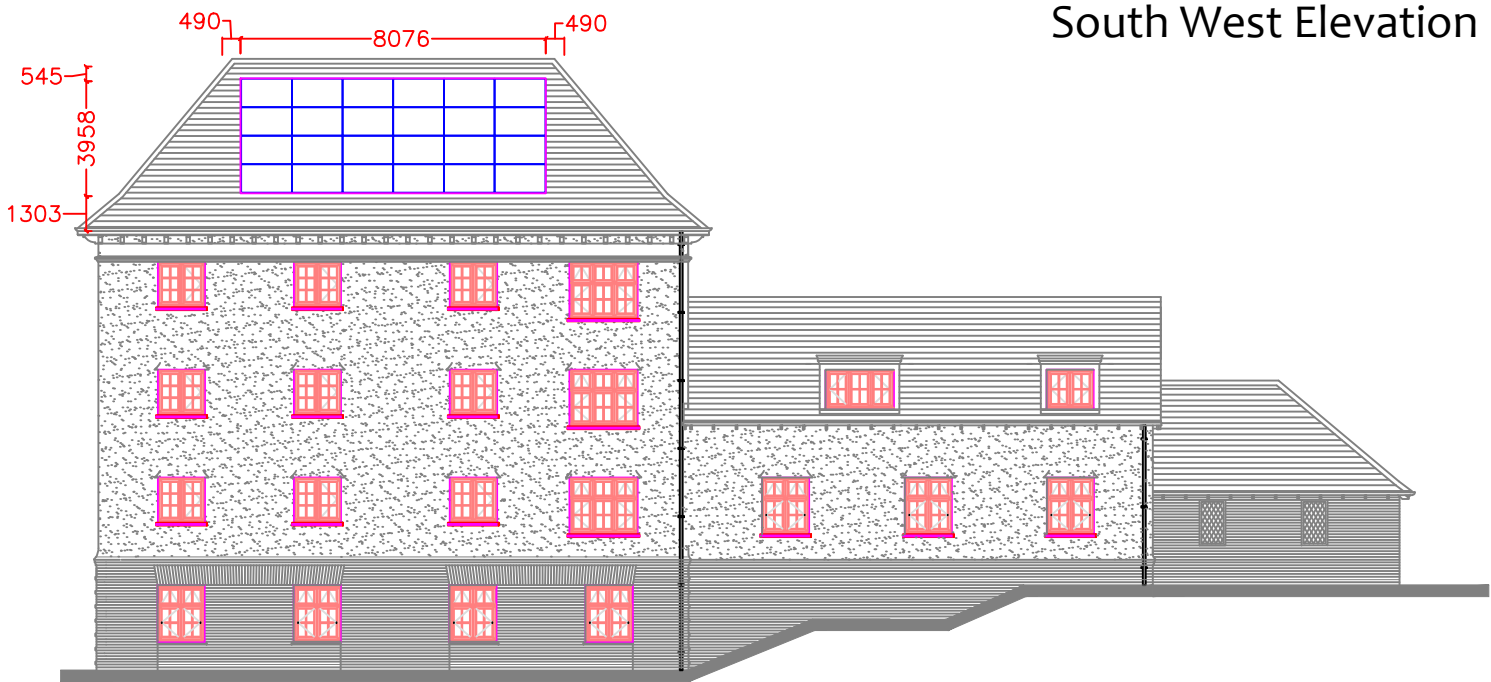

North West Elevation

General Notes		
1)	This is a design issue schematic.	
2)	Individual roof drawings are drawn in-line with the plane of the roof.	
3)	Any roof furniture (chimneys / dormers / vents etc.) is represented by cross-hatched areas.	
4)	All dimensions are to be checked on site.	

No.	Revision Notes	Date
1	Initial	06/10/14
2	Array Change	08/01/15

Legend	
—	Roof outline
☒	Roof furniture / Upper floor(s)
□	Module

Ext. Ref	Flats Block A - Rev C
No. of modules	14/18/24 - 56 Total
Roof Pitch	45°
Total kWp	10.92
Orientation	SEE SITE PLAN

Site Address	YEW GARDENS, LONDON ROAD, WATERLOOVILLE, HAMPSHIRE. PO7 7PS
--------------	---

JJM Building Supplies
Specialists in Renewable Products
123b Nottingham Road Derby DE1 3QR

Title	SPV DETAILS - 'FLAT A'
Project name	WATERLOOVILLE
Dwg ref	JJM/518/D/05
Date	08/01/2015
Rev	2
Scale	1:200 @ A3
Drawn (Chkd)	KP

SPV DETAILS – 'DART' (1:100 @ A3)

PLOT (67)(68)(108)



Front Elevation

- General Notes**
- 1) This is a design issue schematic.
 - 2) Individual roof drawings are drawn in-line with the plane of the roof.
 - 3) Any roof furniture (chimneys / dormers / vents etc.) is represented by cross-hatched areas.
 - 4) All dimensions are to be checked on site.

No.	Revision Notes	Date
1	Initial	06/10/14
2	Dims updated	09/01/15

Legend	
—	Roof outline
☒	Roof furniture / Upper floor(s)
□	Module

Ext. Ref	DART
No. of modules	6
Roof Pitch	35°
Total kWp	1.17 kWp
Orientation	S


Site Address	YEW GARDENS, LONDON ROAD, WATERLOOVILLE, HAMPSHIRE. PO7 7PS
--------------	---

JJM Building Supplies
Specialists in Renewable Products
123b Nottingham Road
Derby
DE1 3QR

Title	SPV DETAILS - 'DART'
Project name	WATERLOOVILLE
Dwg ref	JJM/518/D/06
Date	06/10/2014
Rev	2
Scale	1:100 @ A3
Drawn (Chkd)	KP

SPV DETAILS – 'Flat B' (1:75 @ A3)

PLOTS (101 - 106)

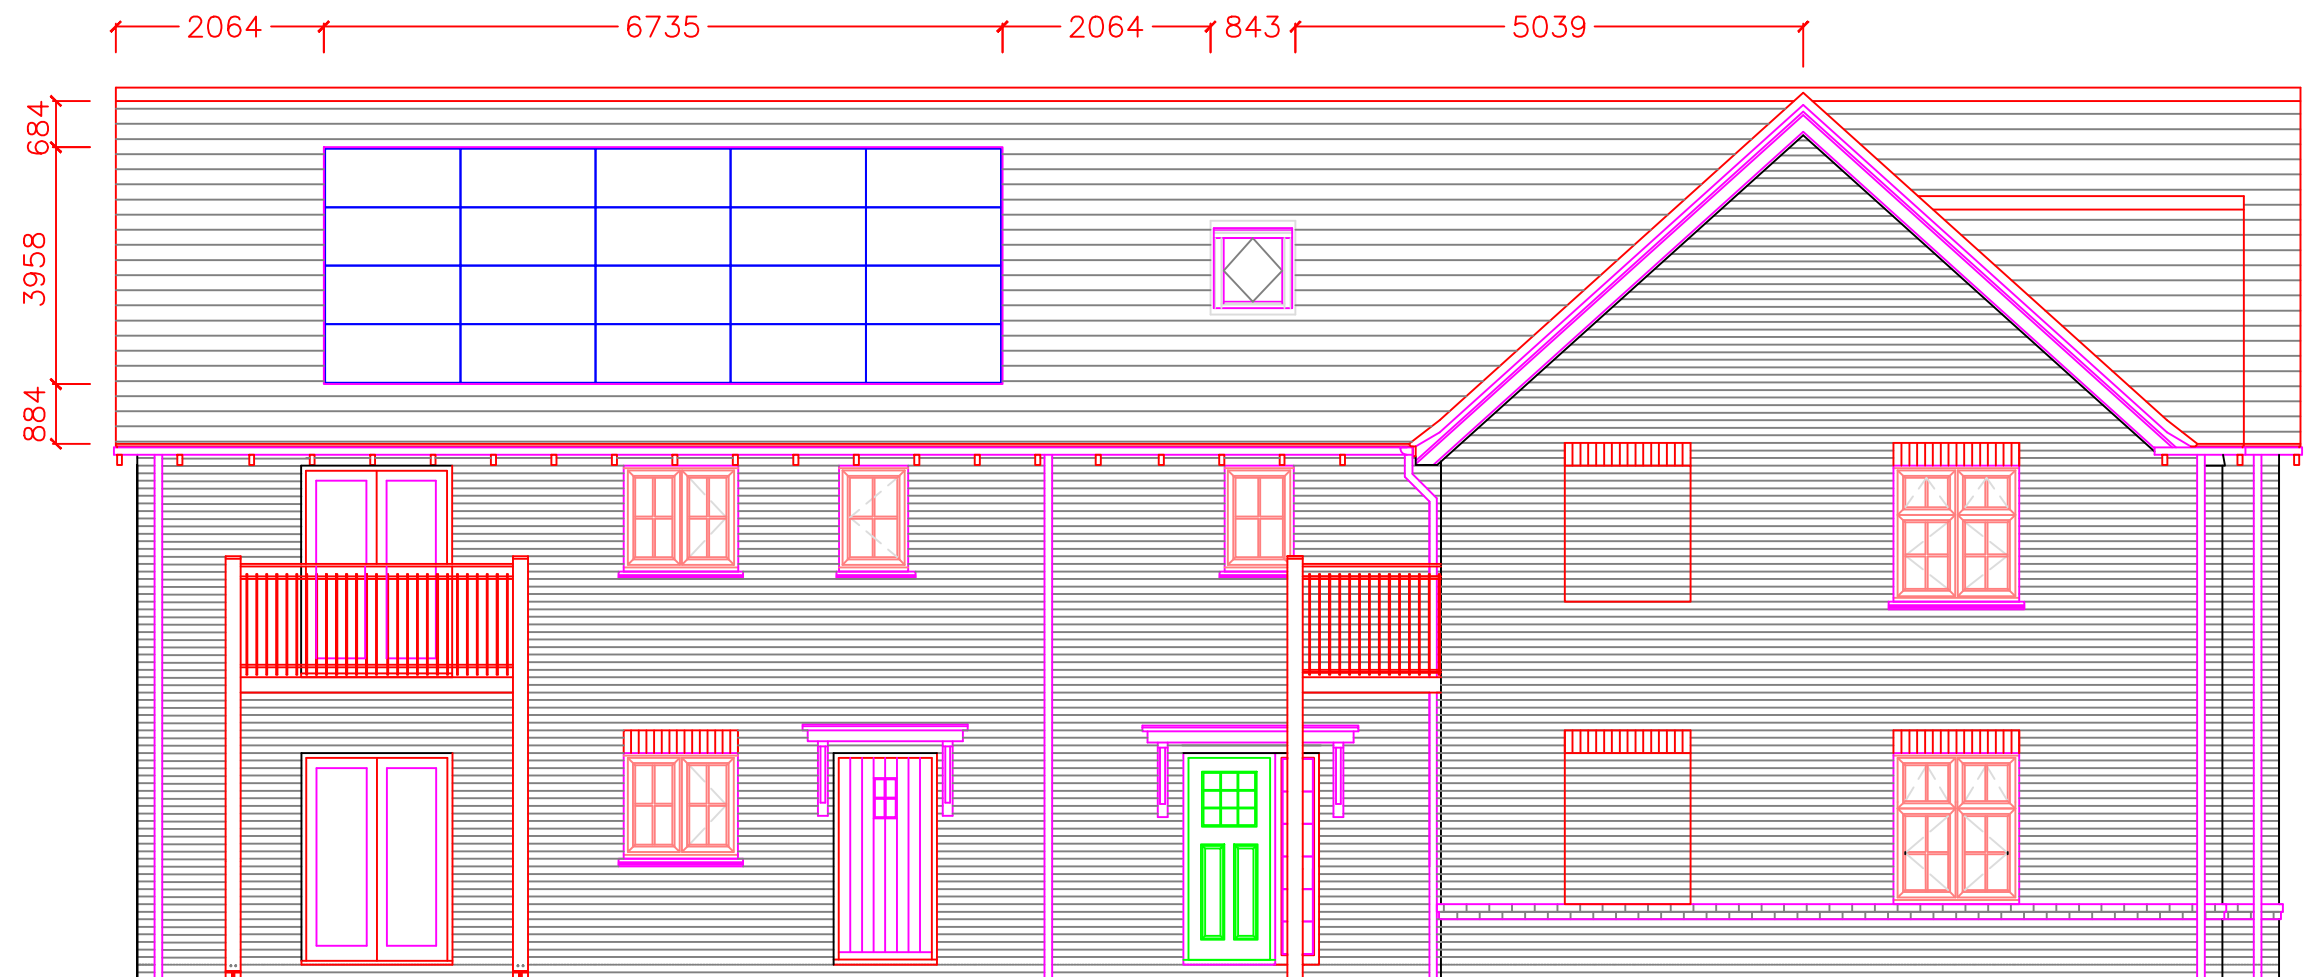

West Elevation

- General Notes**
- 1) This is a design issue schematic.
 - 2) Individual roof drawings are drawn in-line with the plane of the roof.
 - 3) Any roof furniture (chimneys / dormers / vents etc.) is represented by cross-hatched areas.
 - 4) All dimensions are to be checked on site.

No.	Revision Notes	Date
1	Initial	06/10/14
2	Elevation change	27/11/14
3	Array & Elev change	09/01/15

Legend

—	Roof outline
▣	Roof furniture / Upper floor(s)
▢	Module

Ext. Ref	Flats Block B - Rev A
No. of modules	20
Roof Pitch	42°
Total kWp	3.90 kWp
Orientation	W

Site Address
YEW GARDENS,
LONDON ROAD,
WATERLOOVILLE,
HAMPSHIRE.
PO7 7PS

JJM|Building Supplies
Specialists in Renewable Products
123b Nottingham Road
Derby
DE1 3QR

Title	SPV DETAILS - 'FLAT B'
Project name	WATERLOOVILLE
Dwg ref	JJM/518/D/07
Date	09/01/2015
Rev	3
Scale	1:75 @ A3
Drawn (Chkd)	KP