


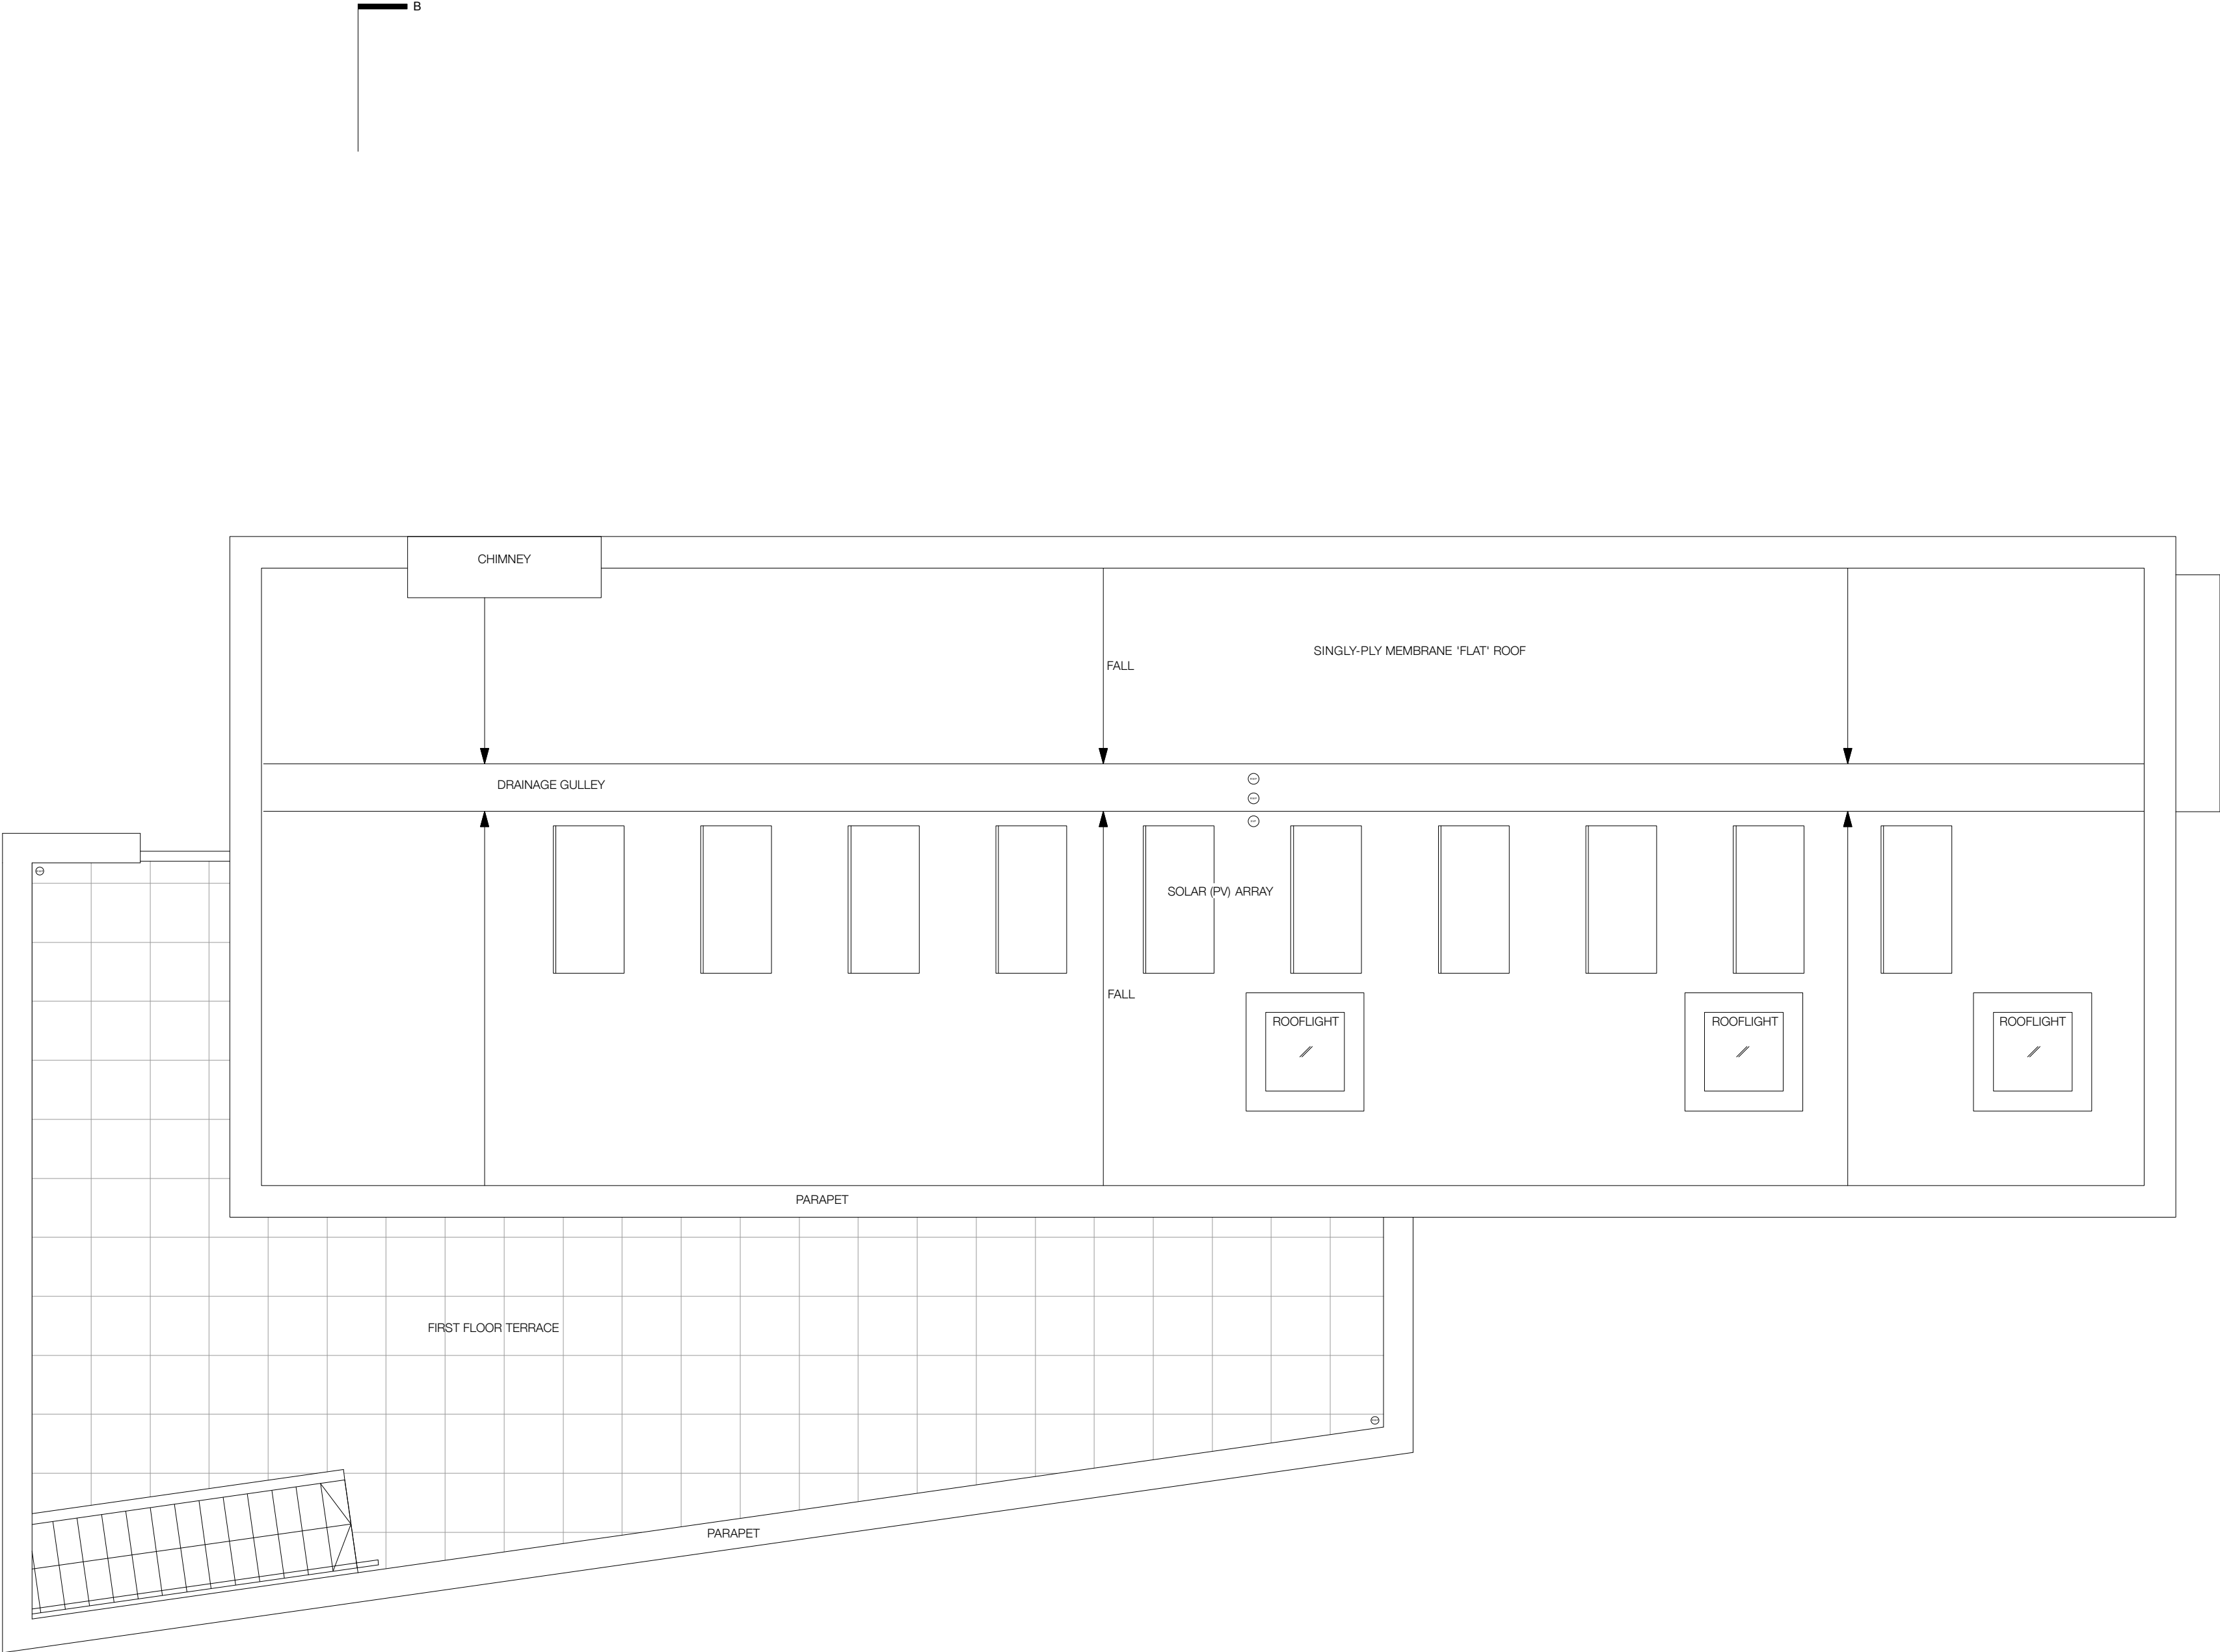

ROOF PLAN - PROPOSED
SCALE: 1:50

