
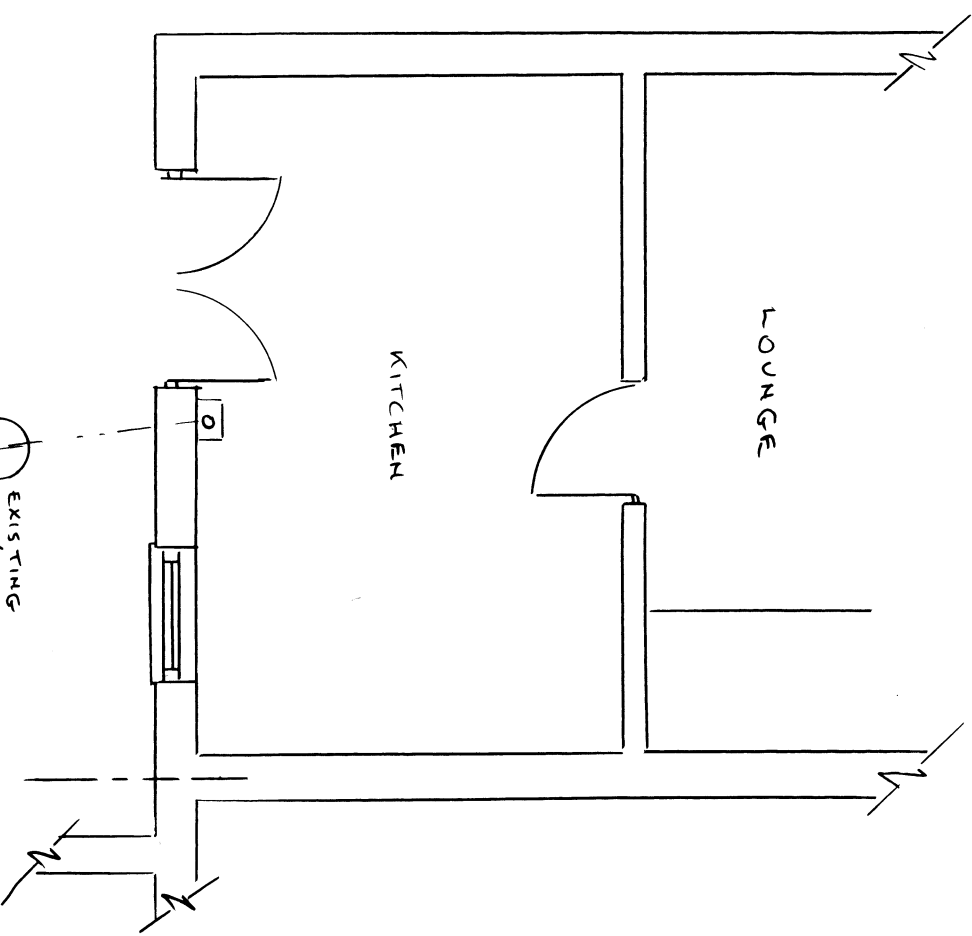


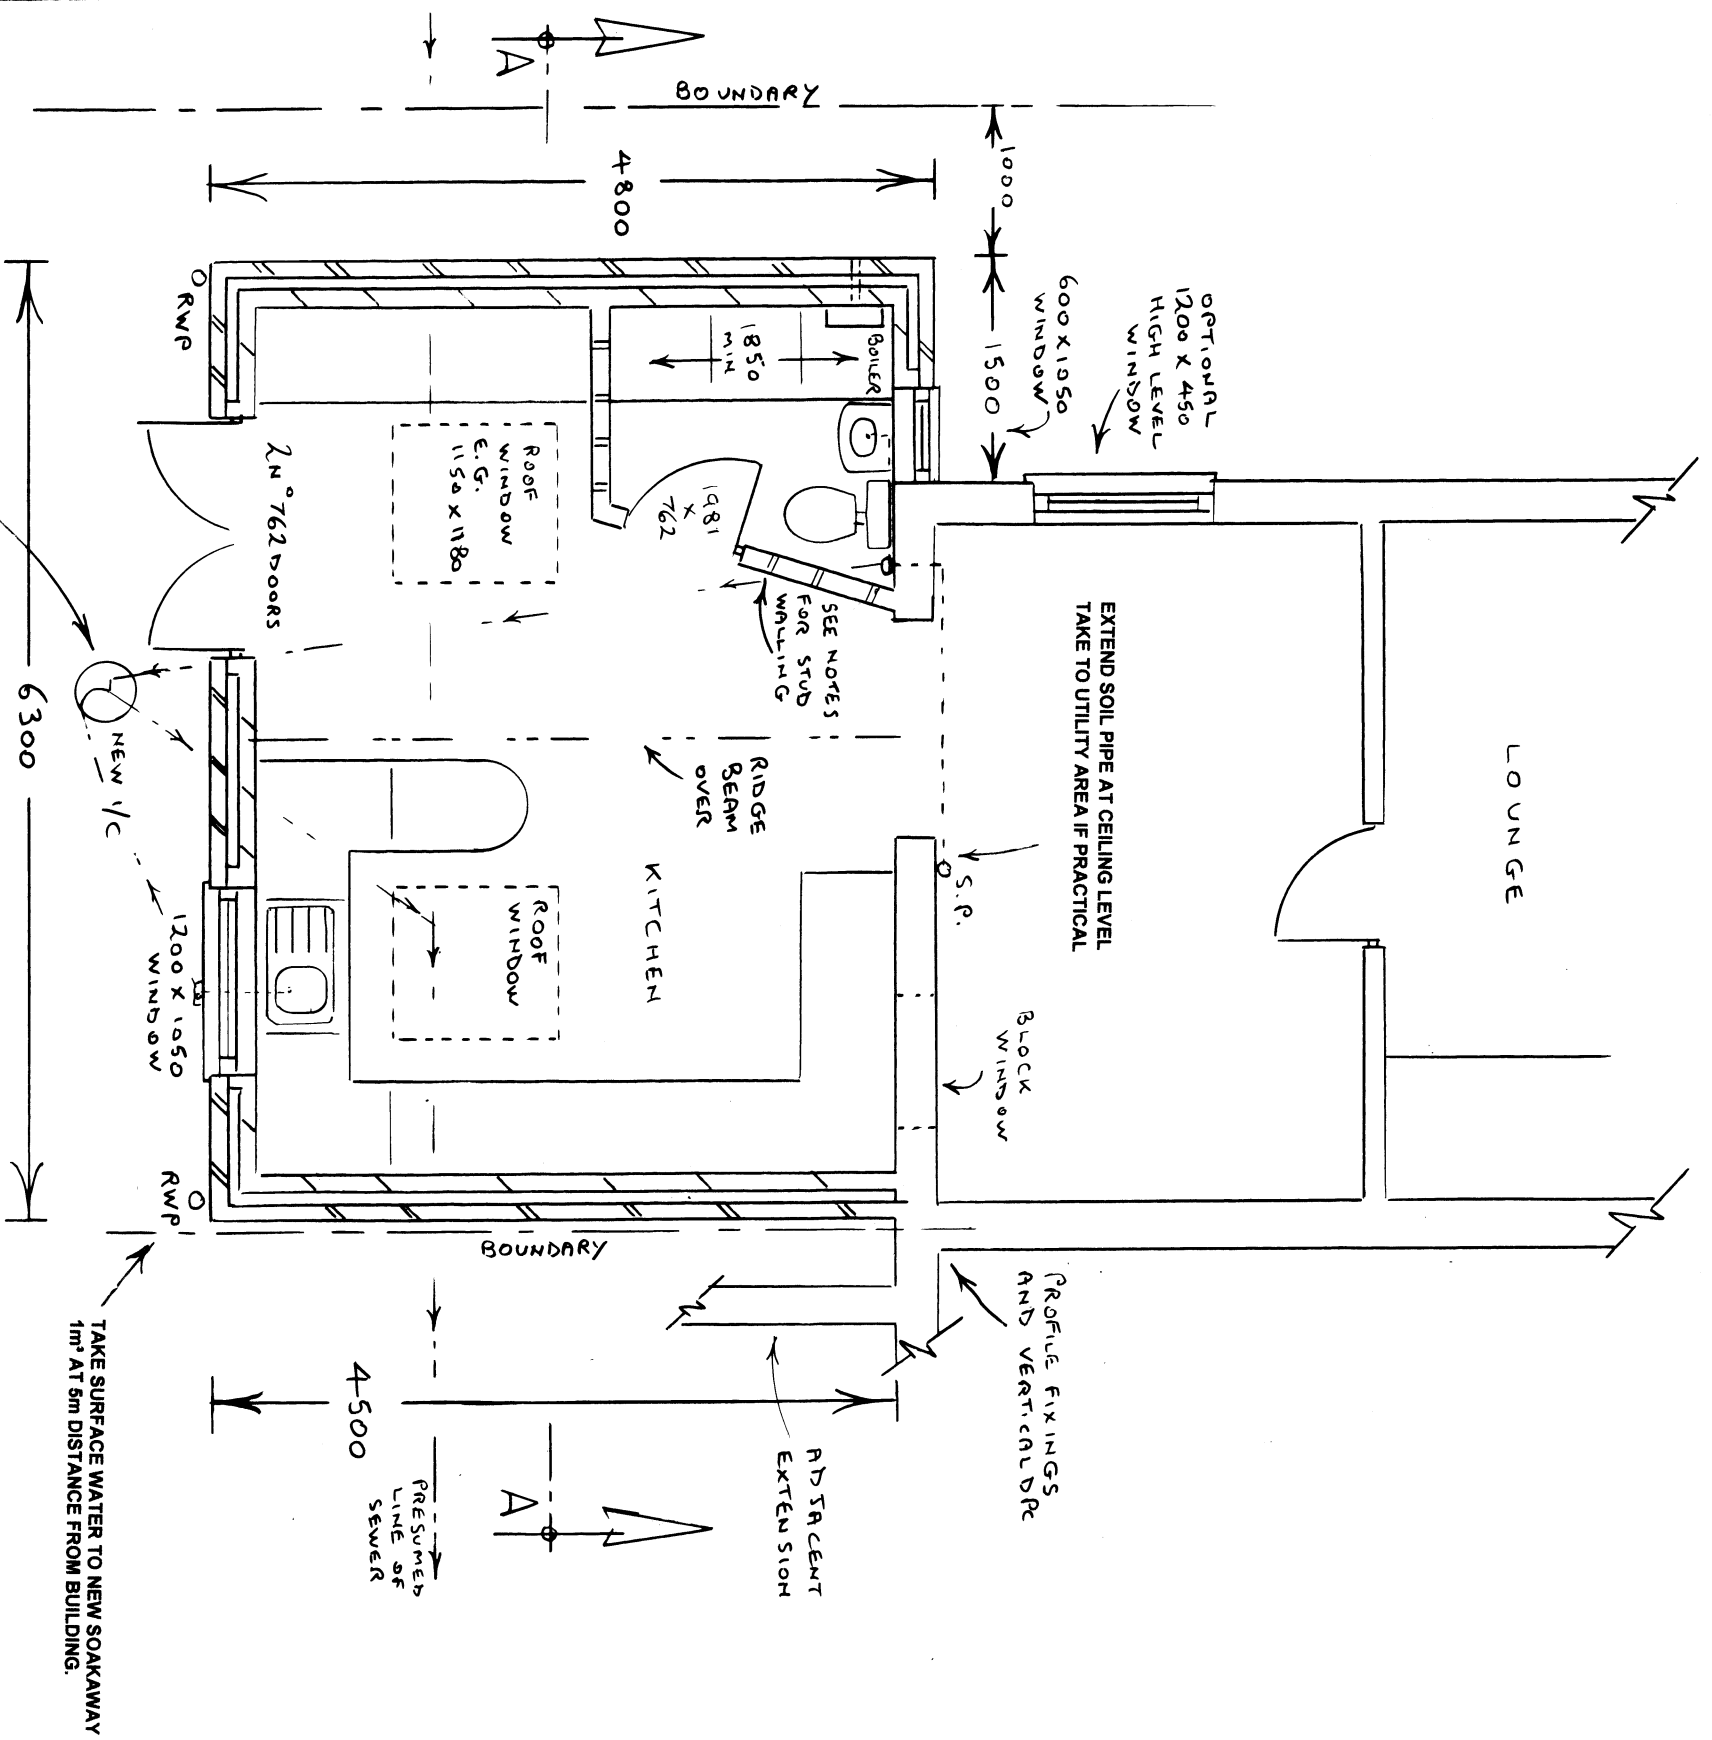

|                                             |                 |
|---------------------------------------------|-----------------|
| <b>ROGER CLARK (ARCHITECTURAL SERVICES)</b> |                 |
| Tel: 023 9237 3841                          |                 |
| PLAN No:                                    | 240 / 404 / 1   |
| Floor Plans                                 | Scale: 1:50 @A3 |
| <b>PROPOSED EXTENSION</b>                   |                 |
| <b>50 PLACE CRESCENT</b>                    |                 |
| <b>WATERLOOVILLE</b>                        |                 |