
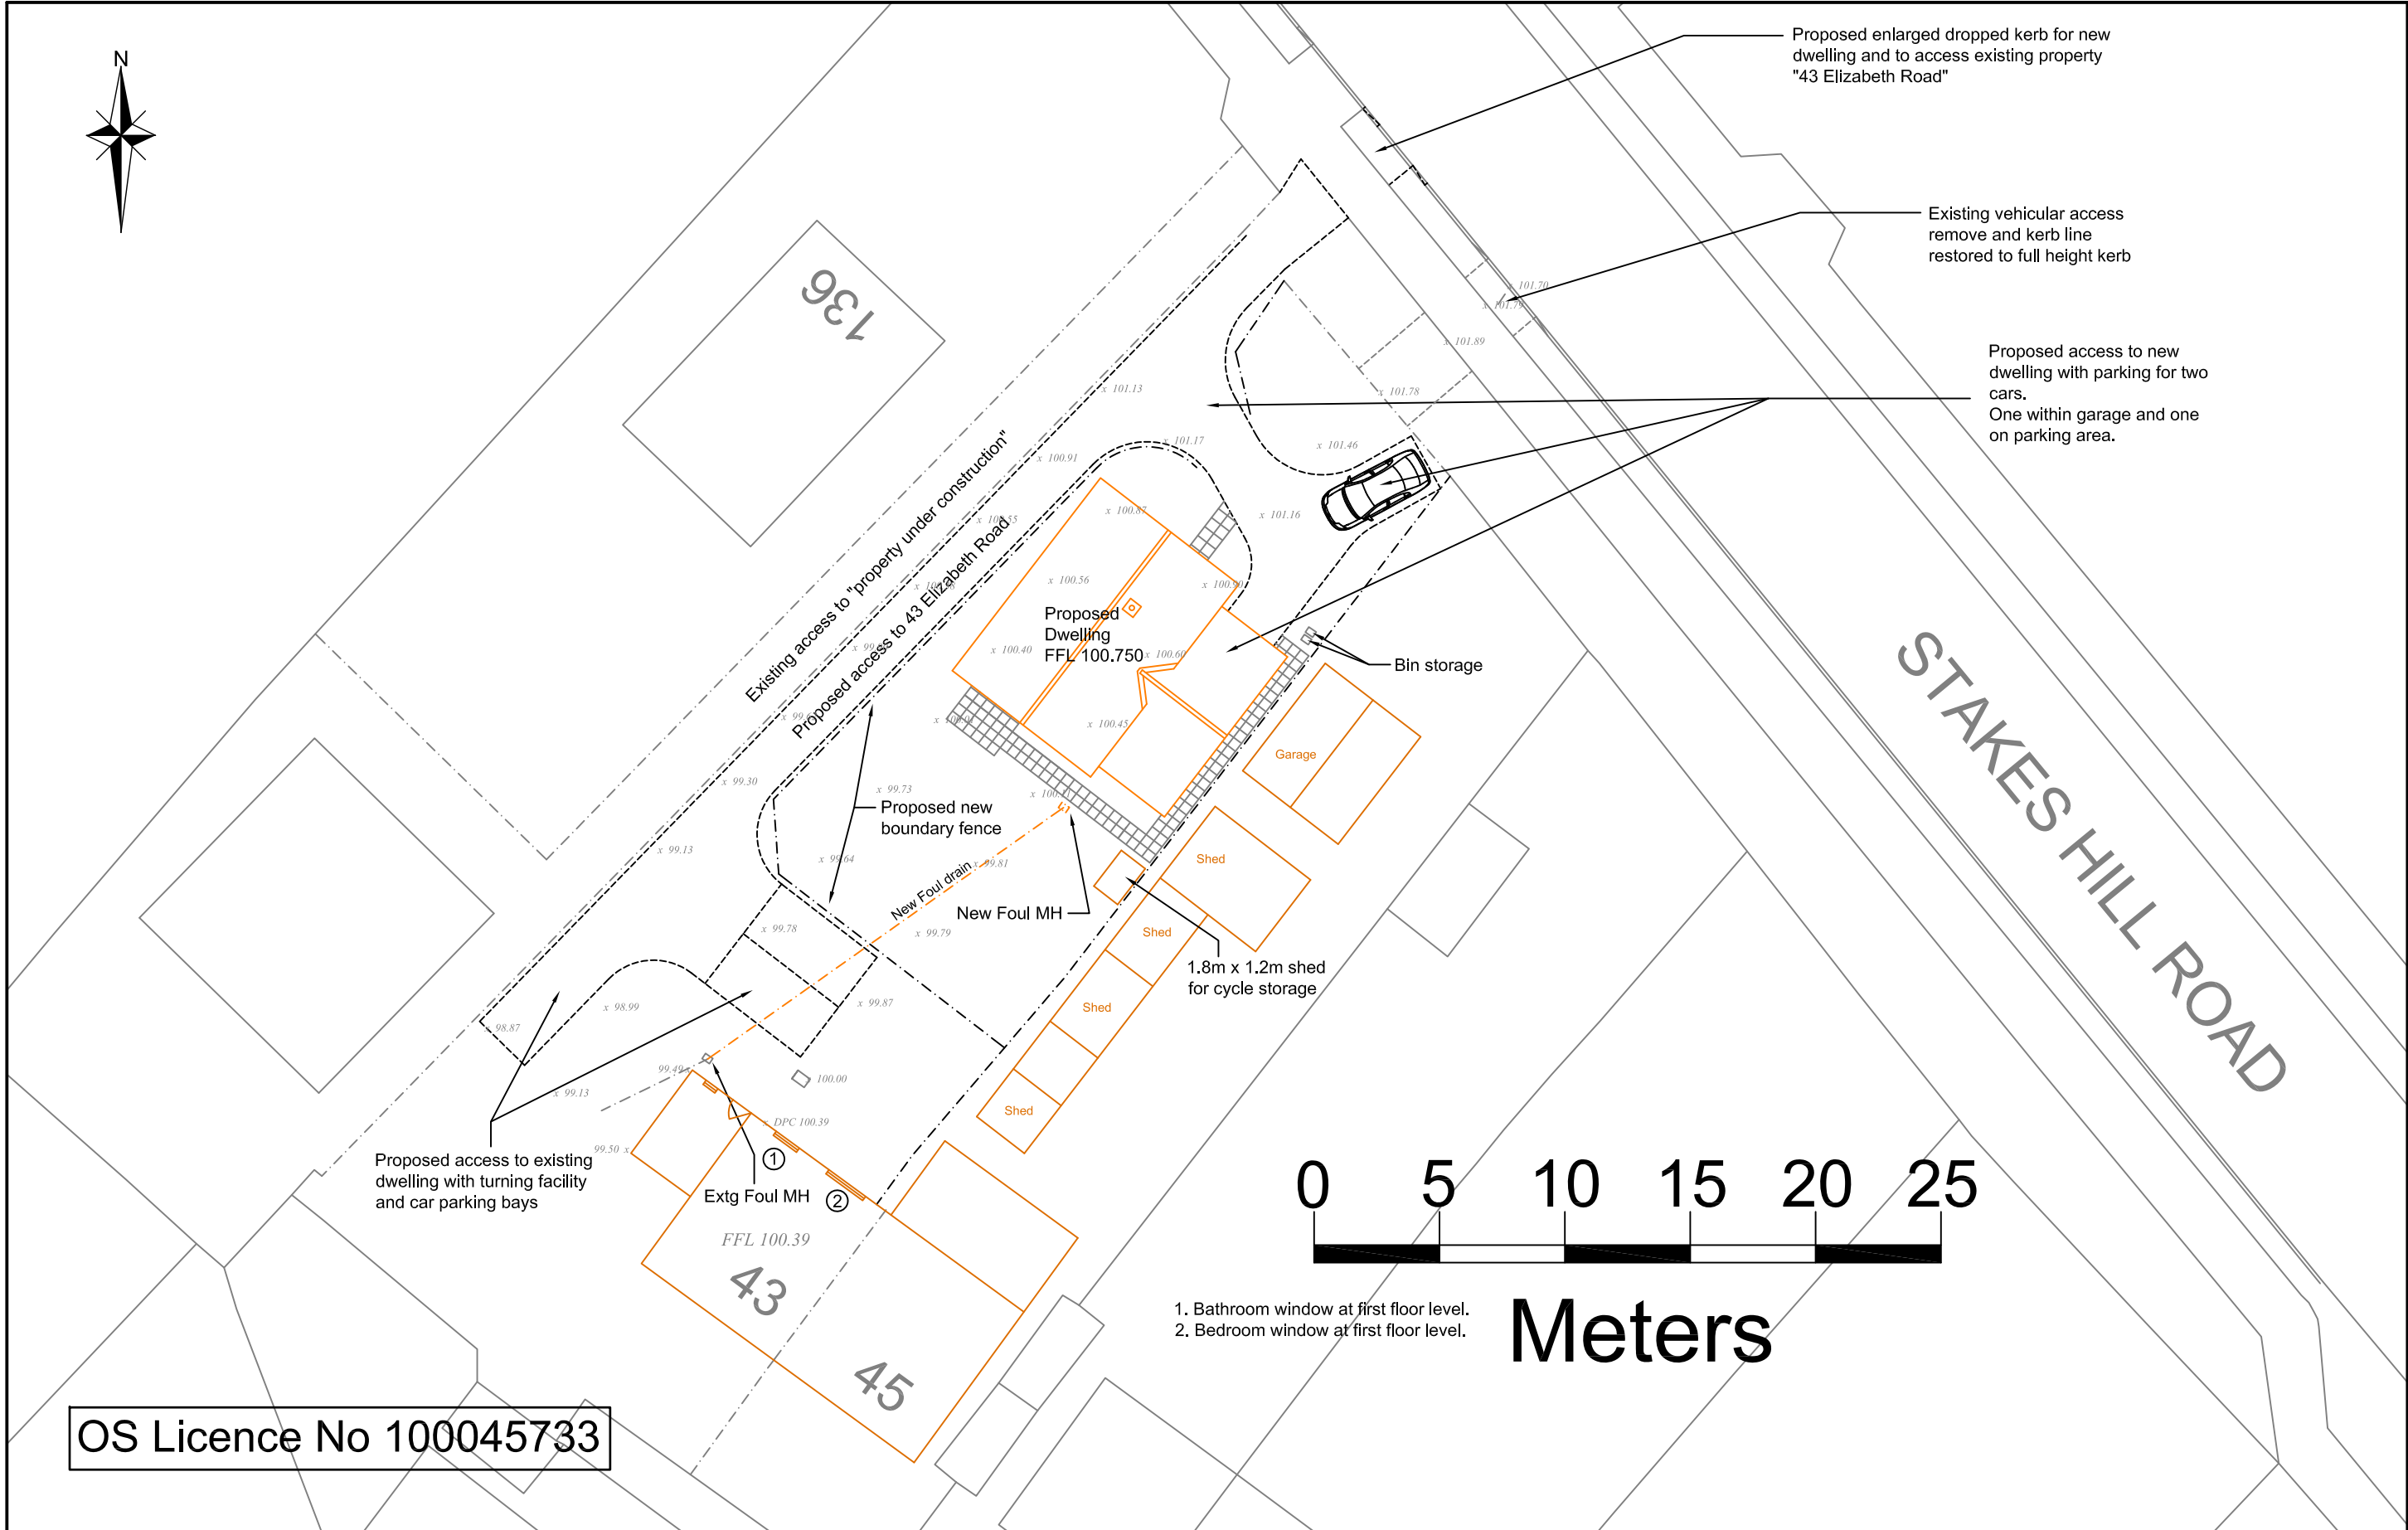


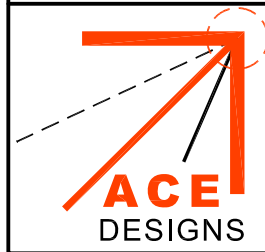

	Architectural & Civil Engineering Design 143 Station Road, Liss, Hants. GU33 7AJ Tel 01730 894988 Fax 01730 891165 e-mail:enquiries@acedesigns-ltd.co.uk www.ace-designs.co.uk		Job Title Proposed New Dwelling rear of 43 Elizabeth Road, Waterlooville	Client Mr J G Gill	Scale 1:250 @ A3	Date June 15	Designed GG	
	Drawing Title Site Plan as proposed				Drawn EV	Checked GG	Approved	
					Job No 140301	Drawing No 140301 / 03	Rev A	