



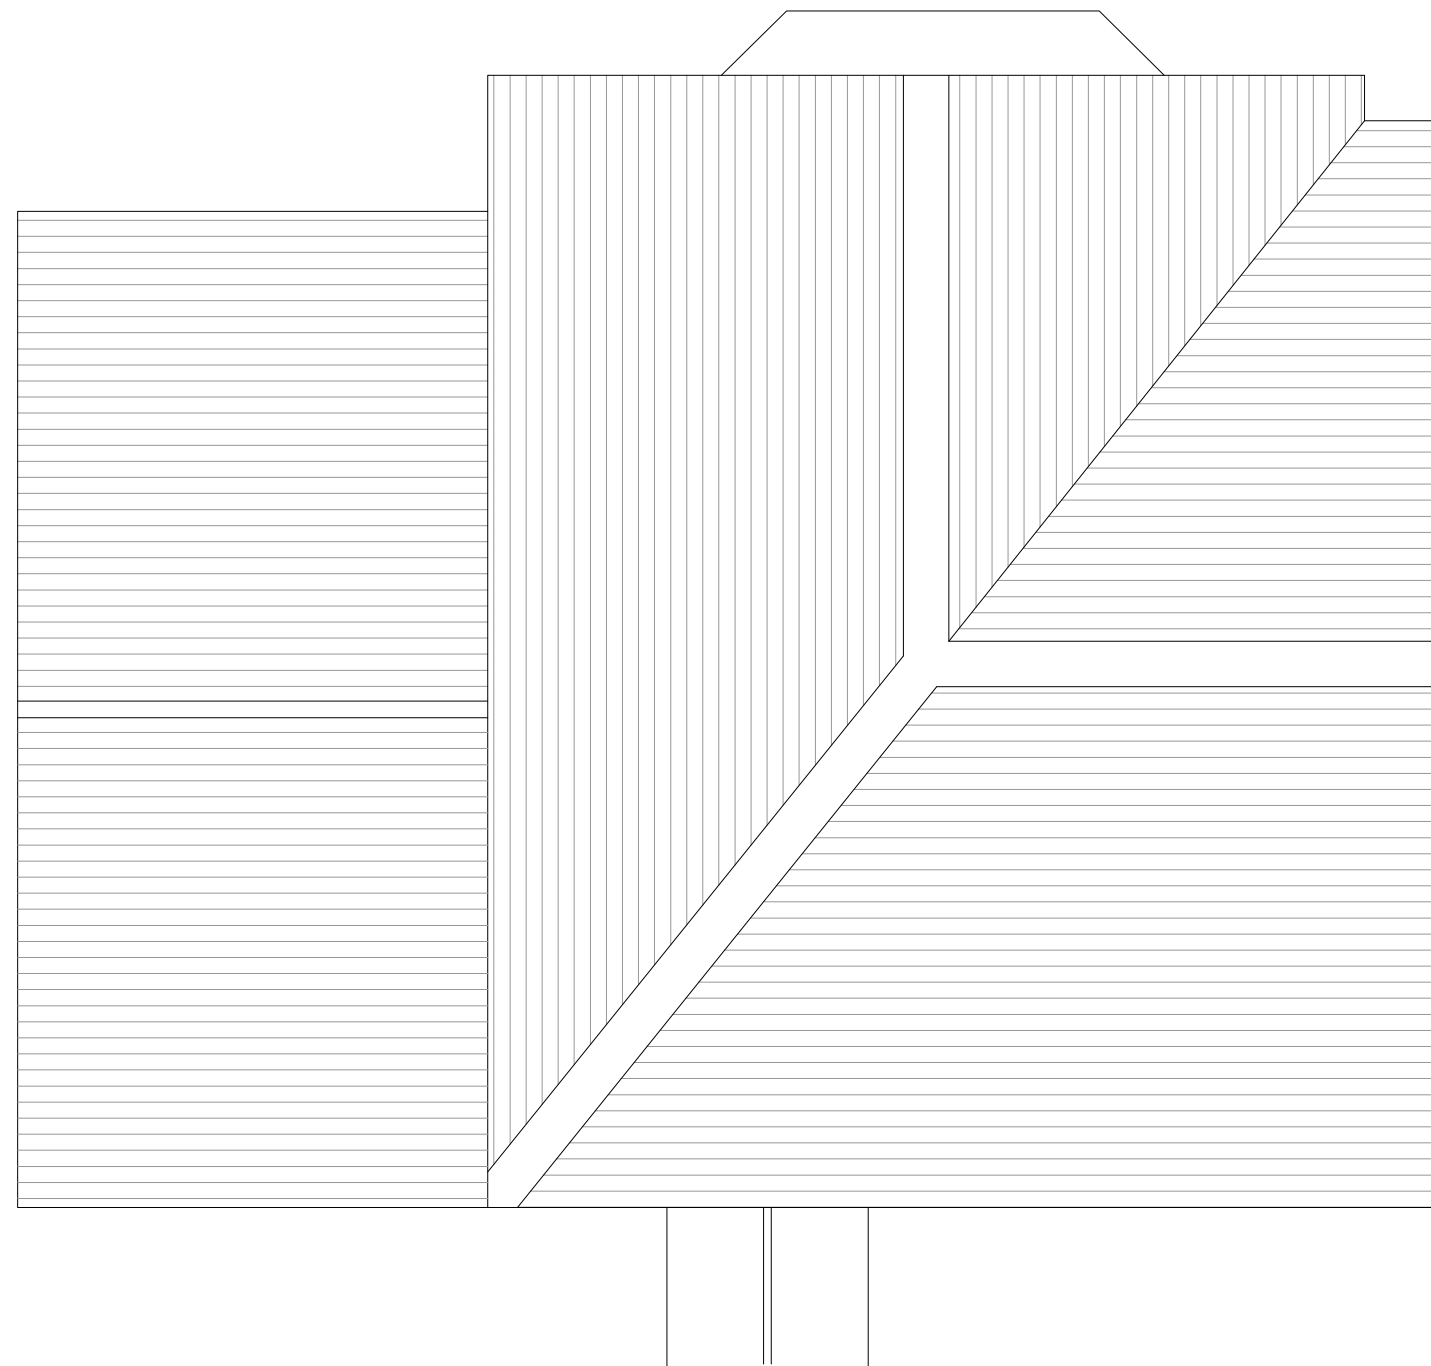

Proposed Roof Plan

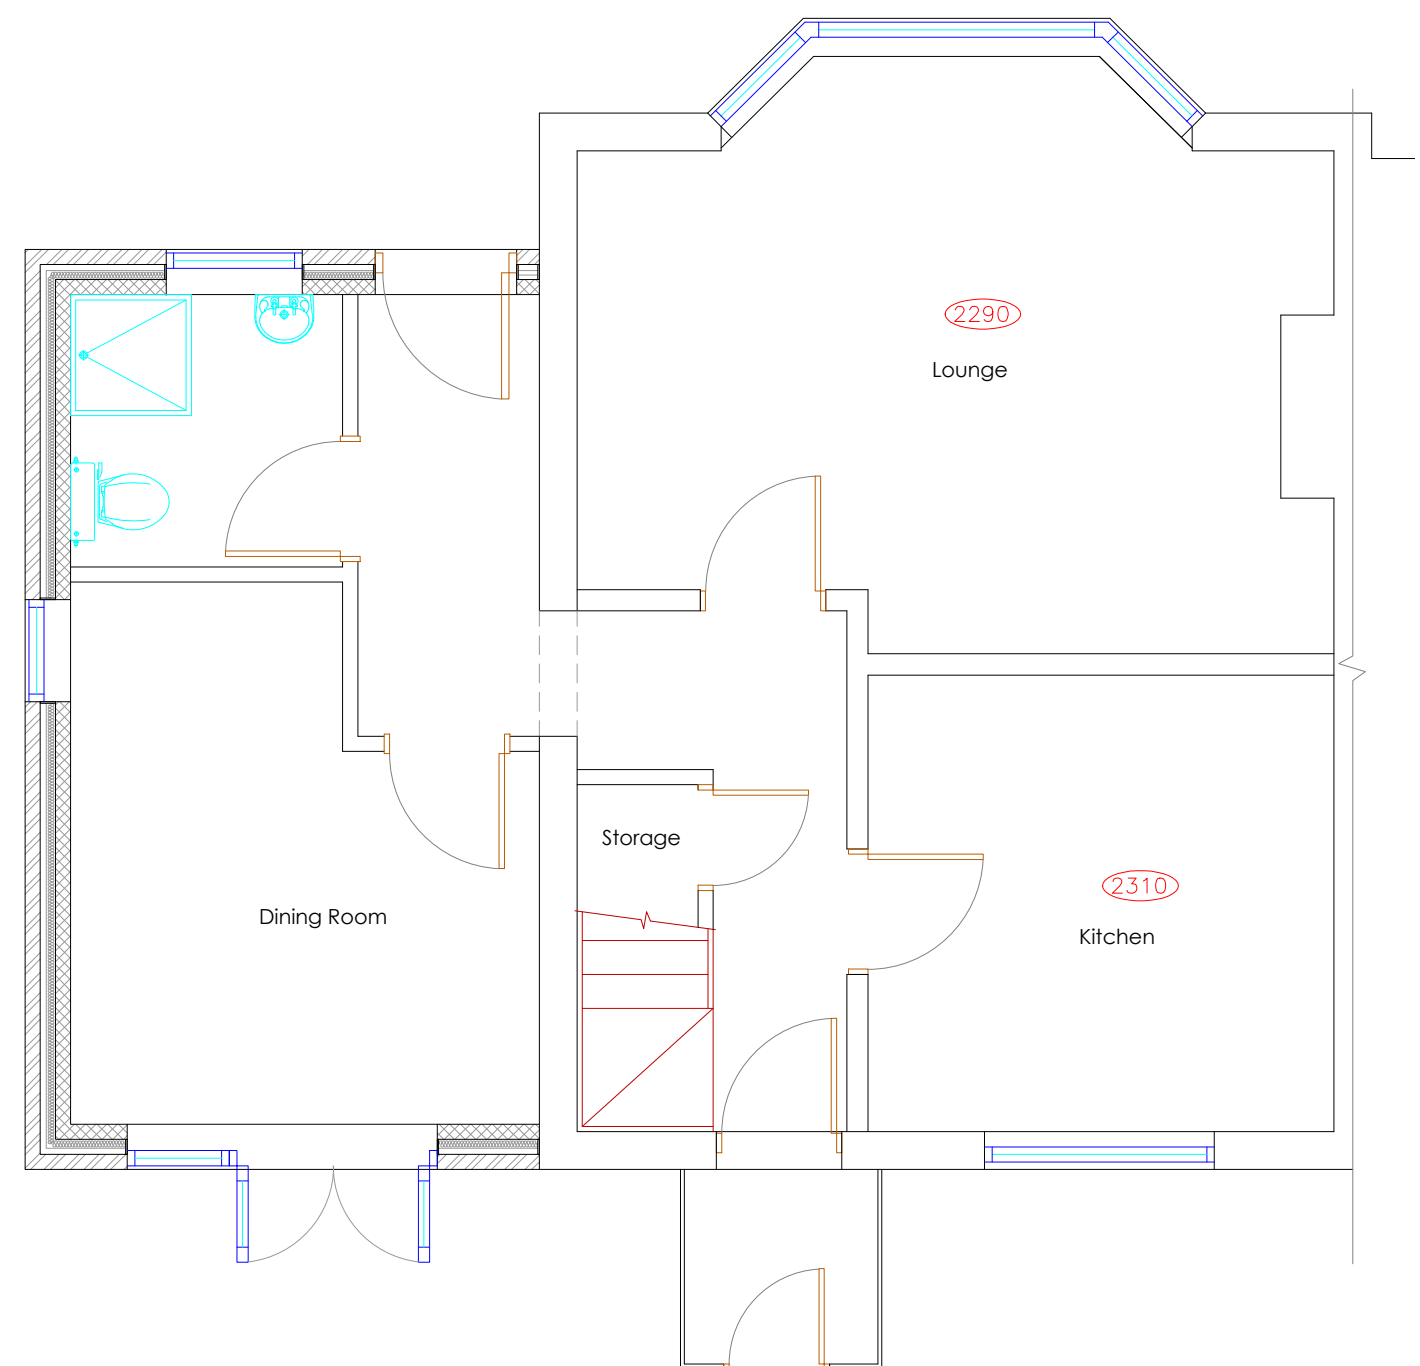


Proposed Floor Plan

Copyright is reserved by GBS Designs and is issued on the condition that it is not copied or disclosed by or to any unauthorised persons without prior consent in writing from GBS Designs.

All dimensions to be checked on site

All structural elements to be specified by a suitably qualified structural engineer.

REV	DESCRIPTION	DRAWN	DATE
-	Initial design	GBS	21.07.15

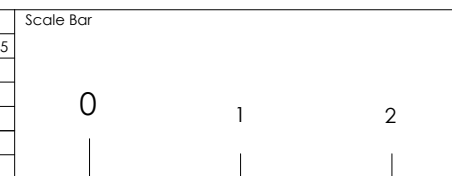

Drawing Ref		Drawing Title	
JORD 03		Mr & Mrs S D Jordan	
Scale at A1		23 Highlawn Way	
1:25		Havant	
Date		Hampshire	
21 July 2015		PO9 5BP	
Drawn by			
GBS			

CAD - ARCHITECTURE - DESIGN

6 Shillinglee Waterlooville
Hampshire PO7 5RW

Tel 023 9225 8315
www.gbsimages.co.uk