


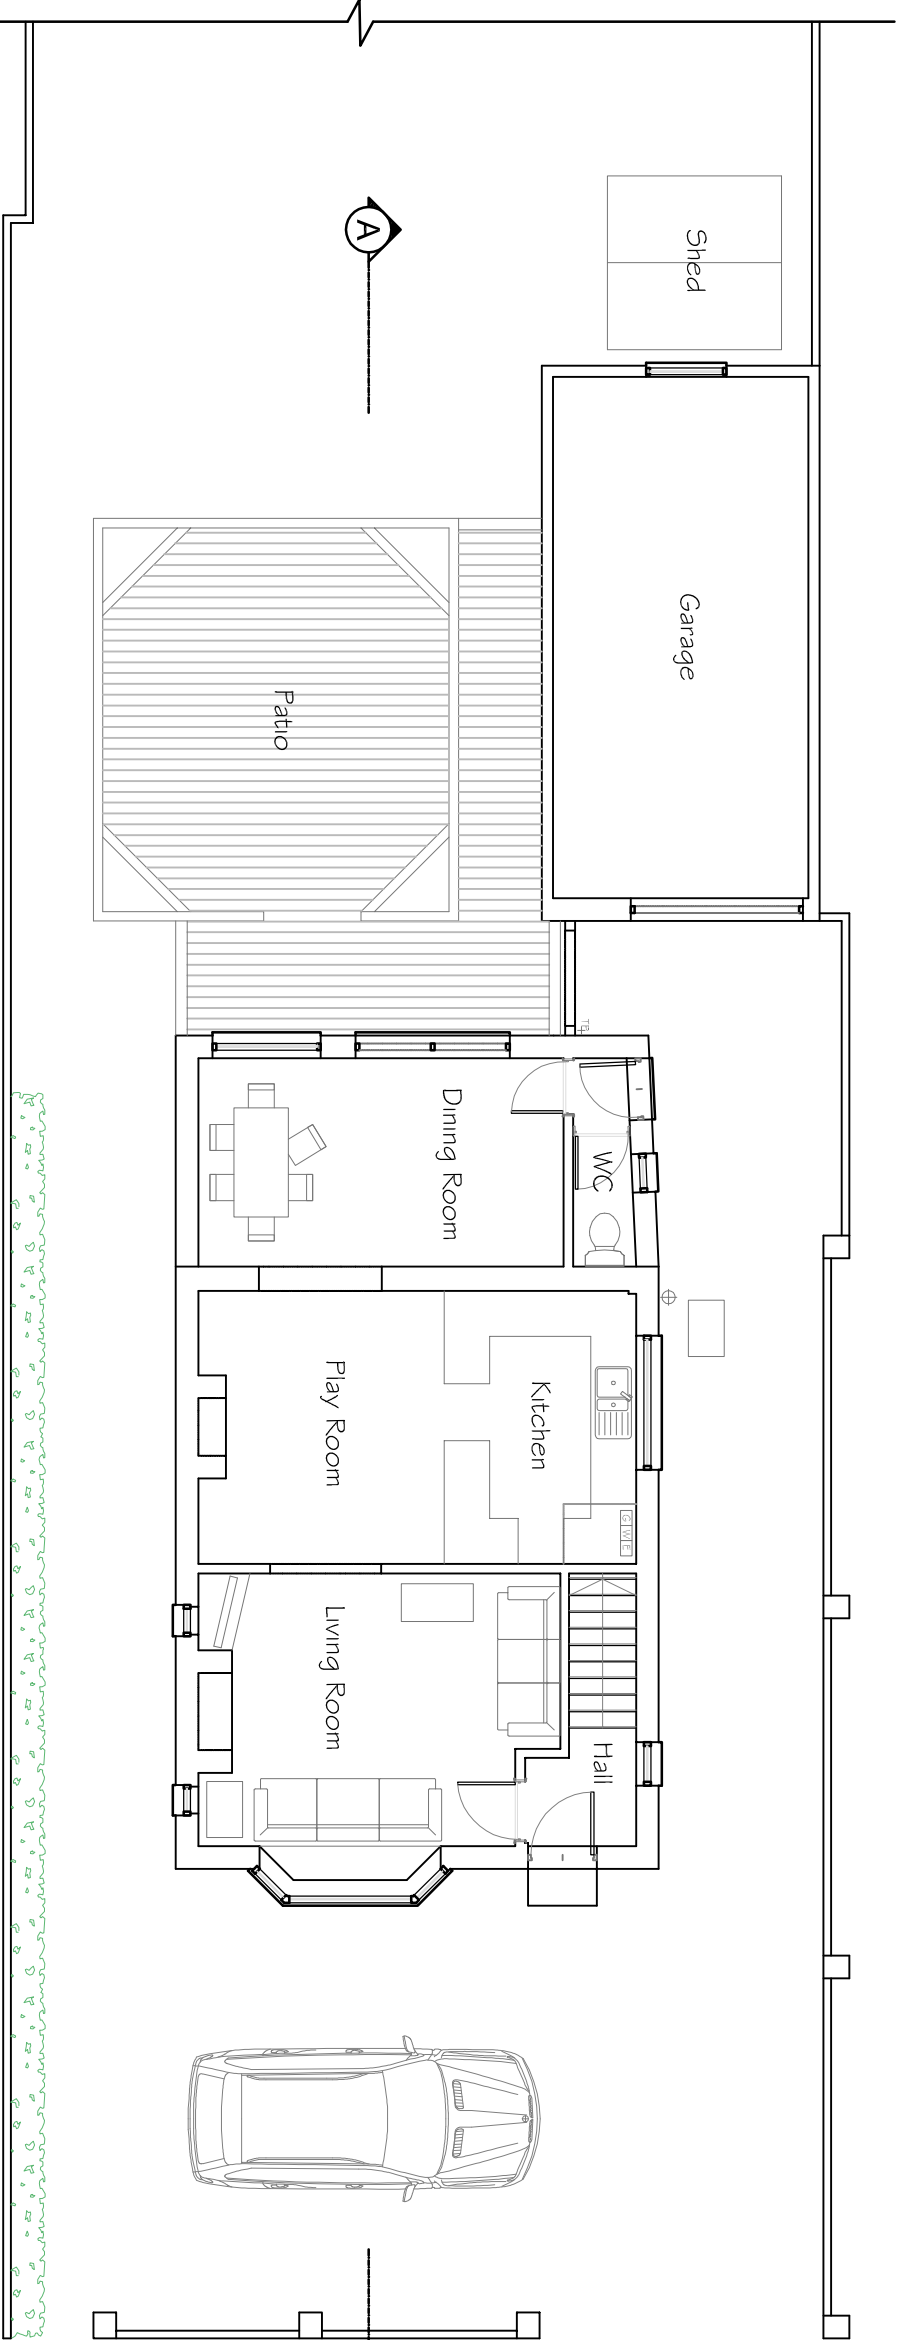


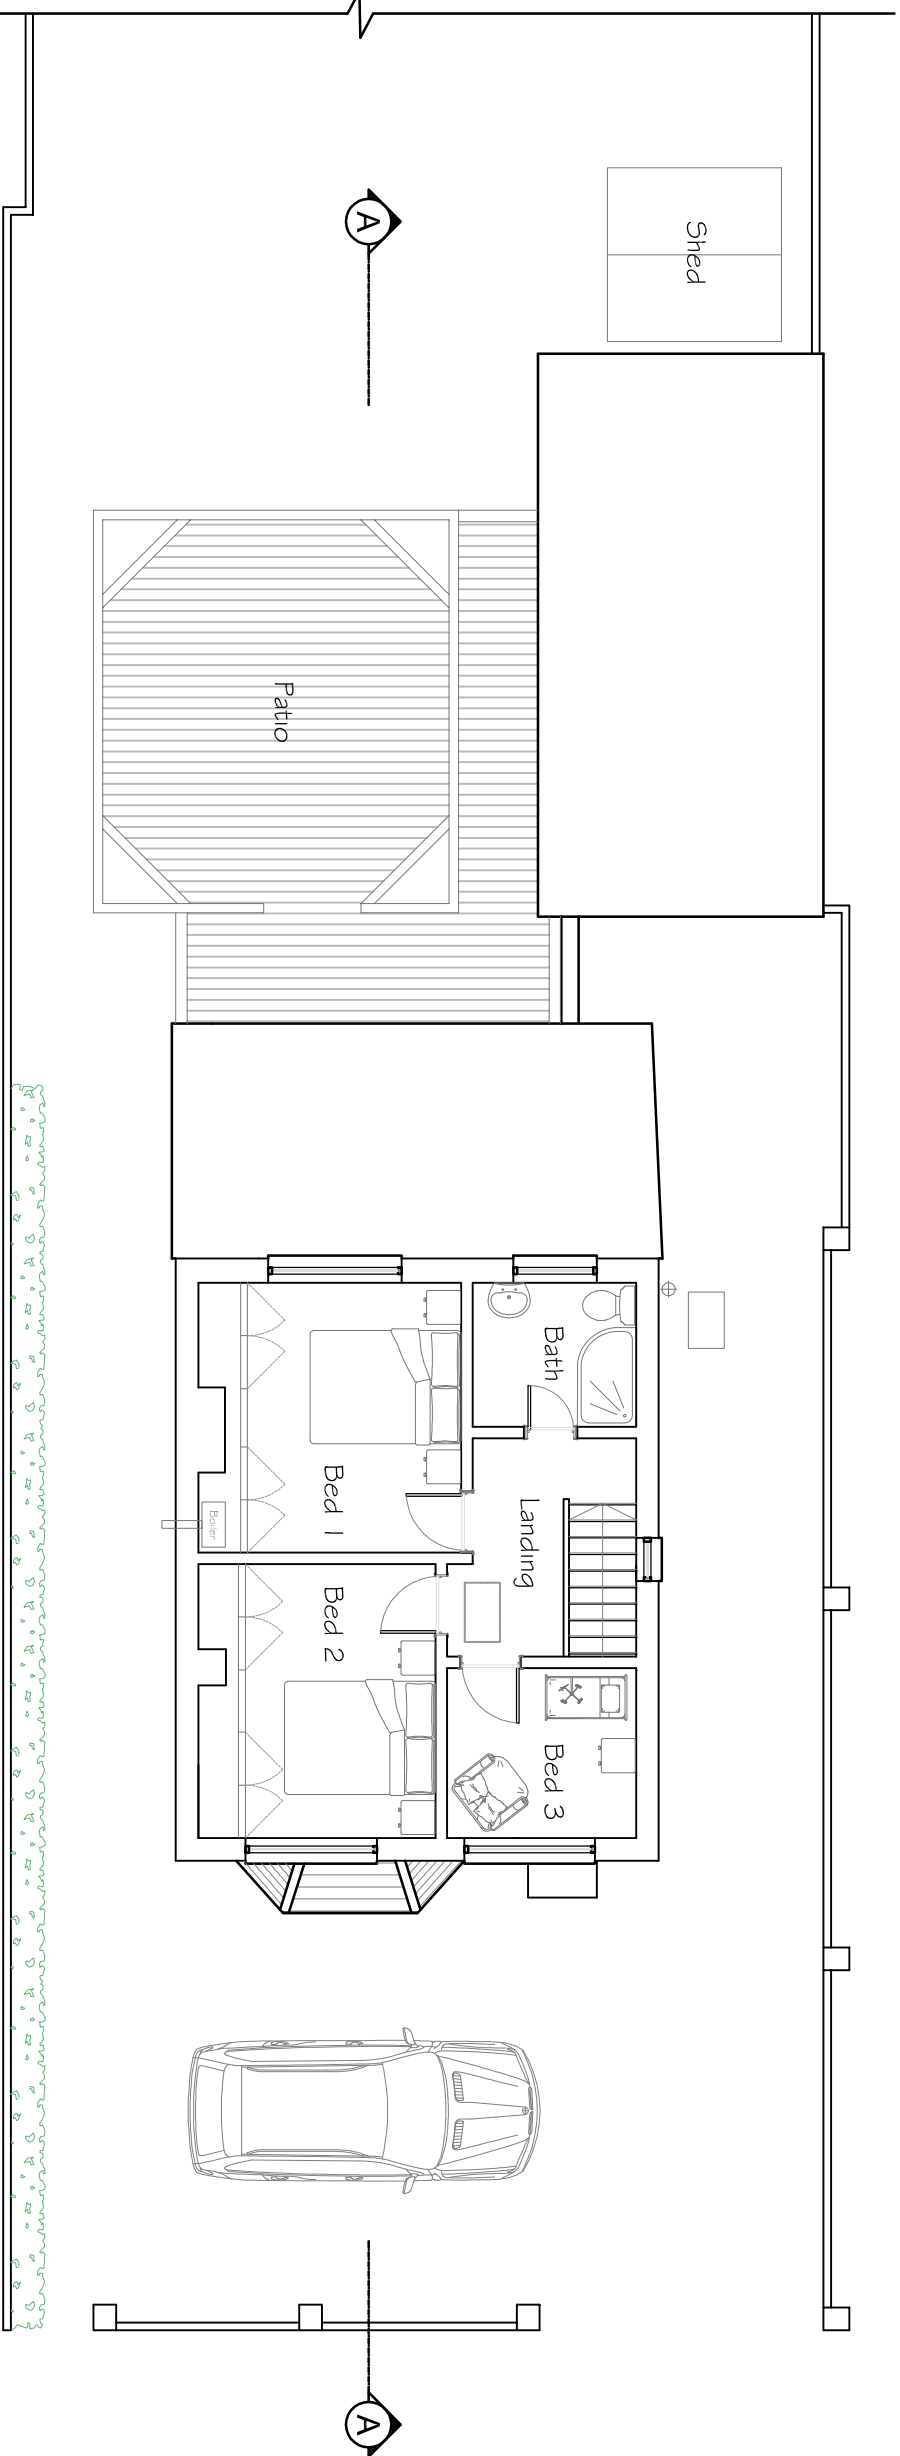


Existing Ground Floor Plan
Scale 1:100

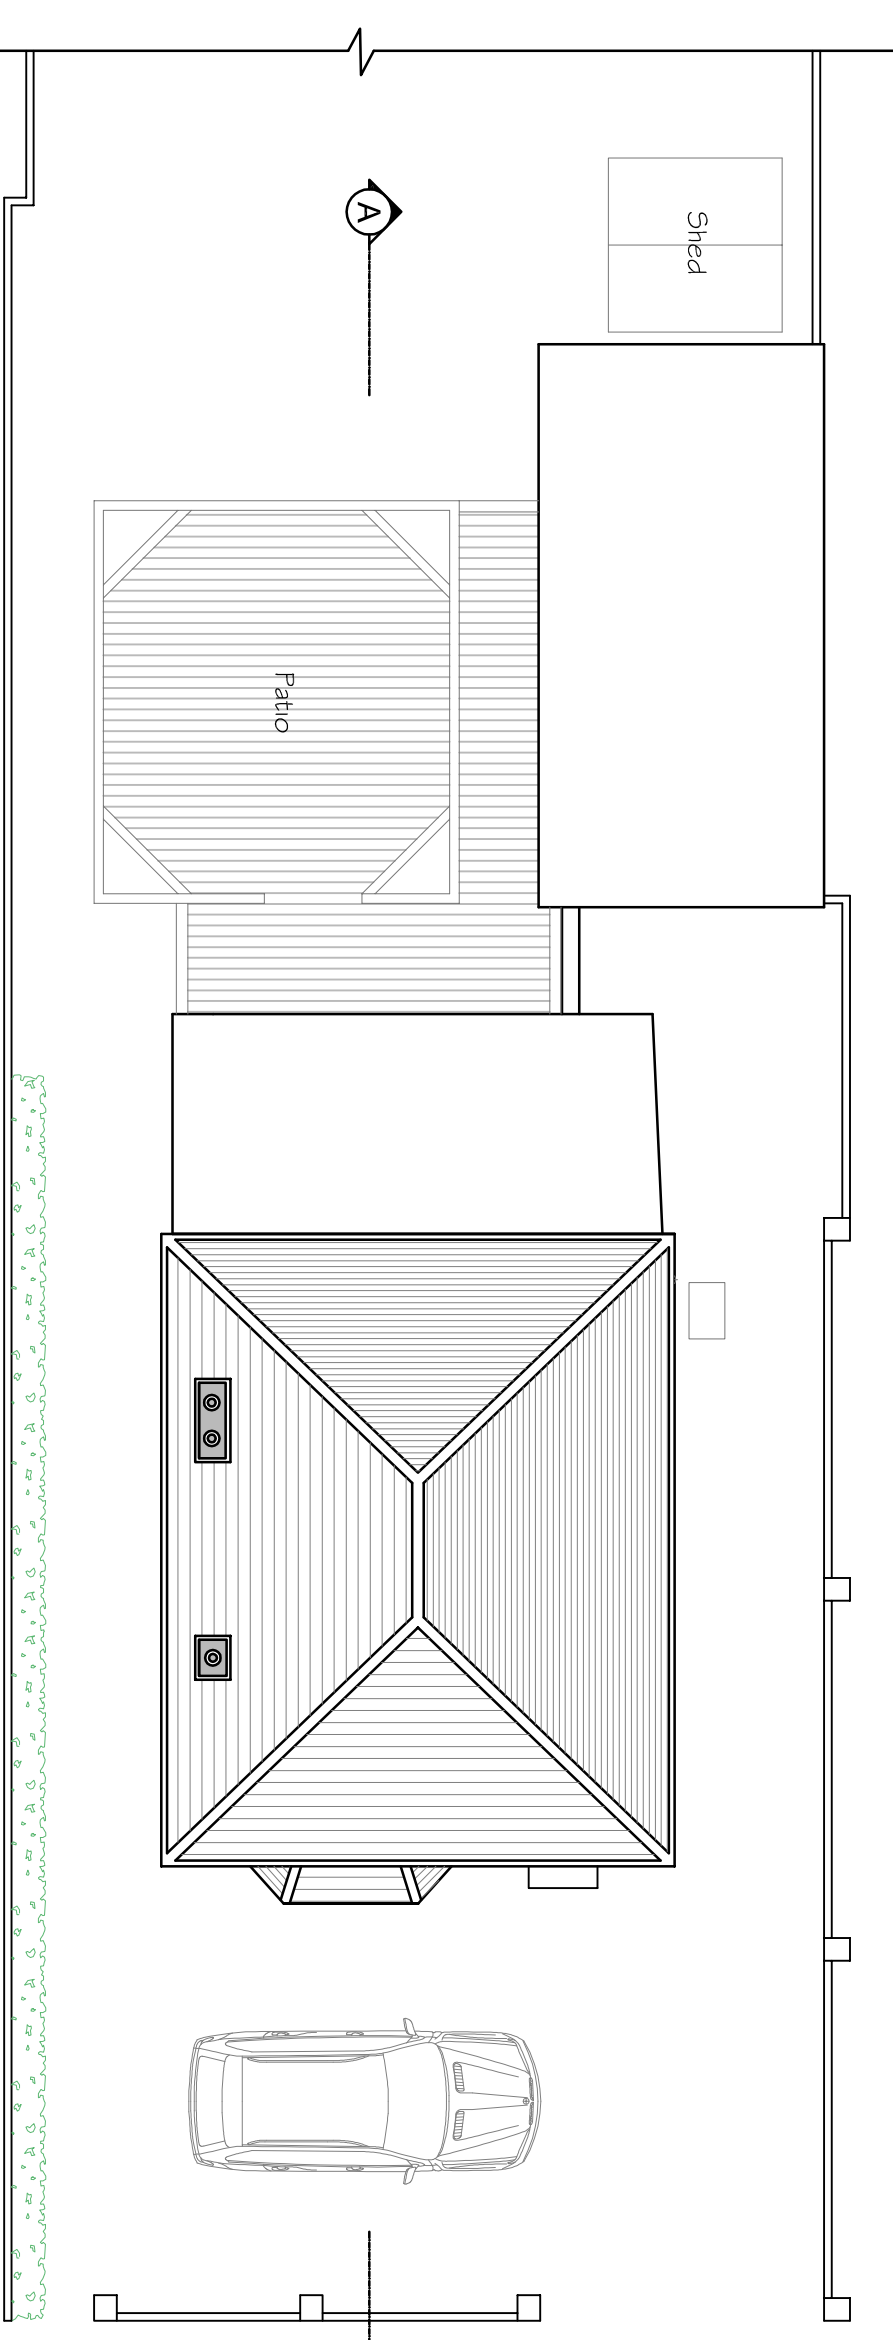


Existing First Floor Plan
Scale 1:100

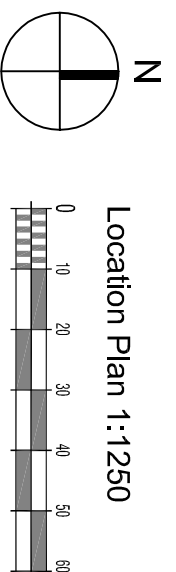


Existing Roof Plan
Scale 1:100

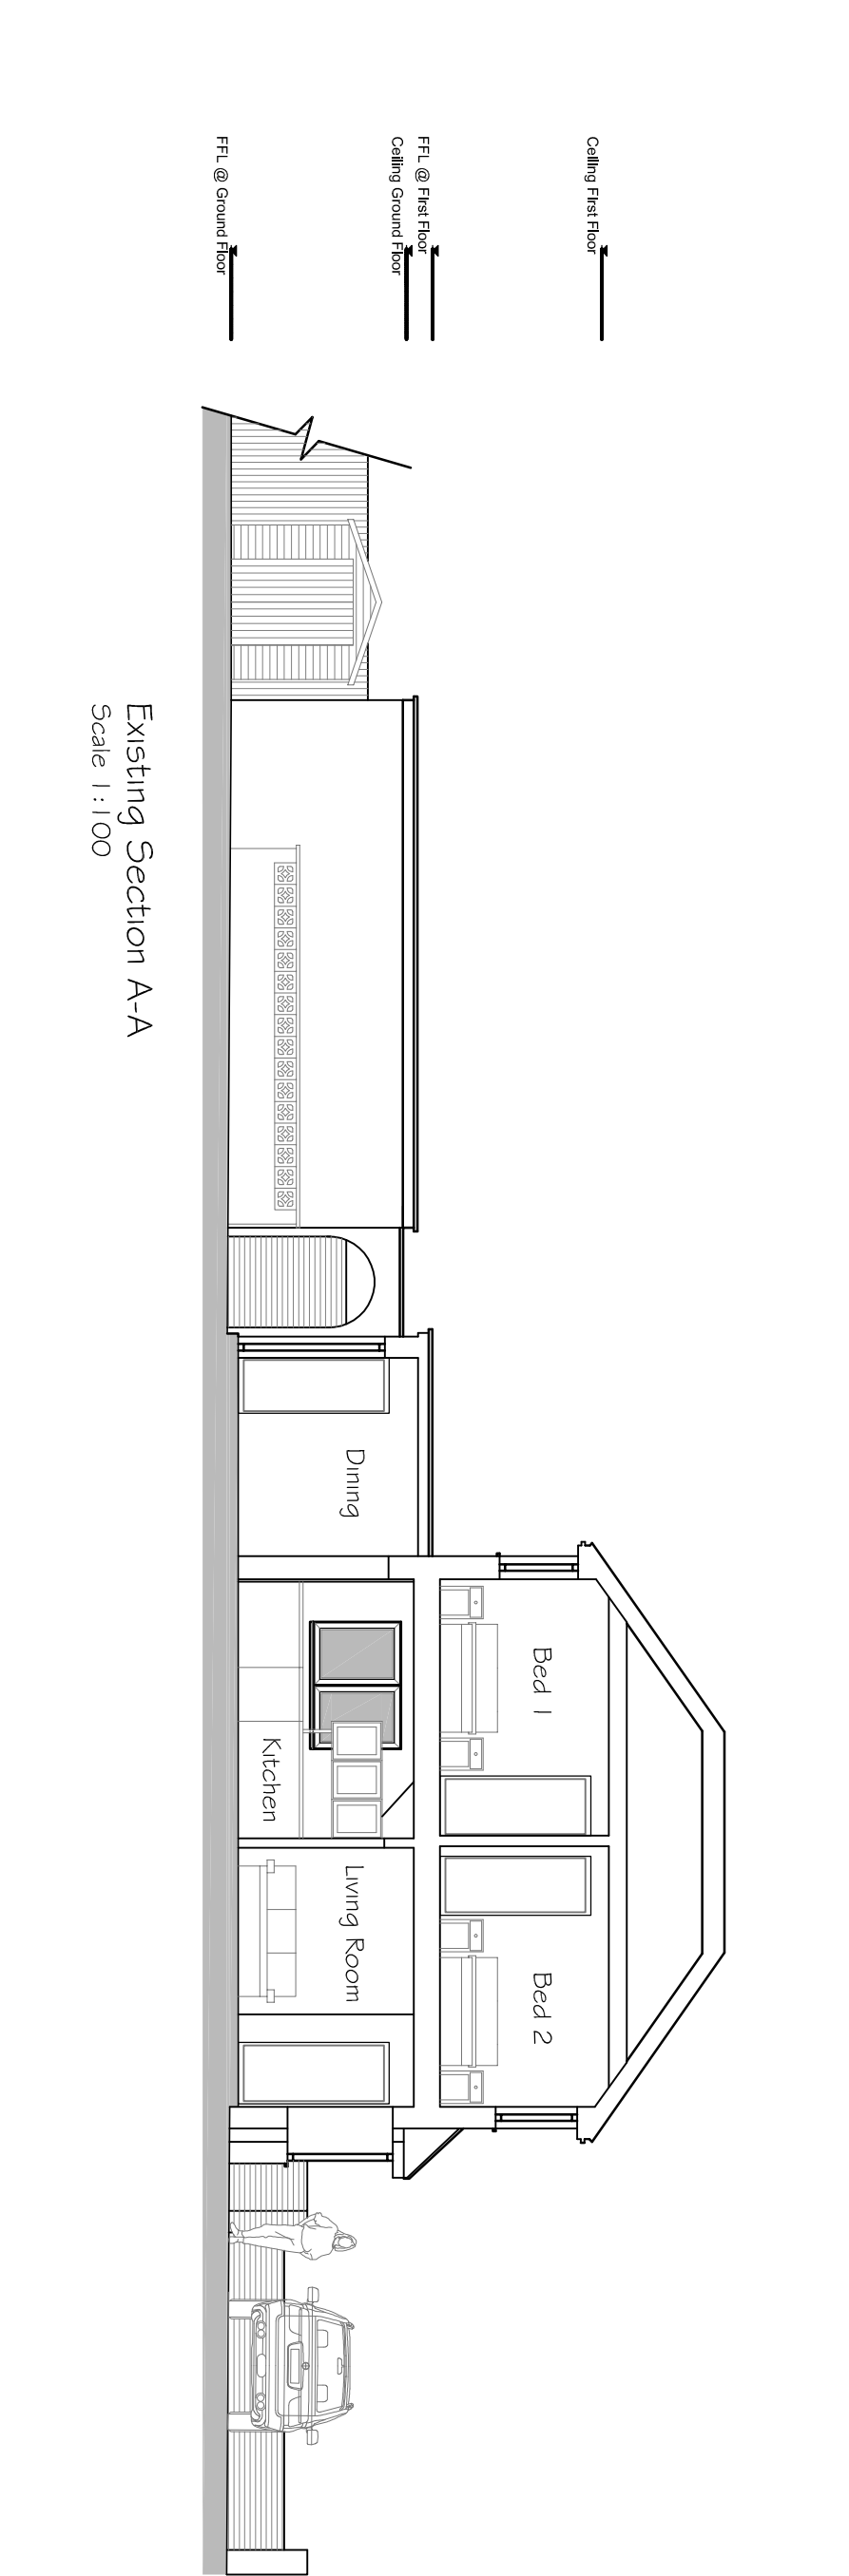


Existing Section A-A
Scale 1:100

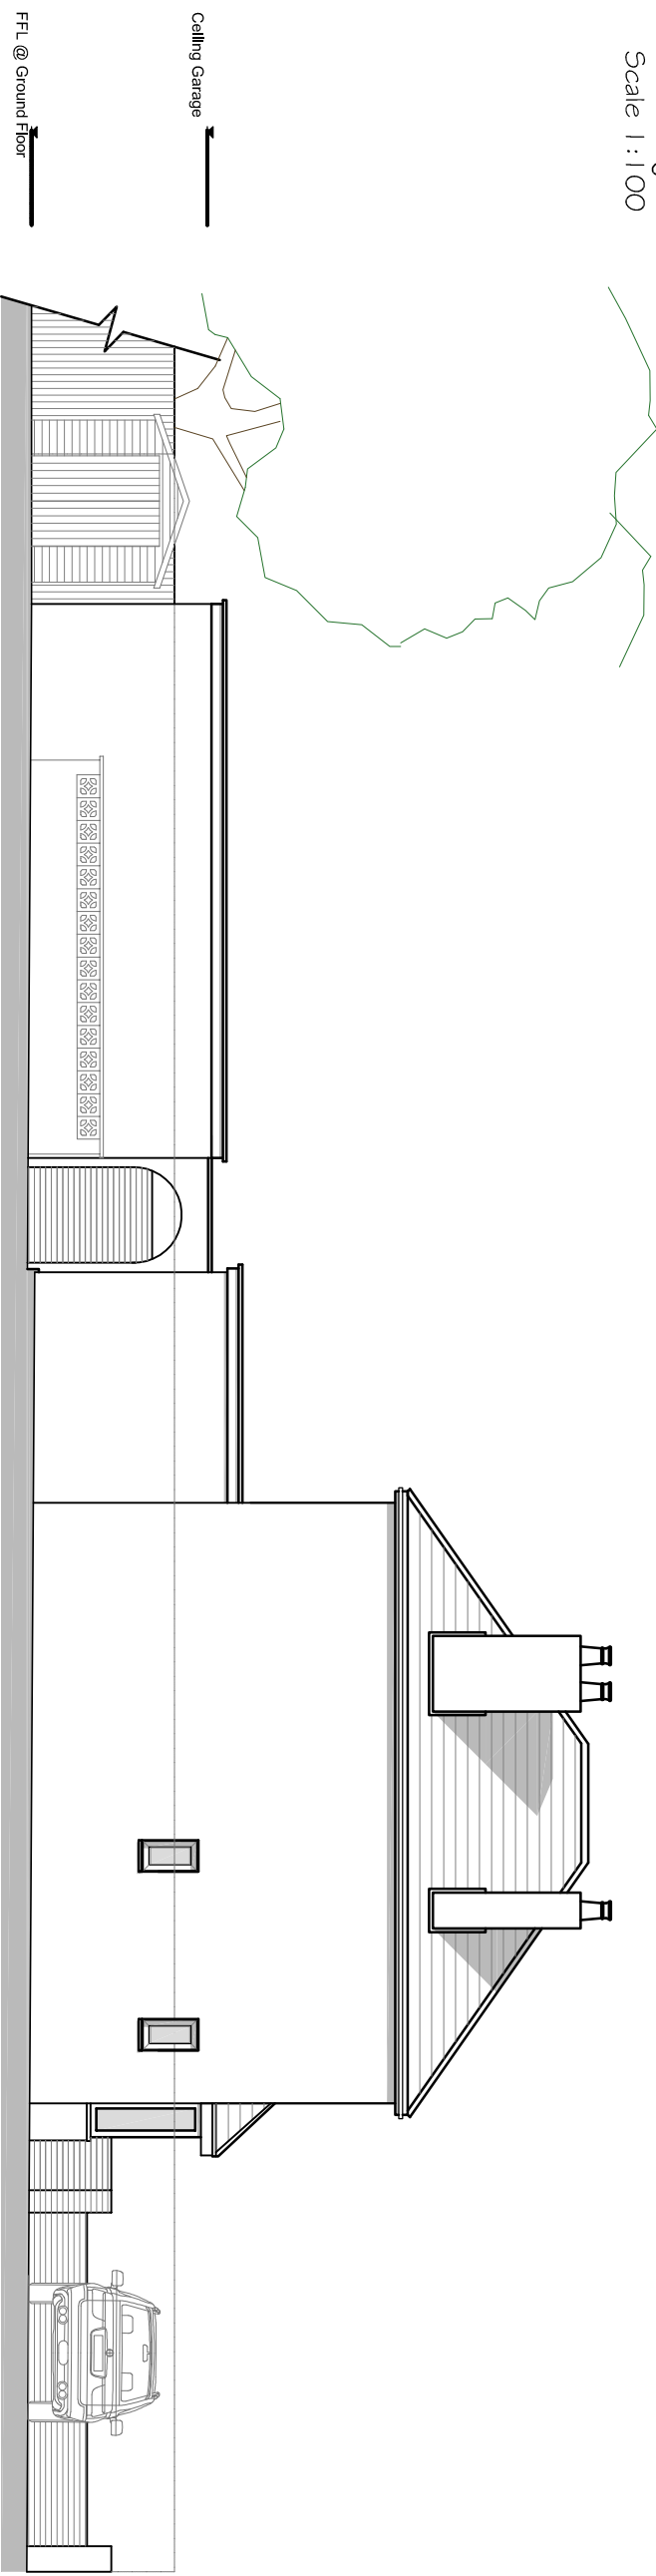


Existing South Elevation
Scale 1:100

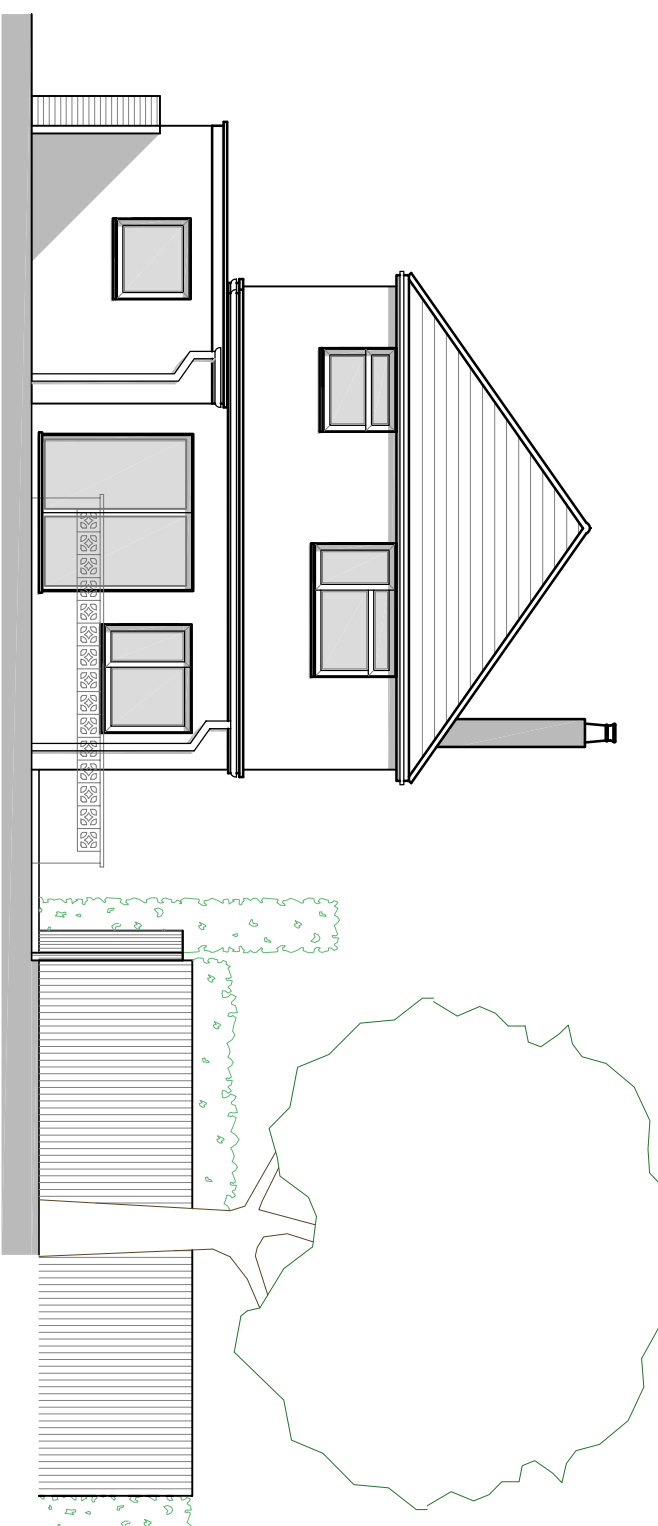


Existing West Elevation
Scale 1:100

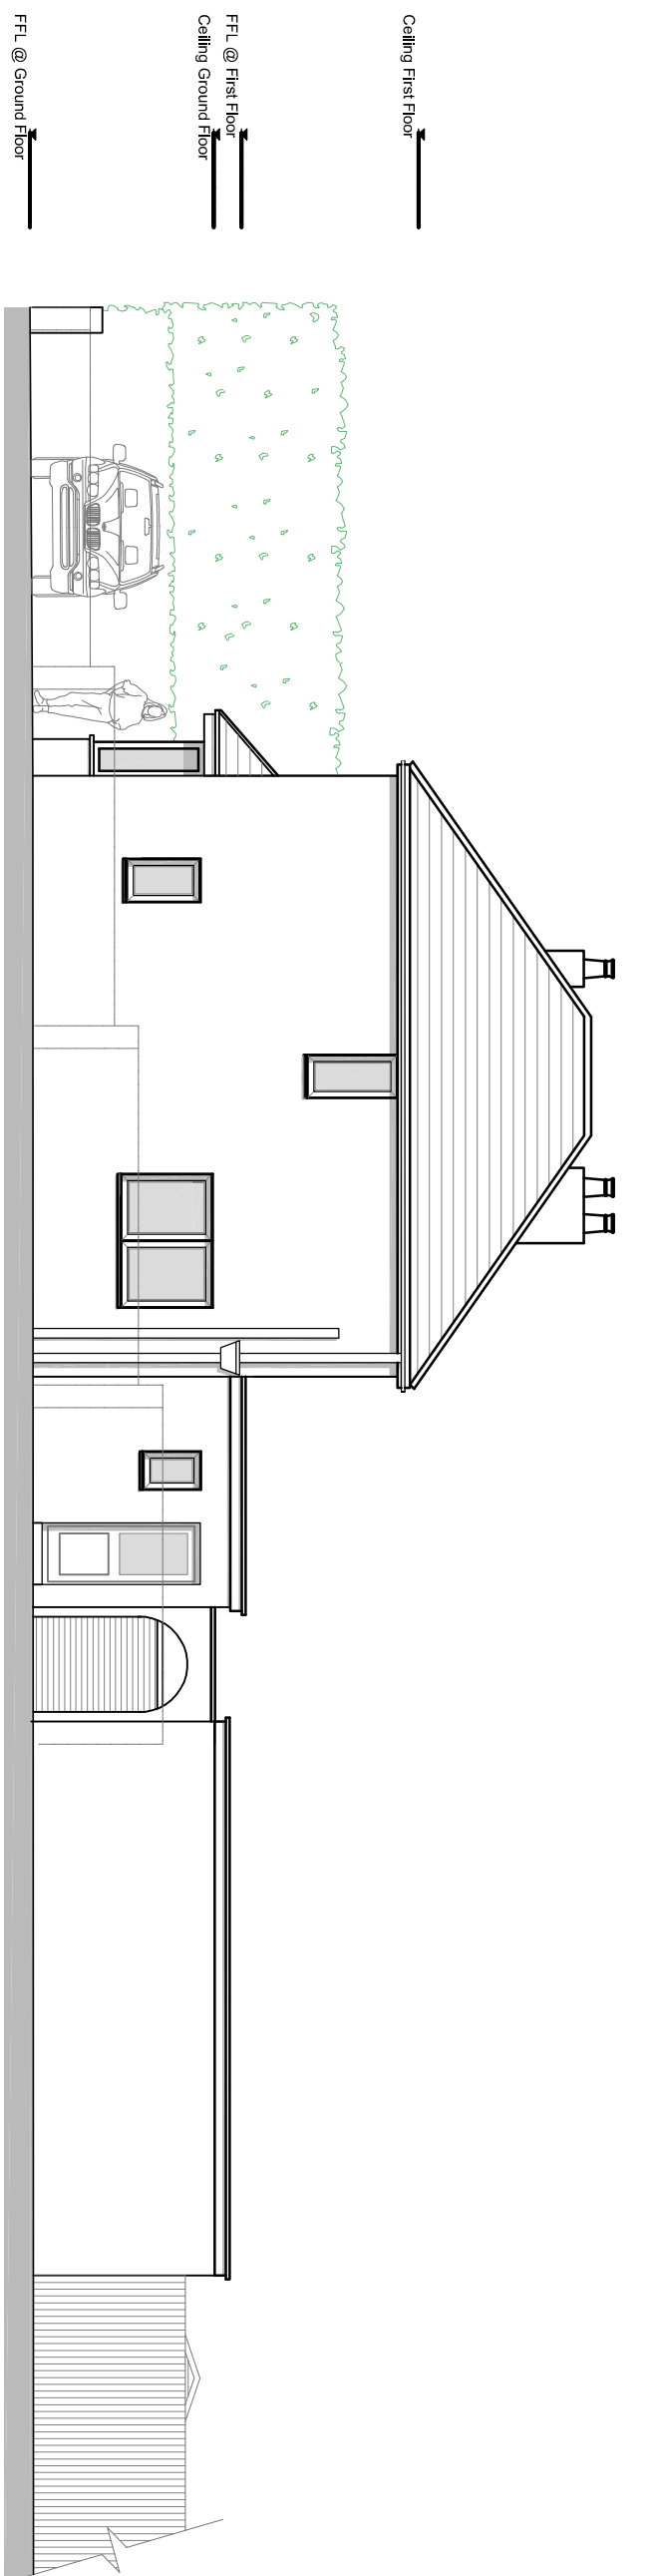

Existing North Elevation
Scale 1:100

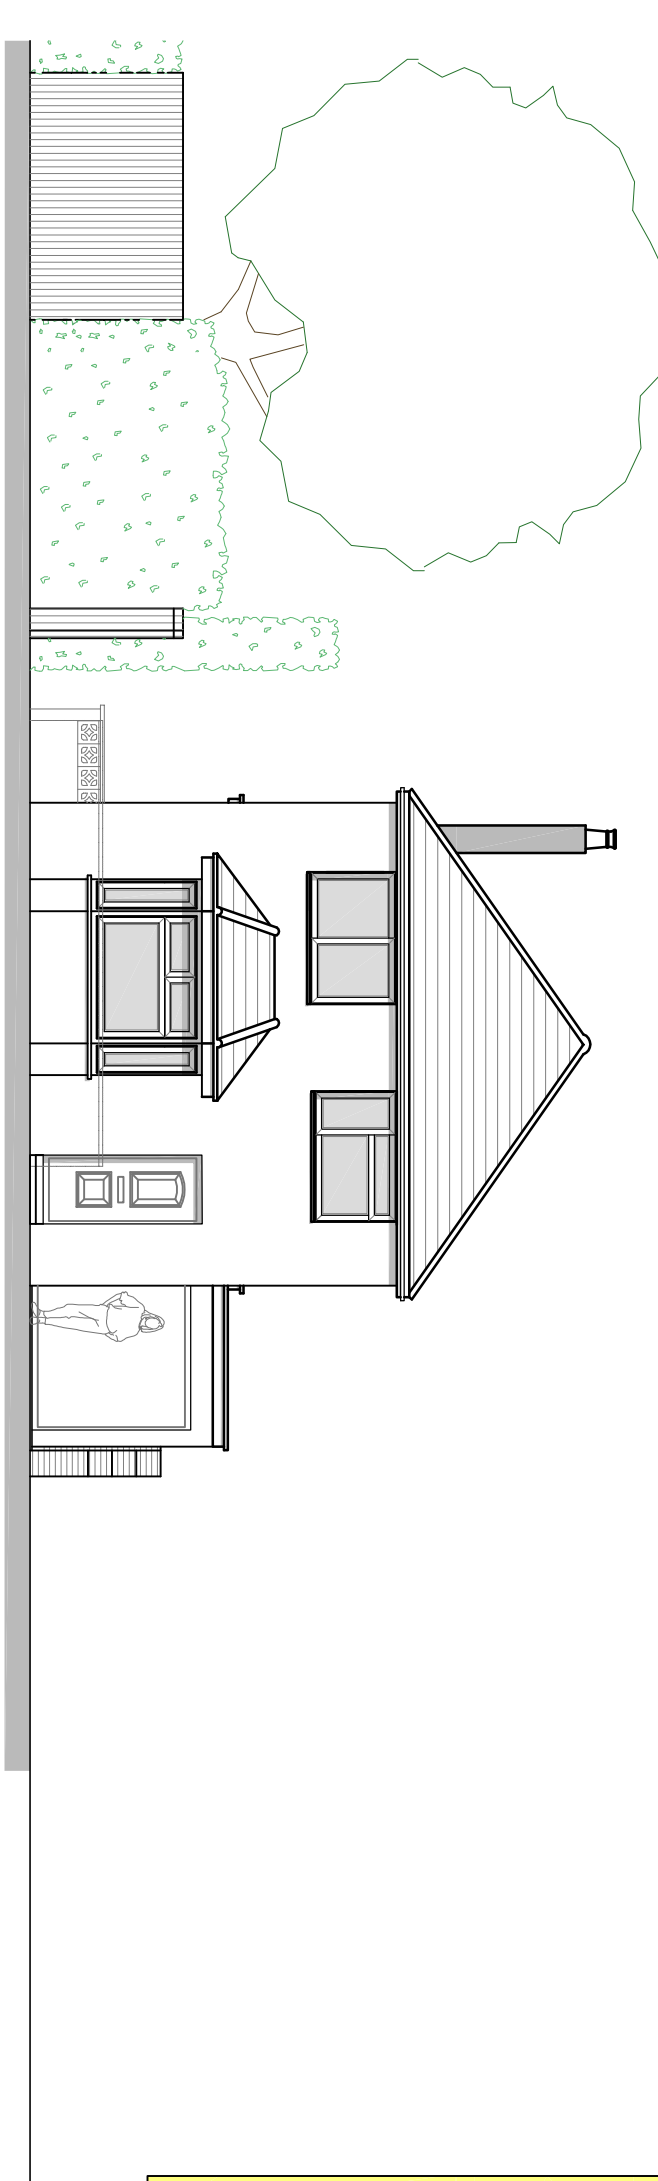

Existing East Elevation
Scale 1:100

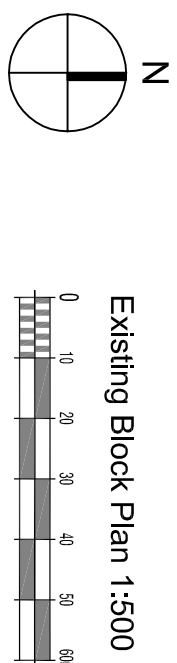

		CLIENT		PROJECT		TITLE	
		Mr & Mrs Hoare		Alterations to to Poplar Grove Hayling Island Hants PO11 9DP		Existing Ground and First Floor Plans, Elevations and Location & Block Plans	