

Materials

1

Red Facing Brickwork

2

Tile Hanging

3


Concrete Roof Tile

4

UPVC / Windows or Doors

5

Felt Flat Roof

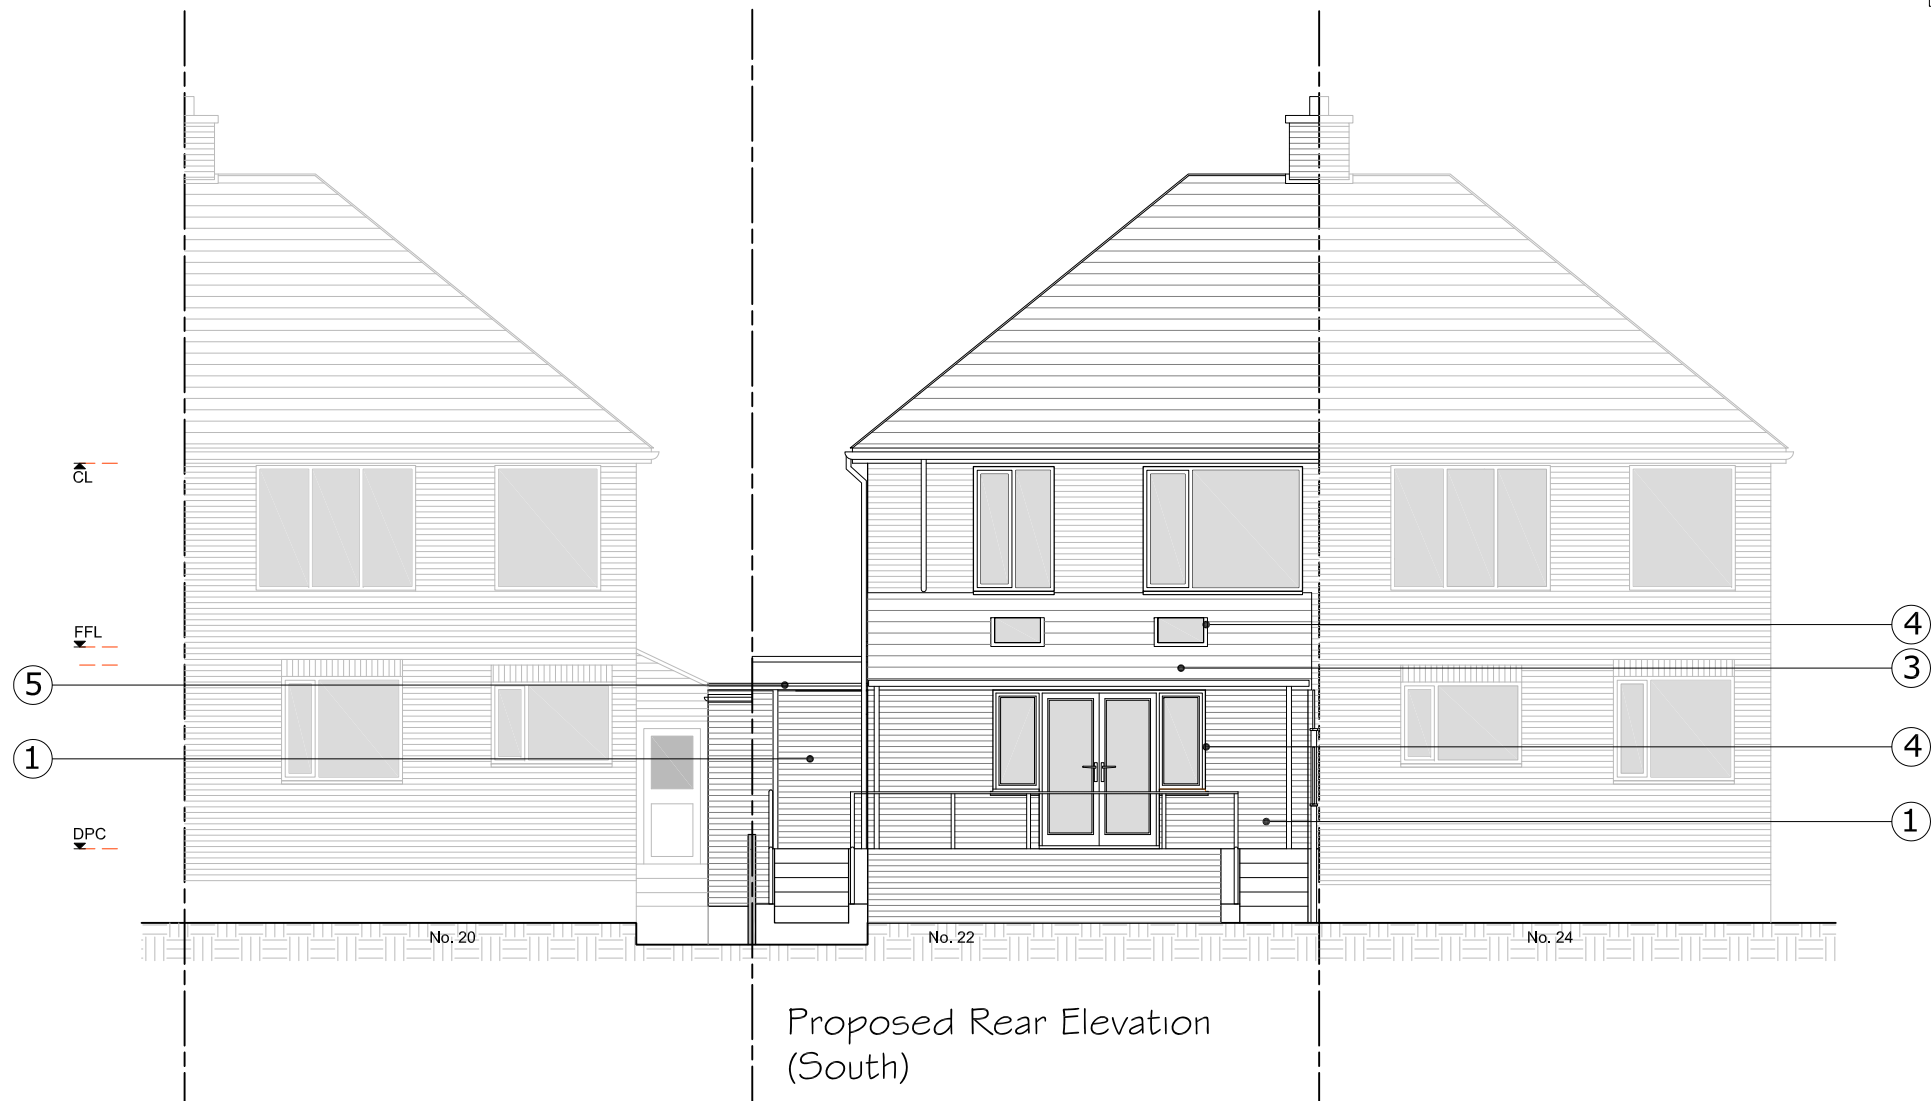

A			03.12.14		First Issue		SN		JM		Design		CLIENT Steve & Sue Plummer 22 Fortunes Way Havant, Hampshire PO9		TITLE Alterations to 22 Fortunes Way Proposed South Elevation		 DESIGN DRAWN LTD THE CLOCK TOWER GREAT SOUTHSEA STREET SOUTHSEA, HAMPSHIRE PO5 3BY T: 02392 837 149 E: INFO@DESIGNDRAWN.COM W: WWW.DESIGNDRAWN.COM	
Rev	Date	Description	By	PM	Design		Scale @ A3: 1:100		Drawn by: SN		Drawing No: 191.14.K06_109		Revised: A		 PS 10342		DESIGN DRAWN LTD Copyright Reserved. Check dims. on site.	
REVISIONS							Date: © Dec 2014		Checked by: MD									