
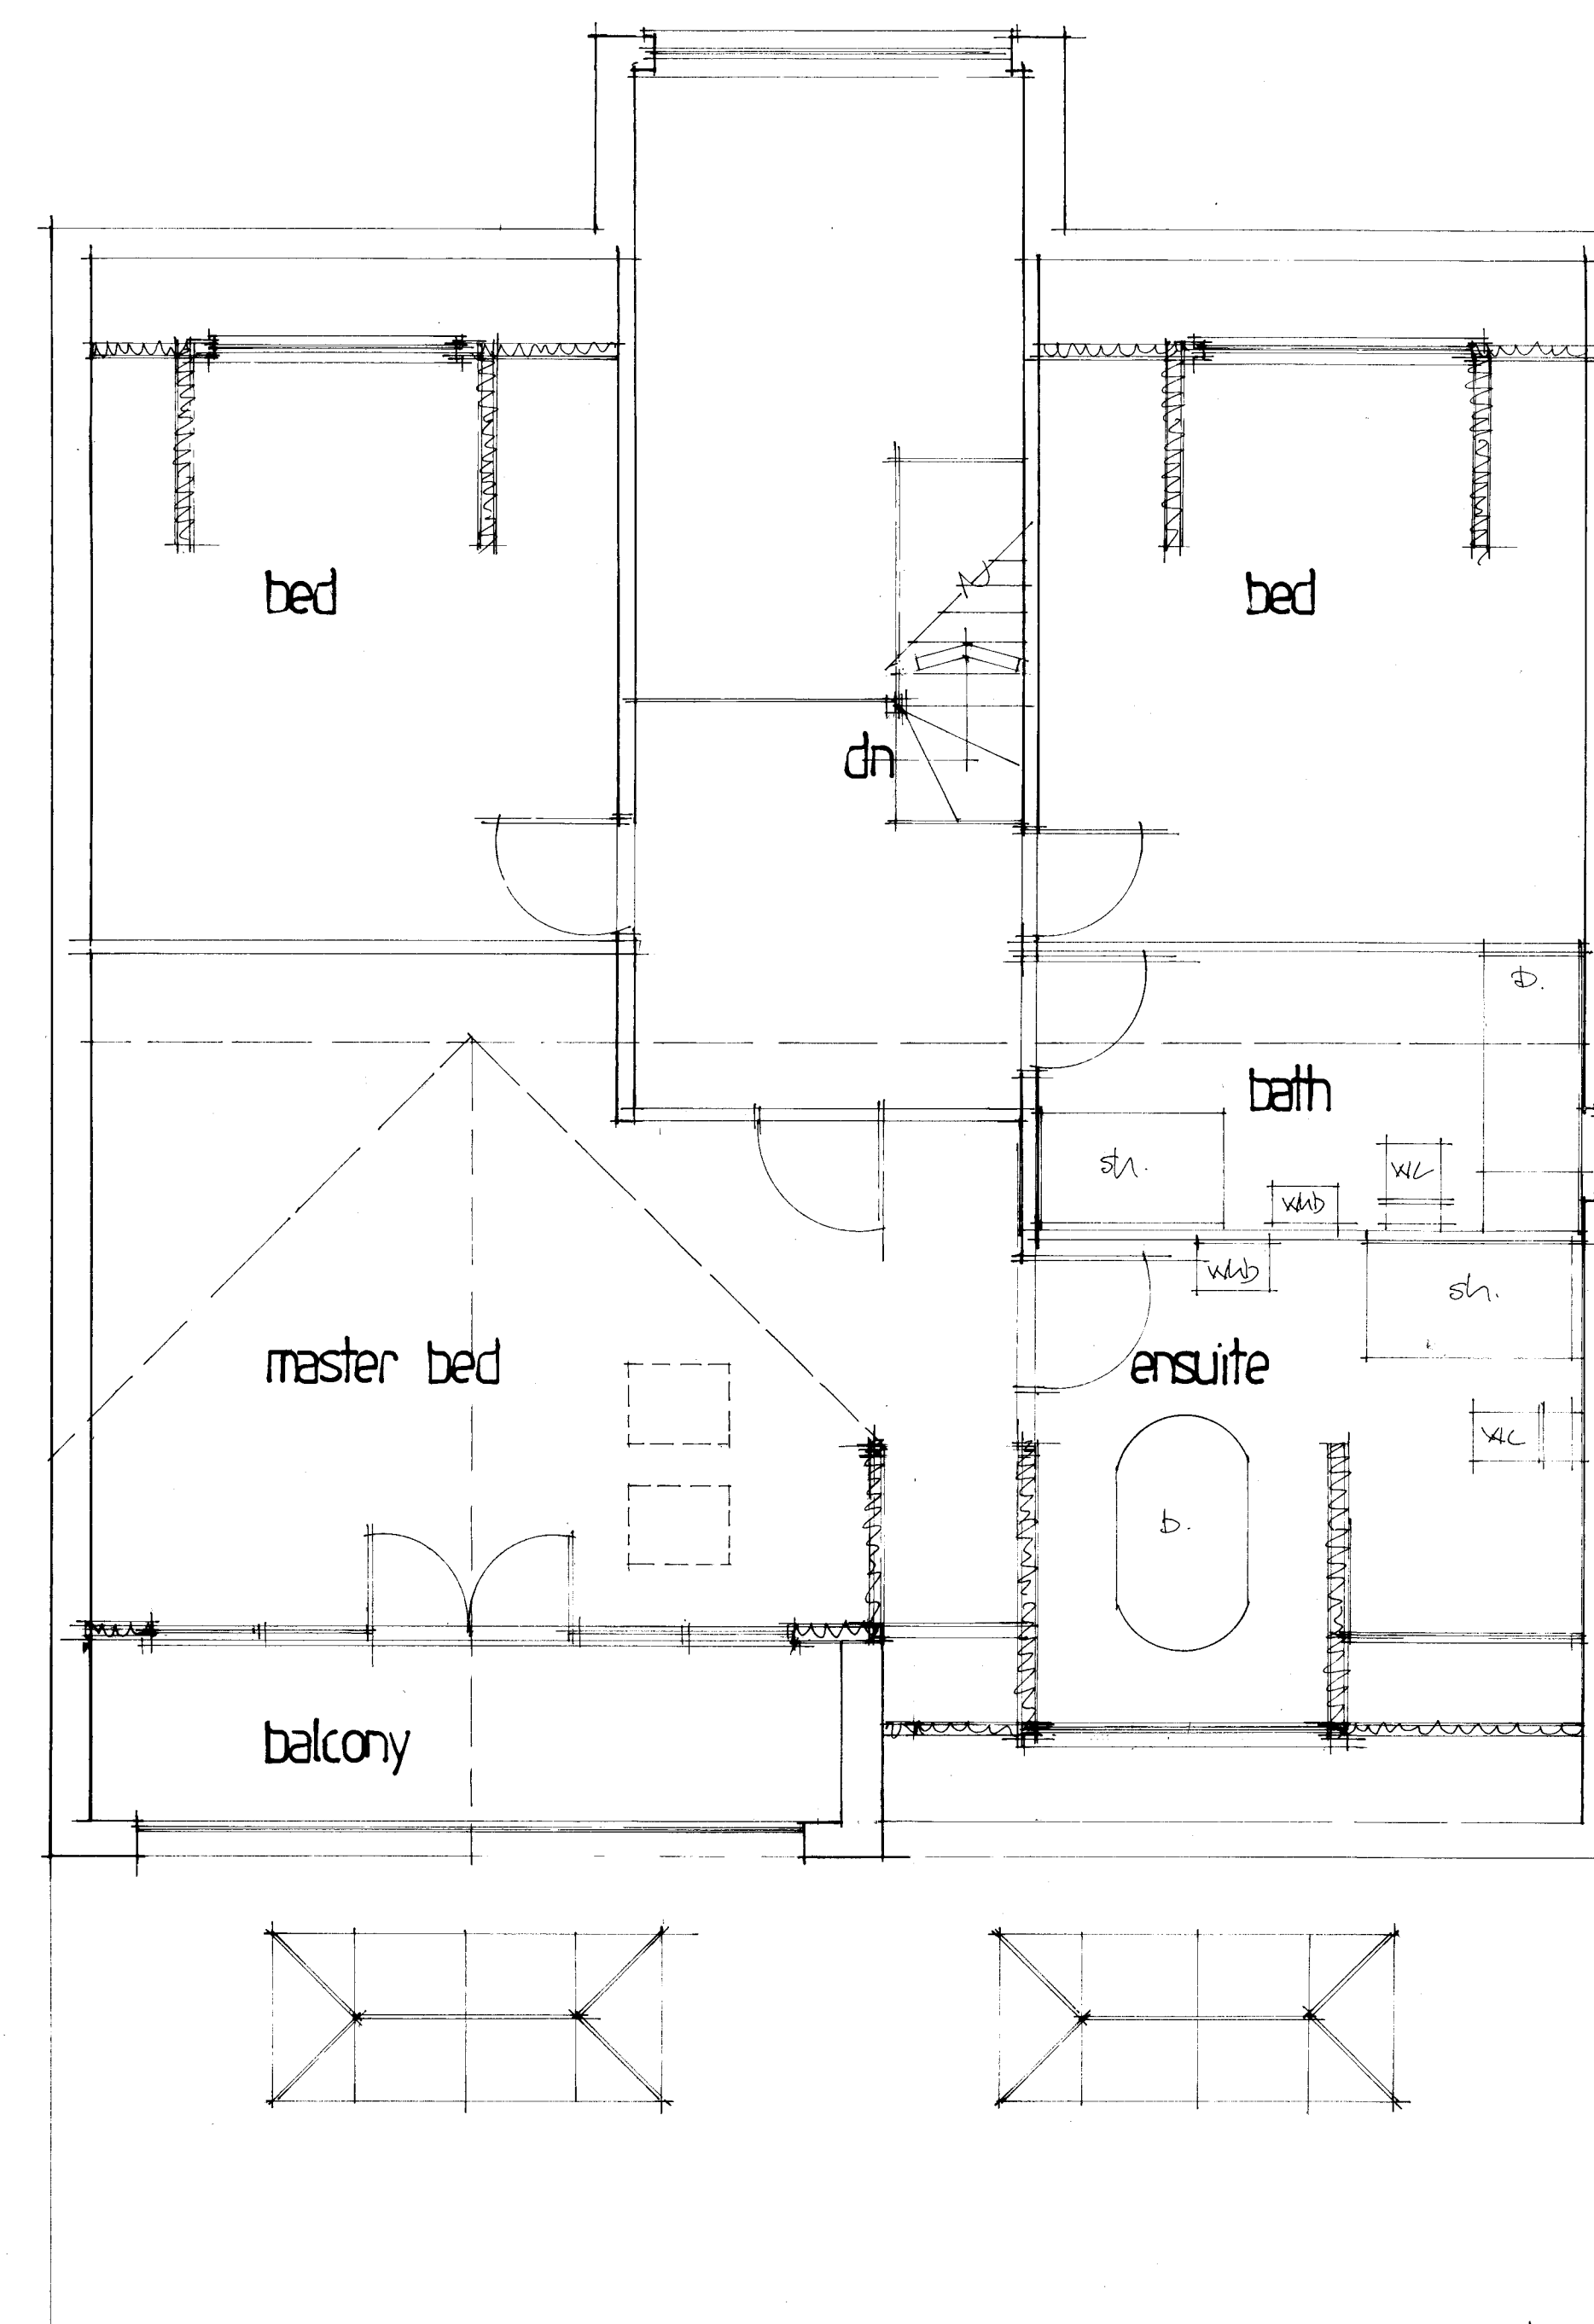


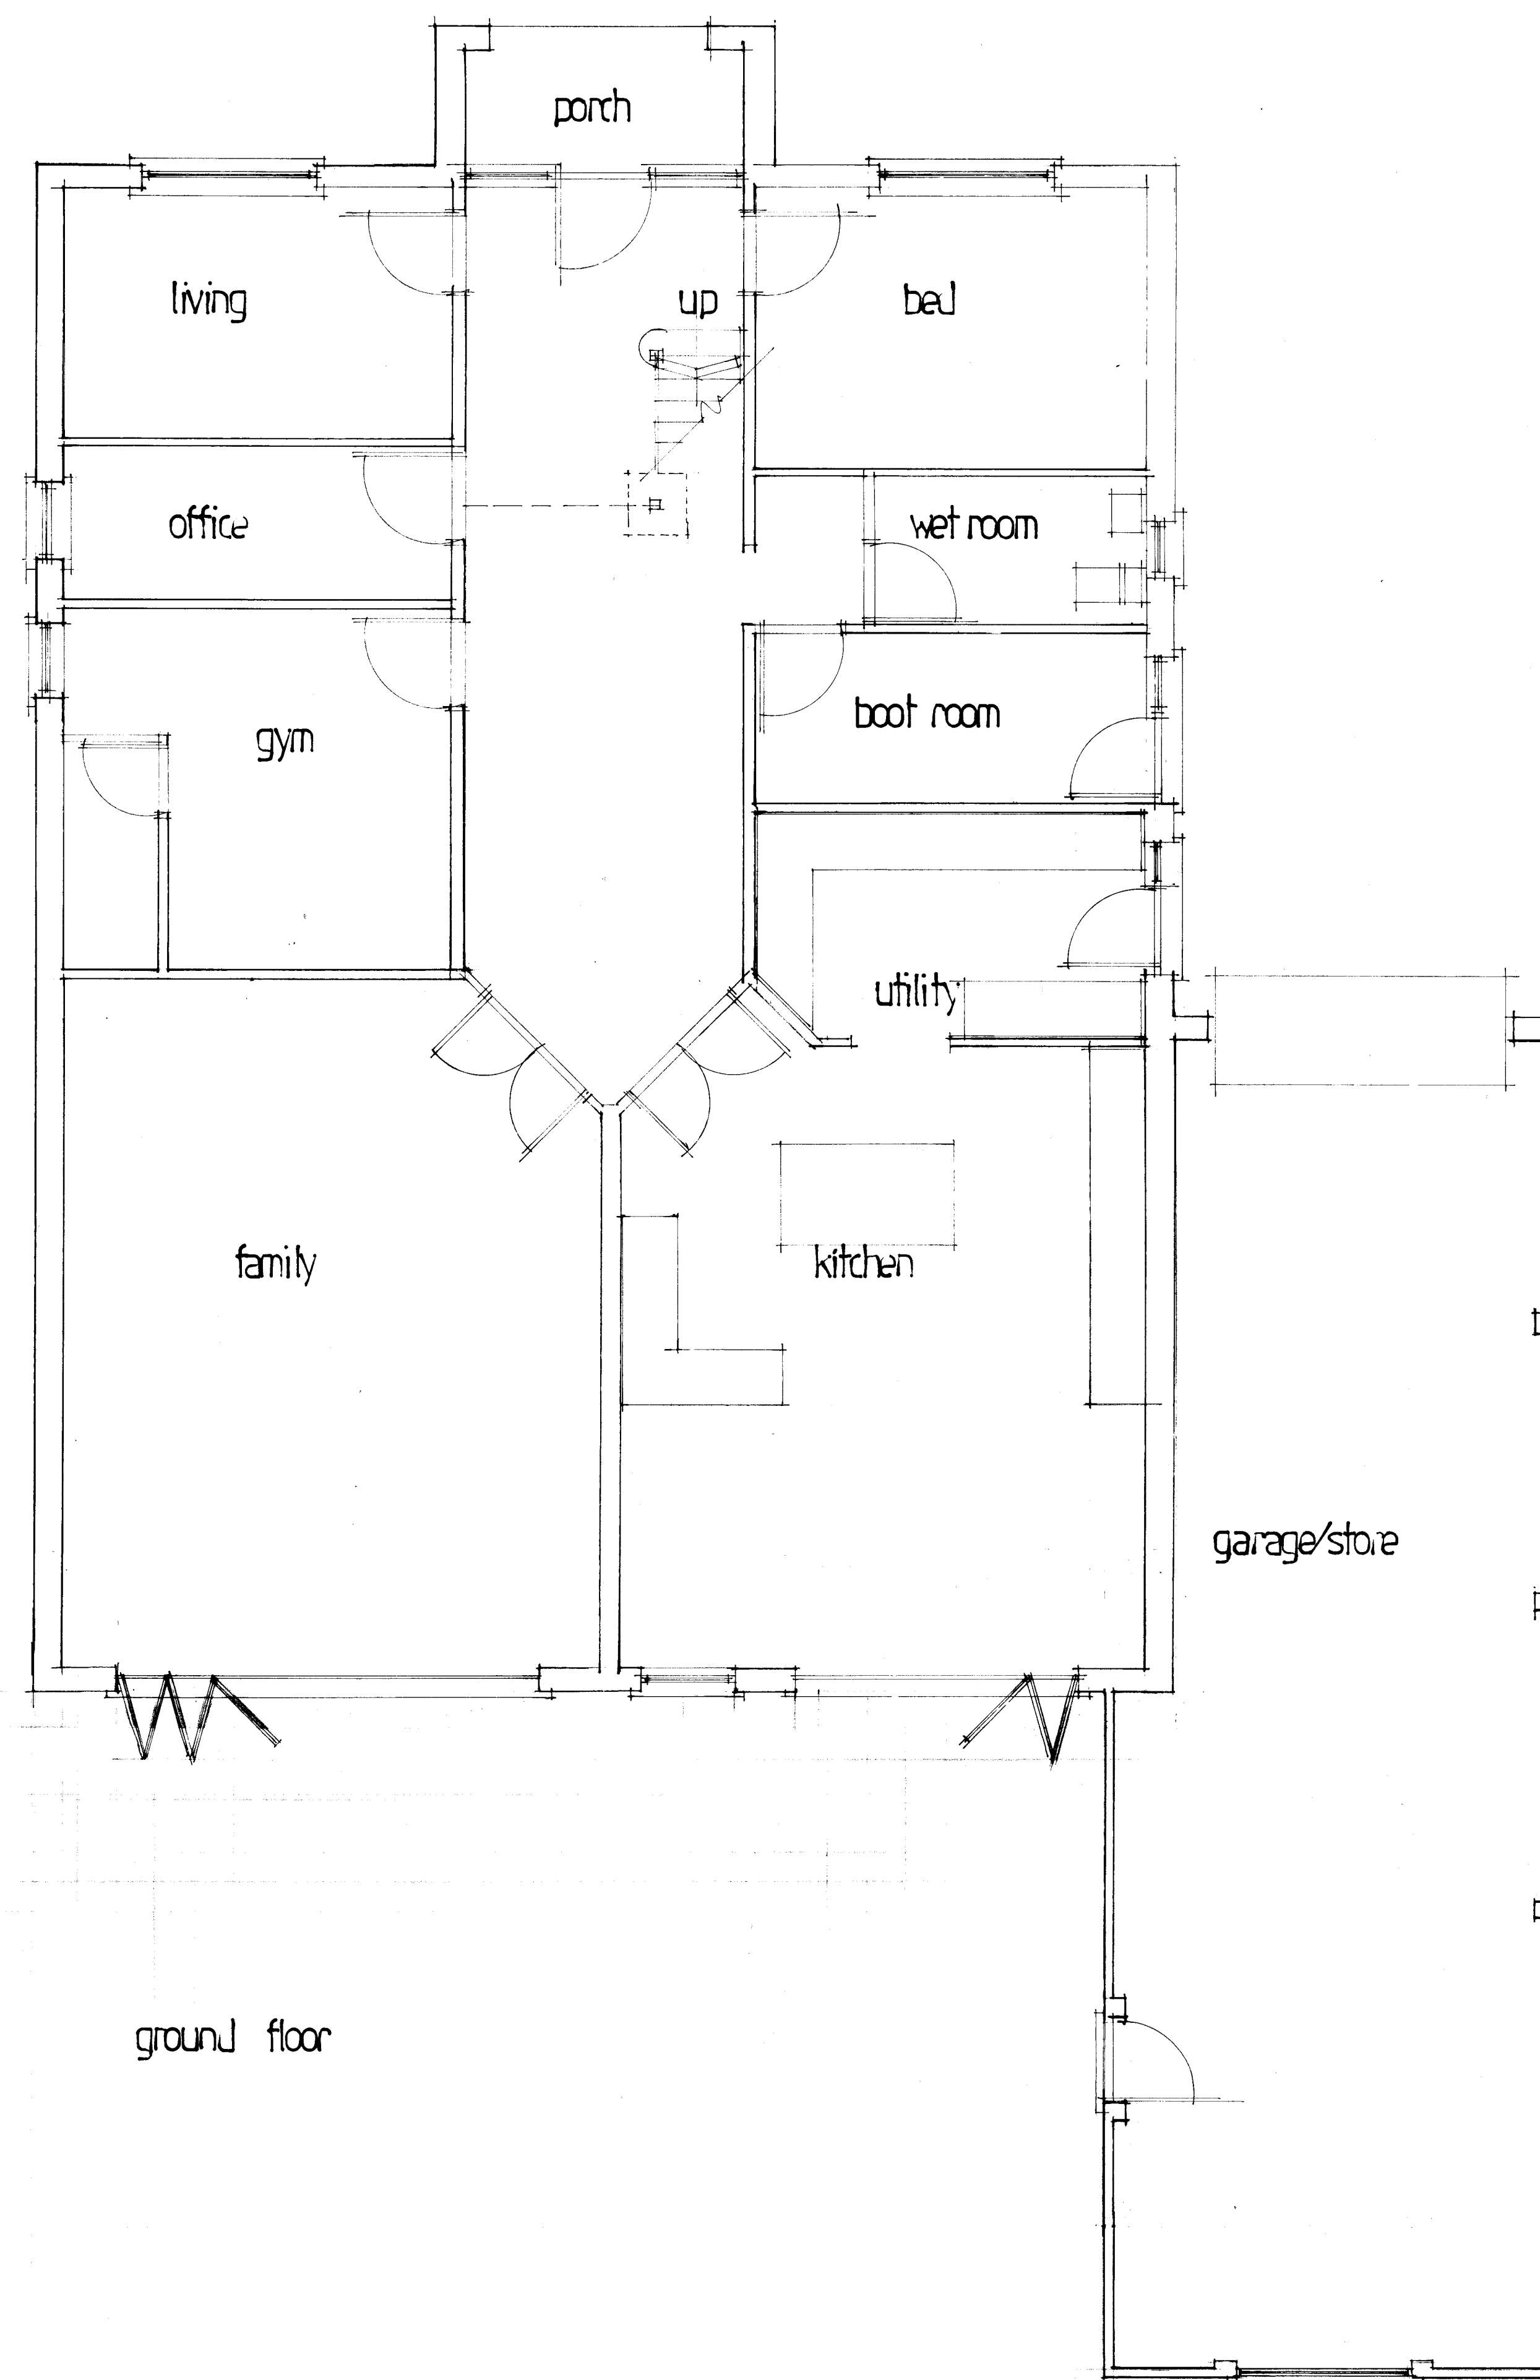

A	Date	Revision
© copyright		
THORNS YOUNG ARCHITECTURAL		
THORNS-YOUNG LTD CHARTERED BUILDING CONSULTANTS Website: www.thornsyoun.co.uk		
Fareham 21 Middle Road Park Gate SO31 7GH Tel: (01329) 888 322	Portsmouth 232 London Road North End PO2 9JQ Tel: (02392) 672 883	
Client		
MR. M. BENTLEY		
Job Title		
6, LOVEDEAK LANE, WATERLOOVILLE.		
Drawing Title PROPOSED FLOOR PLANS		
Scale 1:50		
Date APRIL 2016	Drawn by CMC	
Drg. No.	9074:16:2	Rev.