



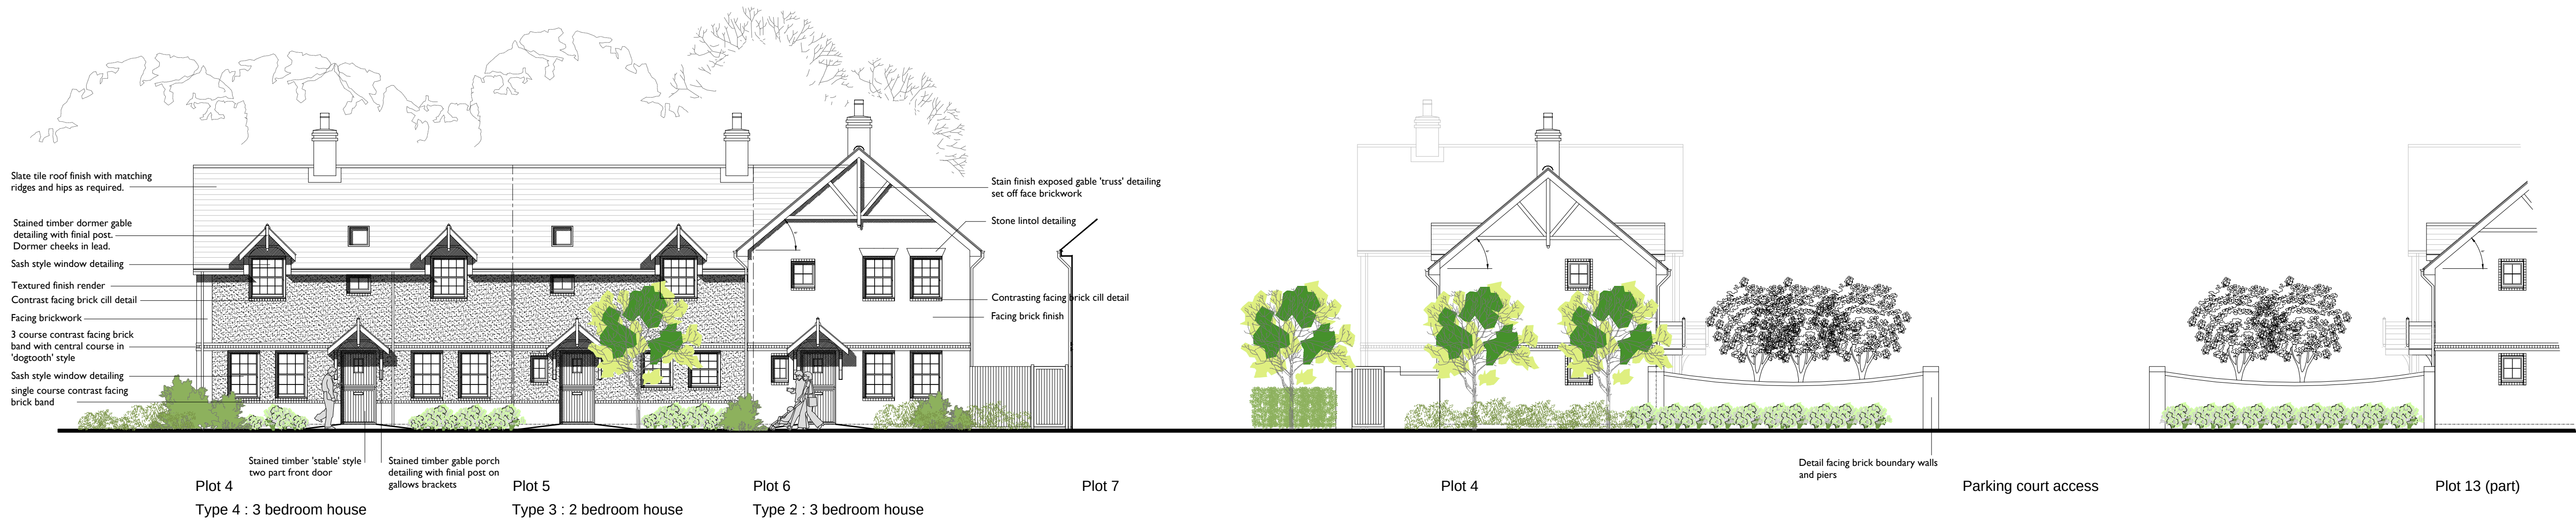

Front Elevation

Note : Wall areas left clear to elevations are in facing brickwork.

Side Elevation

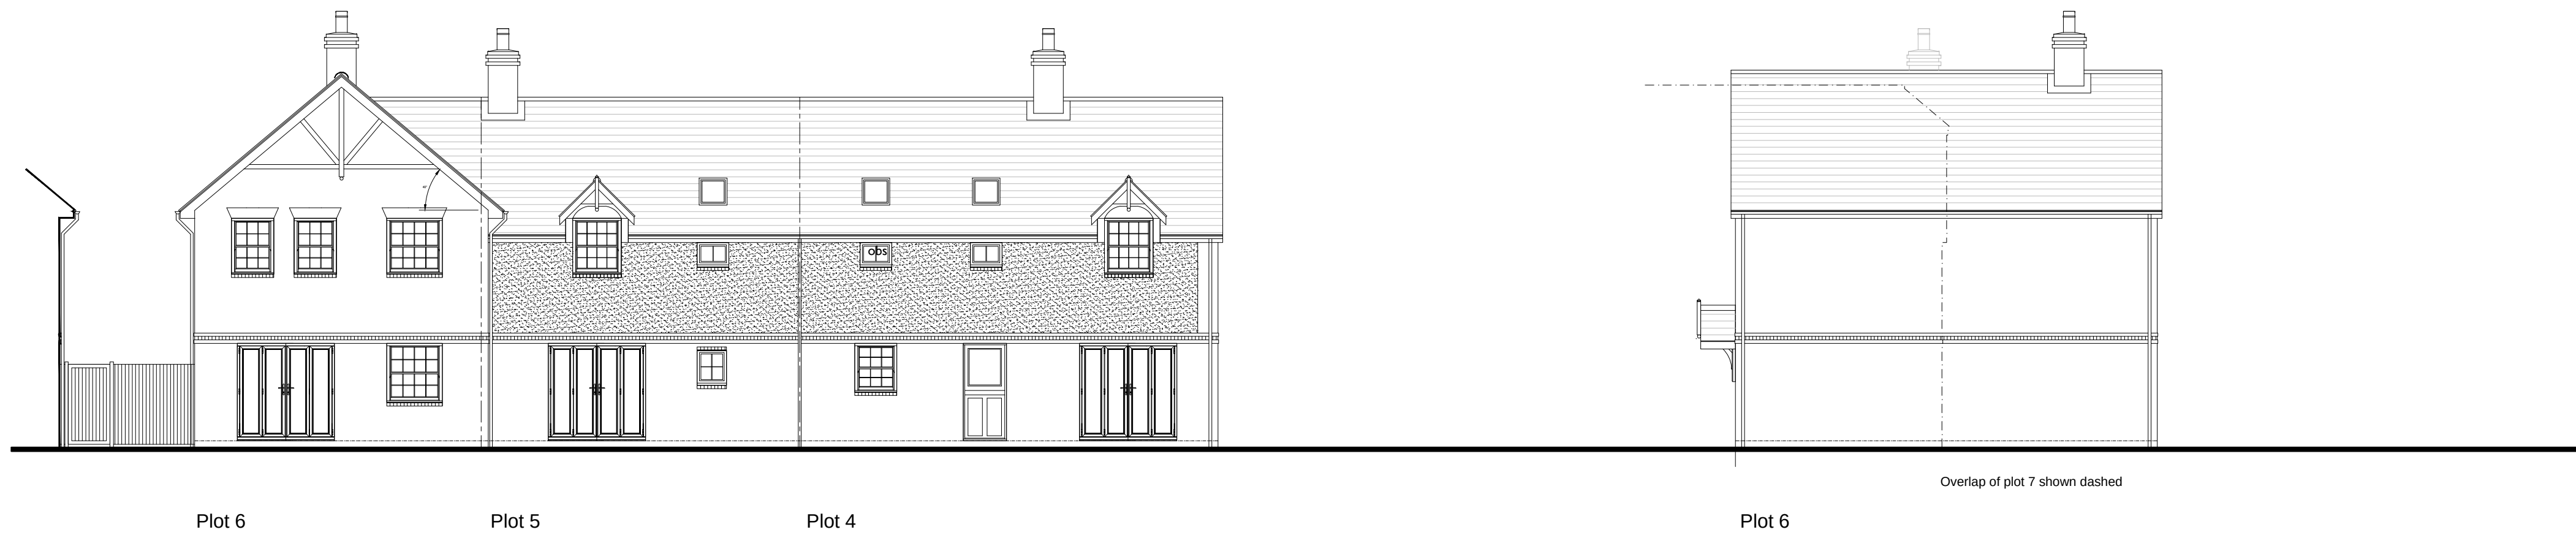


Rear Elevation

Side Elevation

Type 2
3 Bedroom 2 storey house.
95.98 sq.m. / 1032 sq.ft.

Type 3
2 Bedroom 2 storey house.
72.08 sq.m. / 775 sq.ft.

Type 4
3 Bedroom 2 storey house.
94.18 sq.m. / 1012 sq.ft.

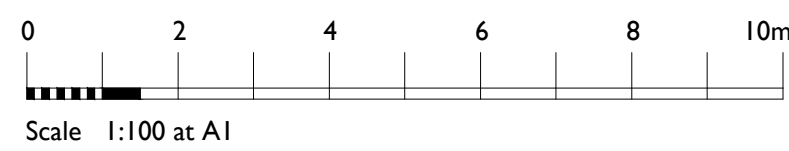

urban pulse design

The Studio , Unit 17, Vicarage Farm Business Park, Winchester Road, Fair Oak, Hampshire, SO50 7HD
023 8069 7010
enquiries@urbanpulsedesign.co.uk www.urbanpulsedesign.co.uk

East Leigh House
Bartons Road
Havant
Mildren Homes

Project type Residential + Commercial	Drawing classification	Work stage Floor Plans/Elevations
--	------------------------	--------------------------------------

DRAWING TITLE
Plots 4 - 6
Elevations

MILDREN HOMES

SCALE 1:100	SHEET SIZE A1	SHEET No. of 1	DRAWN	CHKD	DATE	CAD FILE
----------------	------------------	-------------------	-------	------	------	----------

Detail Planning

14-1096-011