


NOTES:



Dimensions to be checked on site before commencing work. Any discrepancies shall be reported to the architect immediately.

Do not scale from these drawings except for planning purposes. Use figured dimensions only.


Where applicable this drawing is to be read in conjunction with other consultants' drawings.

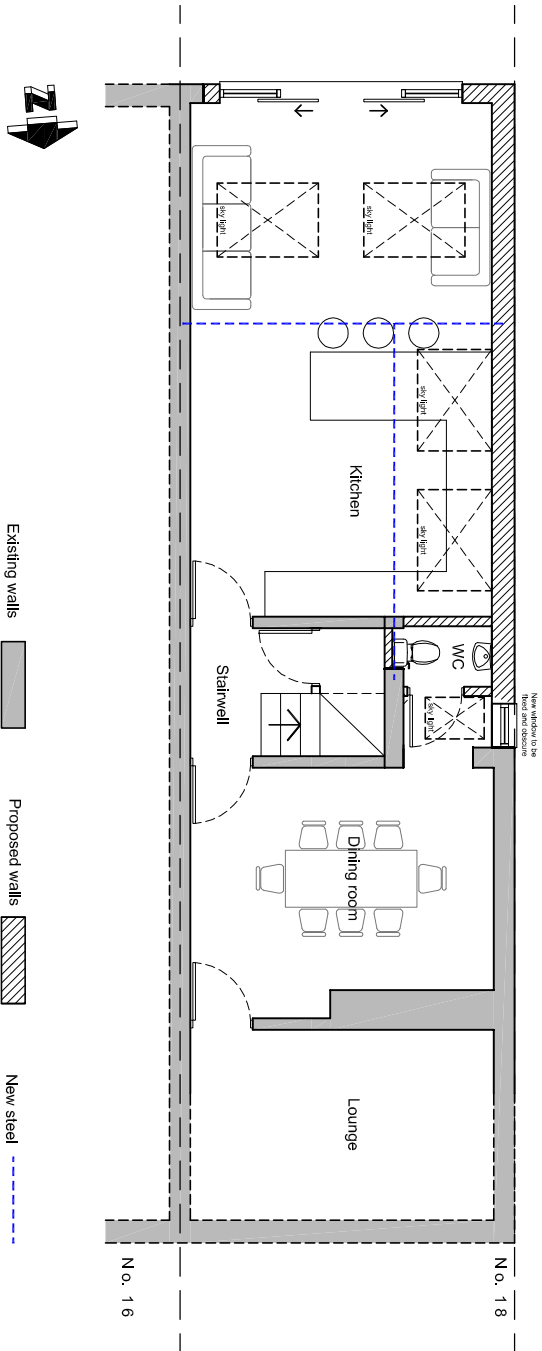


Ground floor plan

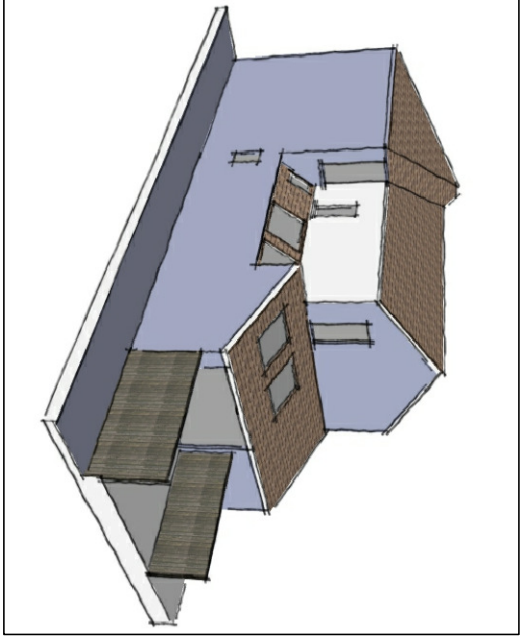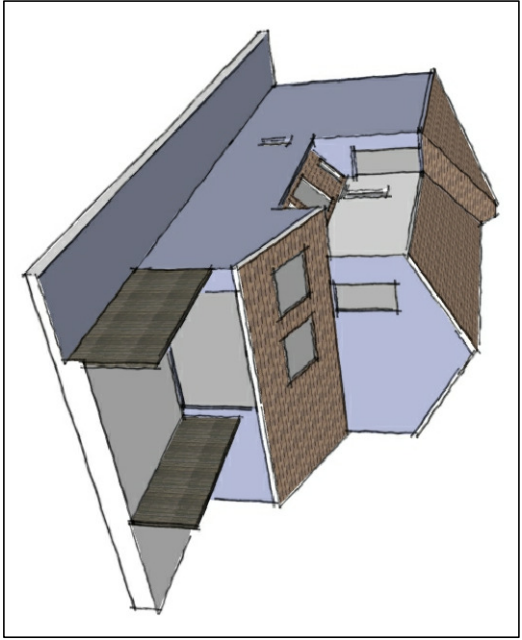


Indicative 3D views nts

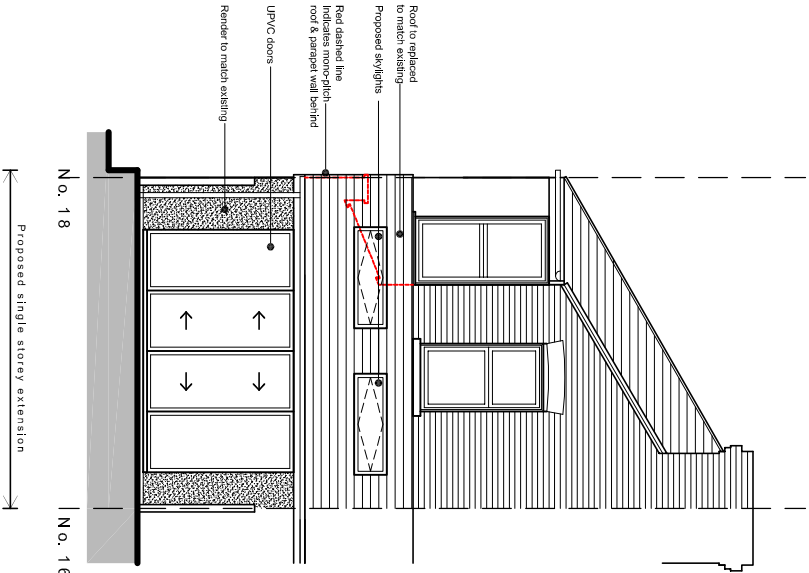

South (rear) elevation

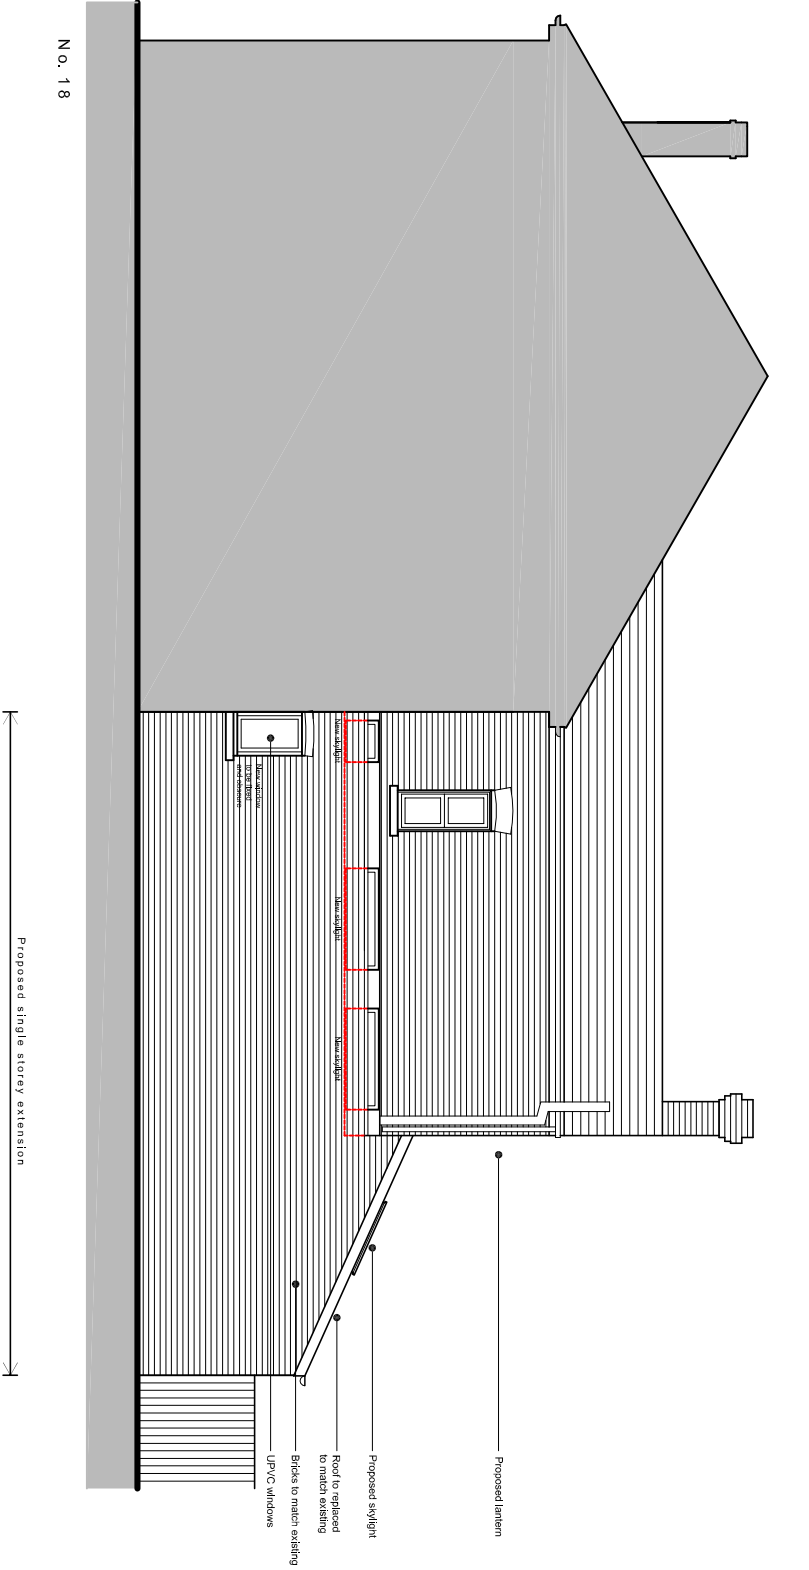

West (side) elevation

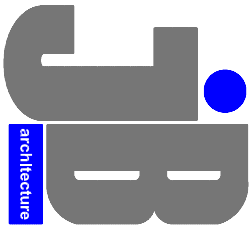

JIMMY BESSANT ARCHITECTURE
TEL: 01243 373620 M: 07769904282
E: jimmy@jb-architecture.co.uk
Web: www.jb-architecture.co.uk

For
MRS TURNELL
Project
**PROPOSED SIDE/REAR EXTENSION AT
18 VICTORIA ROAD
EMSWORTH
PO10 7NH**

Title
**PROPOSED FLOOR PLANS
& ELEVATIONS**

Date	Drawn	Scale	Checked
MAY 2016	JB	1:100 @ A3	-
Job Number	Drawing Number	Revision	
PL 85.16	49		

Proposed plans & elevations scale 1:100