



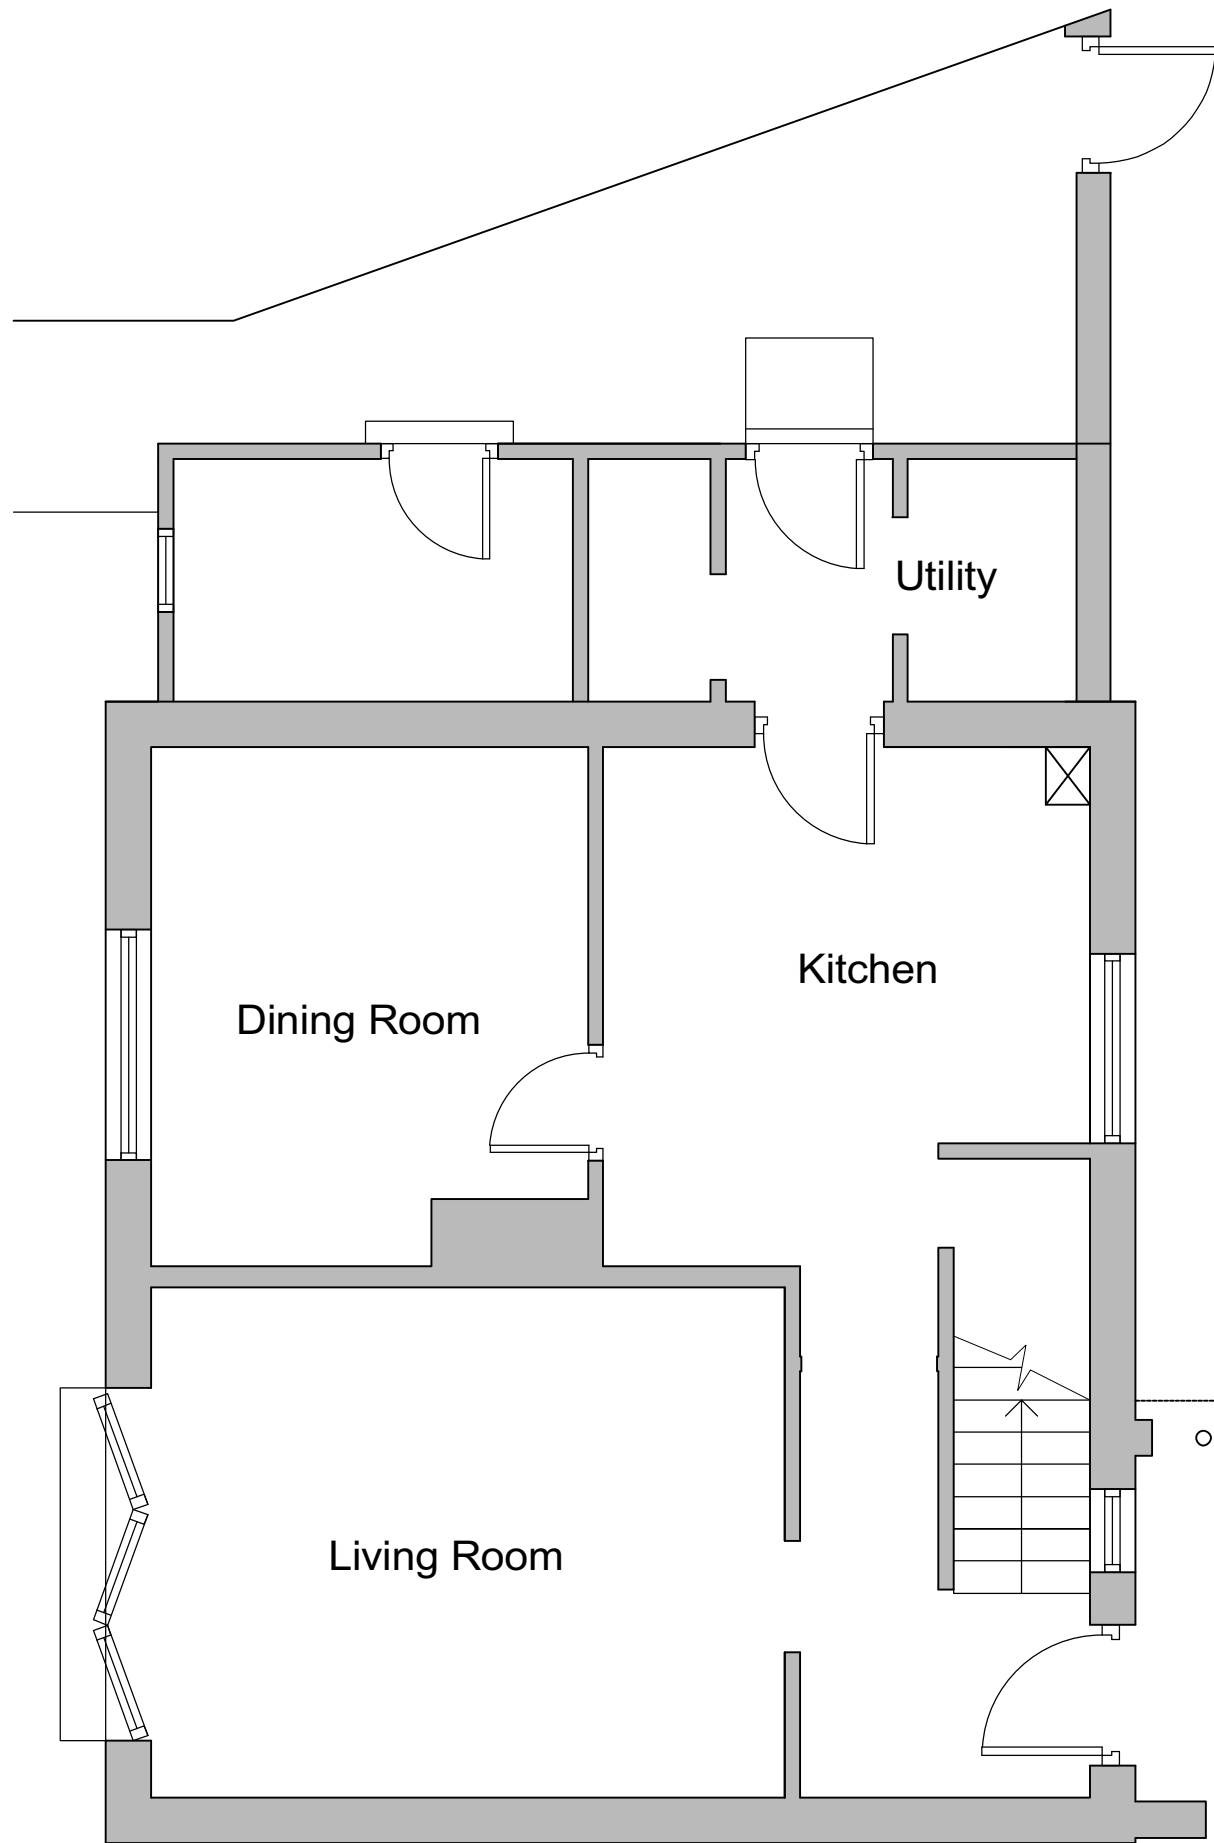

Ground Floor Plan Scale 1:50 @ A3

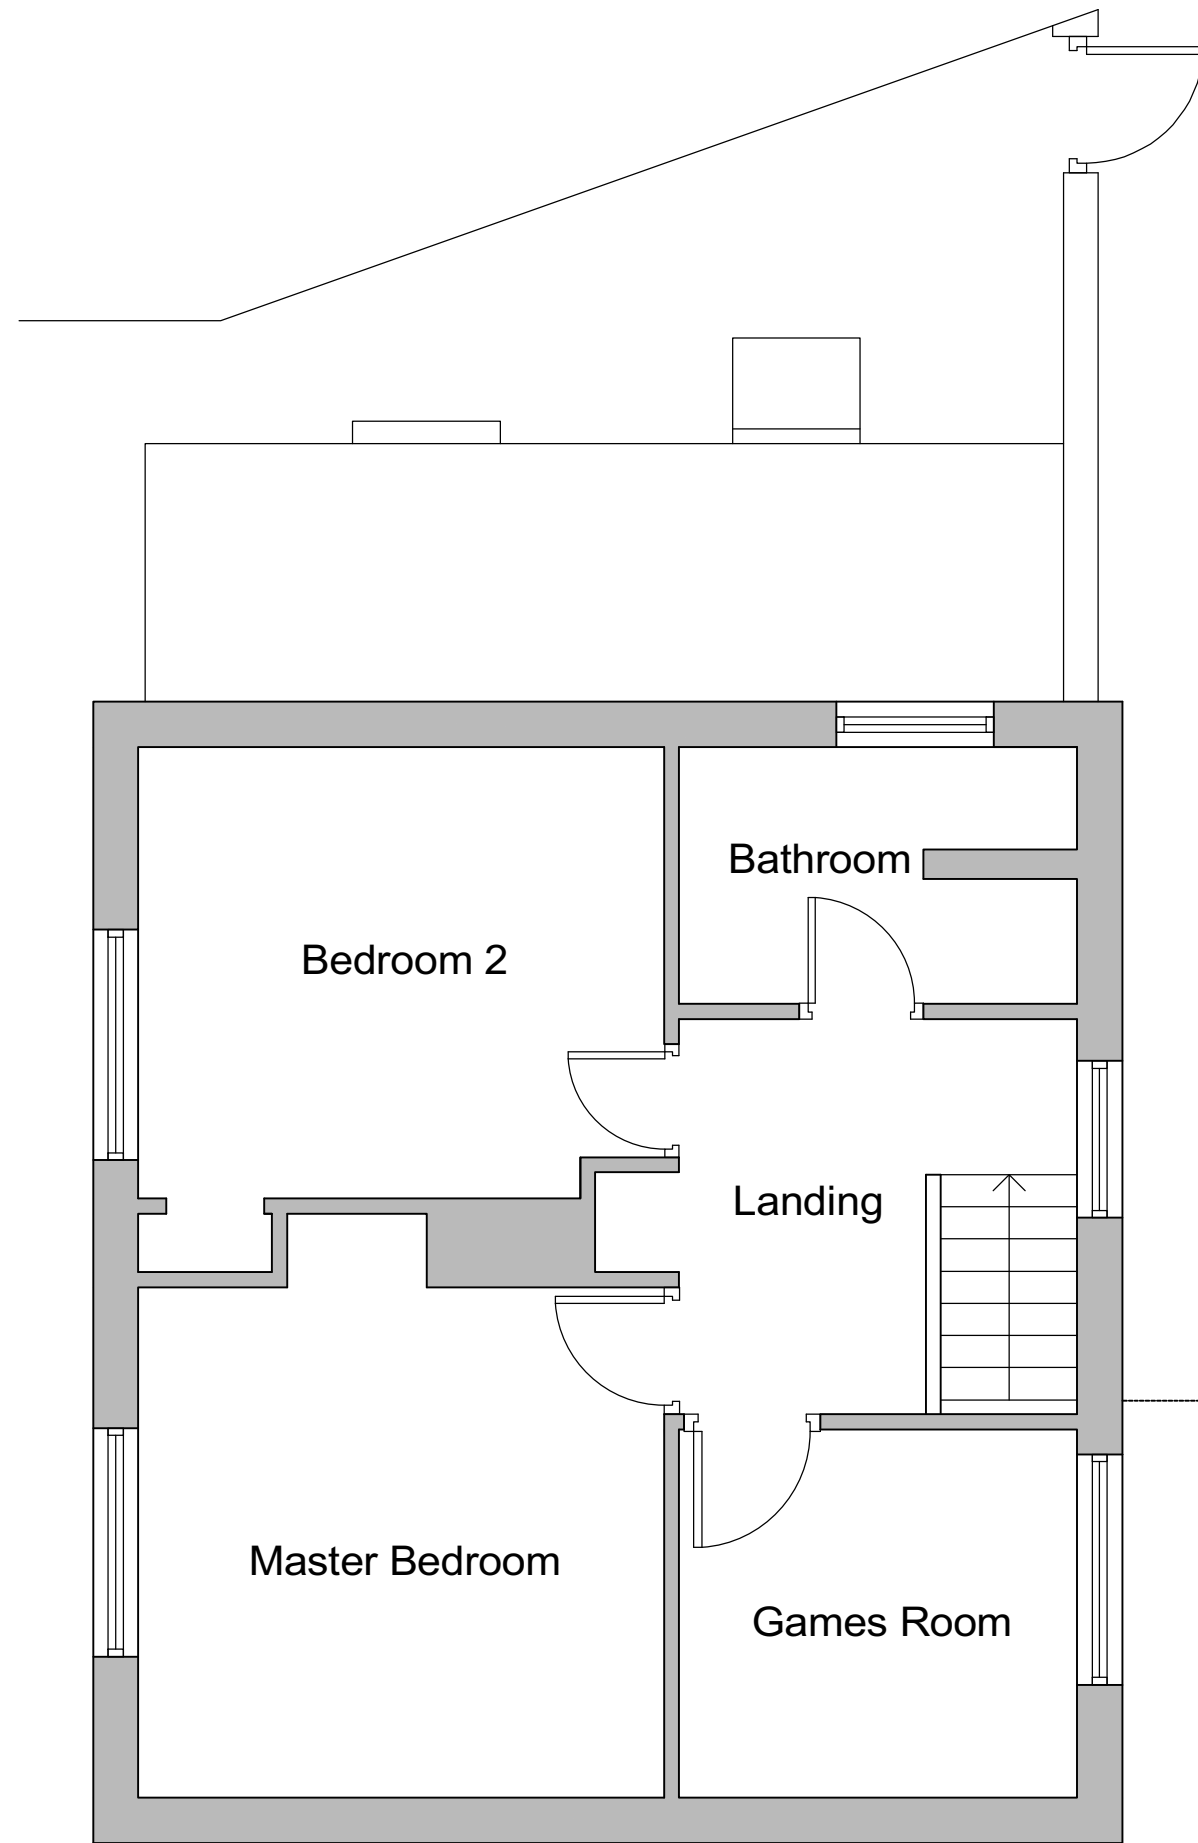

First Floor Plan Scale 1:50 @ A3

Rev.	Notes	Date
 JB ARCHITECTURE The Bricks, Manor Farm Barns Chichester, West Sussex, PO20 7PL T: 01243 785342 E: admin@jbarch.co.uk W: www.jbarch.co.uk		
Project 46 Ellisfield Road Havant Hampshire PO9 5AY		
Drawing Existing Plans		
Drawn By CC		Scale as shown
Date JAN 2015		Revision A
Drawing No. 1160-DPA-03		