


SUPERSEDED

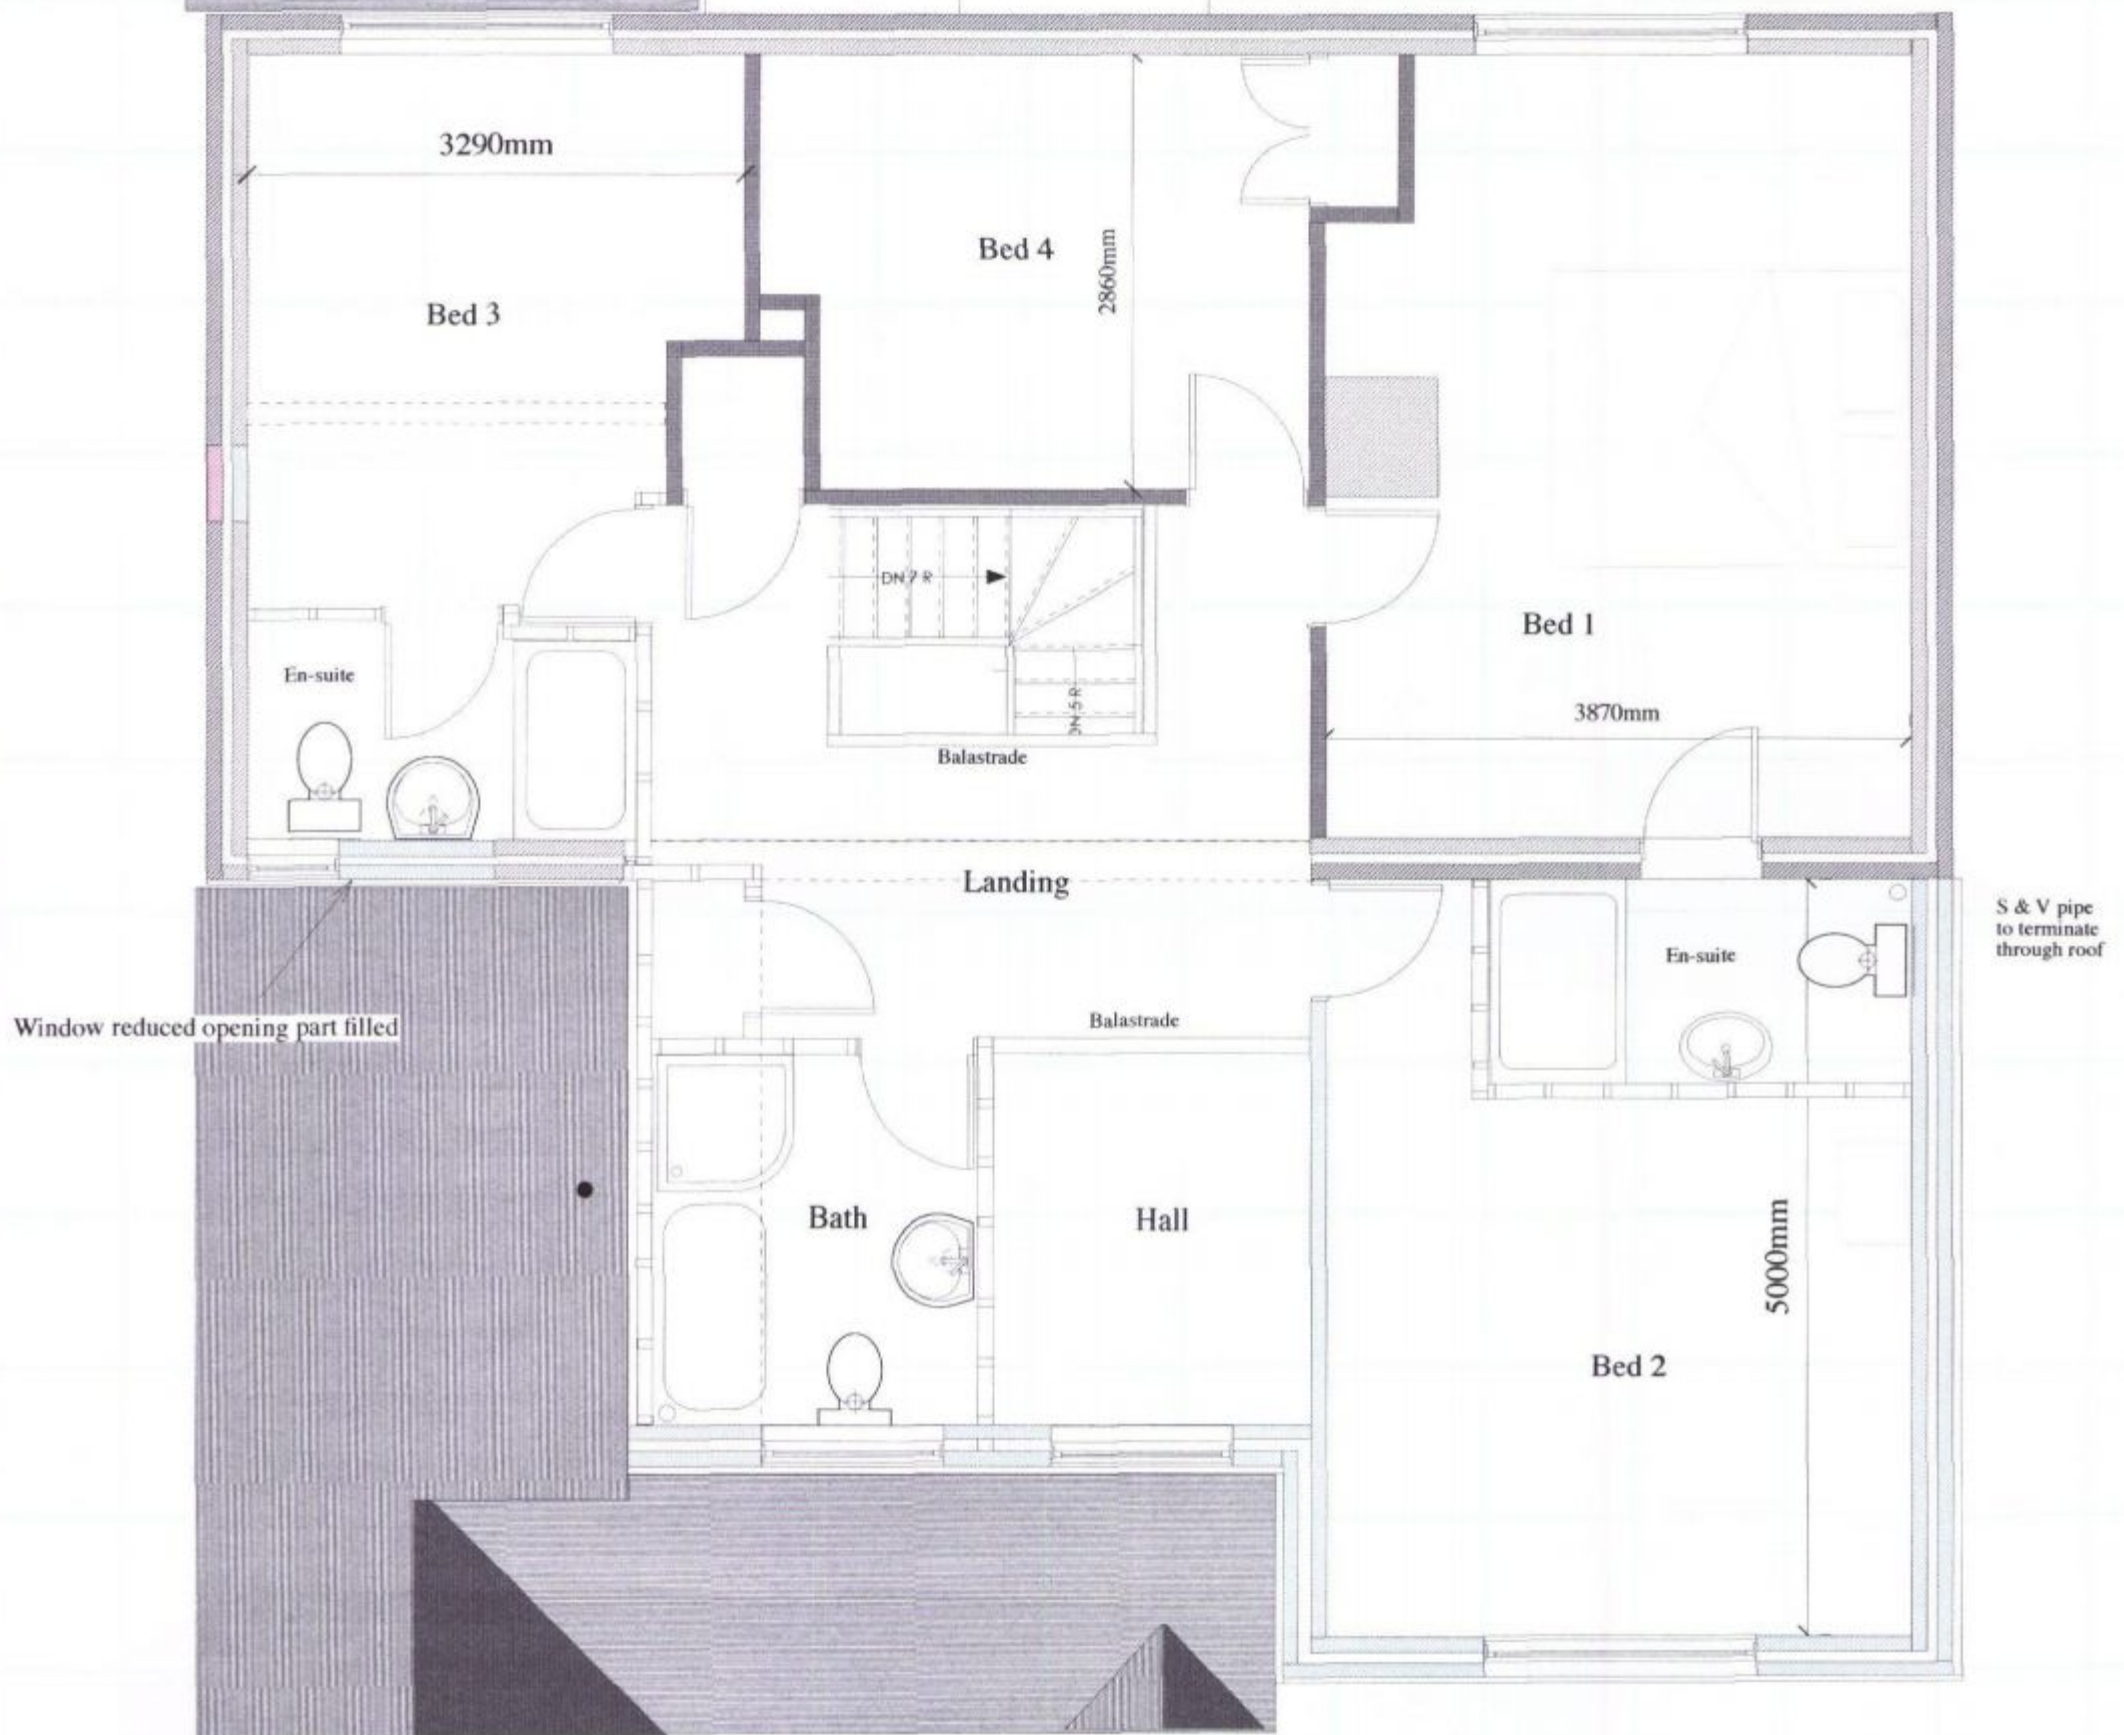

FIRST FLOOR PLAN PROPOSED

Ref IDB/02/2015/04

Scale 1:50

Rev.

PROPOSED ALTERATIONS

for

IAN & DEBOROUGH BURROUGHS

17 LANGBROOK CLOSE

HAVANT PO9 1RS

D.S. BRICKWORK
AND CONSTRUCTION

Office 01329 282526
Mob 07846 577800

Notes.

- 1) All external materials and detailing to match the existing house.
- 2) All dimensions to be checked on site before manufacture of any components.
- 3) Extent of existing house shown in grey hatching on floor plans. New walls shown coloured red & blue hatching.
- 4) These drawings have been prepared for a planning application only. Further details will be required for a Building Regulation Approval.

