


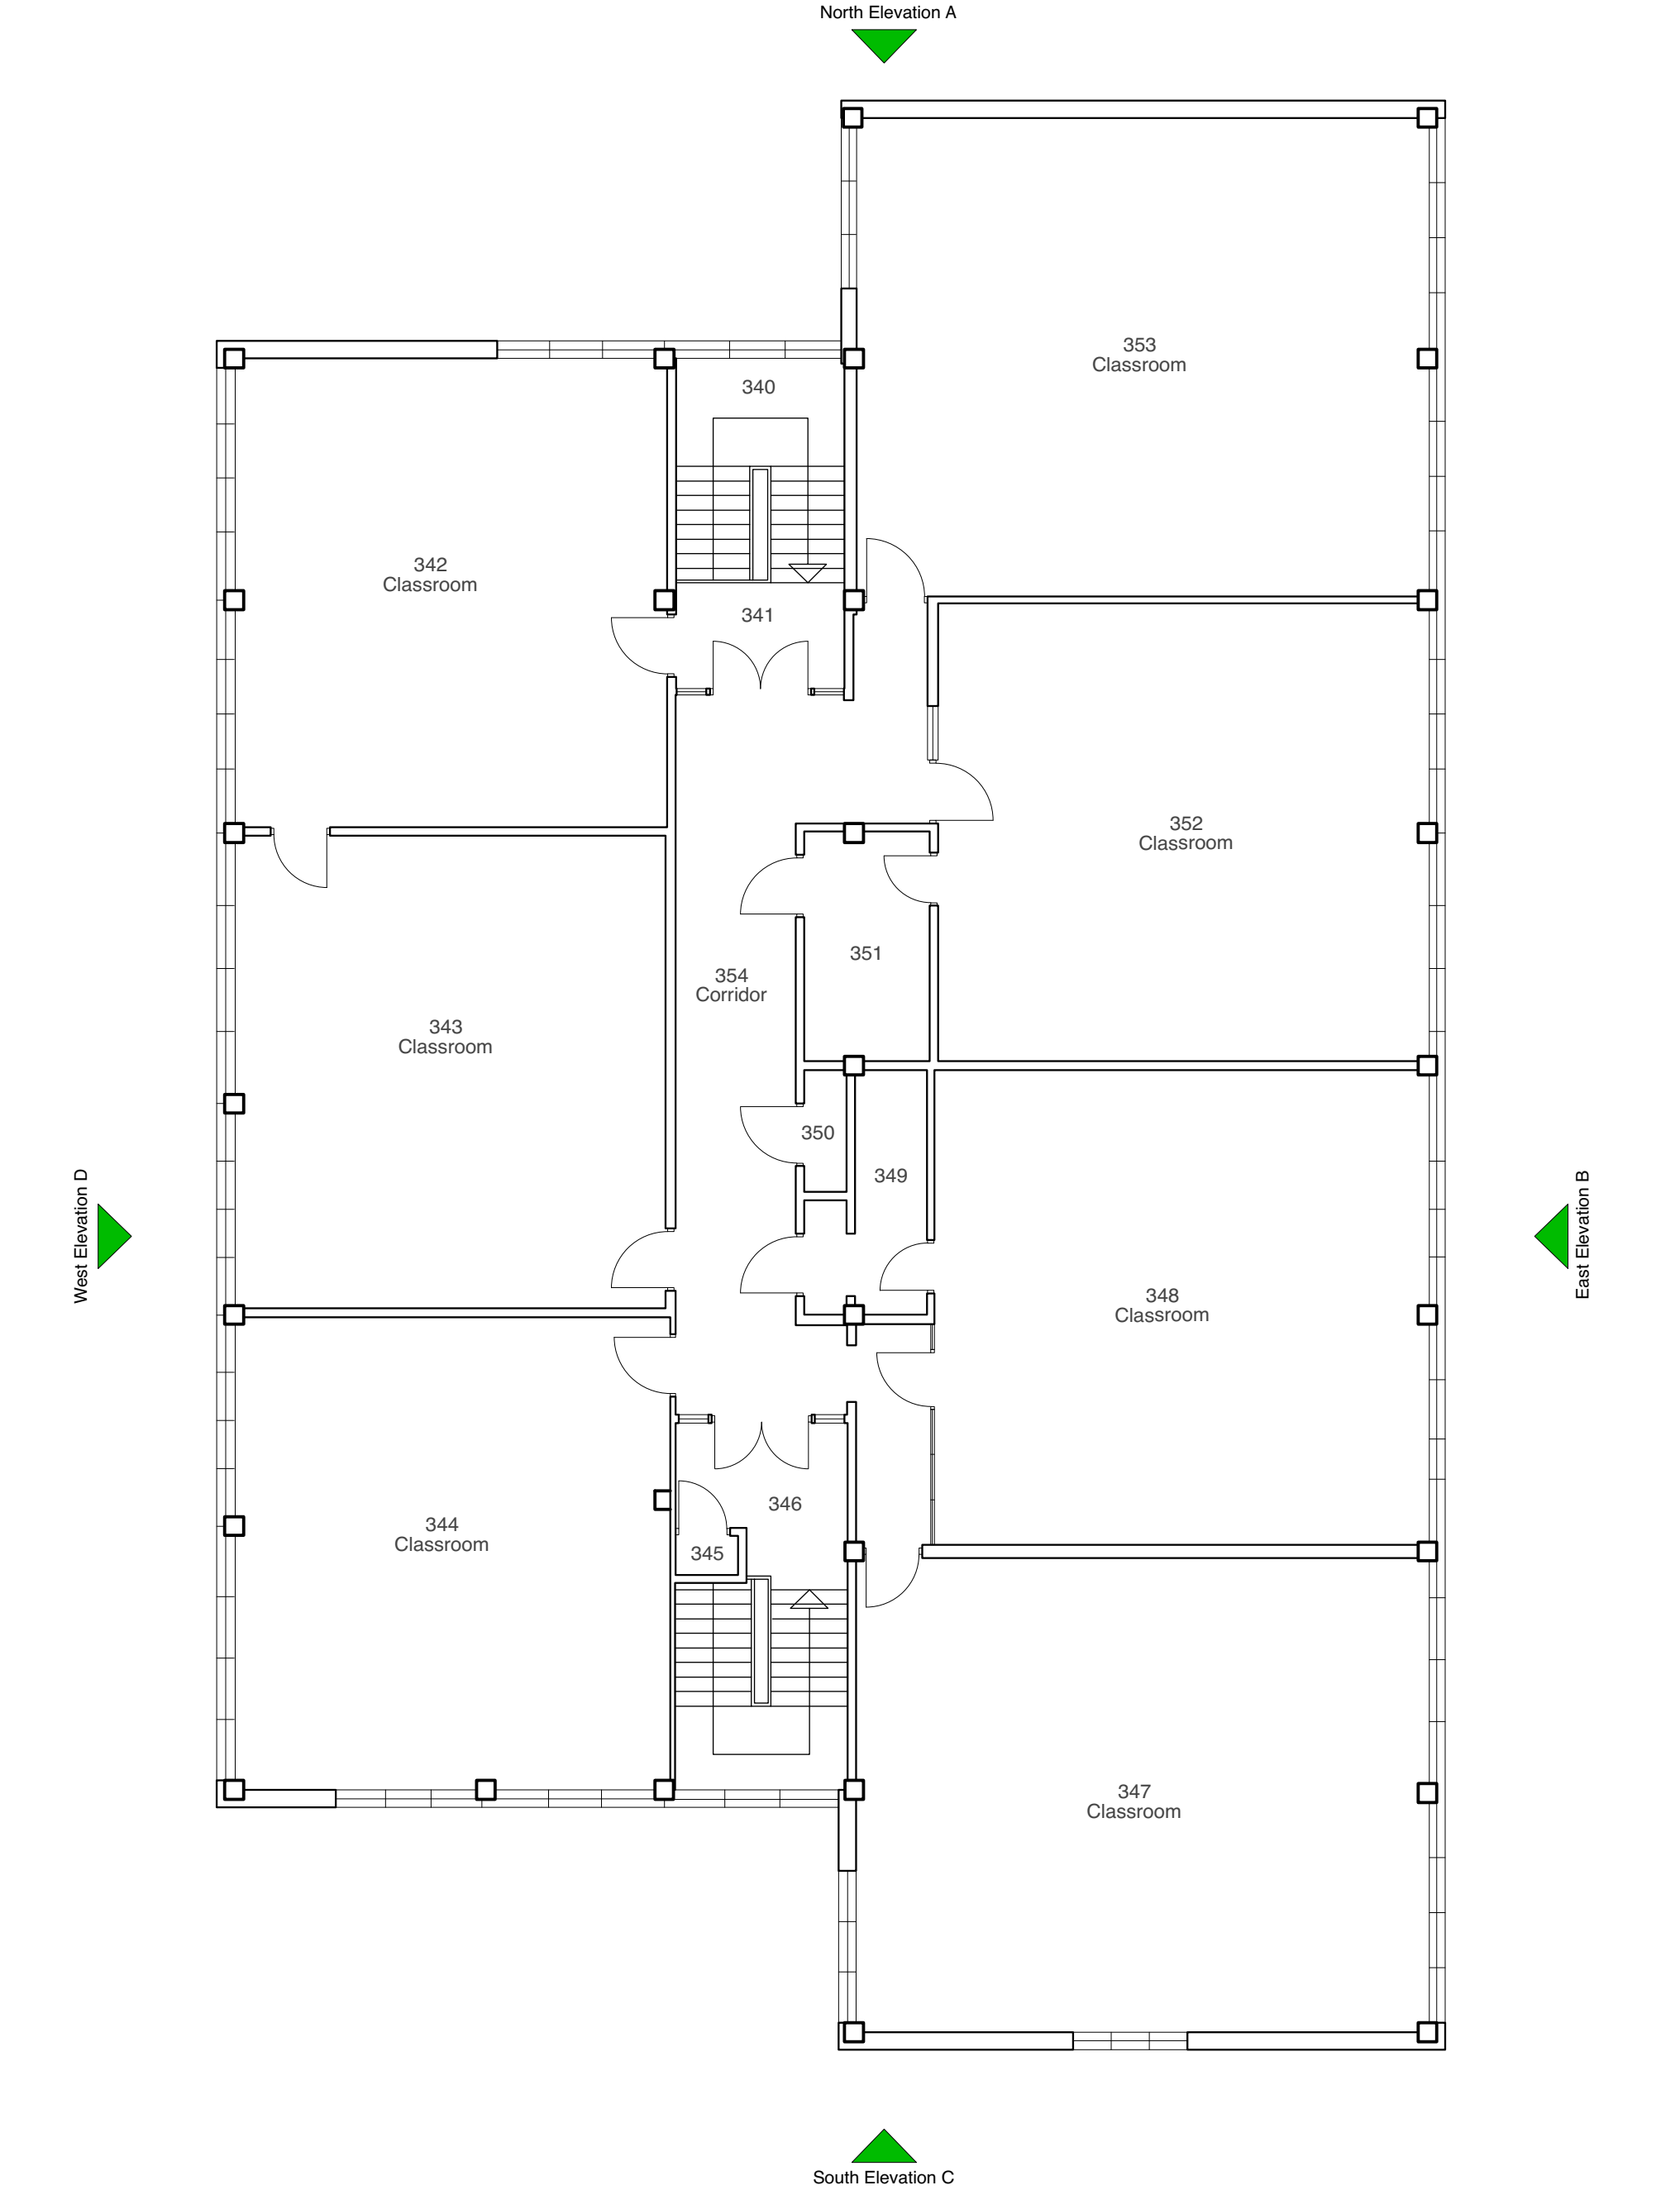

EXISTING SECOND FLOOR PLAN

Scale 1:100 @ A3



Project
CIF Bid 2016/17
Windows and Roof Refurbishment

Client
Oaklands Catholic School &
Sixth Form College

Scale
1:100

Paper Size
A3

Filename
150922.vwx

© Copyright.

Drawing Title			
Existing Second Floor Plan			
Project No.	Drawing No.	Rev.	
150922	L(P)05		
Date	Drawn	Checked	Status
15/4/16	MC	AB	PLANNING
Check all dimensions and levels on site.			

Only to be used on the site for which designed. The electronic transmission of designs/information contained in this drawing is carried out entirely at the User's risk and Kendall Kingscott Ltd. will have no liability for any errors or inaccuracies arising therefrom. The production of amended or updated information from the said design/information by the User is entirely the responsibility of the User and Kendall Kingscott Ltd. shall have no responsibility in respect thereof whatsoever.