


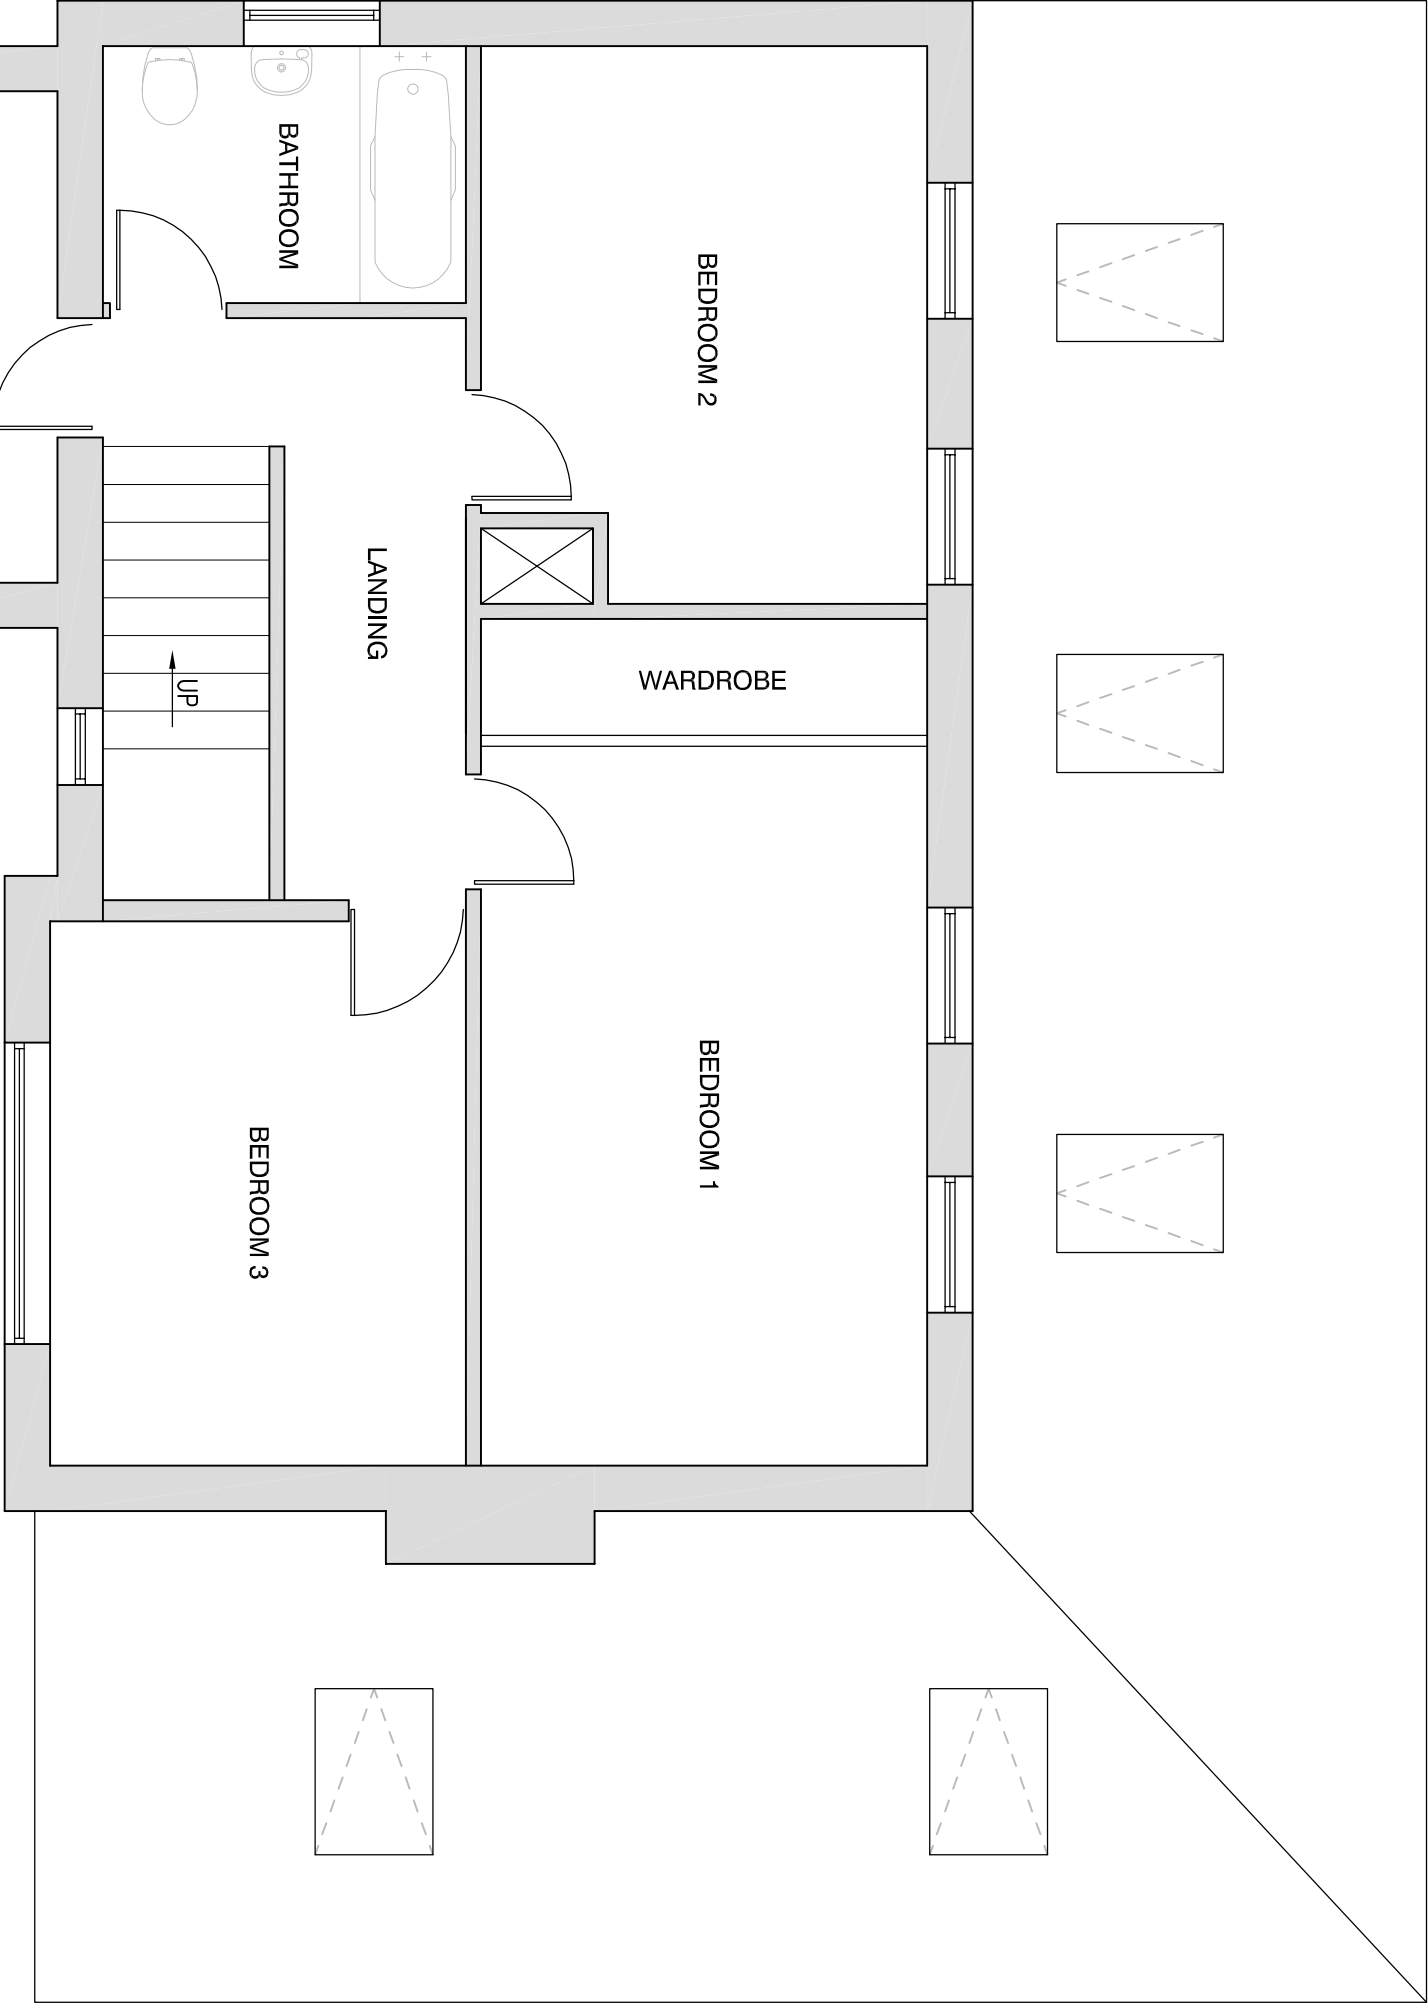

P1		FIRST ISSUE		Mar '16	
Mark	Revision			Date	
Issue Status					
PLANNING					
40 HOLLYBANK LANE					
EMSWORTH, HAMPSHIRE. PO10 7UE					
PROPOSED PORCH/FRONT EXTENSION					
PROPOSED FIRST FLOOR PLAN					
Drawn by RLJ					
Date	March 2016			Drawing Number	
A3 Scale	1:50			2016/GM/07	
				Revision	
				P1	